




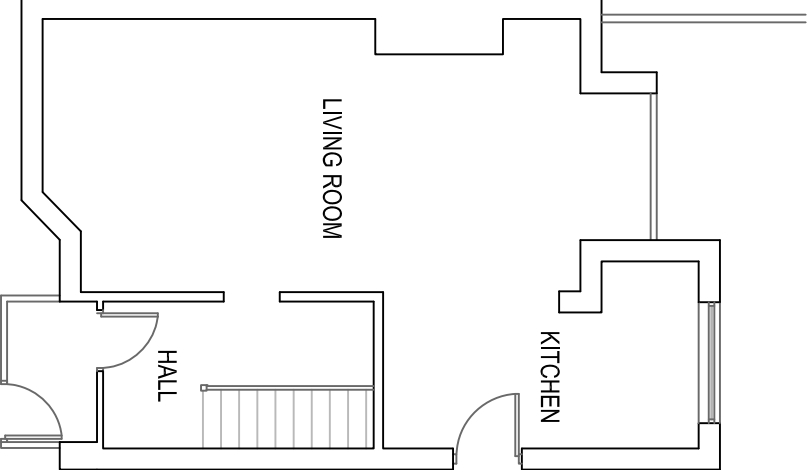


EXISTING GF PLAN 1:100

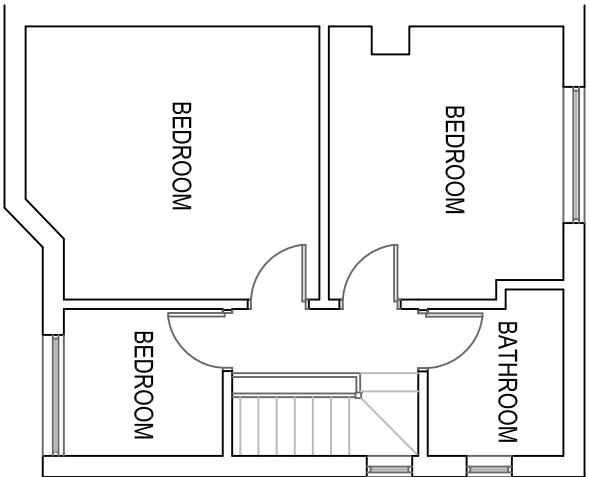


EXISTING FF PLAN 1:100

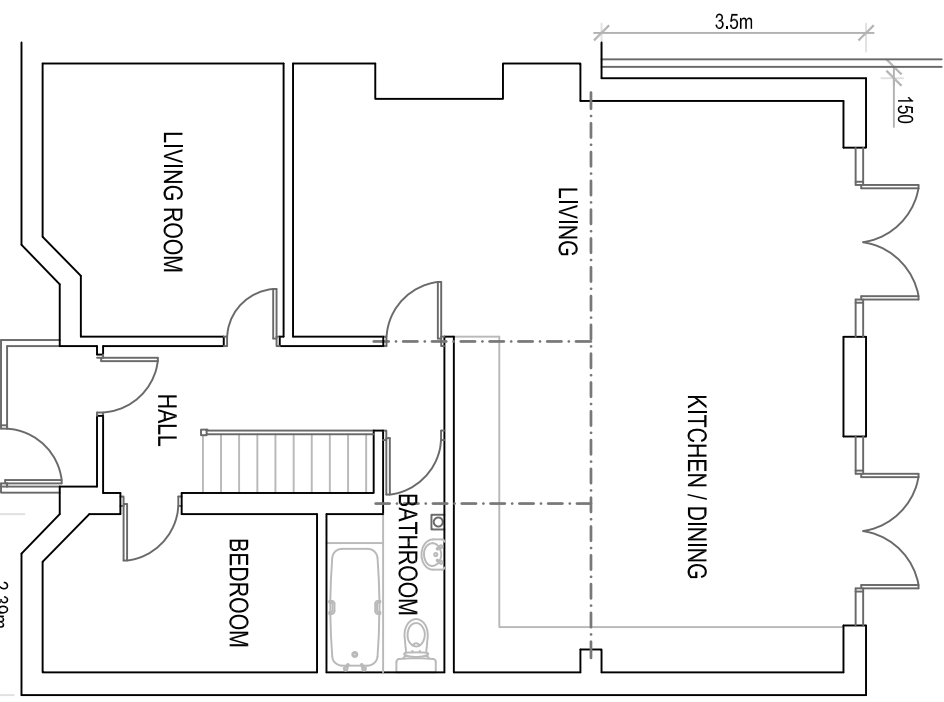


PROPOSED GF PLAN 1:100

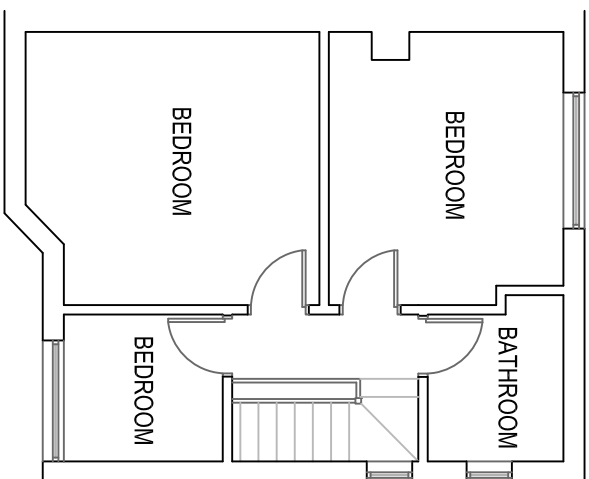


PROPOSED FF PLAN 1:100

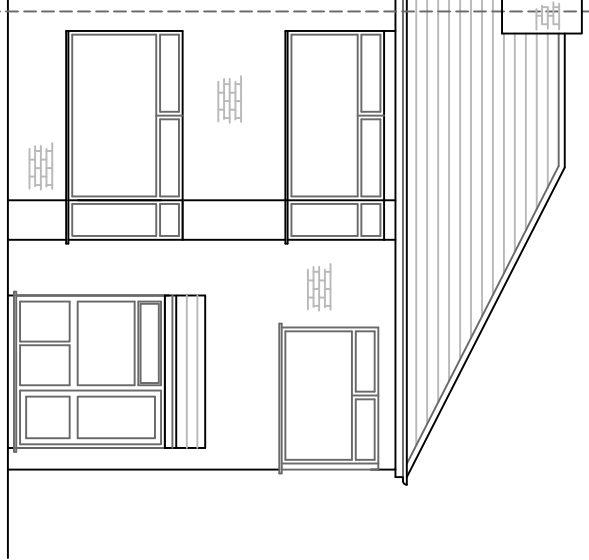


EXISTING FRONT ELEVATION 1:100

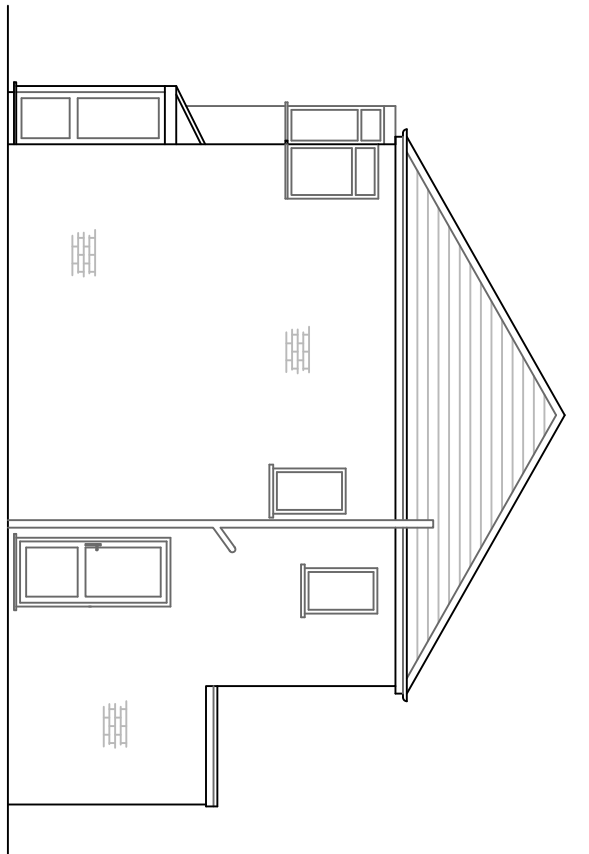


EXISTING SIDE ELEVATION 1:100

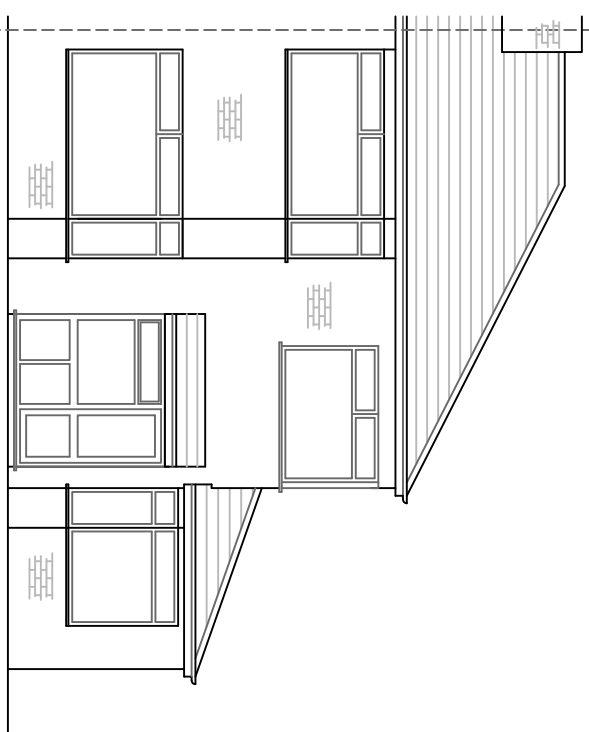


PROPOSED FRONT ELEVATION 1:100

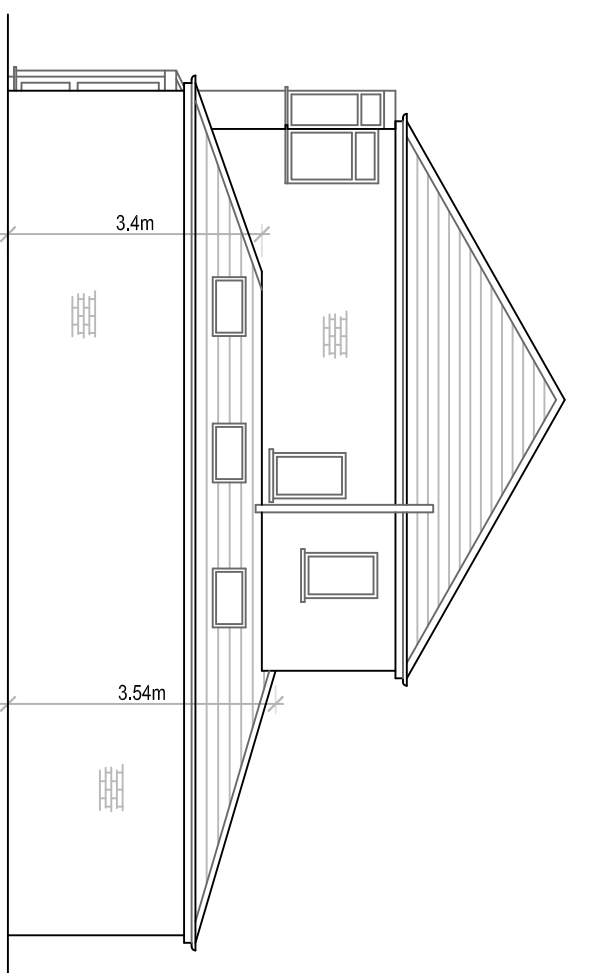


PROPOSED SIDE ELEVATION 1:100

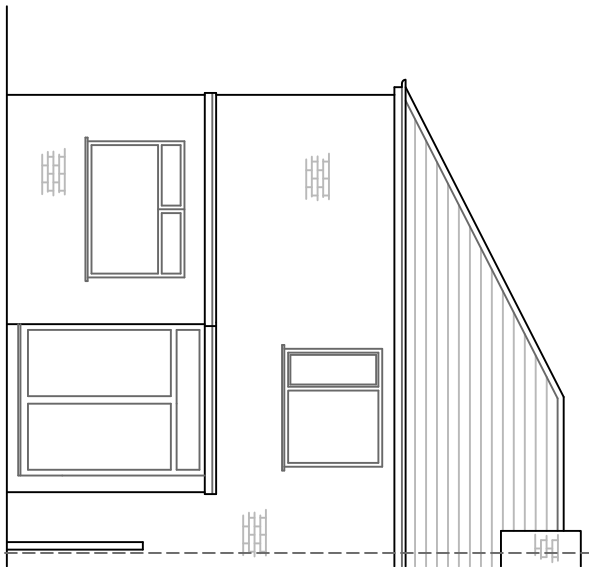


EXISTING REAR ELEVATION 1:100

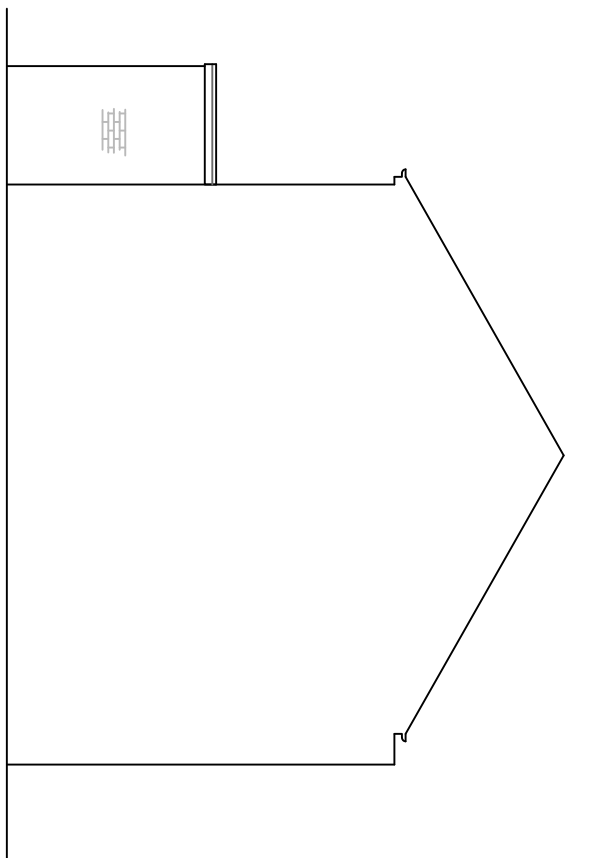


EXISTING SIDE ELEVATION 1:100

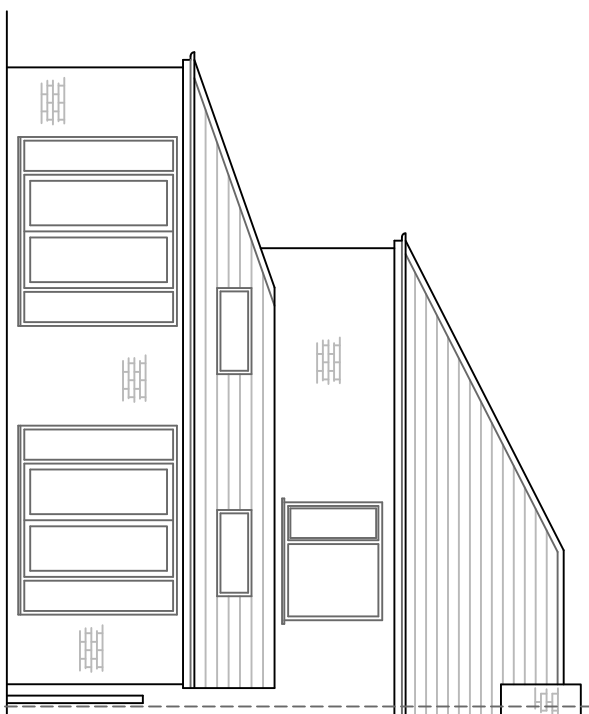

PROPOSED REAR ELEVATION 1:100

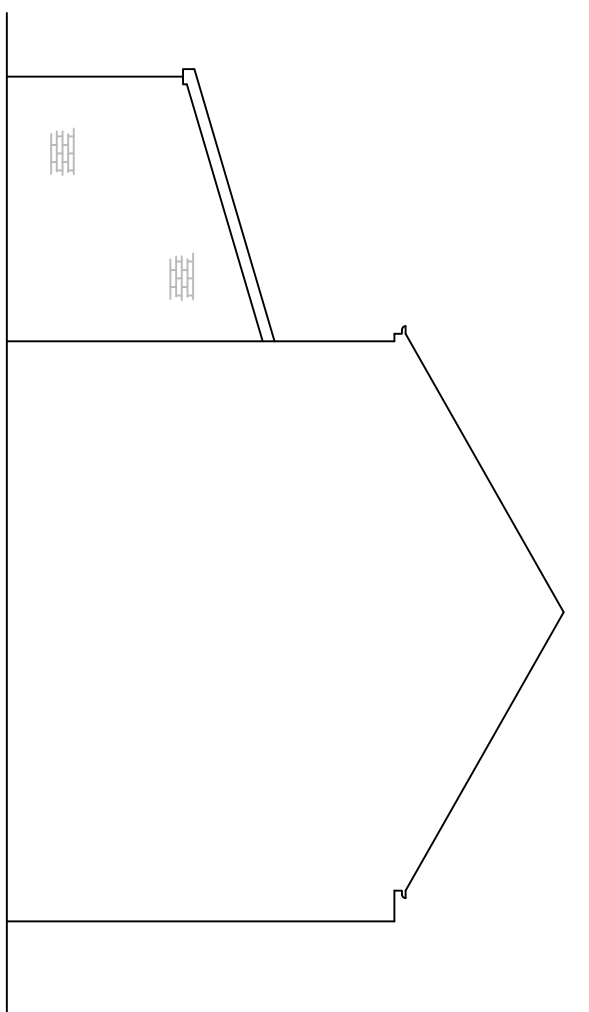

PROPOSED SIDE ELEVATION 1:100

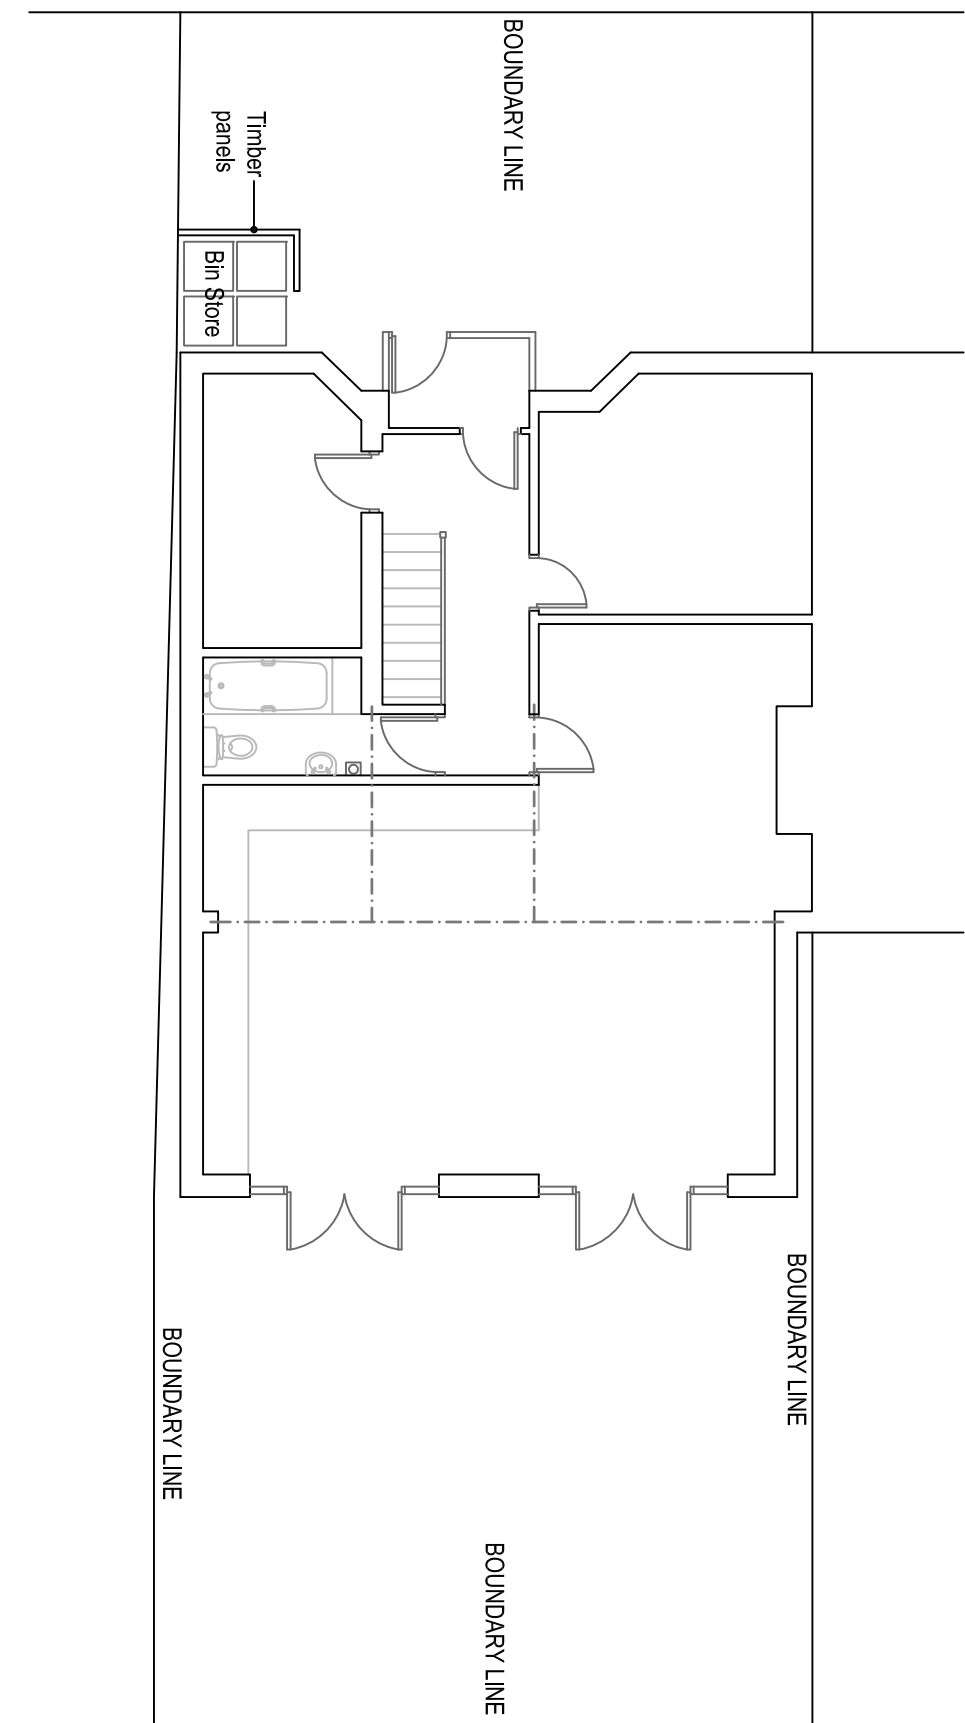

SITE PLAN 1:100

REV / A Bin store added

SINGLE STOREY REAR & SIDE WRAP AROUND
EXTENSION

69 Oswald Road
Chorlton
M21 9OD

Existing & Proposed Plans

Drawn: CDW
Scale: 1:100 @ A1
Date: July 2019

1890_CHO_01_Planning_Rev_A