



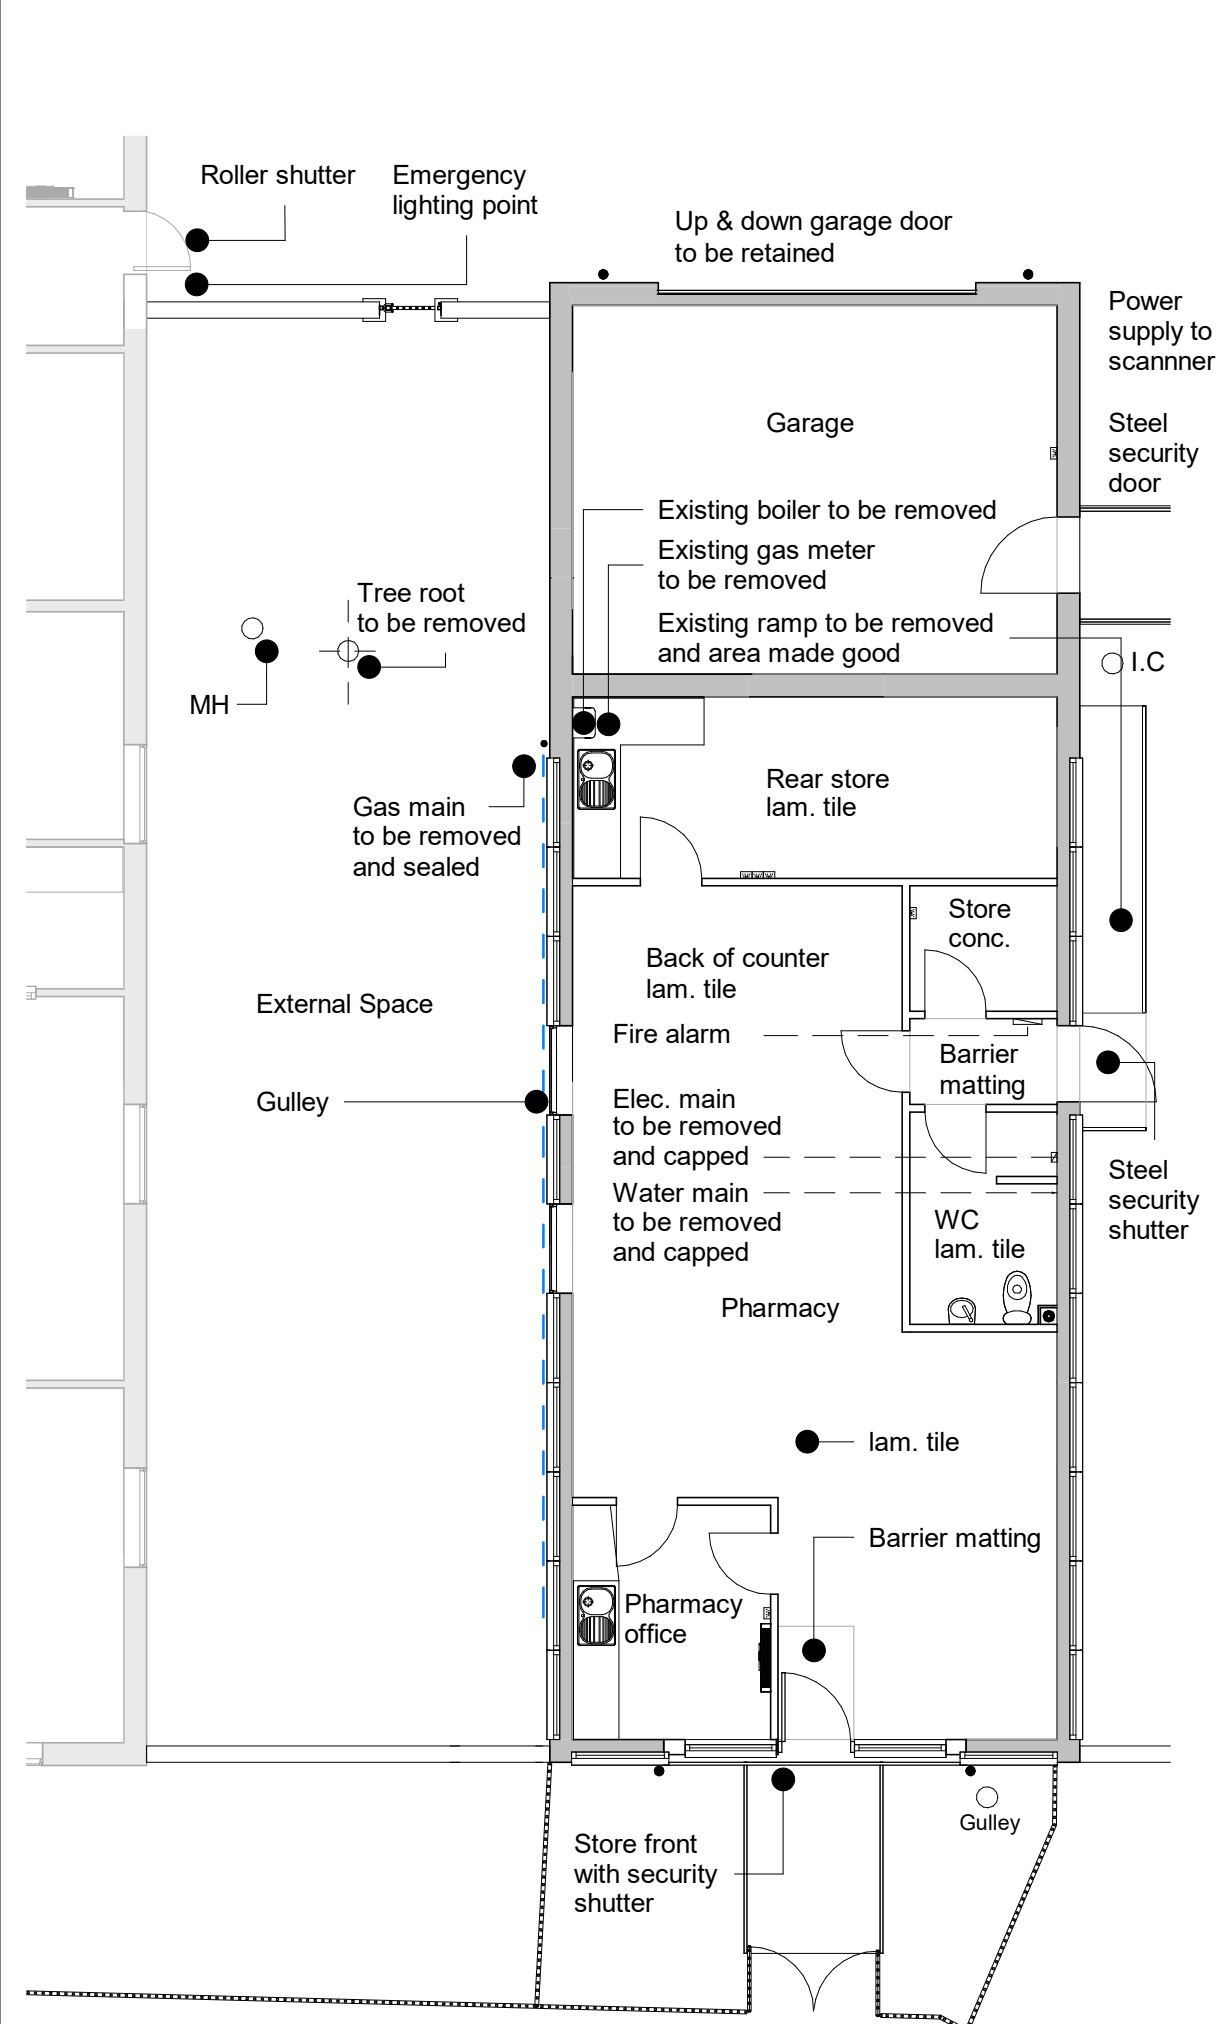

Ground Floor - Existing

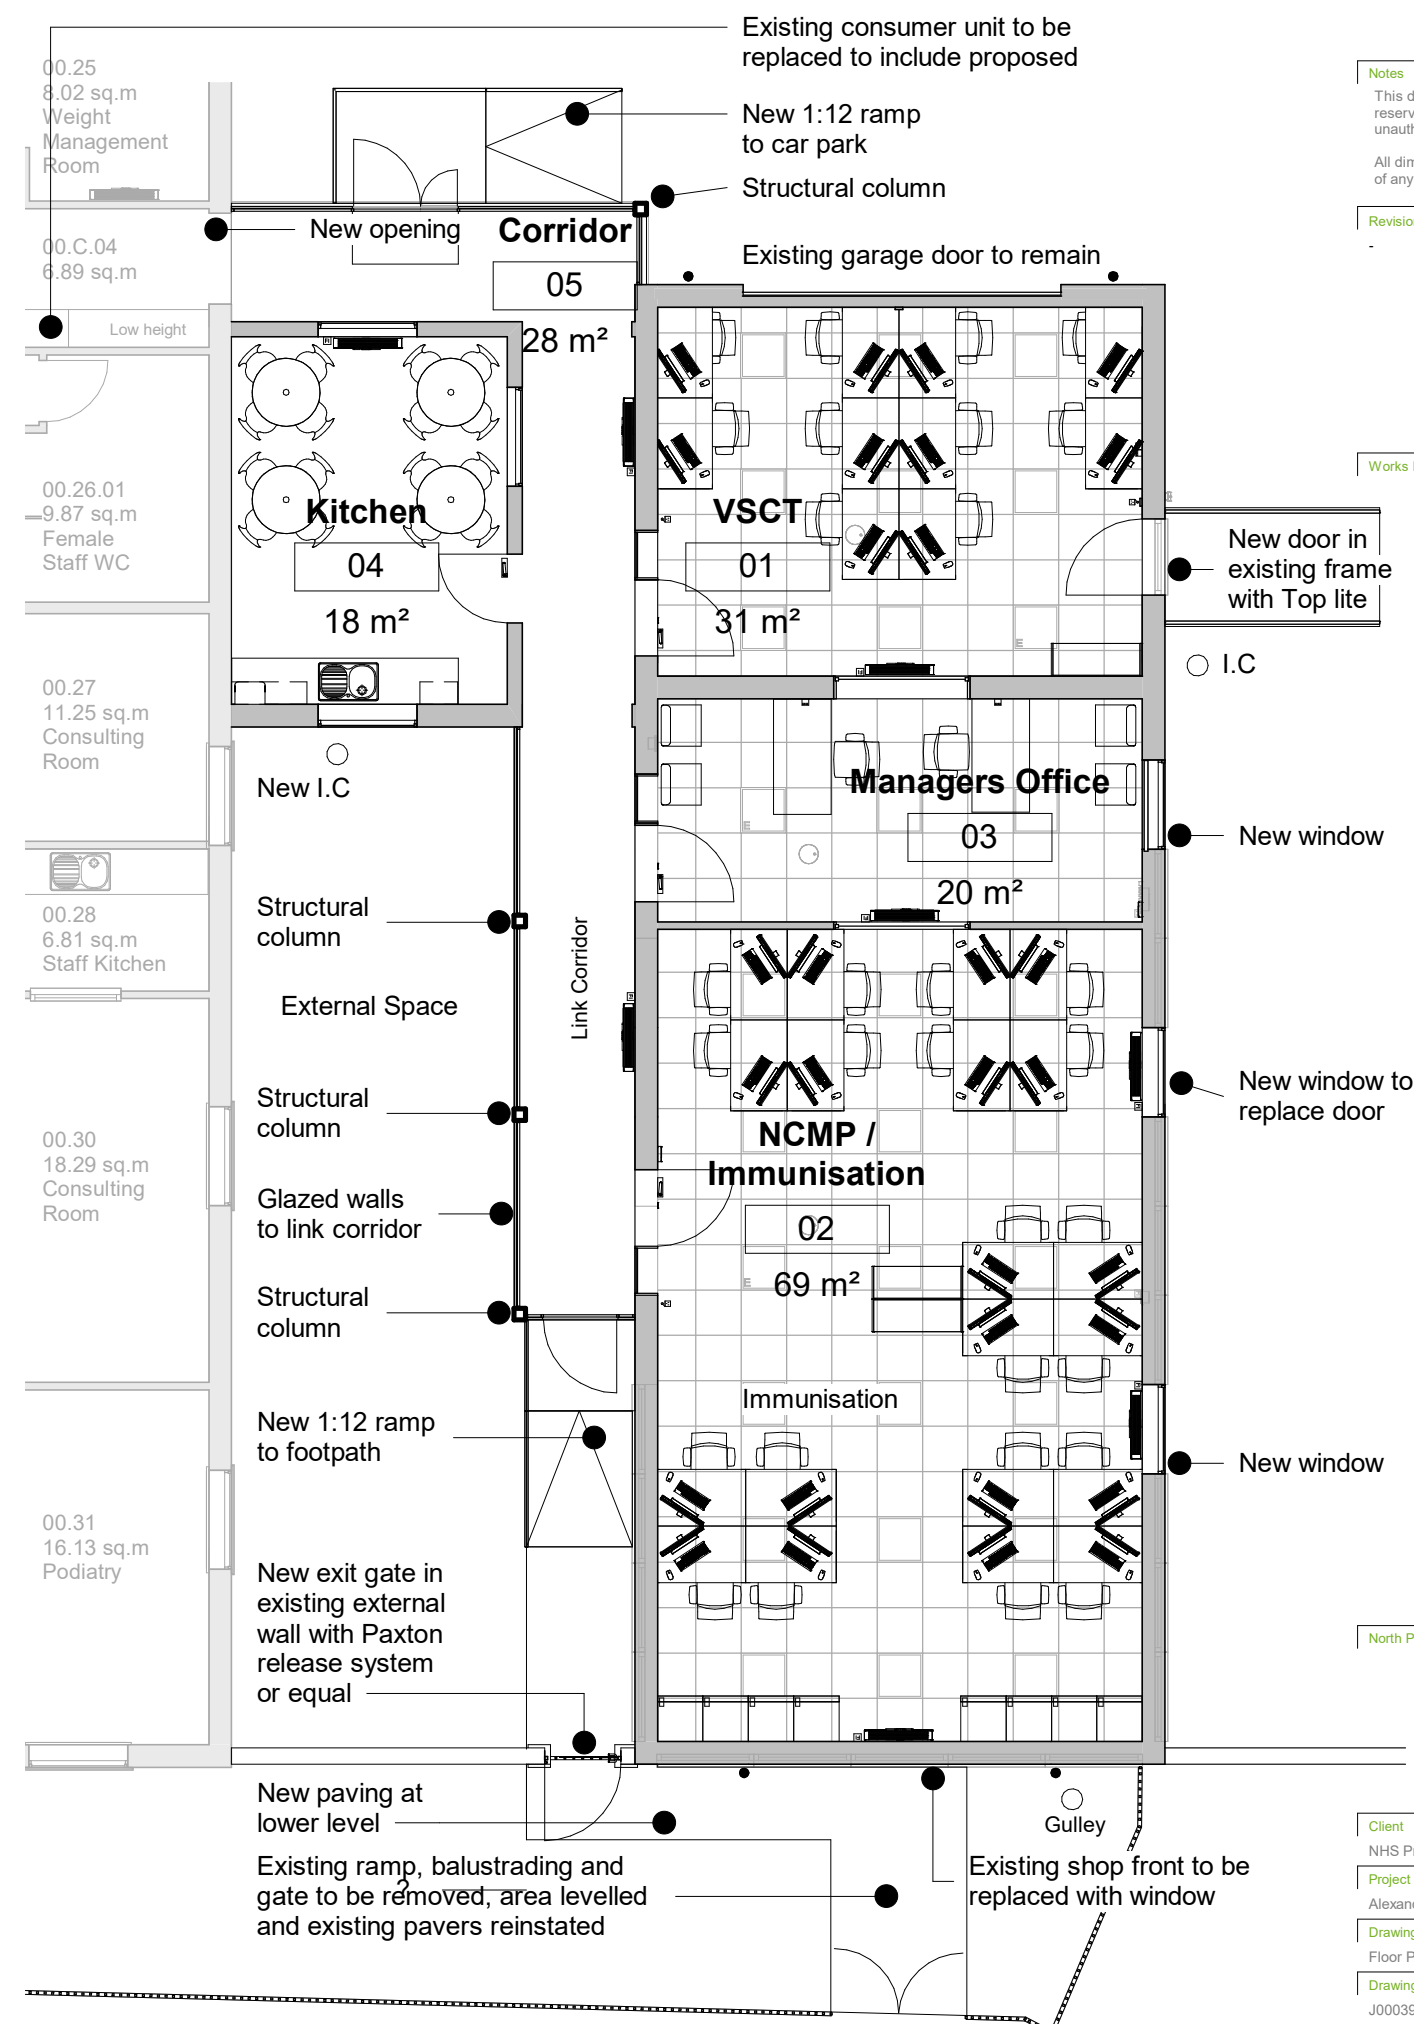

Ground Floor - Proposed

Notes			
This drawing is property of Urban Design and Consult Ltd and copyright is reserved. This drawing is not to be copied or disclosed by or to any unauthorized persons without prior consent.			
All dimensions are to be checked on site prior to construction, manufacture of any components and ordering of materials and equipment.			
Revision	Description	Rev By	Date of Rev
-	Original Drawing	SHOWN	SHOWN

Works Notes & Details

North Point	Client Sign Off
	I have reviewed the Drawing & Notes & hereby give my approval to the proposed layout & content which has been duly explained to me.
	SIGNED:

Client	NHS Property Services Limited
Project	Alexandra Park Pharmacy
Drawing	Floor Plan Existing & Proposed
Drawing Number	J000392.P.02
Issue Date	3 Dec 2021
Drawn By	AJH
Scale by @ A3	1 : 100
Drawing Type	Tender