

DO NOT SCALE FROM THIS DRAWING.
ALL DIMENSIONS TO BE CHECKED ON SITE.
(DRAWINGS MAYBE SCALED FOR LOCAL AUTHORITY & PLANNING PURPOSE ONLY)
COPYRIGHT PROTECTED.




Scale 1:50

FOR PLANNING
DO NOT USE FOR CONSTRUCTION

GENERAL PLANNING NOTES:

ALL DIMENSIONS TO BE CHECKED ON SITE PRIOR TO ANY MANUFACTURE OR CONSTRUCTION OF EQUIPMENT, FINISH, SIGNAGE ETC.

- DRAWINGS TO BE READ IN CONJUNCTION WITH THE FOLLOWING STAGE 3 INFORMATION:
- STRUCTURAL ENGINEER'S DESIGN & RECOMMENDATIONS (DWLP)
 - HERITAGE REPORT (PAUL BUTLER ASSOCIATES)
 - M&E AND FIRE STRATEGY (HILSON MORAN)

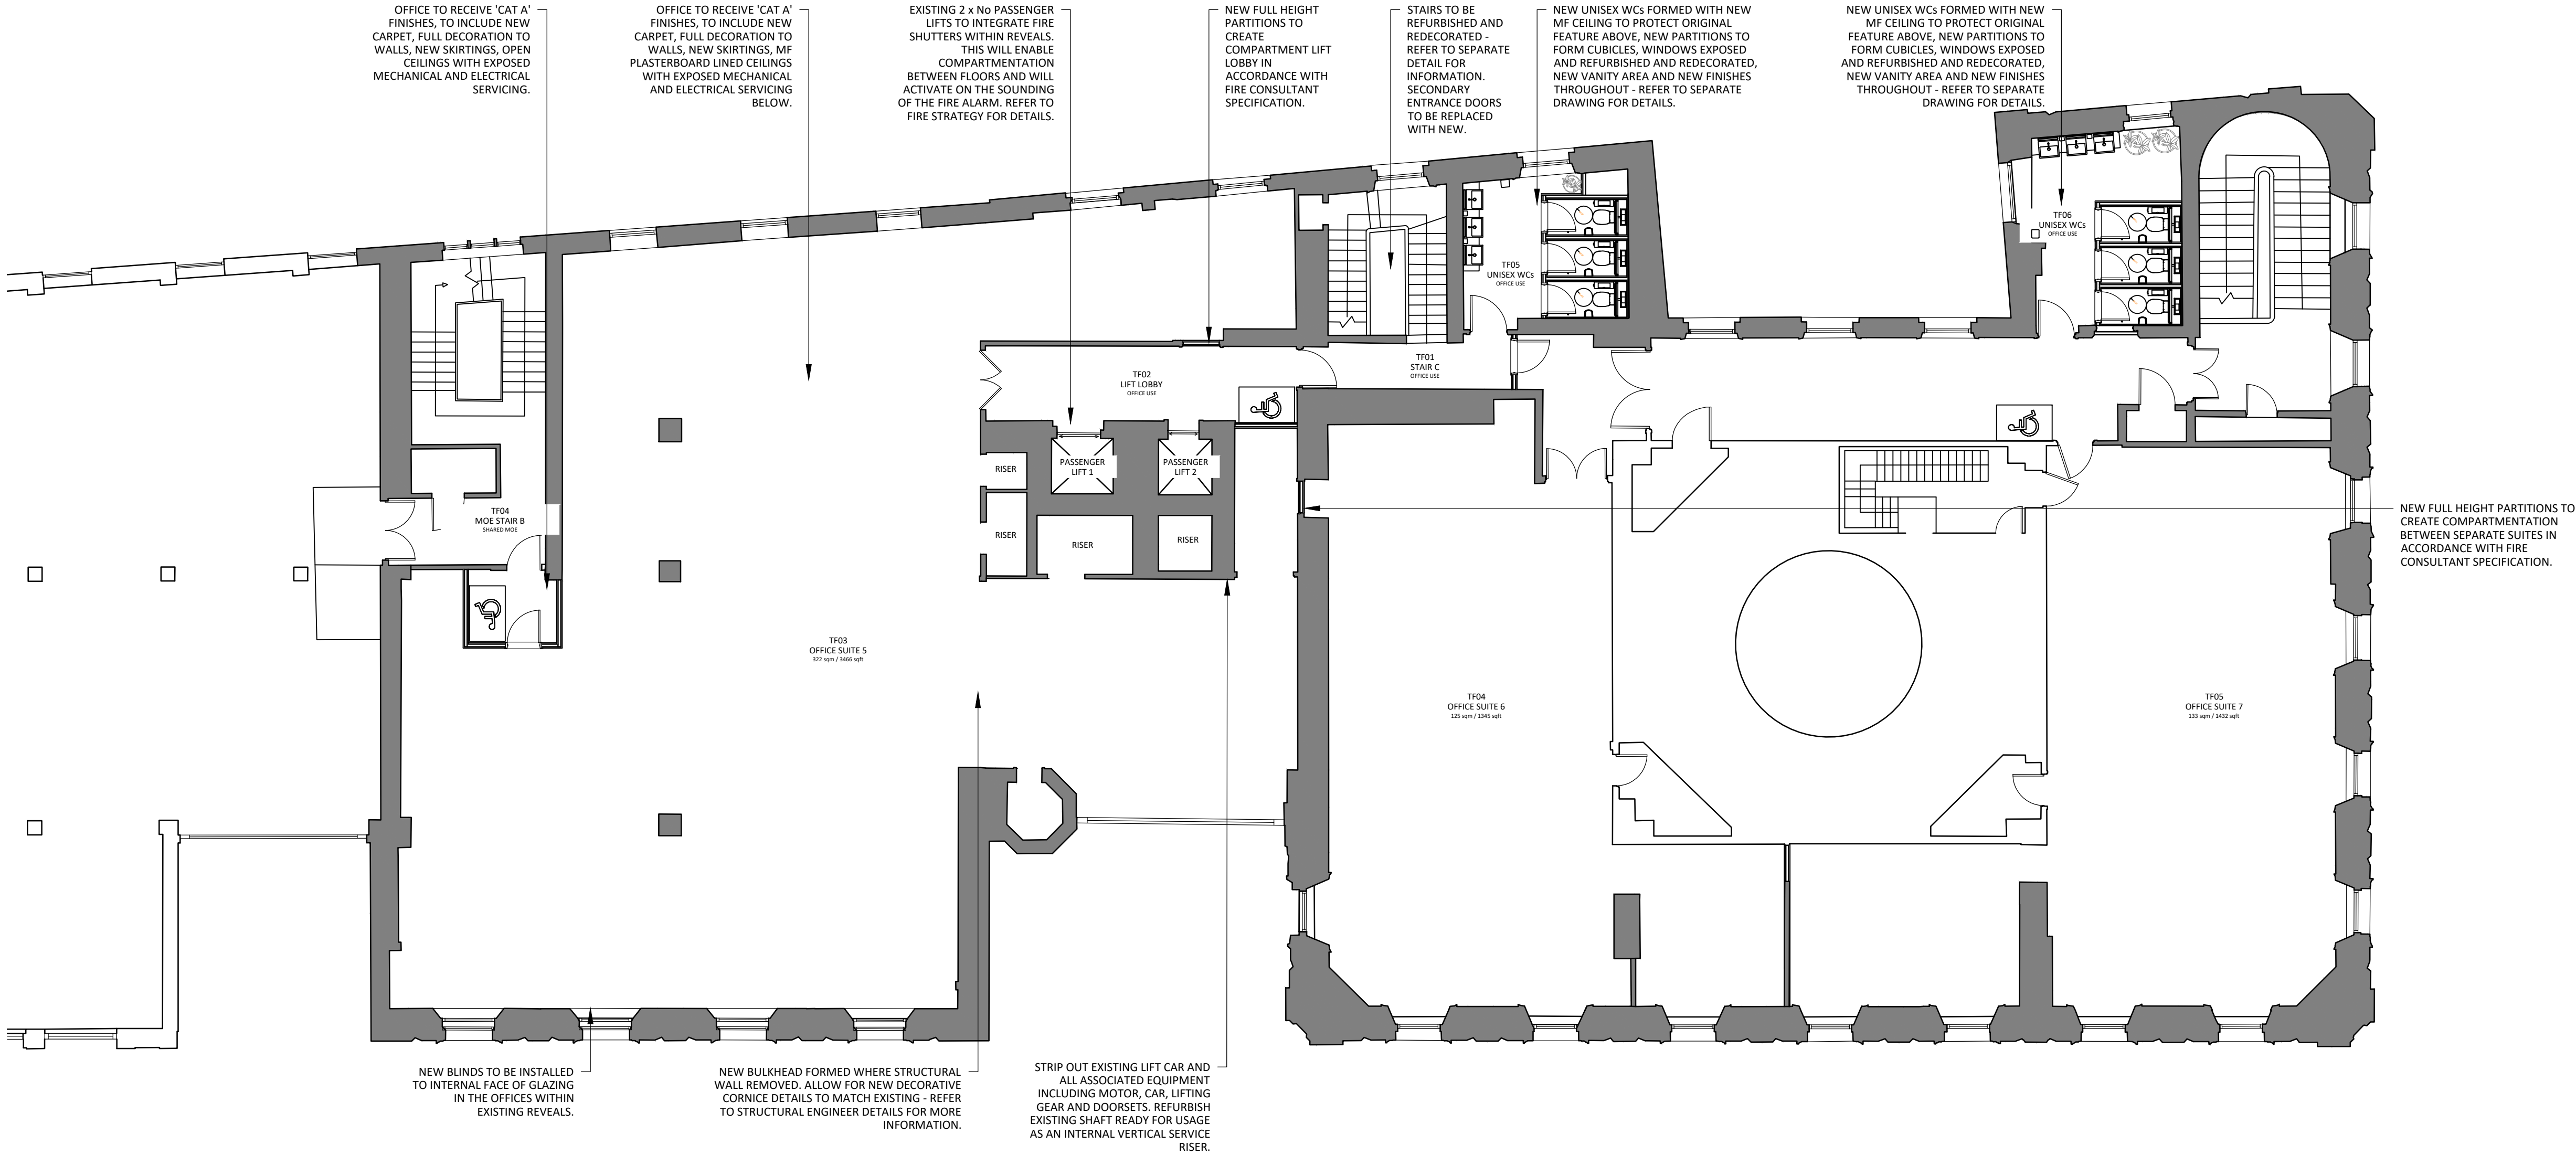

01
103
THIRD FLOOR AS PROPOSED
SCALE - 1:50 @ A1
PLAN

3.00	14/01/22	ISSUED FOR PLANNING	ARB	FWE
REV	DATE	DESCRIPTION	DRAWN	CHECKED

A × I

ADDRESS : 41 SOUTH KING STREET, MANCHESTER, M2 6DE

TELEPHONE : +44 (0)161 879 7357

EMAIL : www.axi.studio

COMPANY NO : 11847325

CLIENT

bruntwood

PROJECT

BRUNTWOOD
38 MOSLEY STREET
MANCHESTER M2 3AZ

DRAWING REFERENCE

THIRD FLOOR PLAN
AS PROPOSED

JOB REFERENCE	DRAWING SCALE	DATE	DRAWN	CHECKED
20 - 059	1:50 @ A1	14.01.22	ARB	FWE

DRAWING No	STAGE	REV
AX1 - 103	3	00