



Proposed Material Key

1. Brickwork to match existing – red, handmade texture.
2. Stall riser brick wall to match existing – red, handmade texture.
3. Black PPC framed glazed lean to roof.
4. Solid infill side and base to black PPC framed lean to roof.
5. Black lightweight rainscreen cladding.
6. Black PPC framed windows.
7. Black PPC framed doors with glass infill.
8. Existing rooflights.
9. Black PVC rainwater goods.

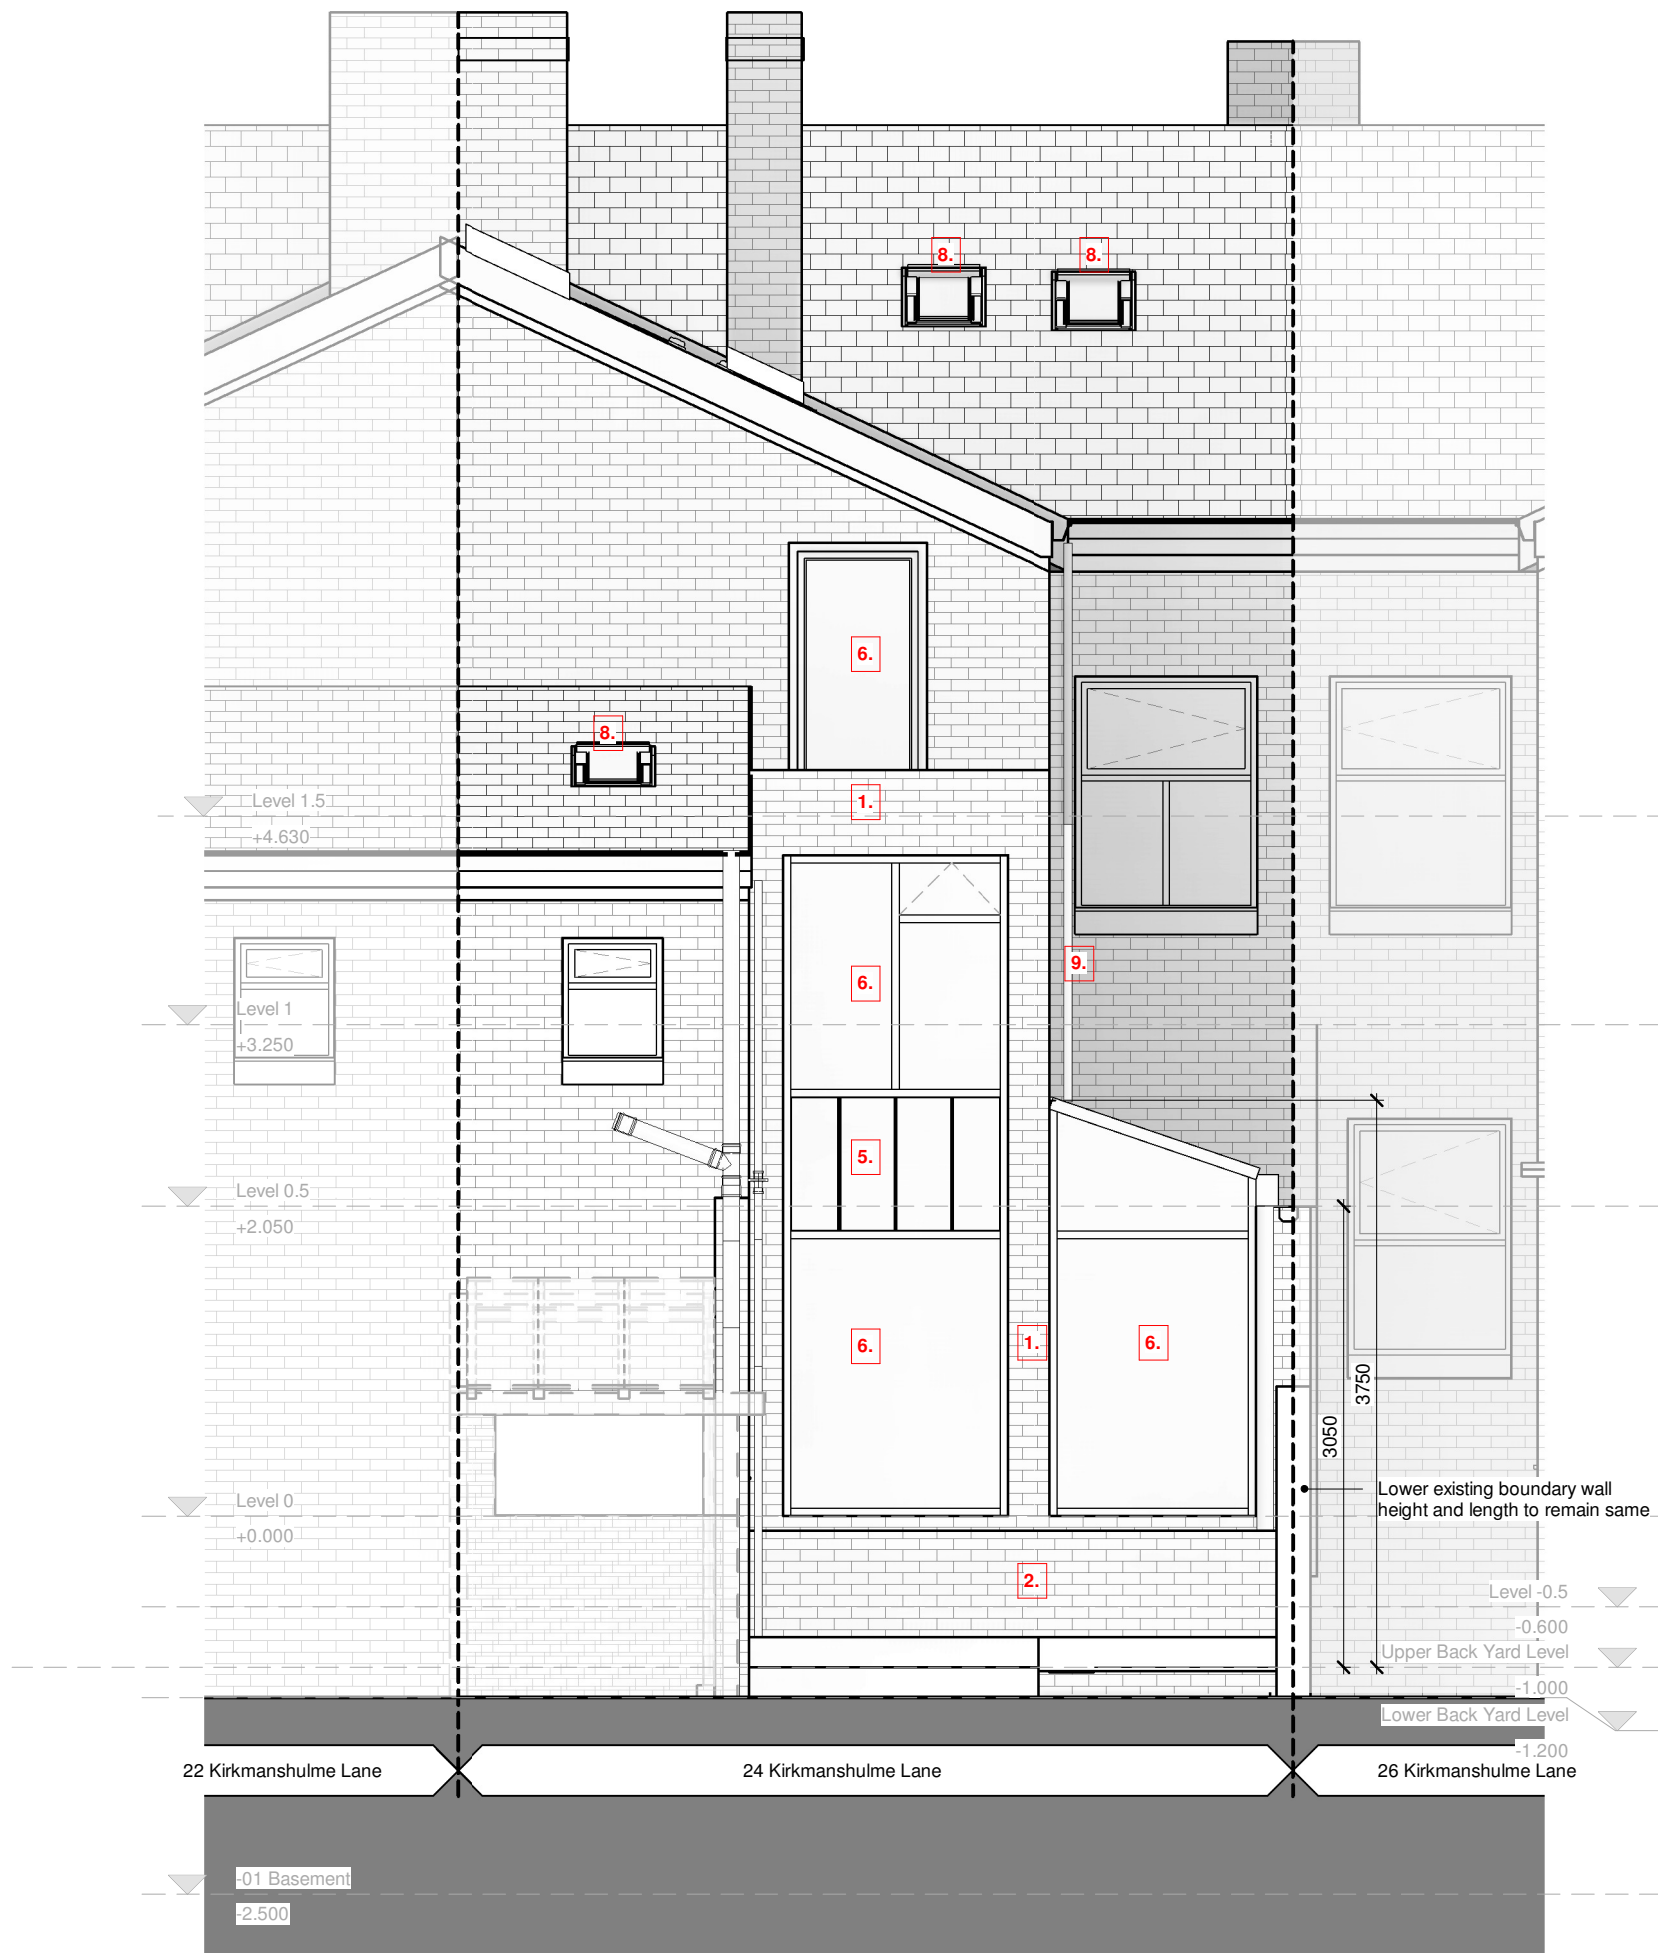

1 Proposed Rear Elevation
1 : 50

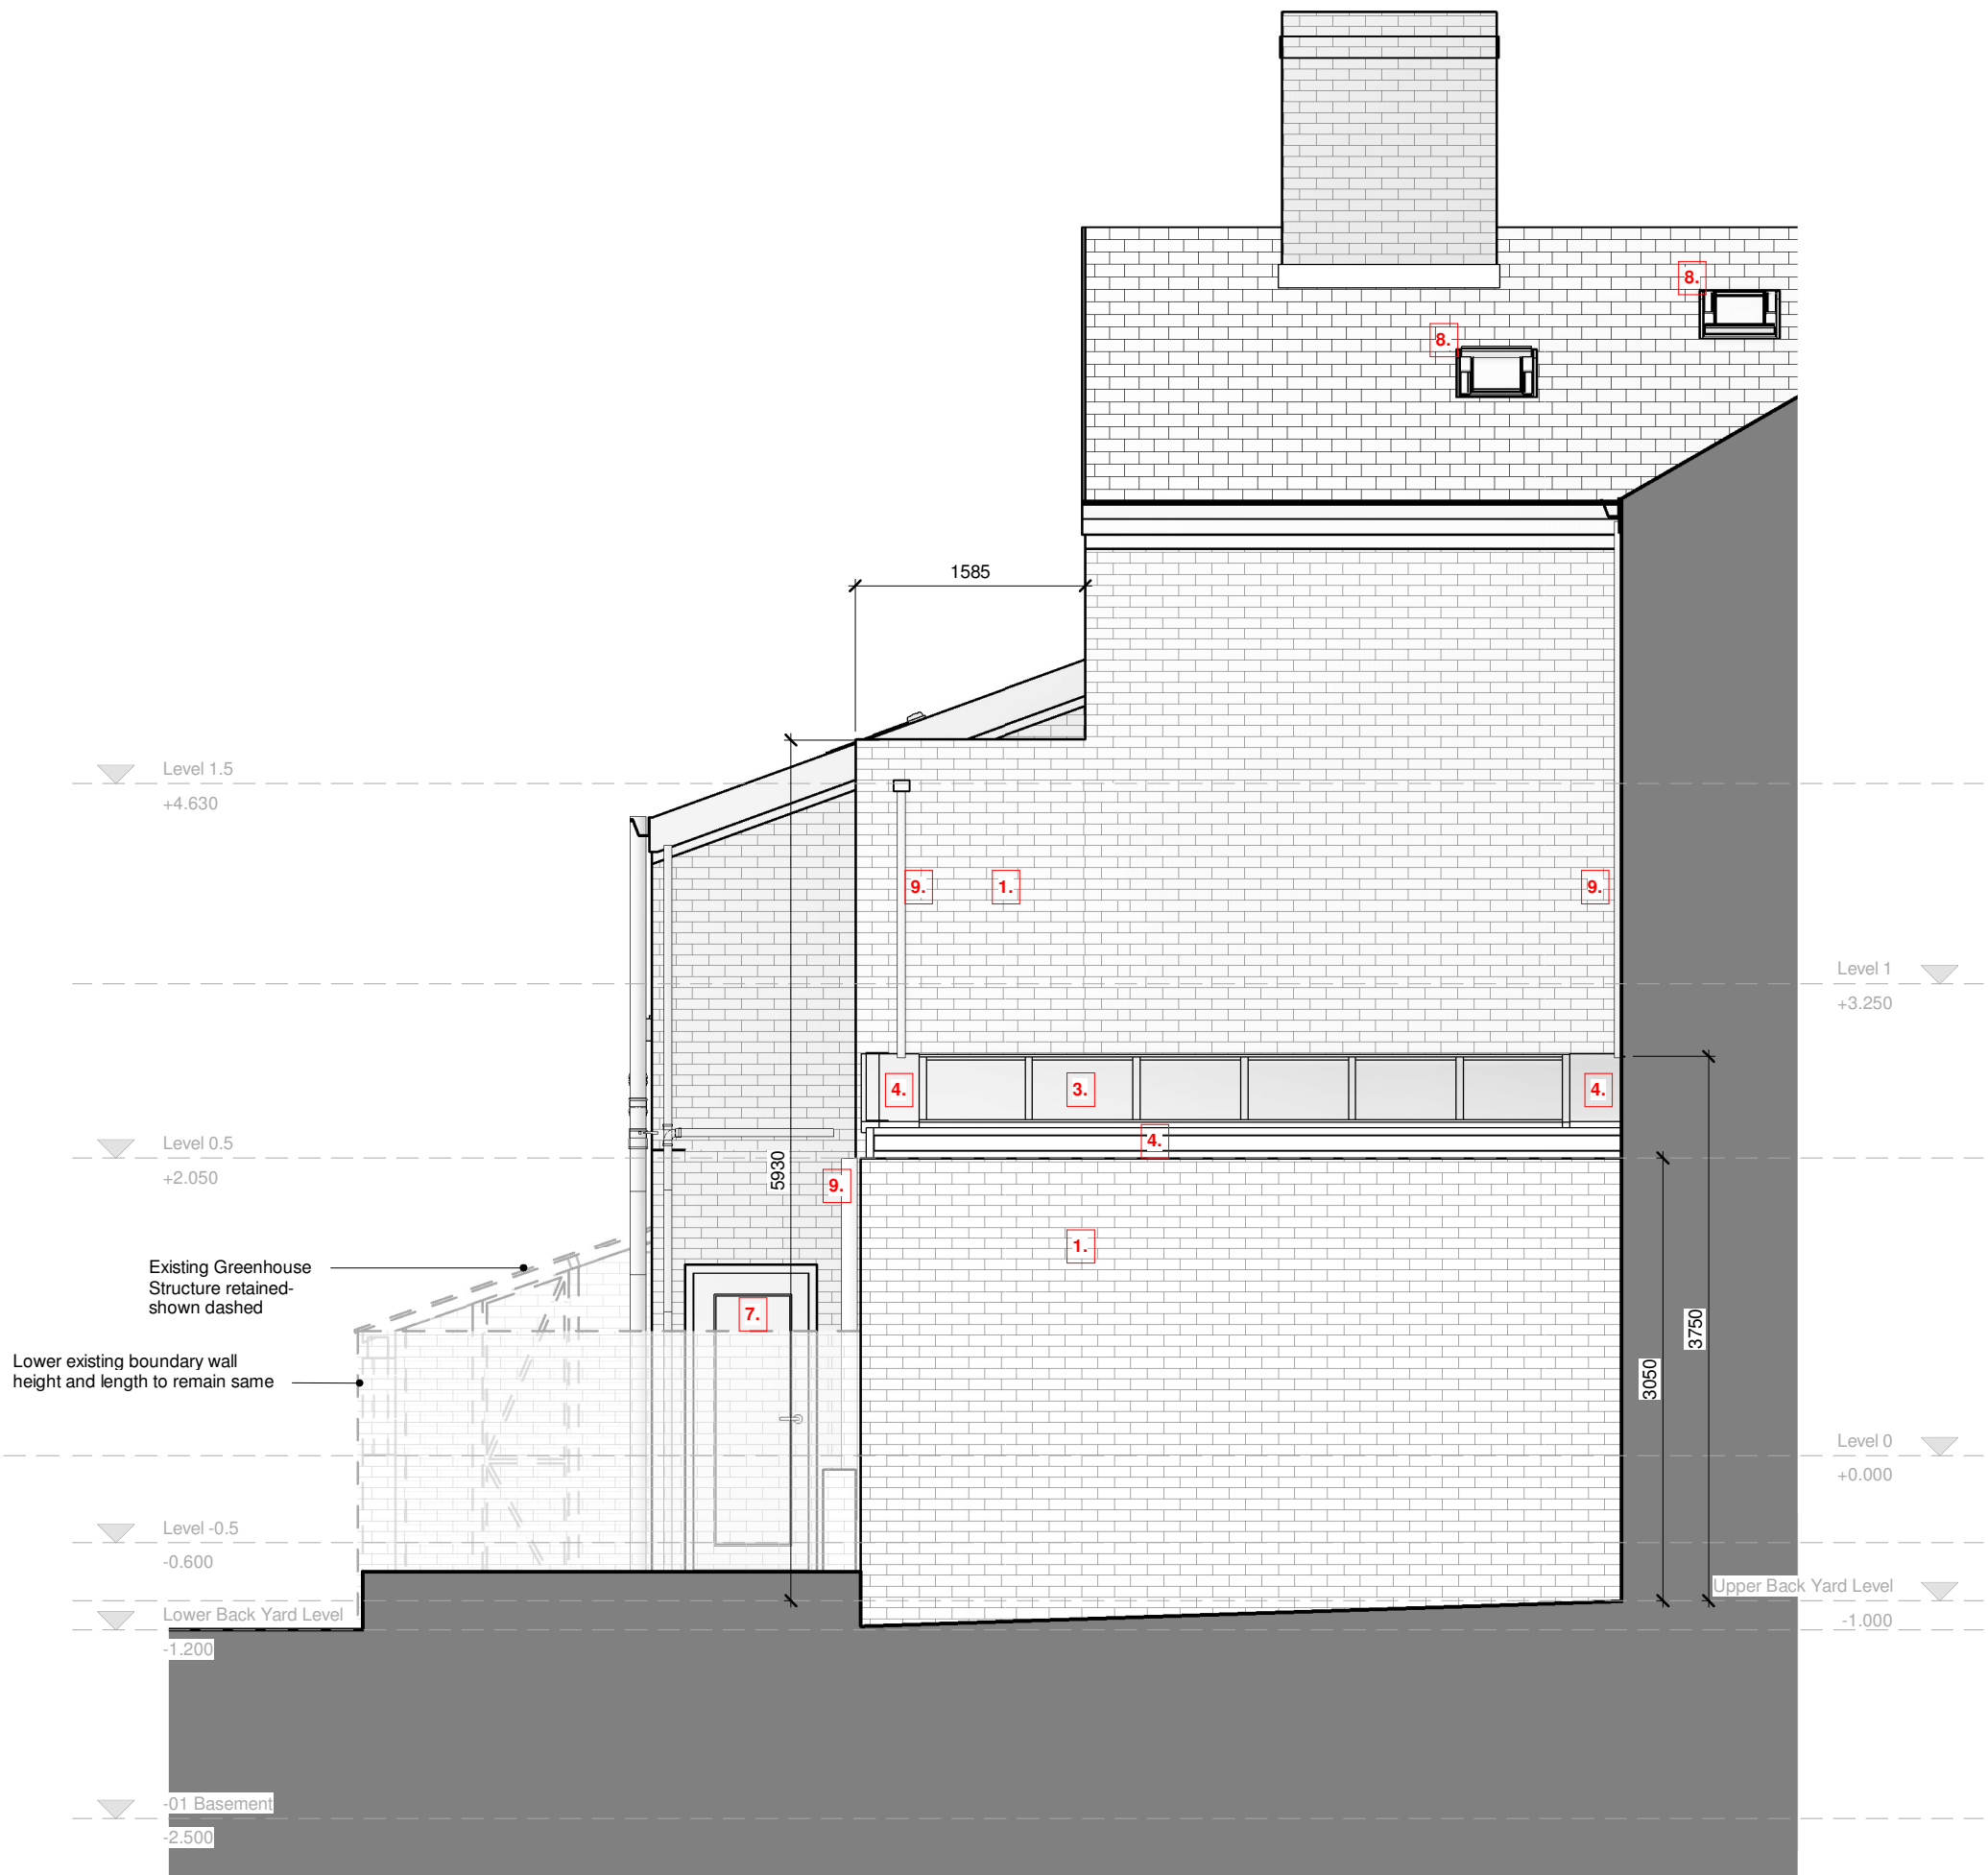

2 Proposed Side Return Elevation
1 : 50

PL	01	29/11/21	PLANNING ISSUE	REVISED BY
STATUS	REV	DATE	DESCRIPTION	SH
CLIENT				CHECKED BY
				SH
				ORIGINATOR NO
				00001

CONSULTANT
studiopesa
www.studiopesa.co.uk

PROJECT
Extension
24 Kirkmanshulme Lane, M12 4WA

DRAWING TITLE
Proposed Elevations

SUITABILITY STATUS
PL : PLANNING
SCALE
1 : 50@A2

DRAWING USAGE:
PROJECT - ORIGINATOR - VOLUME - LEVEL - TYPE - ROLE - CLASS - NUMBER
00001-SH-XX-XX-DR-A-XXXX-00003
STATUS_REVISION
PL_01