




EXISTING GA FRONT ELEVATION
@1:100




EXISTING GA SIDE ELEVATION 1
@1:100



EXISTING GA REAR ELEVATION
@1:100

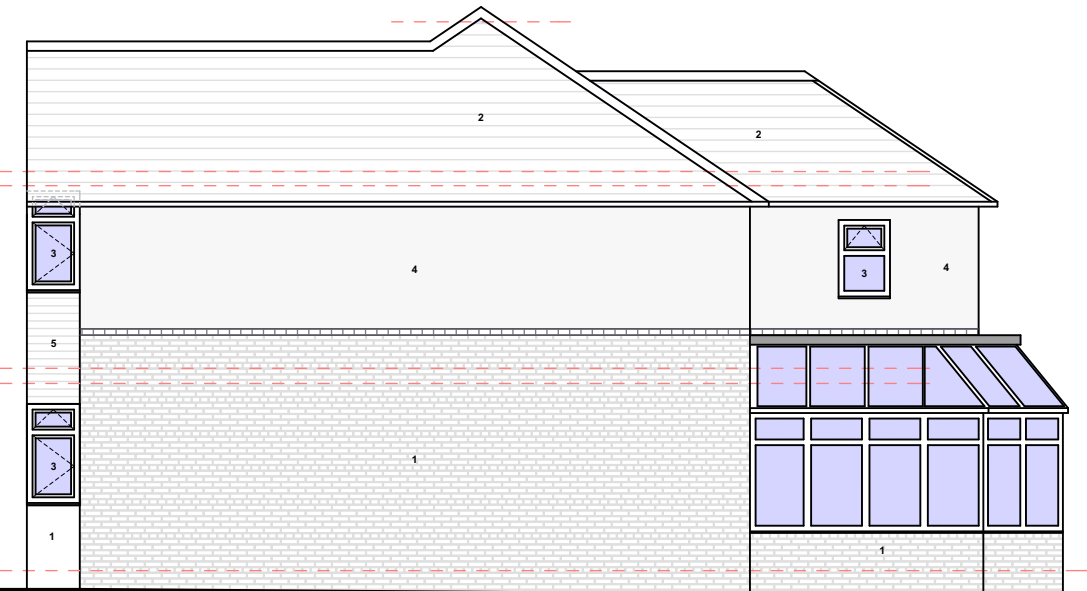

EXISTING GA SIDE ELEVATION 2
@1:100

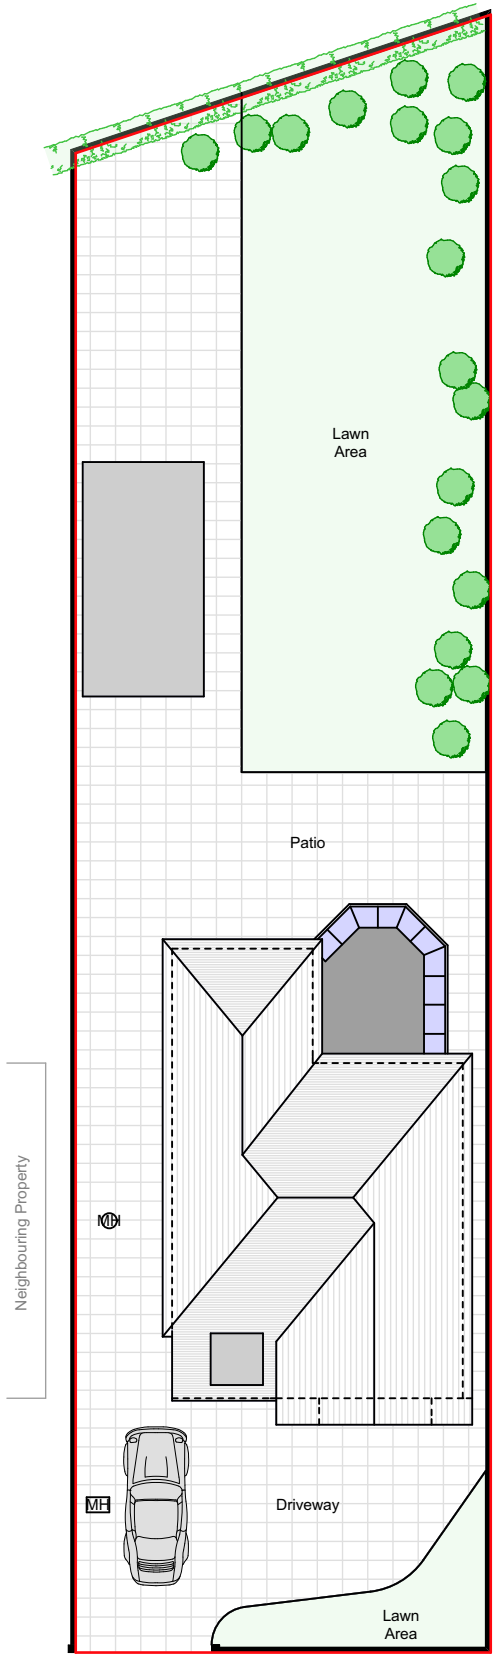

SUSSEX AVENUE
EXISTING GA SITE PLAN
@1:200

notes

This drawing is subject to a detailed building and site survey, therefore no guarantee of its accuracy can be given. This drawing has been draughted in accordance with the clients design requirements. All areas are approximate and are subject to a detailed building and site survey and further design development. All dimensions should be checked prior to commencement of construction on site. Measurements should not be taken off the drawing.

All dimensions shown are in millimetres (mm).

Text Key

- Existing facing brickwork
- Existing rosemary roof tiles
- Existing uPVC door/window
- Existing render
- Existing hung tiles
- Proposed facing brickwork
- Proposed uPVC door/window
- Proposed rosemary roof tiles
- Proposed skylight
- Proposed render
- Proposed forticrete gemini roof tiles suitable for shallower pitch tiles



PL0 Planning Issue

25.10.21



NADA Architects Ltd
169 Kingsway
Burnage
Manchester
M19 2ND
Mob: 07974 735527
E: ahmed@nadaarchitects.com
W: www.nadaarchitects.com

D - design PL - planning PT - pre-tender
T - tender P - preliminary
C - construction R - record

MR ITSHAM SADIQ.

HOUSE EXTENSION.
6 SUSSEX AVENUE,
MANCHESTER, M20 6AQ

EXISTING GA SITE PLAN &
ELEVATIONS.

scale	date	drawn	checked
1:100 @ A3	25.10.21	MH	AC
1:200 @ A3			

job no	(category) dwg no	revision
--------	-------------------	----------

21-990 (01)001 PL0

Drawing measurements shall not be obtained by scaling. Verify all dims prior to construction. Immediately report any discrepancies on this drawing to Architect. This drawing shall be read in conjunction with associated specifications and related consultant's documents.