



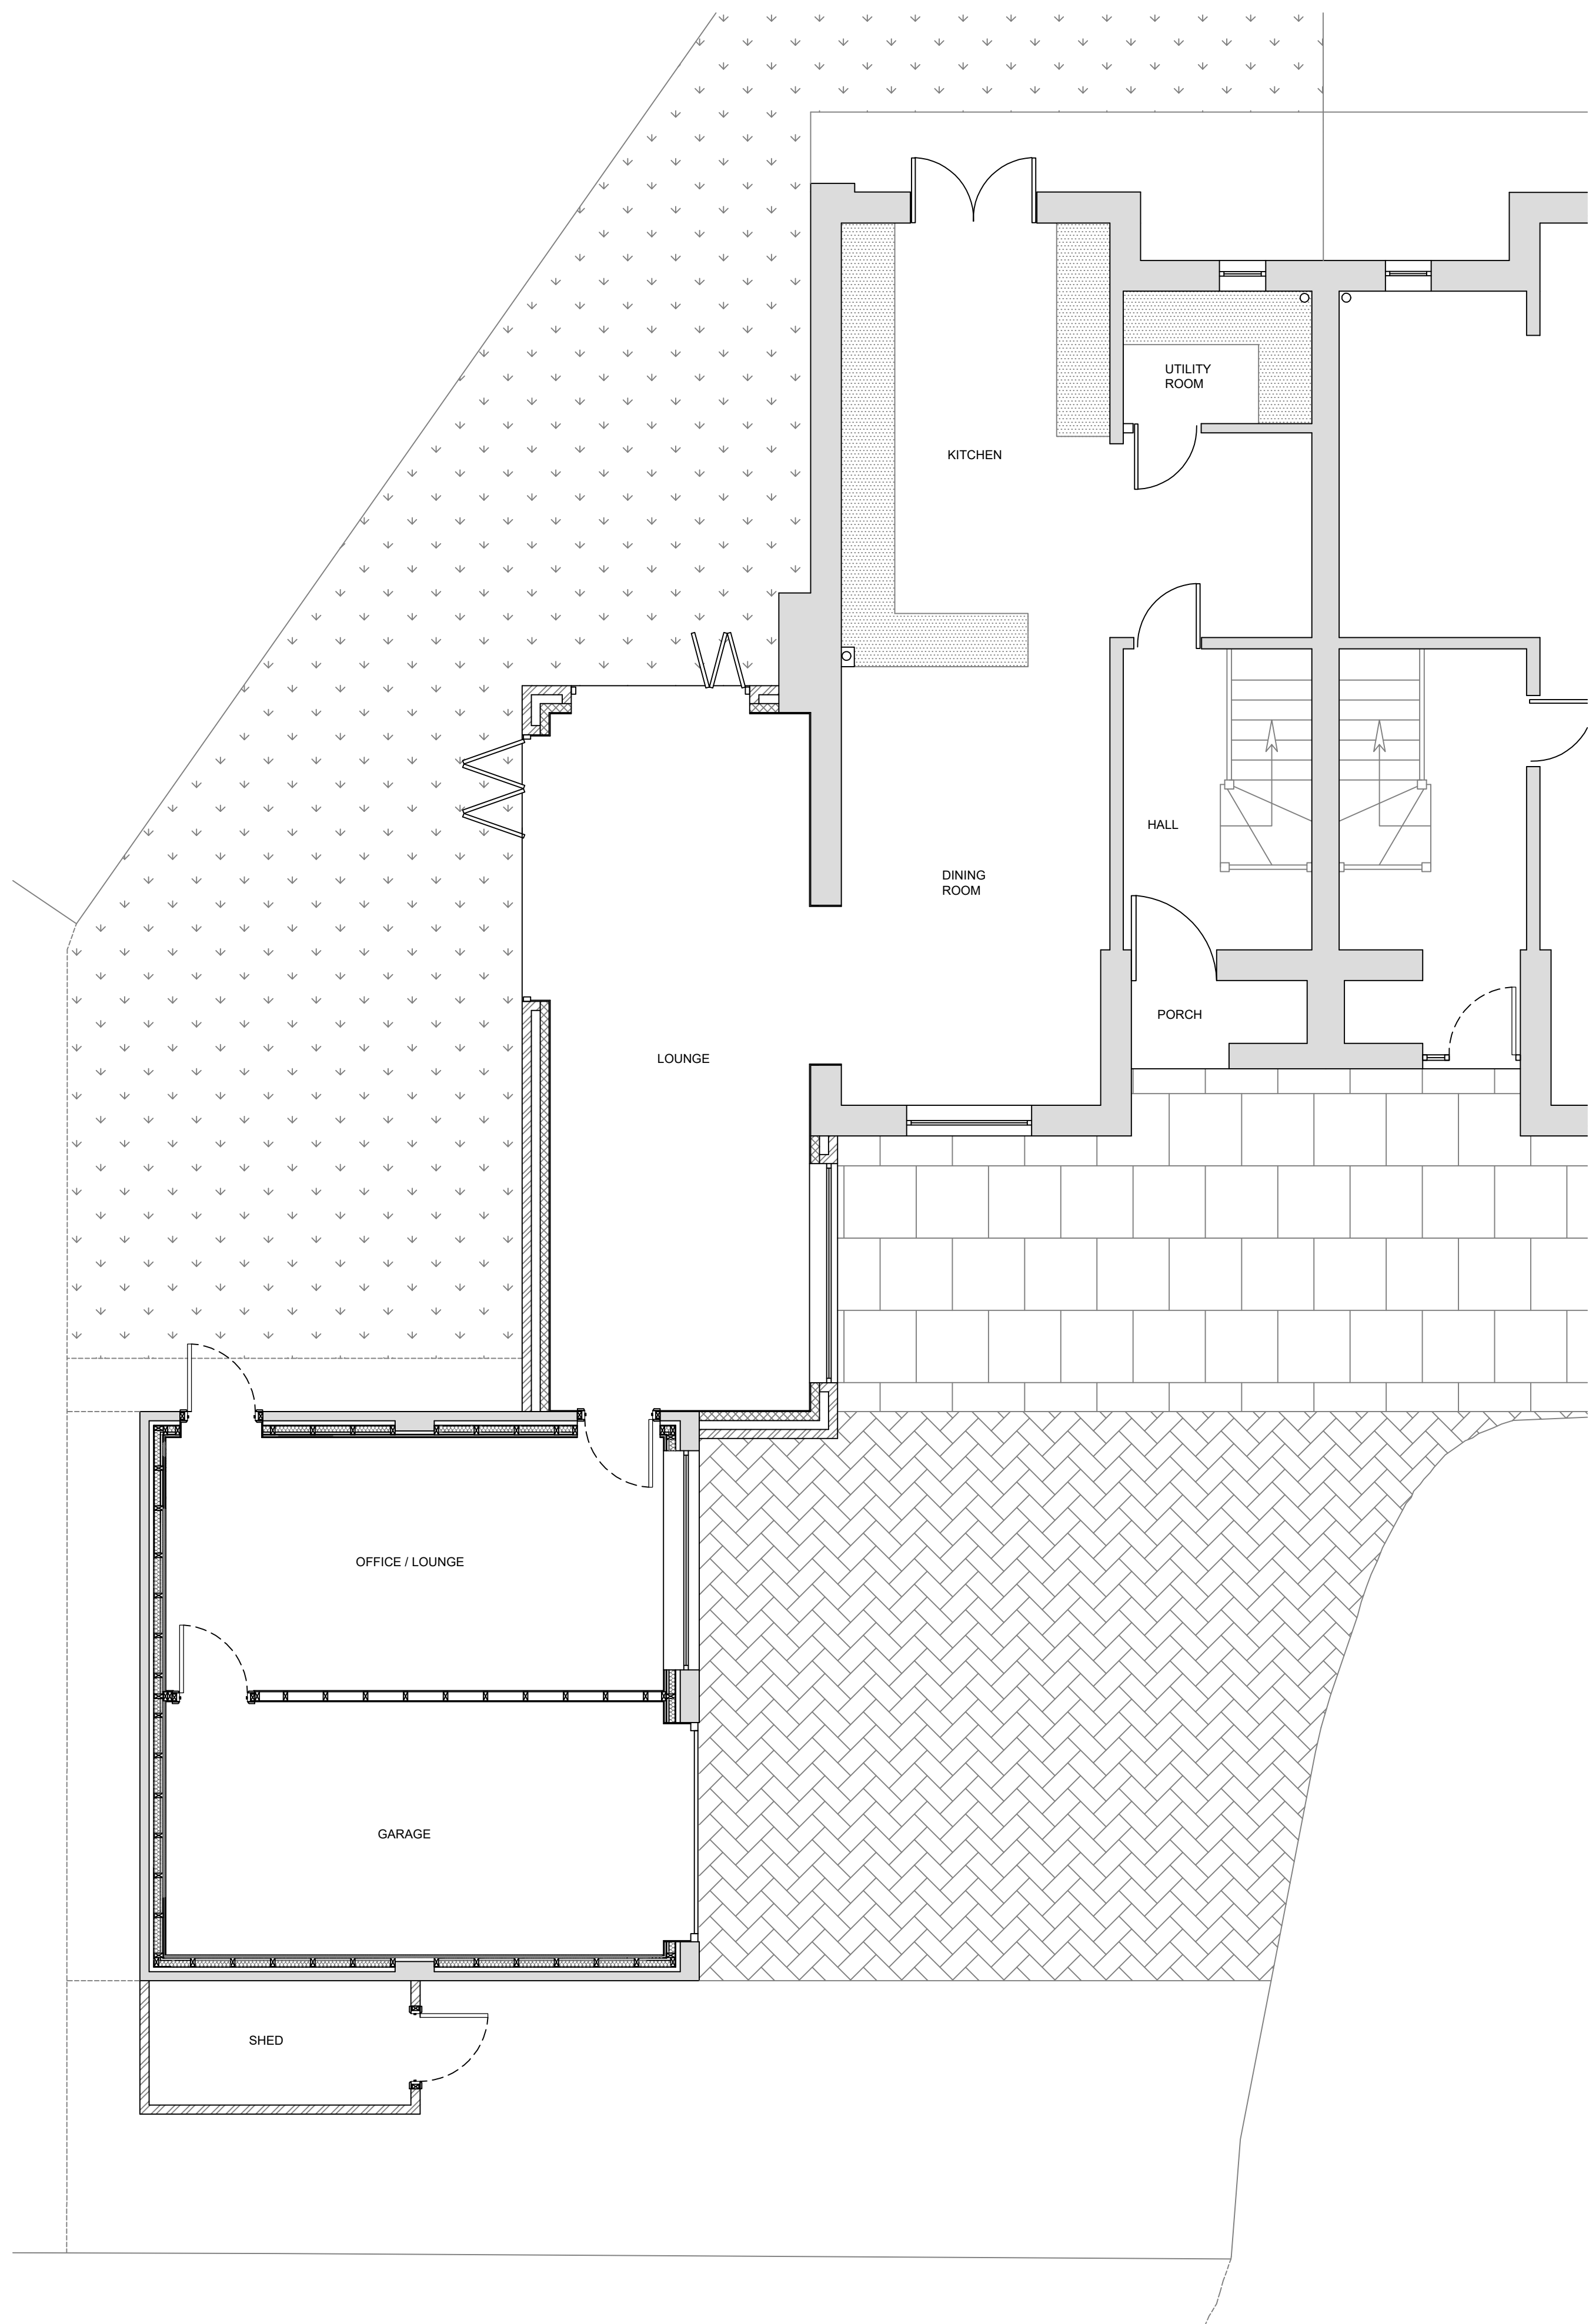

GROUND FLOOR PROPOSED
Scale 1:50

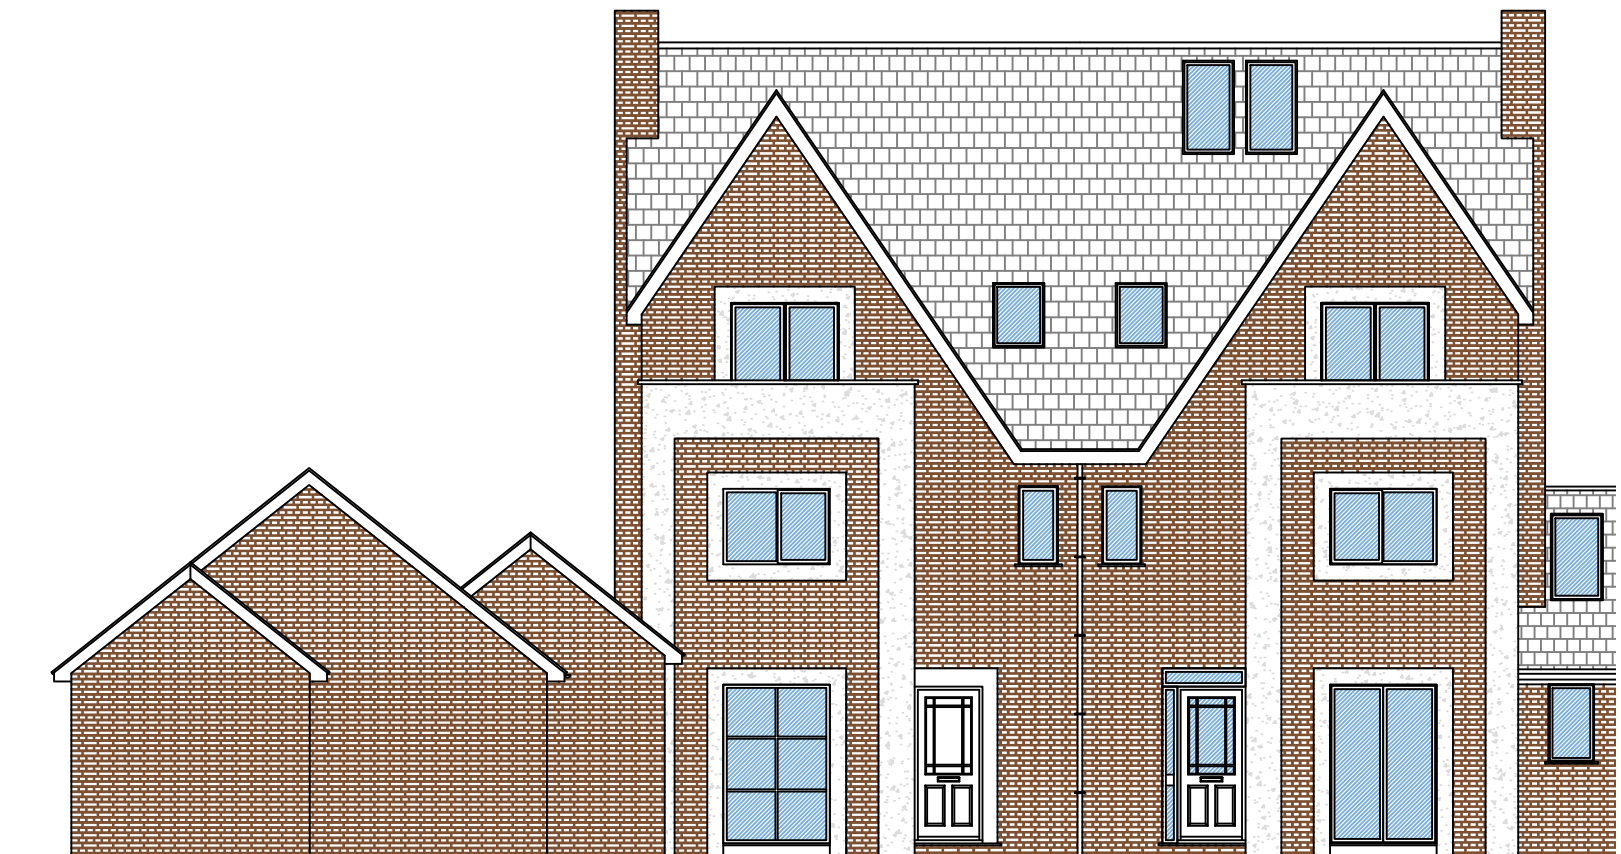


FRONT ELEVATION PROPOSED
Scale 1:100



REAR ELEVATION PROPOSED
Scale 1:100




SIDE ELEVATION PROPOSED
Scale 1:100

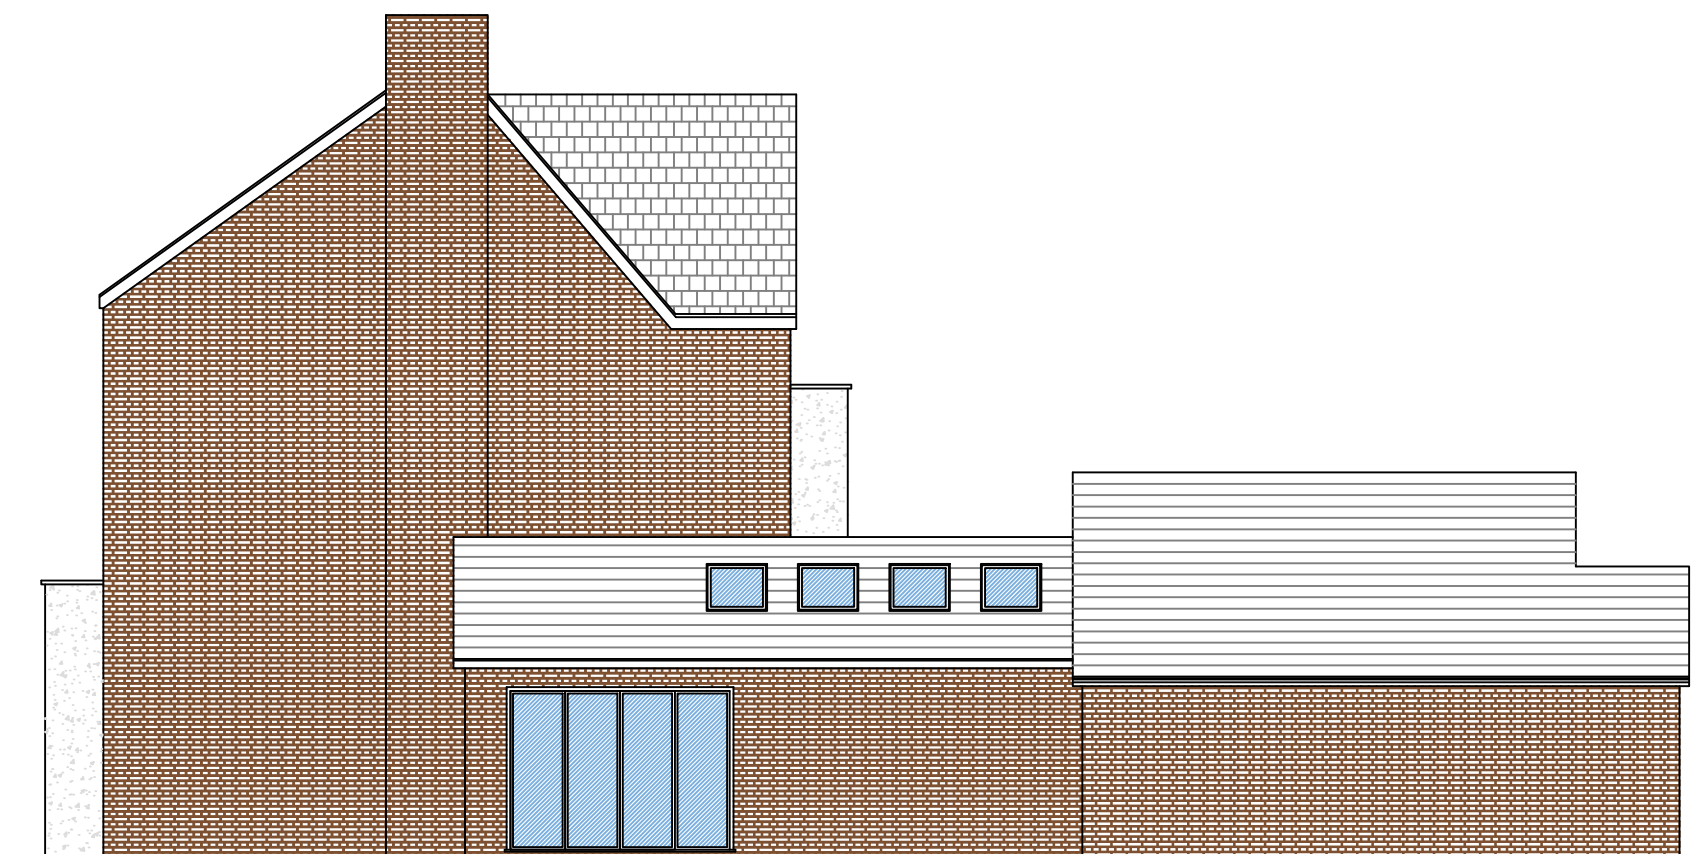

SIDE ELEVATION PROPOSED
Scale 1:100


Notes:

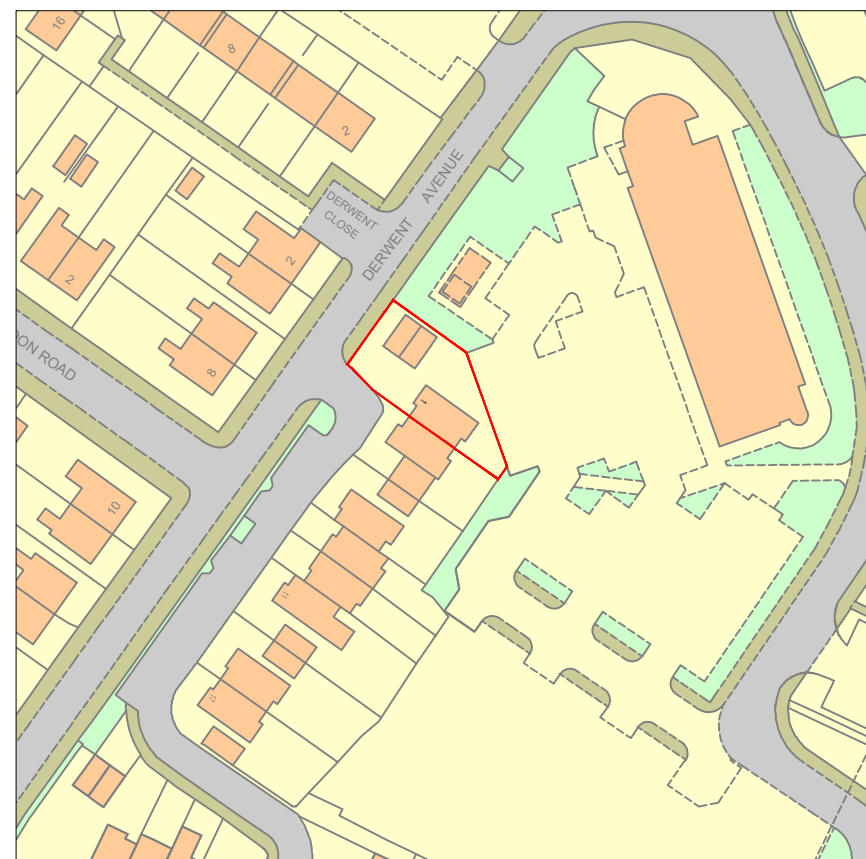

Location Plan
Scale 1:1250



Location Plan
Scale 1:500

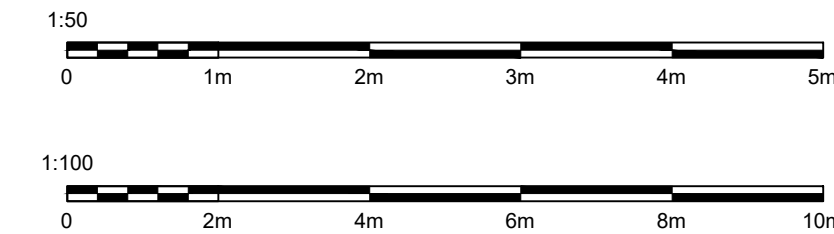

Revision Details	

Project / Title:		
Proposed Single Storey Extension and Conversion of Garage to Habitable Room		
Client:		
Jamie Devonshire 1 Derwent Avenue, Chorlton, Manchester M21 7QP		
Drawn: MJD	Scale: As Shown @ A1	Date: 22.12.21
AutoCAD Location	C:\Design\Planning Apps\	
No.	SSSE-1DA-002	Rev. A

