
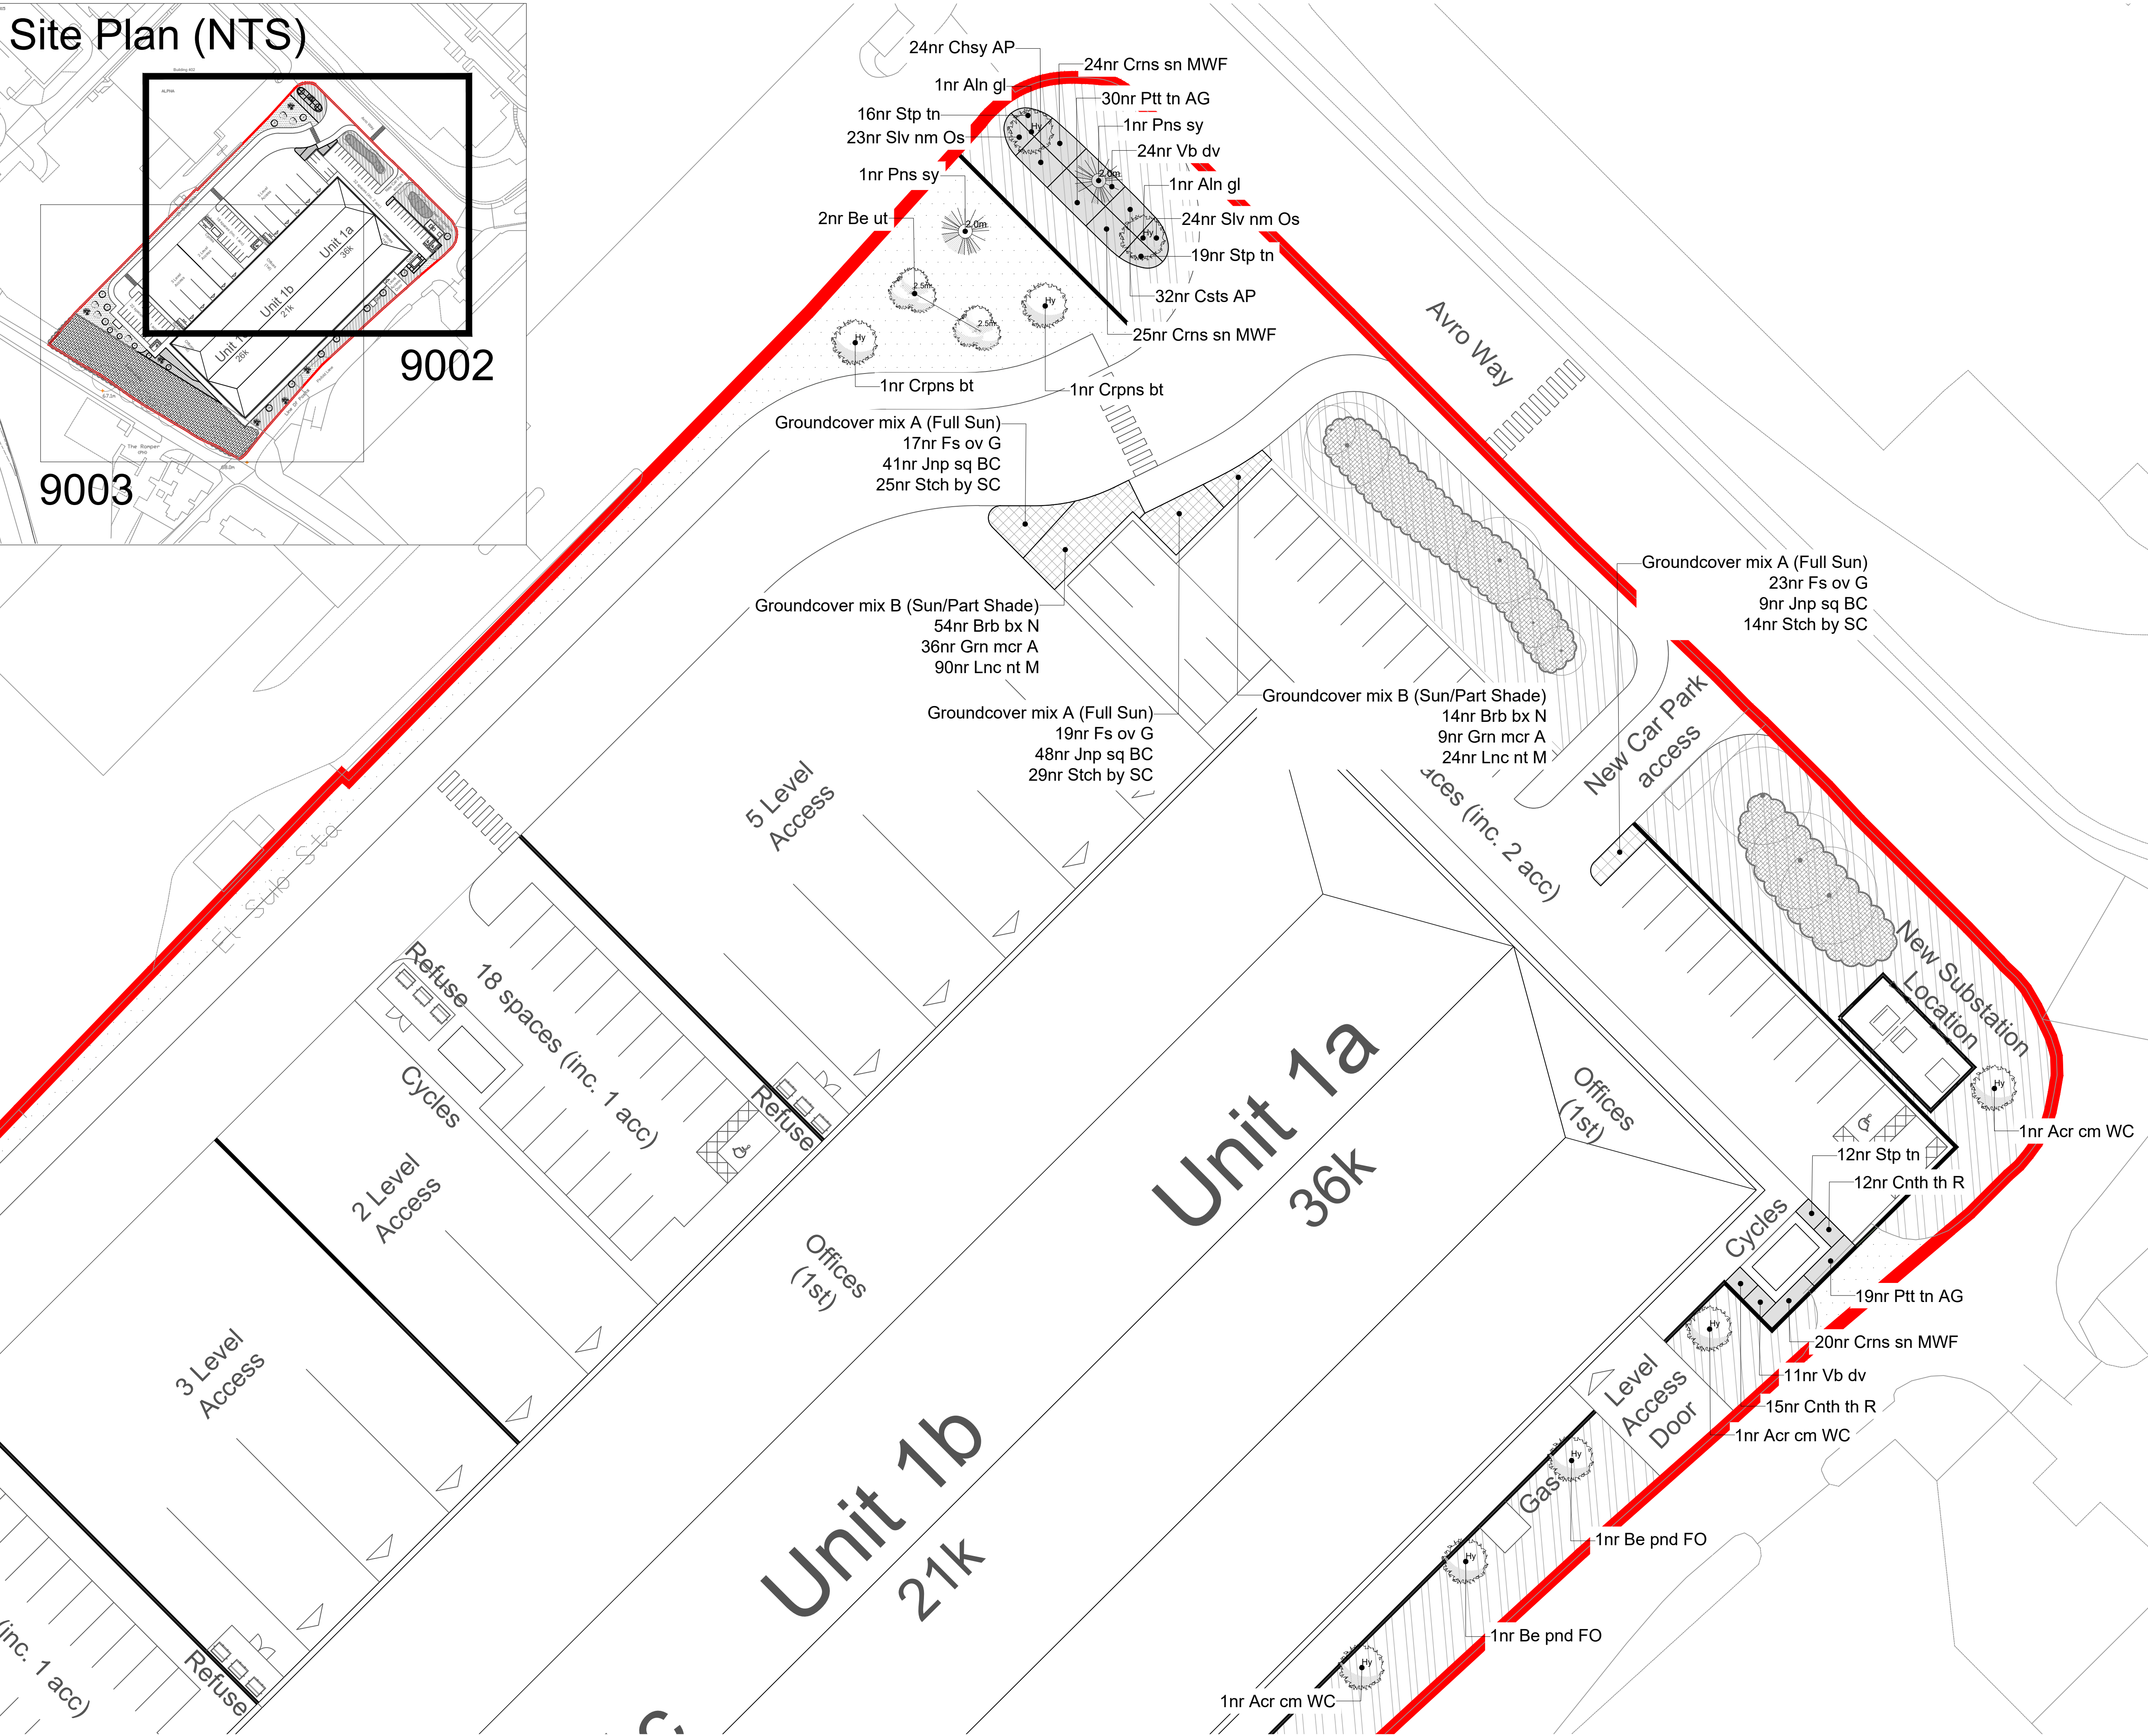


Site Plan (NTS)

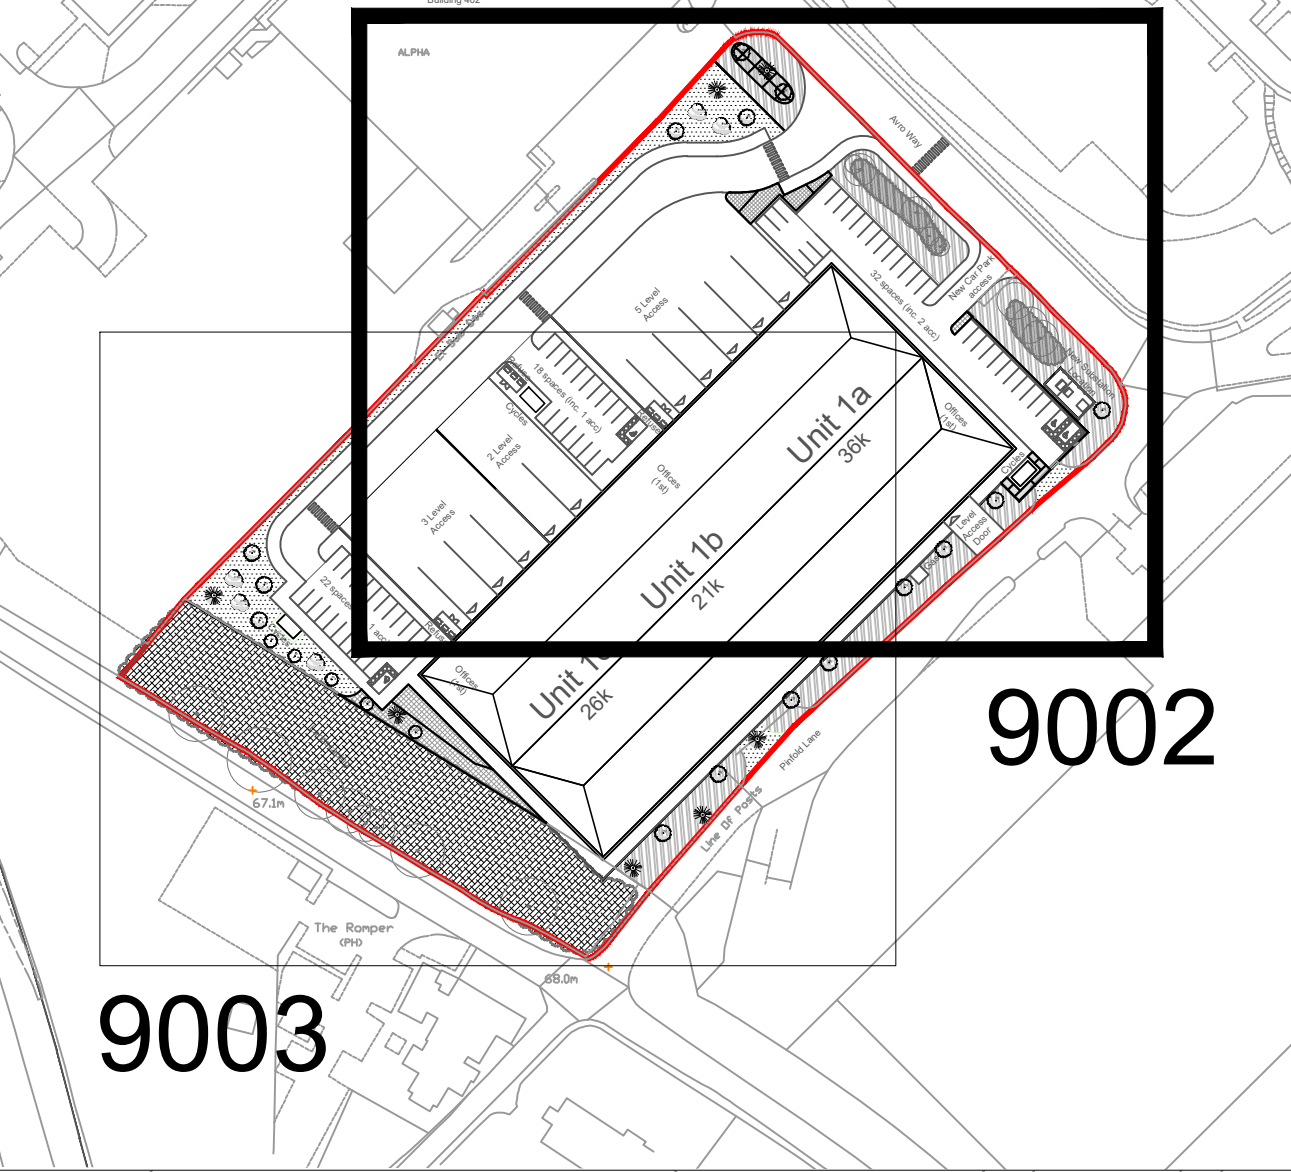

© 2019 RPS Group

Notes

1. This drawing has been prepared in accordance with the scope of RPS's appointment with its client and is subject to the terms and conditions of that appointment. RPS accepts no liability for any use of this document other than by its client and only for the purposes for which it was prepared and provided.

2. If received electronically it is the recipients responsibility to print to correct scale. Only written dimensions should be used.

3. Where applicable Ordnance Survey (c) Crown Copyright 2019. All rights reserved. Licence number 0100031673

KEY

SOFT LANDSCAPE

Proposed elements

- HEAVY STANDARD TREE (12-14cm girth)
- STANDARD TREE (8-10cm girth)
- CONIFEROUS TREE (3.0 - 3.5m high)
- MULTI-STEMMED TREE (3.0 - 3.5m high)
- ORNAMENTAL AMENITY SHRUB PLANTING
- GROUNDCOVER PLANTING
- MOWN AMENITY GRASS

Existing features

- TREES To be retained and protected
- WOODLAND To be retained and protected
- ORNAMENTAL SHRUB To be retained and protected where possible
- GRASS / GROUNDCOVER To be retained where possible or overseeded with amenity grass seed

PO1	Issued for comment	KH	DB	22/10/21
Rev	Description	By	CB	Date

rps MAKING COMPLEX EASY

Lakesbury House, Hittingbury Road, Chandlers Ford, Hampshire SO53 5SS
T: 02380 810 440 E: rpsso@rpsgroup.com

Client **Threadneedle Curtis Ltd**

Project **MAG, Buidling 401, Manchester Airport**

Title **Detailed Soft Landscape Sheet 1 of 2**

Status	Drawn By	PM/Checked by
Comment	KH	DB

Job Ref	Scale @ A1	Date Created
JSL4034	1:250	12/10/2021

RPS Drawing / Figure Number	Rev
JSL4034_RPS_XX_EX_DR_L_9002	PO1

rpsgroup.com