


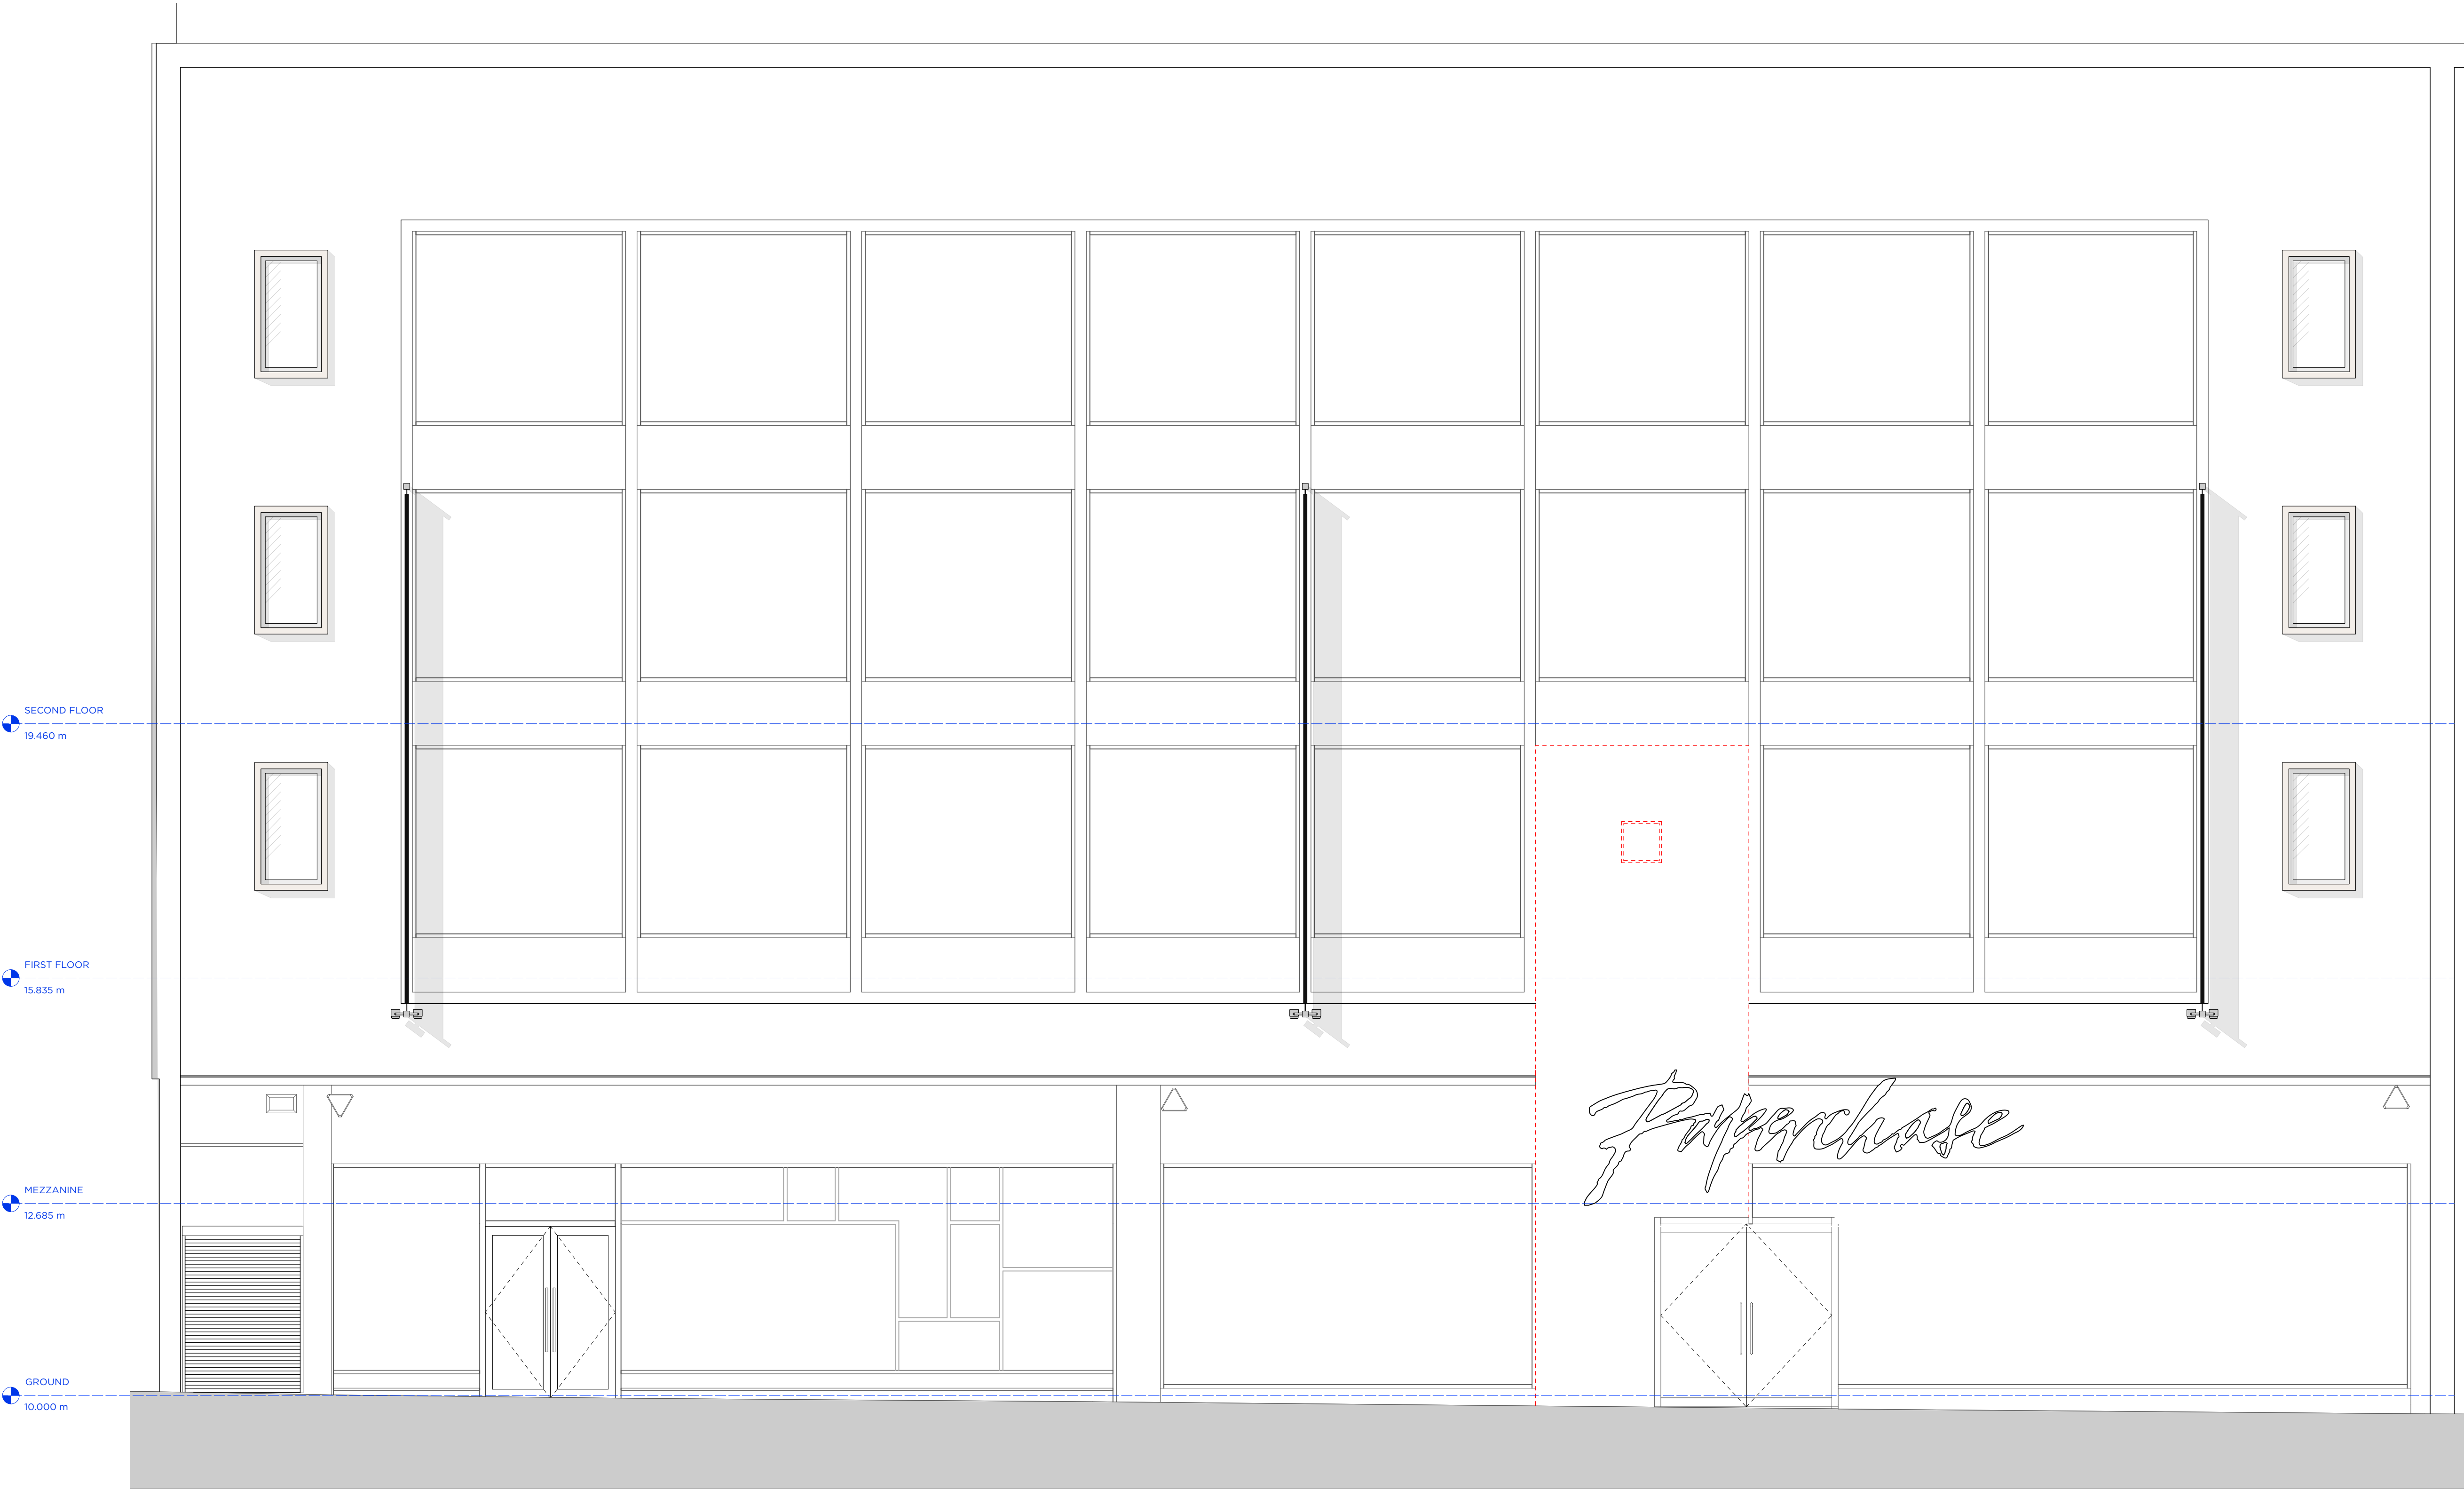

3 EXTERNAL ELEVATION
Scale: 1:50

NOTES:



NOTES:

STATUS:
DETAIL

REVISION:

BRINKWORTH

PHONE +44 (0)20 7613 5341
INFO@BRINKWORTH.CO.UK
WWW.BRINKWORTH.CO.UK
4-6 ELLSWORTH ST, LONDON E2 0AX

All drawings within this package are the copyright of Brinkworth. They may not be copied or disclosed to any third party for any purpose except as authorised in writing by Brinkworth.


Do not scale from these drawings. Figured dimensions only are to be used. All critical dimensions are to be checked on site before work proceeds.

If in doubt ask.

All drawings are to be read in conjunction with all other relevant consultants and/or specialists drawings or documents.

Inconsistencies, errors and omissions found within or between Brinkworth documents (and also in relation to other consultants/specialists documents) are to be notified immediately to Brinkworth.

CLIENT	END
JOB	MANCHESTER
TITLE	Existing Shopfront Elevation
JOB NO. 3977	DWG. NO. A 5000
DRAWN BY AH/ZB	CHECKED BY SC/GP
SCALE	
DATE NOV 21	REV
© COPYRIGHT BRINKWORTH	

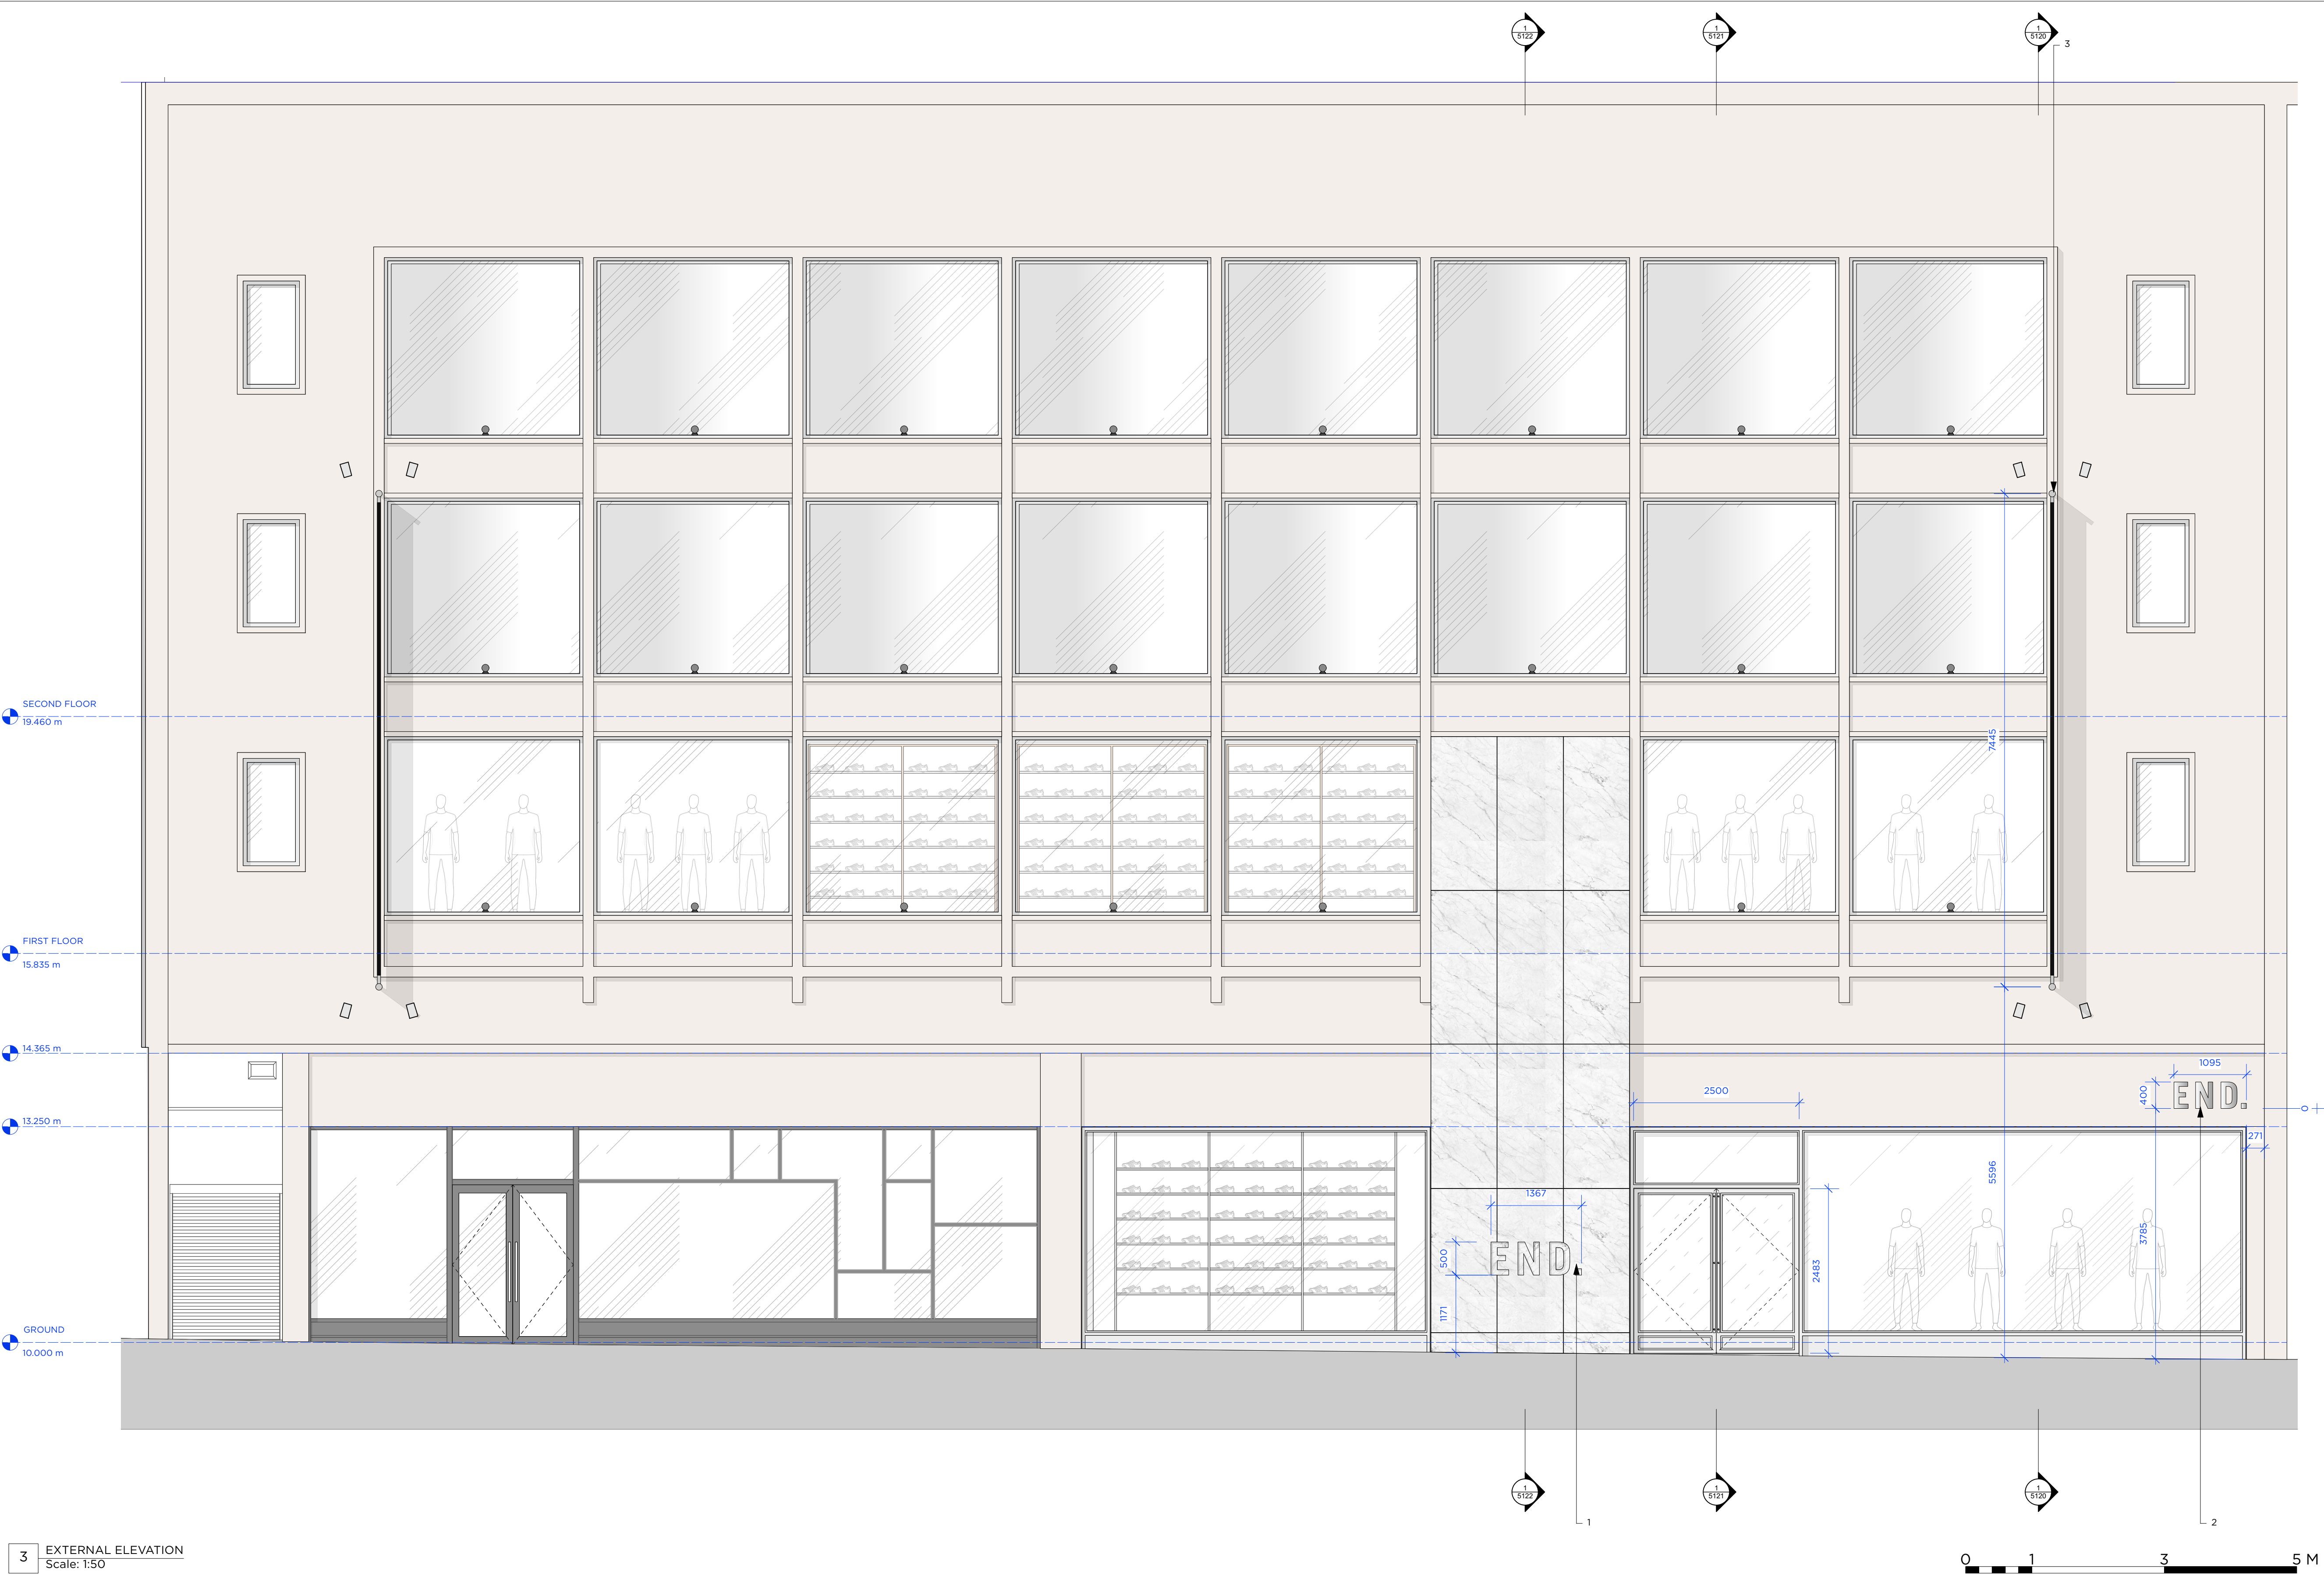

3 EXTERNAL ELEVATION
Scale: 1:50

- NOTES
1. NEW MARBLE TOTEM TO WITH ILLUMINATED RECESSED END LOGO - TOTEM TO BE ILLUMINATED FROM TOP WITH ARCHITECTURAL DOWNLIGHT - DETAILS BY IGUZZINI REFER TO DRAWING 3977/5101
 2. STAINLESS STEEL FRET-CUT END LOGO WITH REAR ILLUMINATION
 3. 2ND NEW FLAGS TO SHOPFRONT. STAINLESS STEEL POLE AND FIXINGS.

NOTES:

STATUS:
DETAIL

REVISION:

BRINKWORTH

PHONE +44 (0)20 7613 5341
INFO@BRINKWORTH.CO.UK
WWW.BRINKWORTH.CO.UK
4-6 ELLSWORTH ST, LONDON E2 0AX

All drawings within this package are the copyright of Brinkworth. They may not be copied or disclosed to any third party for any purpose except as authorised in writing by Brinkworth.

Do not scale from these drawings. Figured dimensions only are to be used. All critical dimensions are to be checked on site before work proceeds. If in doubt ask.

All drawings are to be read in conjunction with all other relevant consultants and/or specialists drawings or documents.

Inconsistencies, errors and omissions found within or between Brinkworth documents (and also in relation to other consultants/specialists documents) are to be notified immediately to Brinkworth.

CLIENT	END
JOB	MANCHESTER
TITLE	Proposed Shopfront Elevation
JOB NO. 3977	DWG. NO. A 5100
DRAWN BY AH/ZB	CHECKED BY SC/GP
SCALE	
DATE NOV 21	REV

© COPYRIGHT BRINKWORTH



- NOTES
- PERIMETER OF END. LOGO ILLUMINATED. LED STRIP IN ALUMINIUM EXTRUSION WITH DIFFUSER FRONT. 4000K
 - REAR ILLUMINATED END. LOGO. 4000K

NOTES:

STATUS:
DETAIL

REVISION:

BRINKWORTH

PHONE +44 (0)20 7613 5341
INFO@BRINKWORTH.CO.UK
WWW.BRINKWORTH.CO.UK
4-6 ELLSWORTH ST, LONDON E2 0AX

All drawings within this package are the copyright of Brinkworth. They may not be copied or disclosed to any third party for any purpose except as authorised in writing by Brinkworth.

Do not scale from these drawings. Figured dimensions only are to be used. All critical dimensions are to be checked on site before work proceeds.
If in doubt ask.

All drawings are to be read in conjunction with all other relevant consultants and/or specialists drawings or documents.

Inconsistencies, errors and omissions found within or between Brinkworth documents (and also in relation to other consultants/specialists documents) are to be notified immediately to Brinkworth.

CLIENT END

JOB MANCHESTER

TITLE Proposed Shopfront Elevation Illumination


JOB NO. 3977 DWG. NO. A 5101

DRAWN BY AH/ZB CHECKED BY SC/GP



SCALE

DATE NOV 21 REV


© COPYRIGHT BRINKWORTH

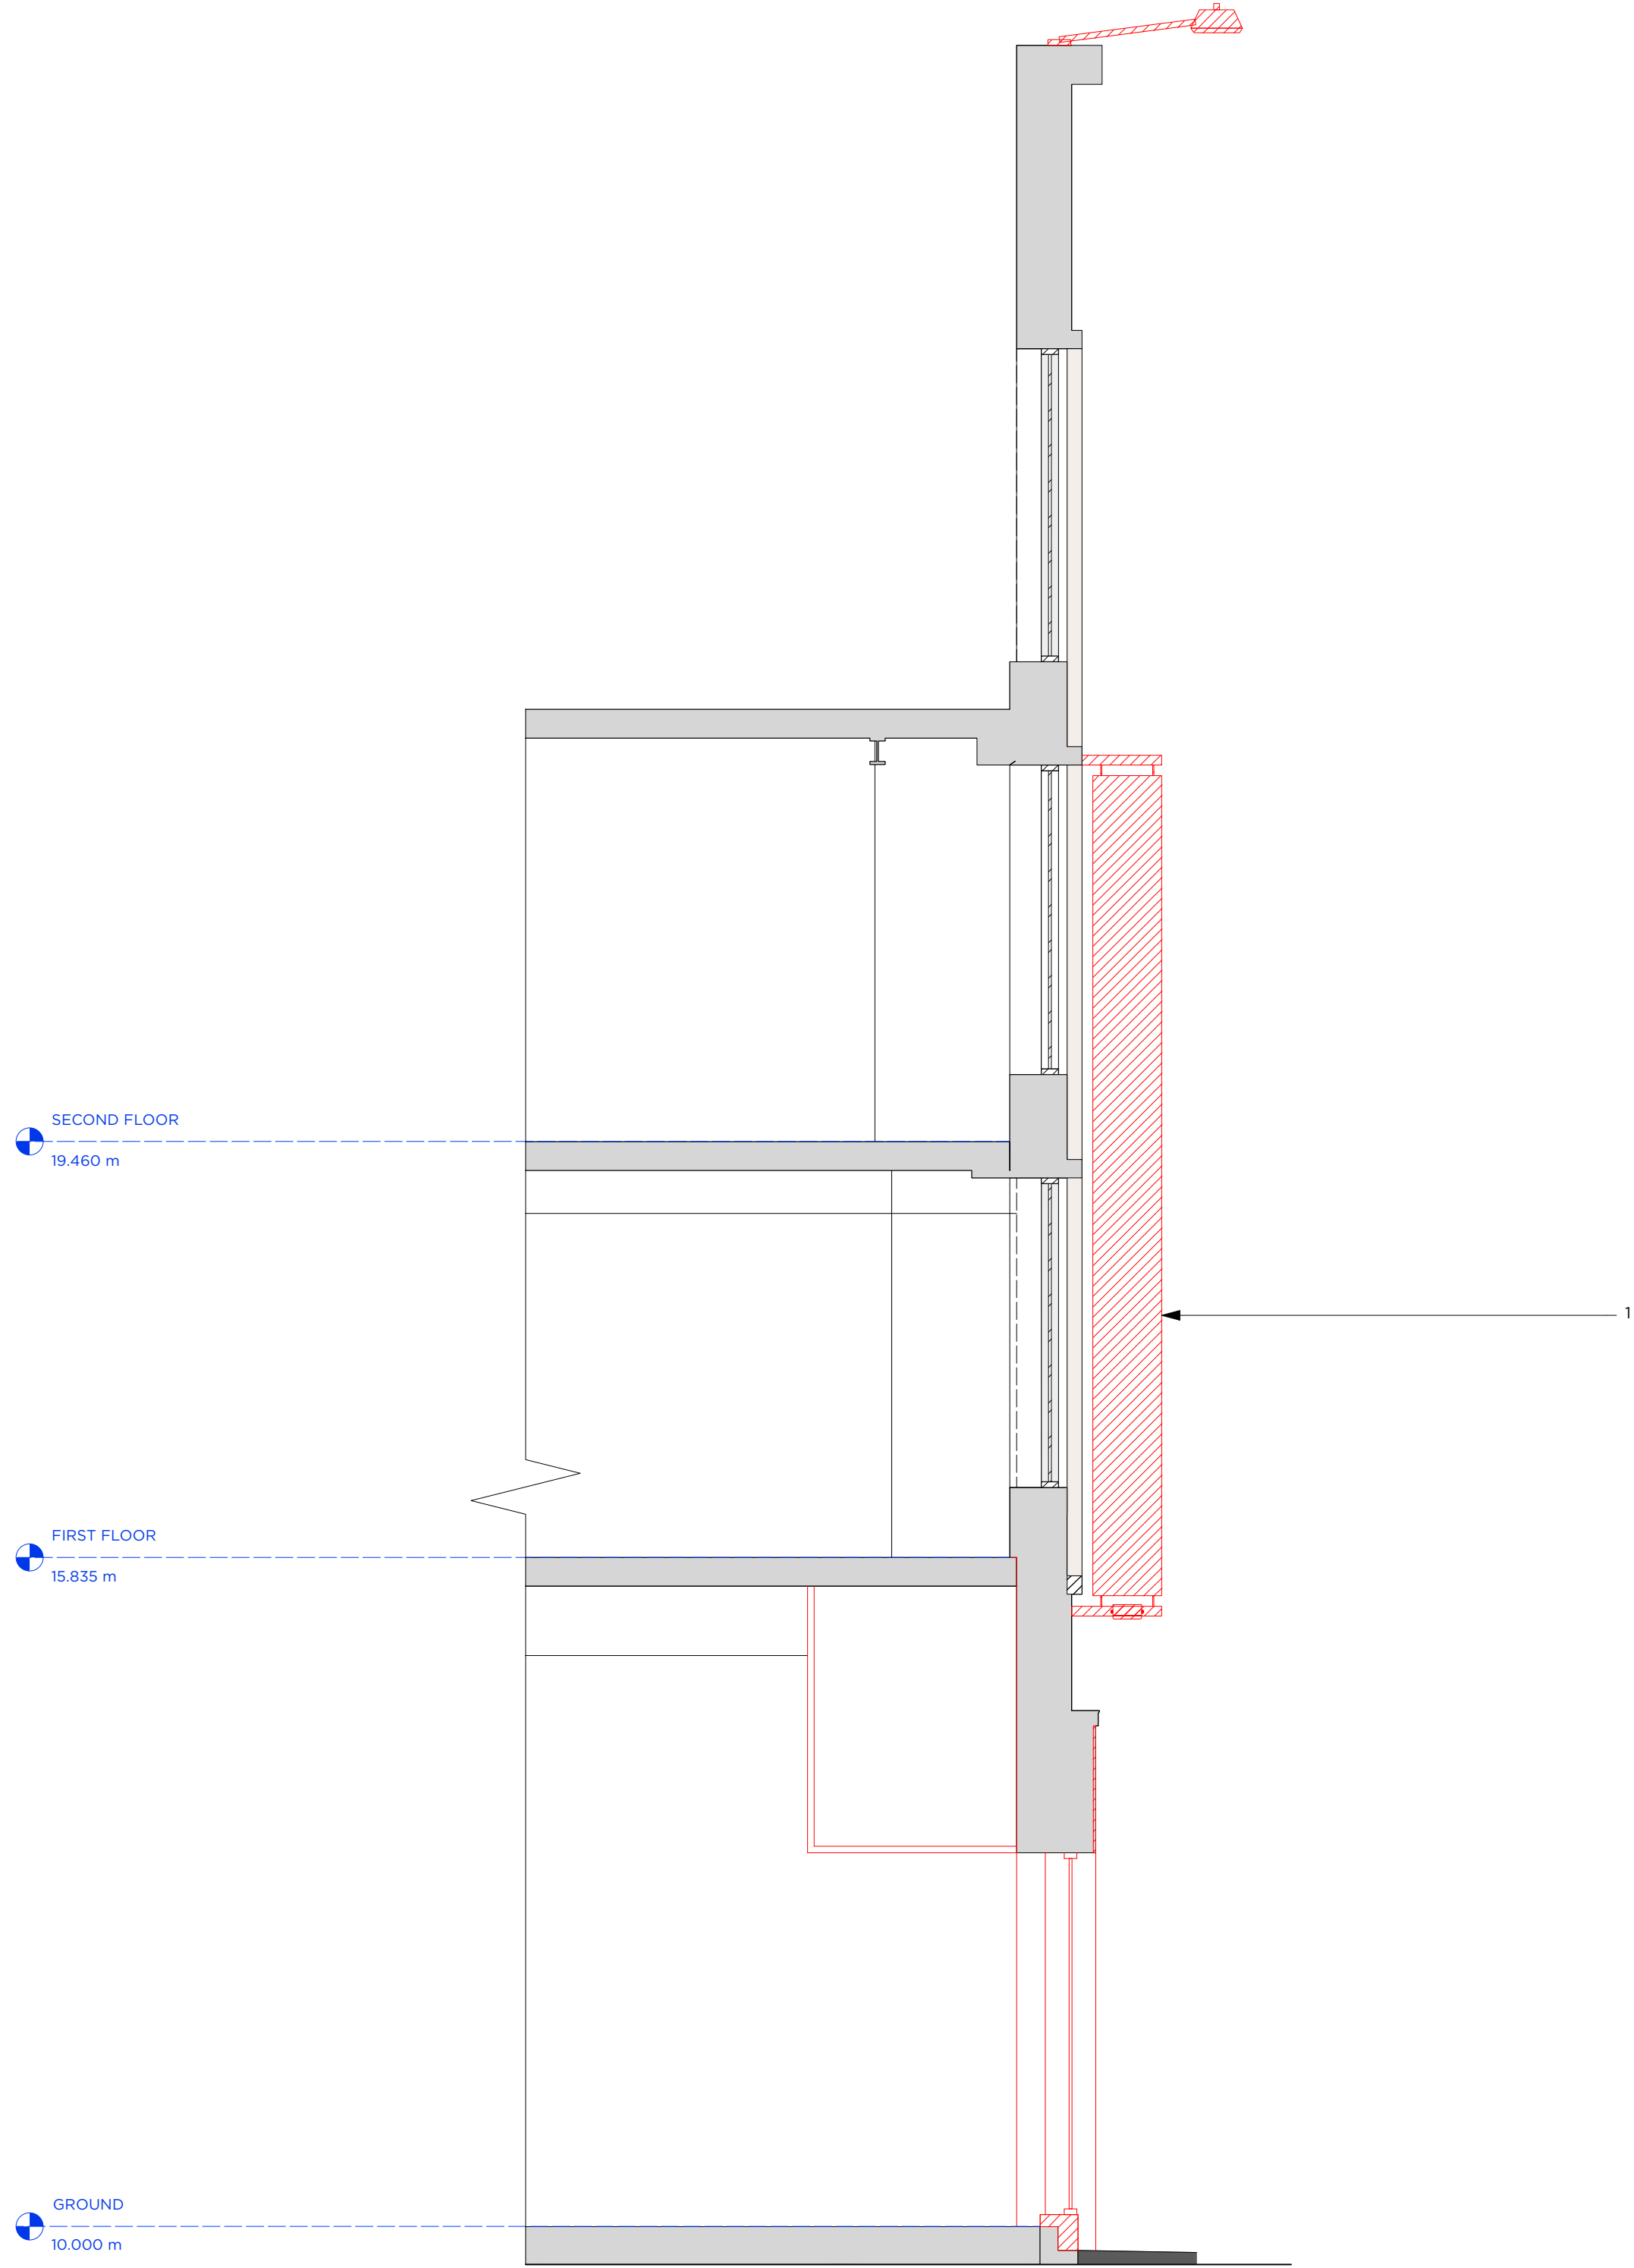

1 SECTION 01 EXISTING
Scale: 1:50

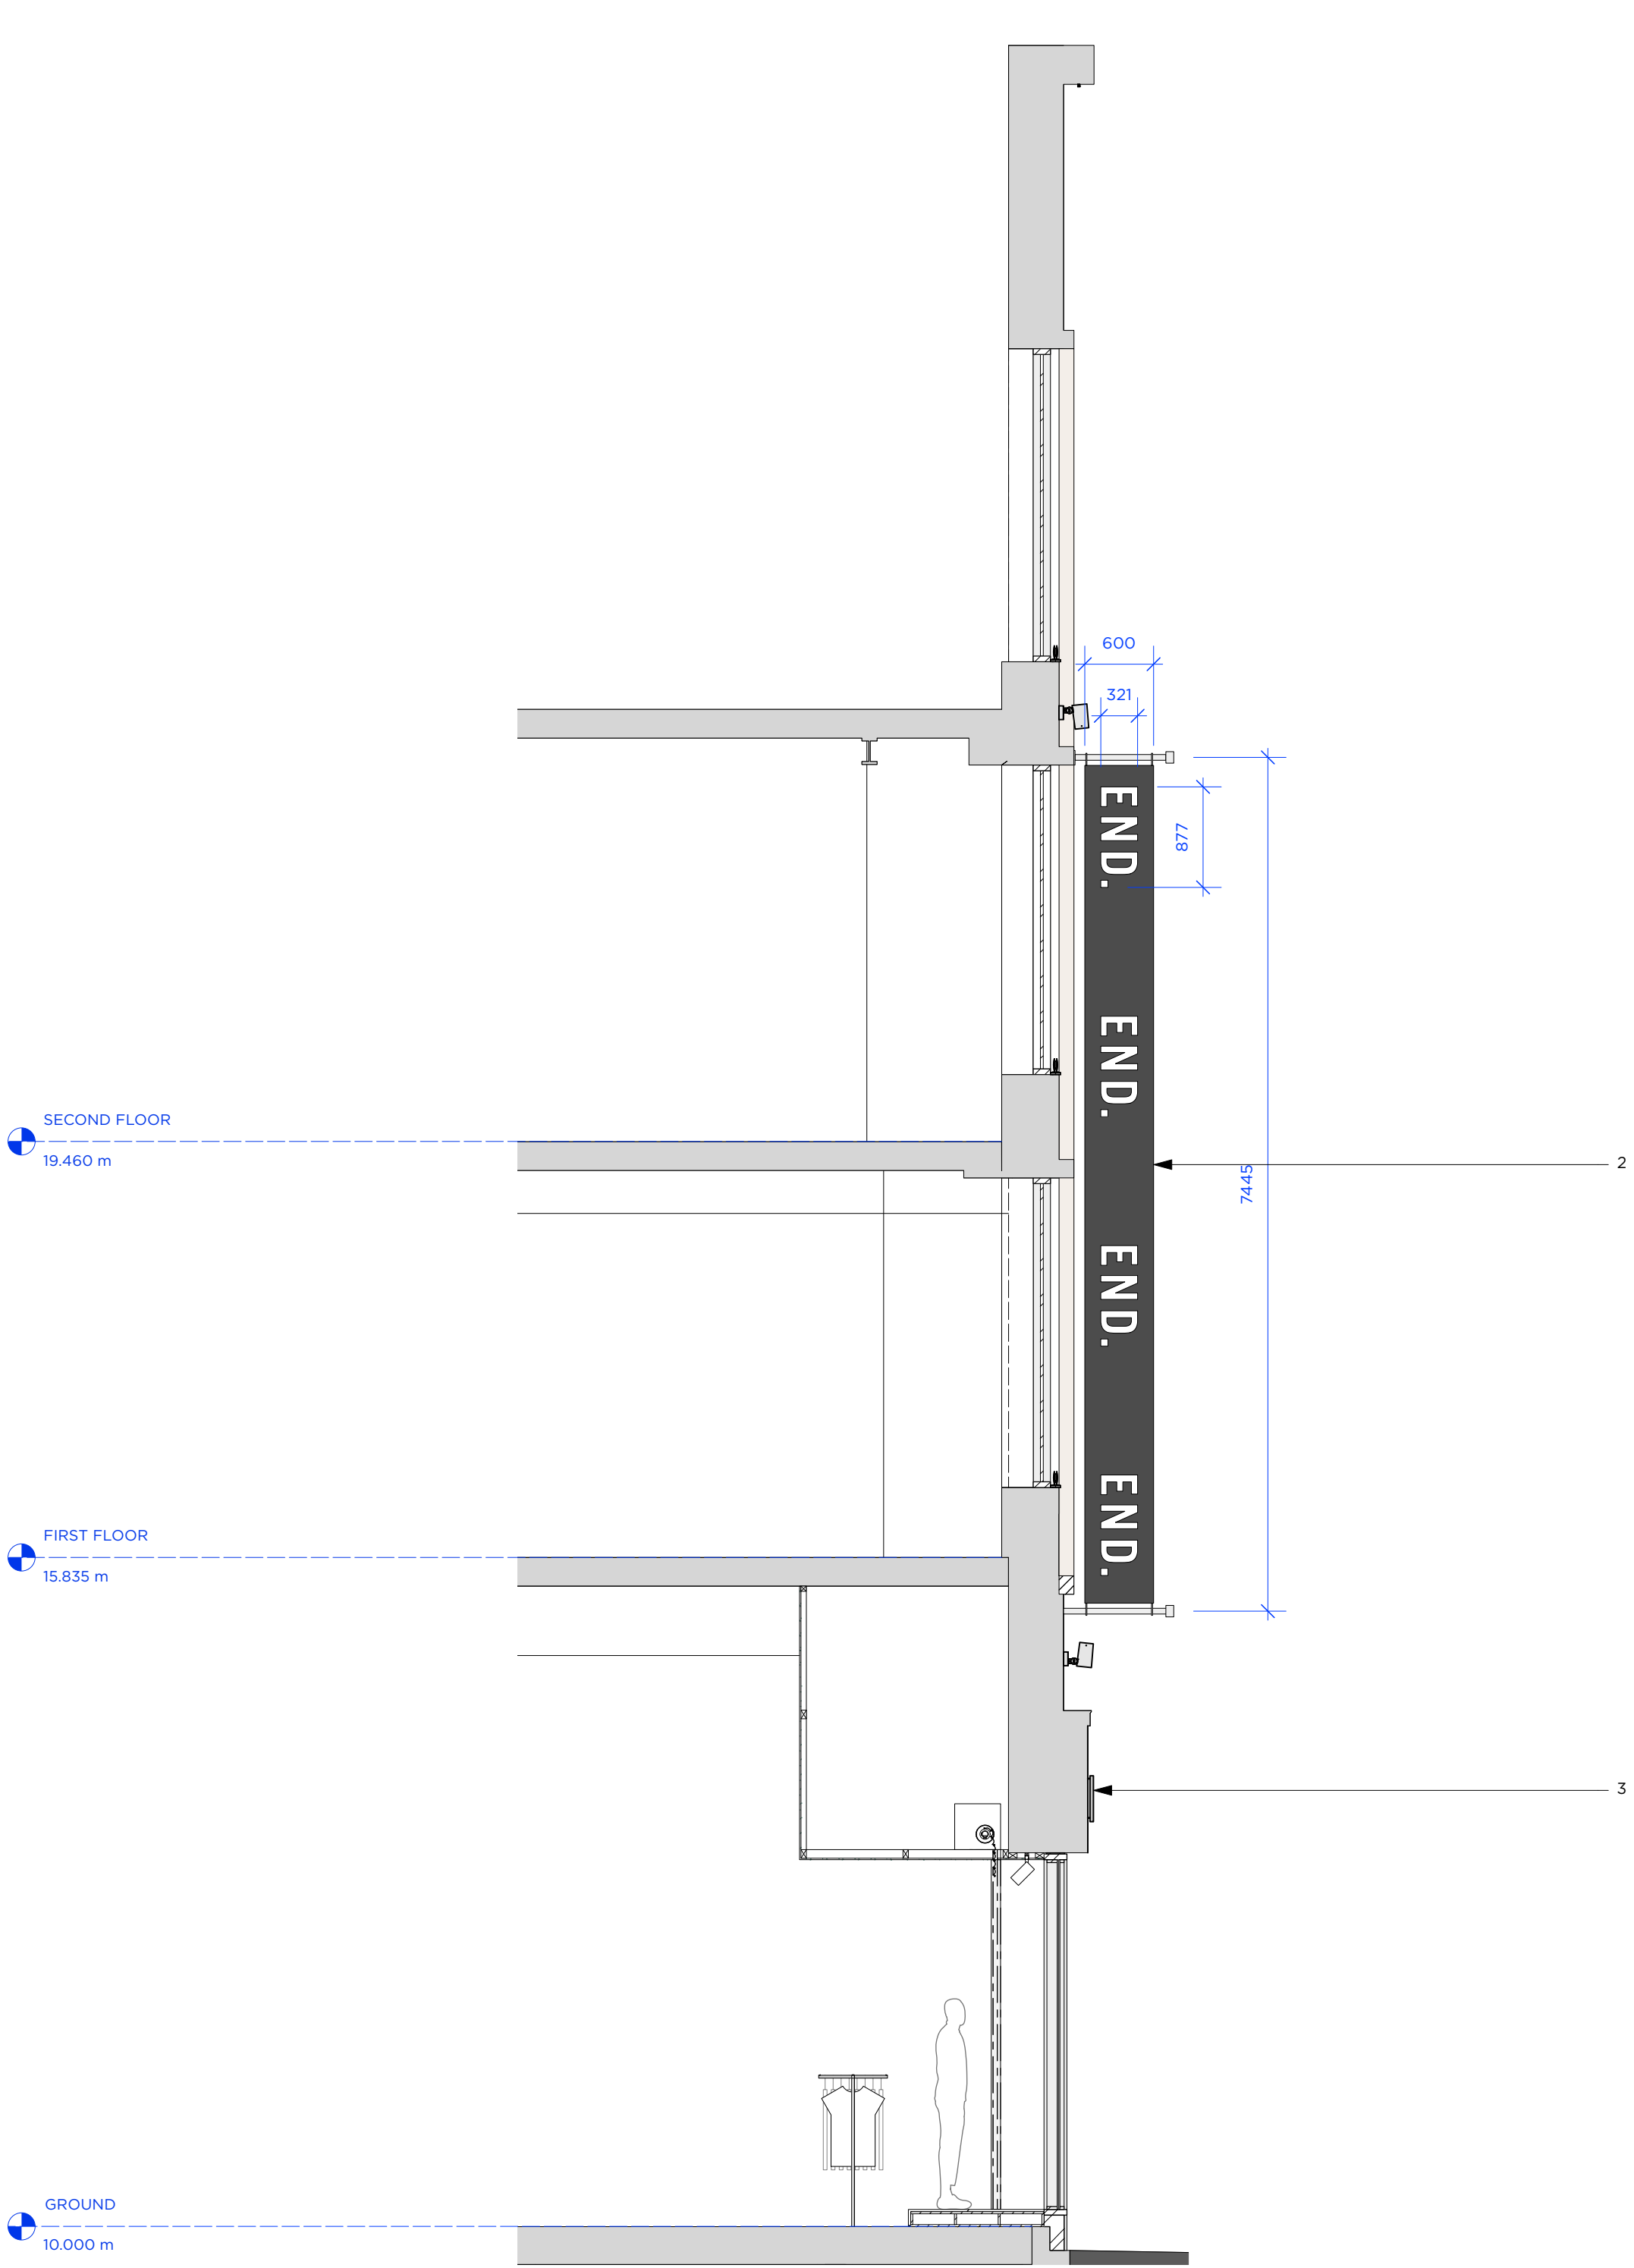 

2 SECTION 01 PROPOSED
Scale: 1:50

 

NOTES

- EXISTING HANGING BANNER, FIXINGS AND LIGHTING REMOVED.
- NEW SUSPENDED FLAGS TO SHOPFRONT - STAINLESS STEEL POLE AND FIXINGS
- STAINLESS STEEL FRET-CUT END LOGO WITH REAR ILLUMINATION

NOTES:

STATUS:

DETAIL

REVISION:

BRINKWORTH

PHONE +44 (0)20 7613 5341
INFO@BRINKWORTH.CO.UK
WWW.BRINKWORTH.CO.UK
4-6 ELLSWORTH ST, LONDON E2 0AX

All drawings within this package are the copyright of Brinkworth. They may not be copied or disclosed to any third party for any purpose except as authorised in writing by Brinkworth.

Do not scale from these drawings. Figured dimensions only are to be used. All critical dimensions are to be checked on site before work proceeds.
If in doubt ask.

All drawings are to be read in conjunction with all other relevant consultants and/or specialists drawings or documents.

Inconsistencies, errors and omissions found within or between Brinkworth documents (and also in relation to other consultants/specialists documents) are to be notified immediately to Brinkworth.

CLIENT END

JOB MANCHESTER

TITLE Shopfront Section 01


JOB NO. 3977 DWG. NO. A 5120

DRAWN BY AH/ZB CHECKED BY SC/GP


SCALE 1:50

DATE NOV 21 REV


© COPYRIGHT BRINKWORTH

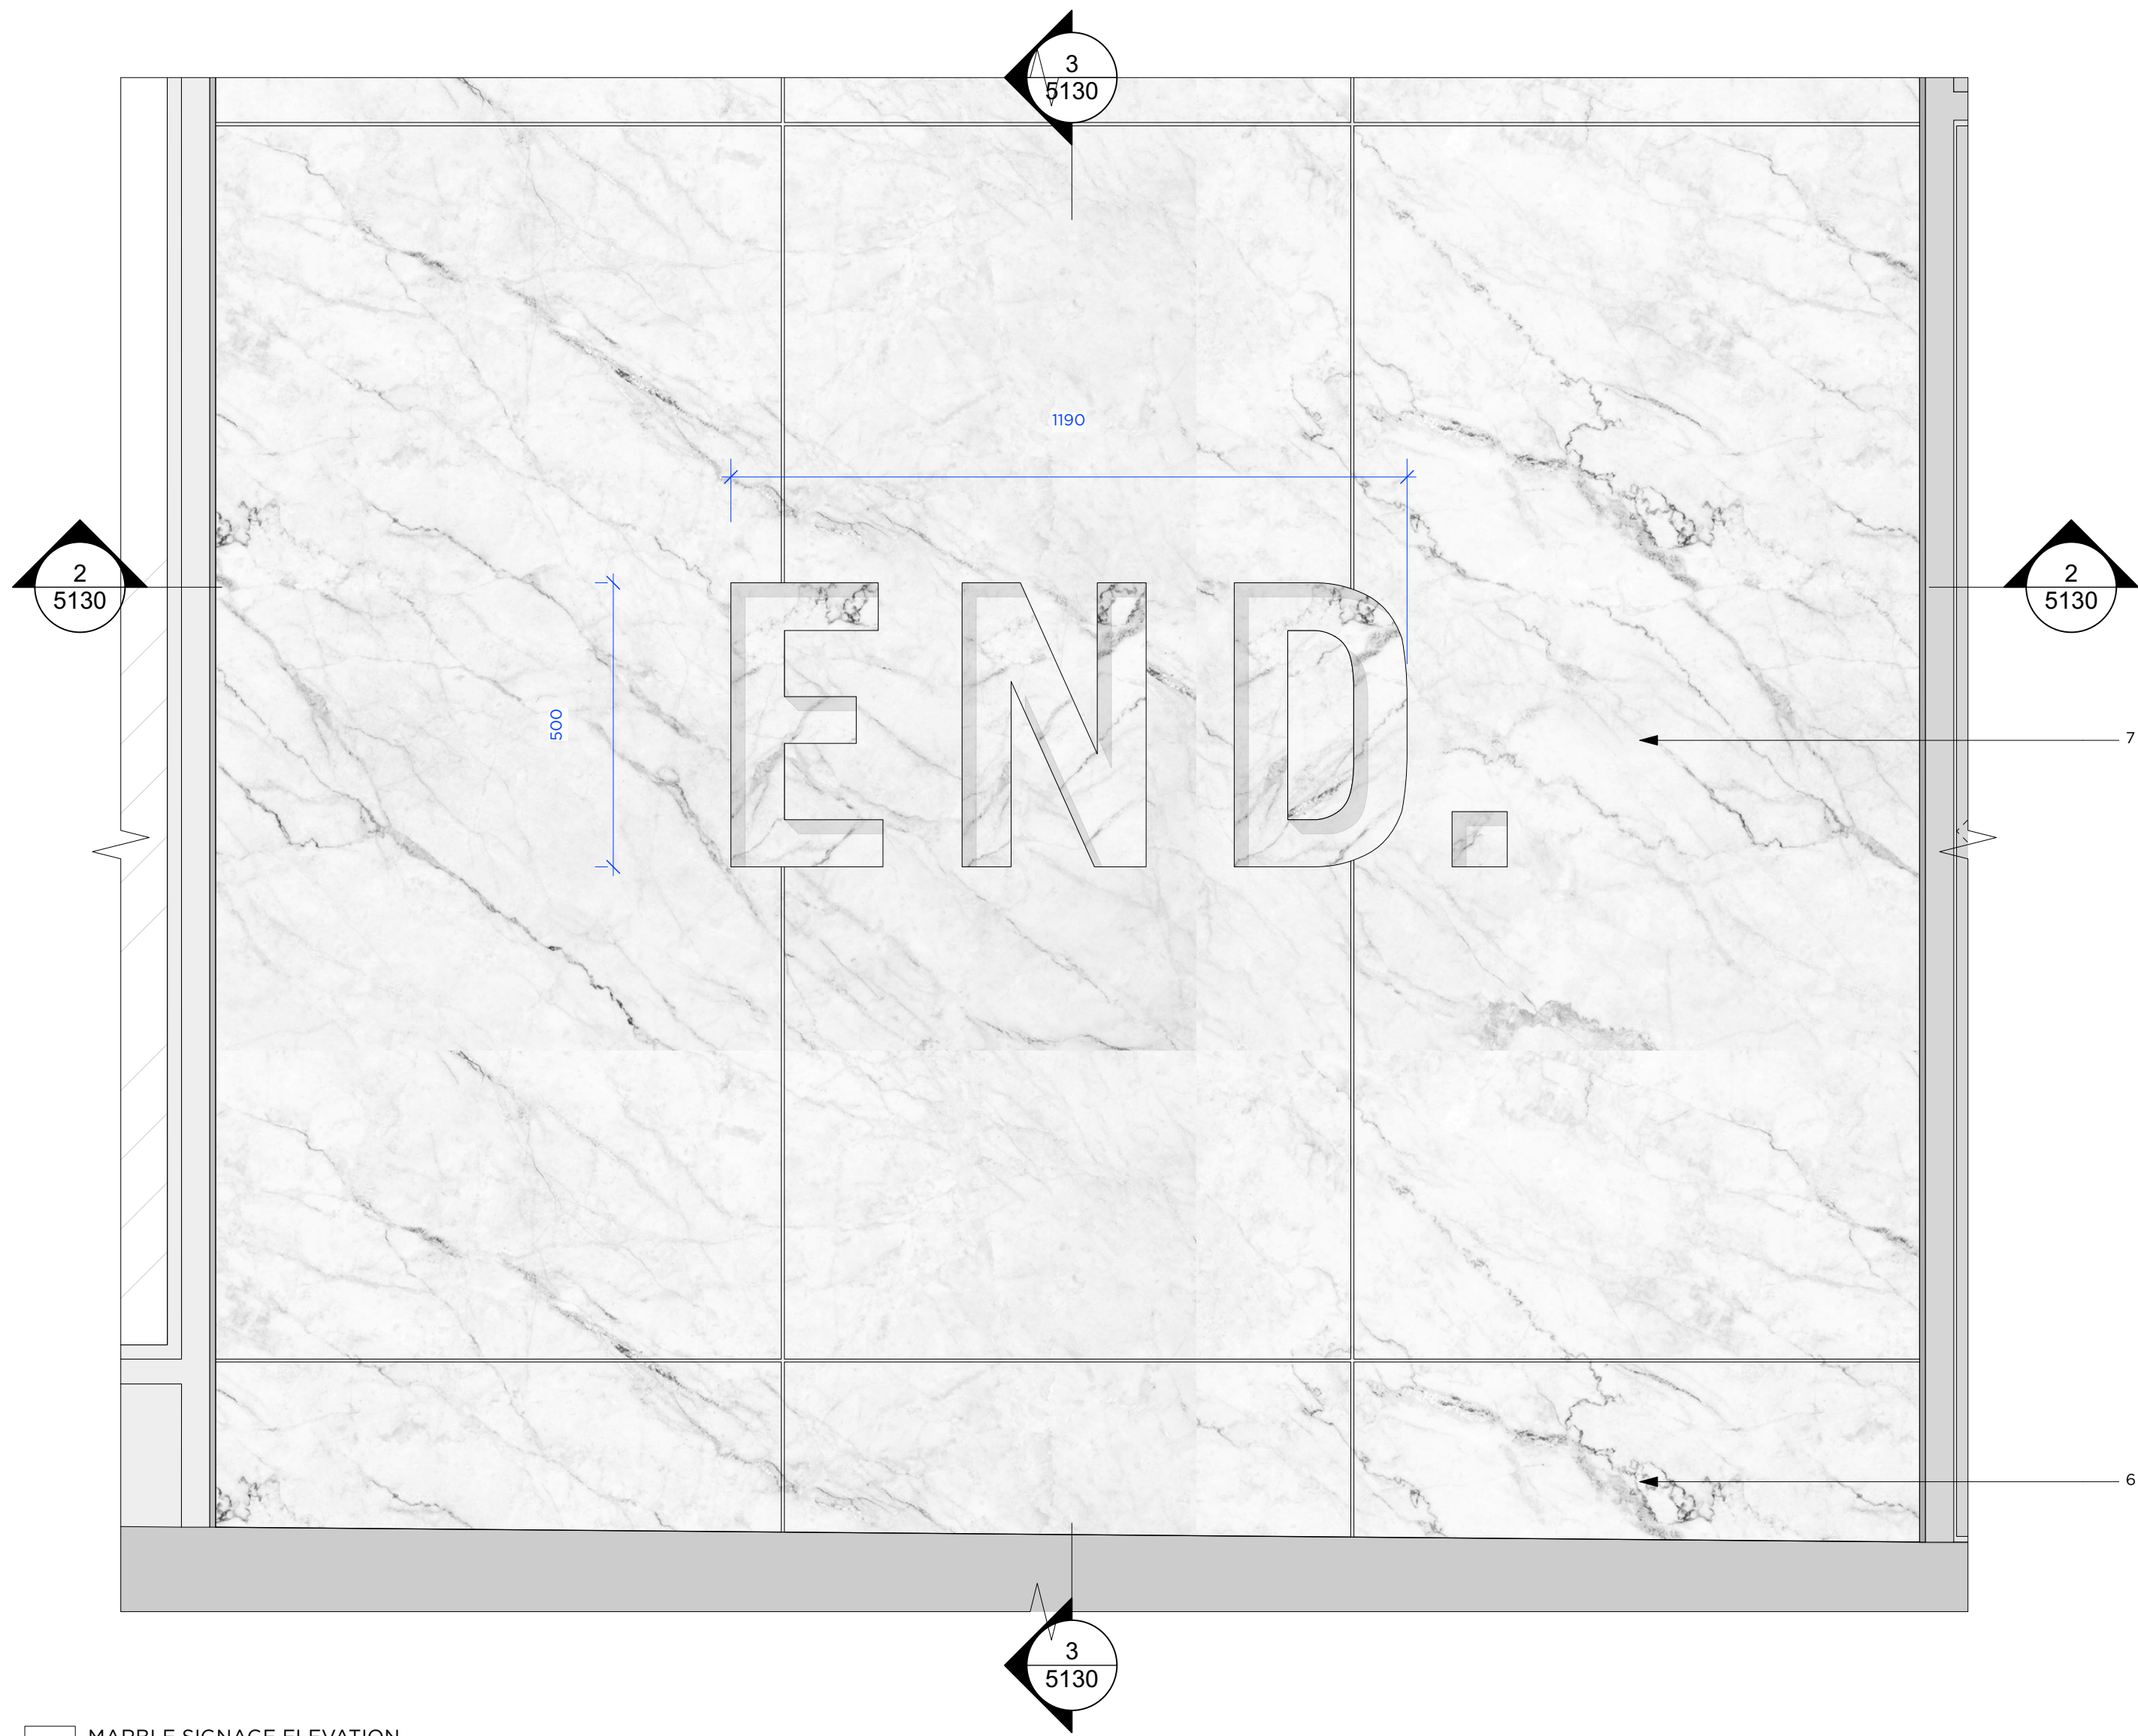


1 MARBLE SIGNAGE ELEVATION
Scale: 1:10

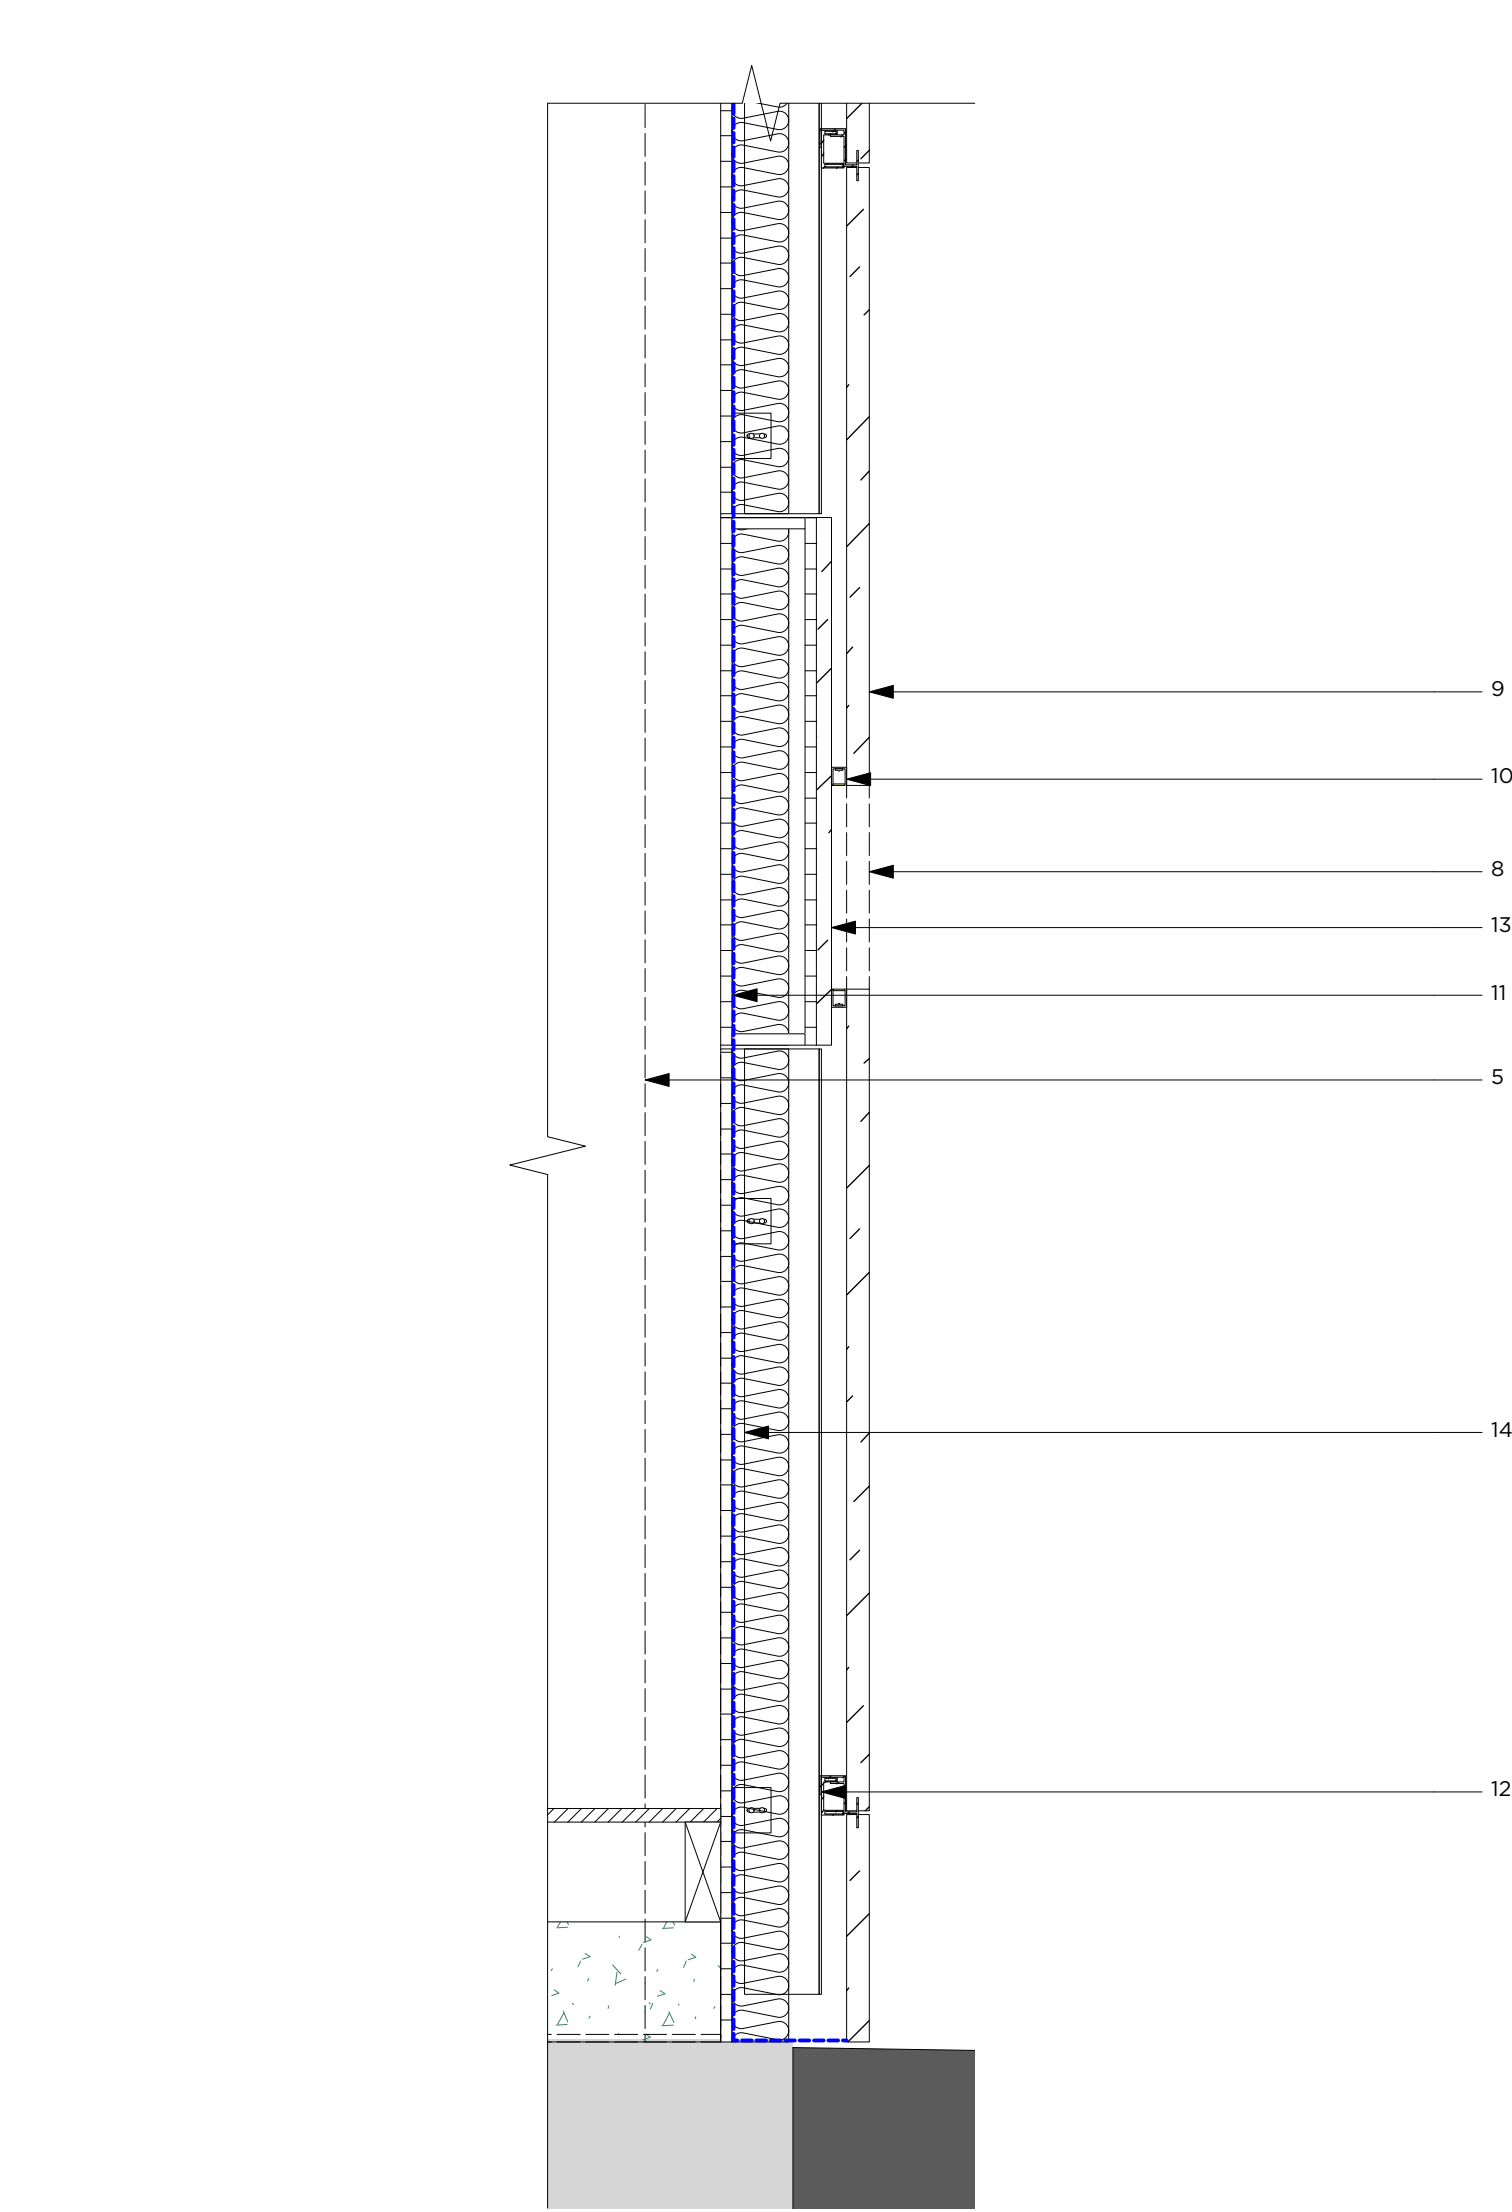


3 SECTION 03 PROPOSED
Scale: 1:10

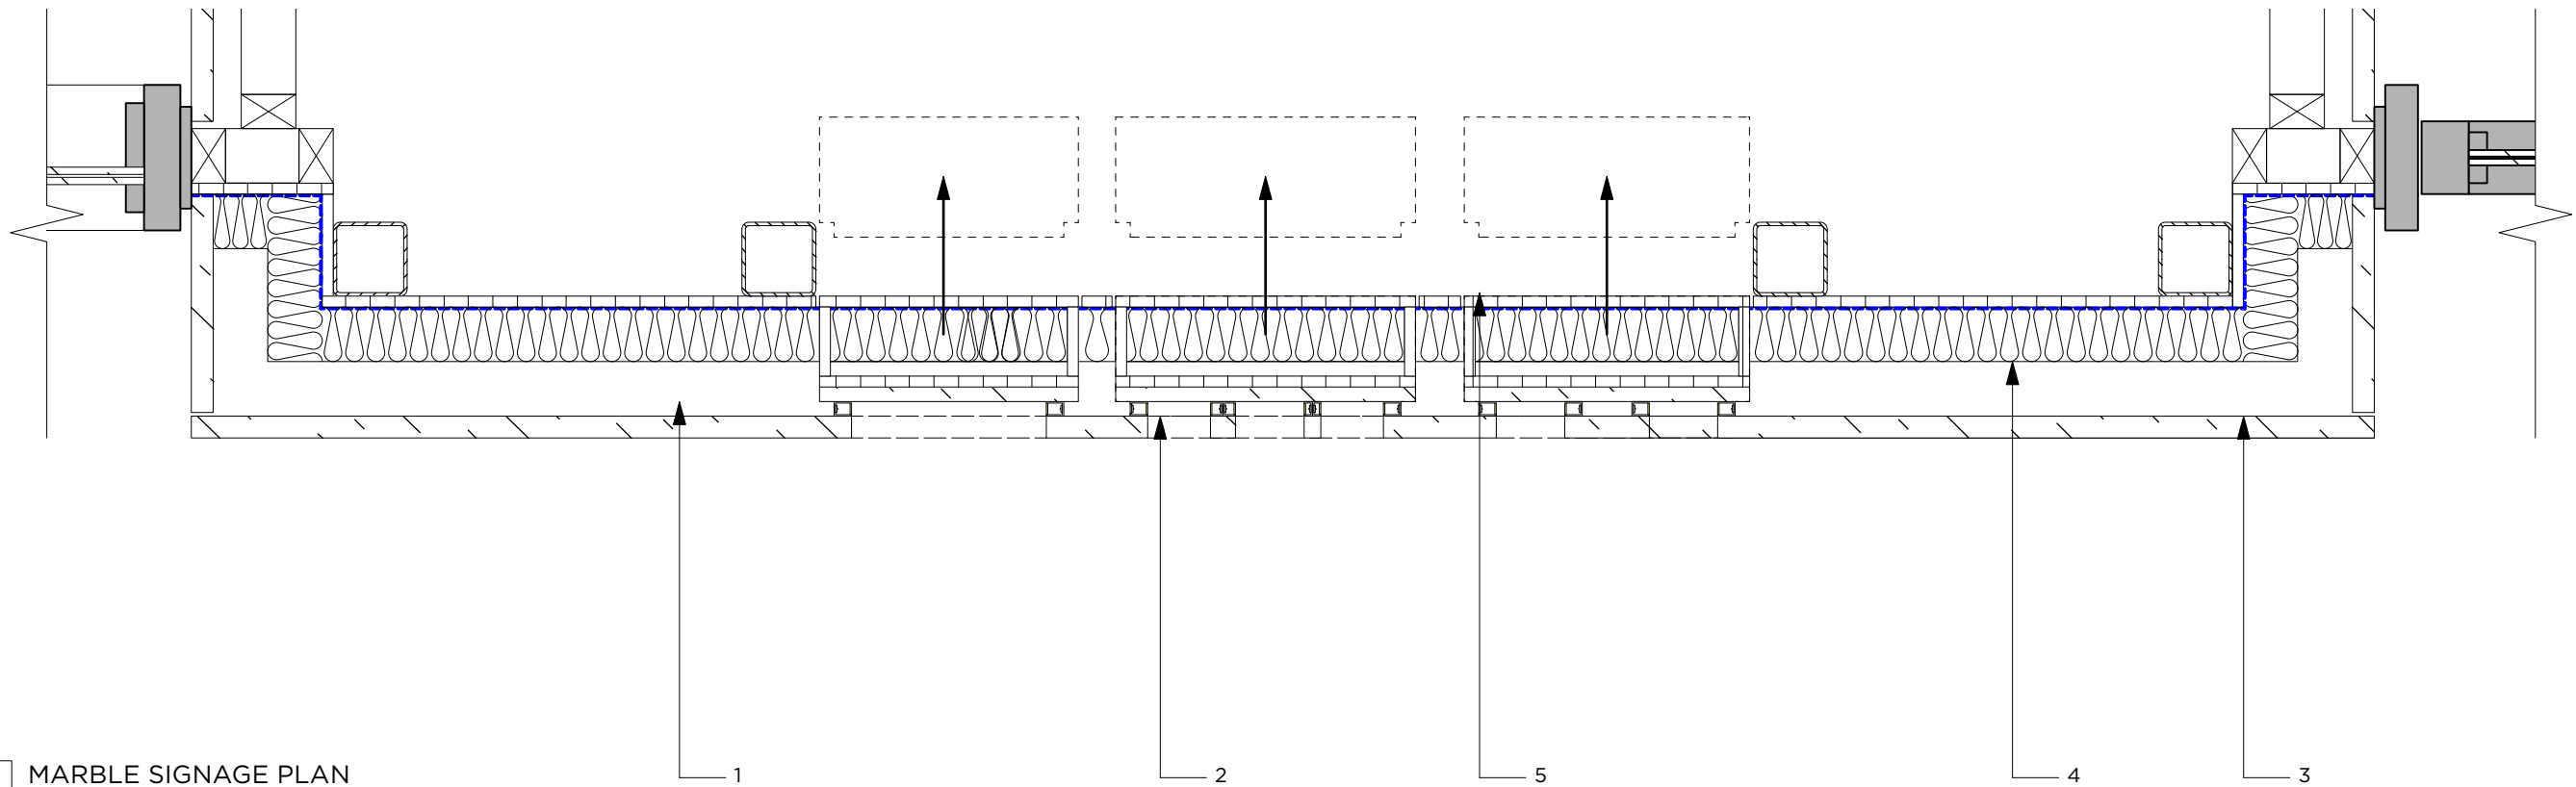


2 MARBLE SIGNAGE PLAN
Scale: 1:10

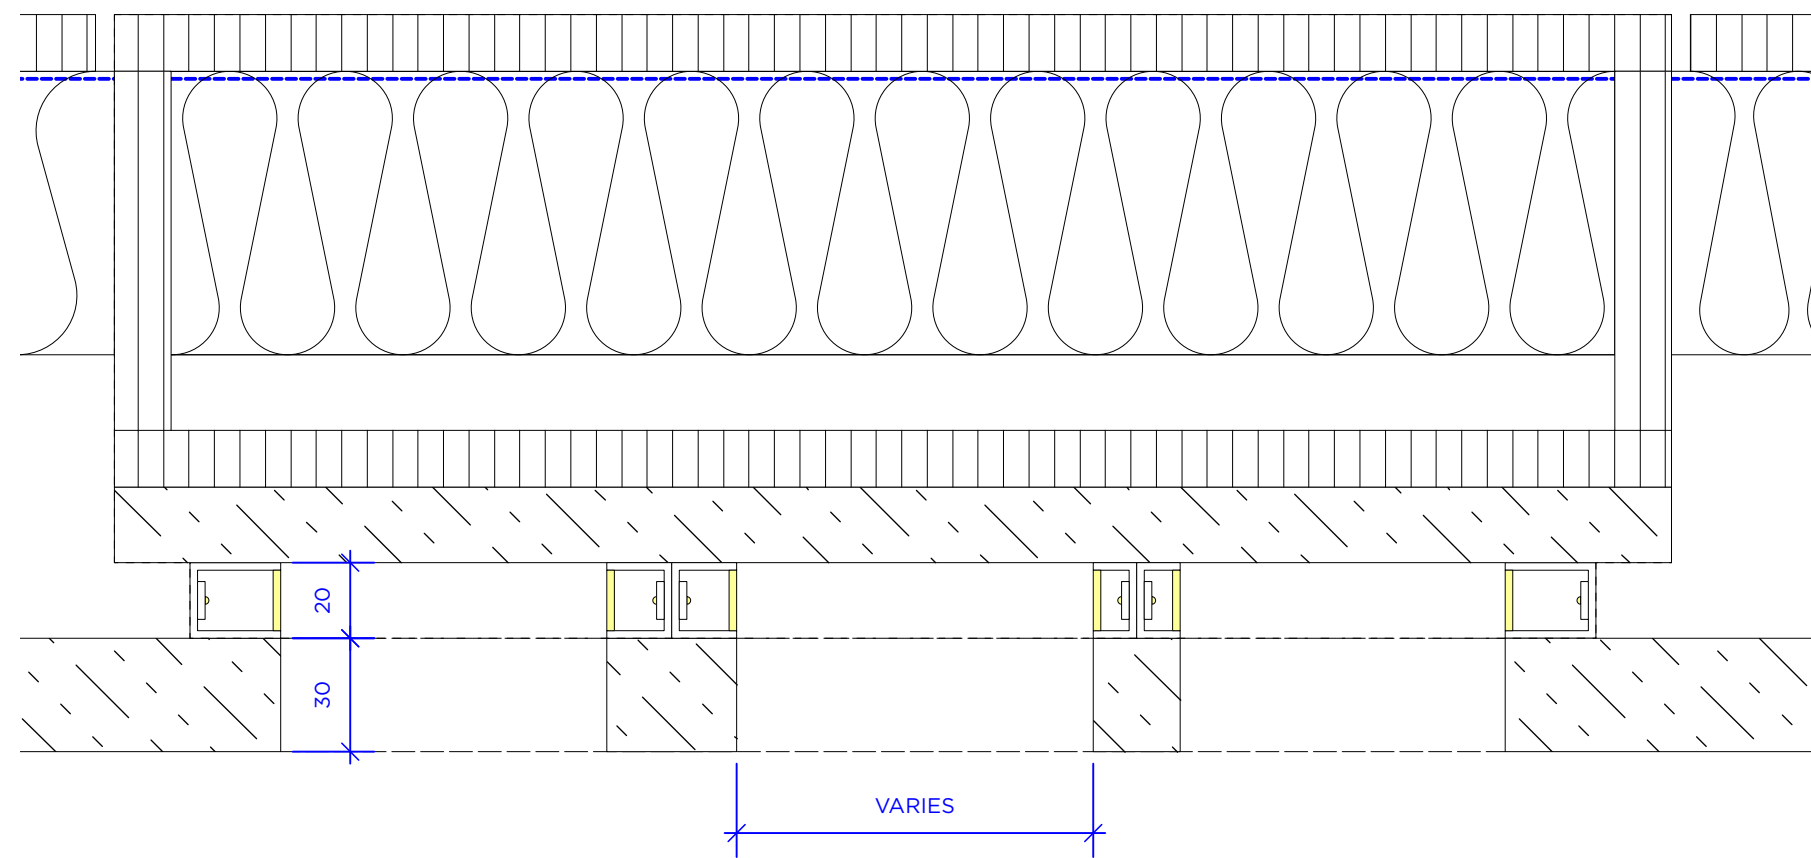

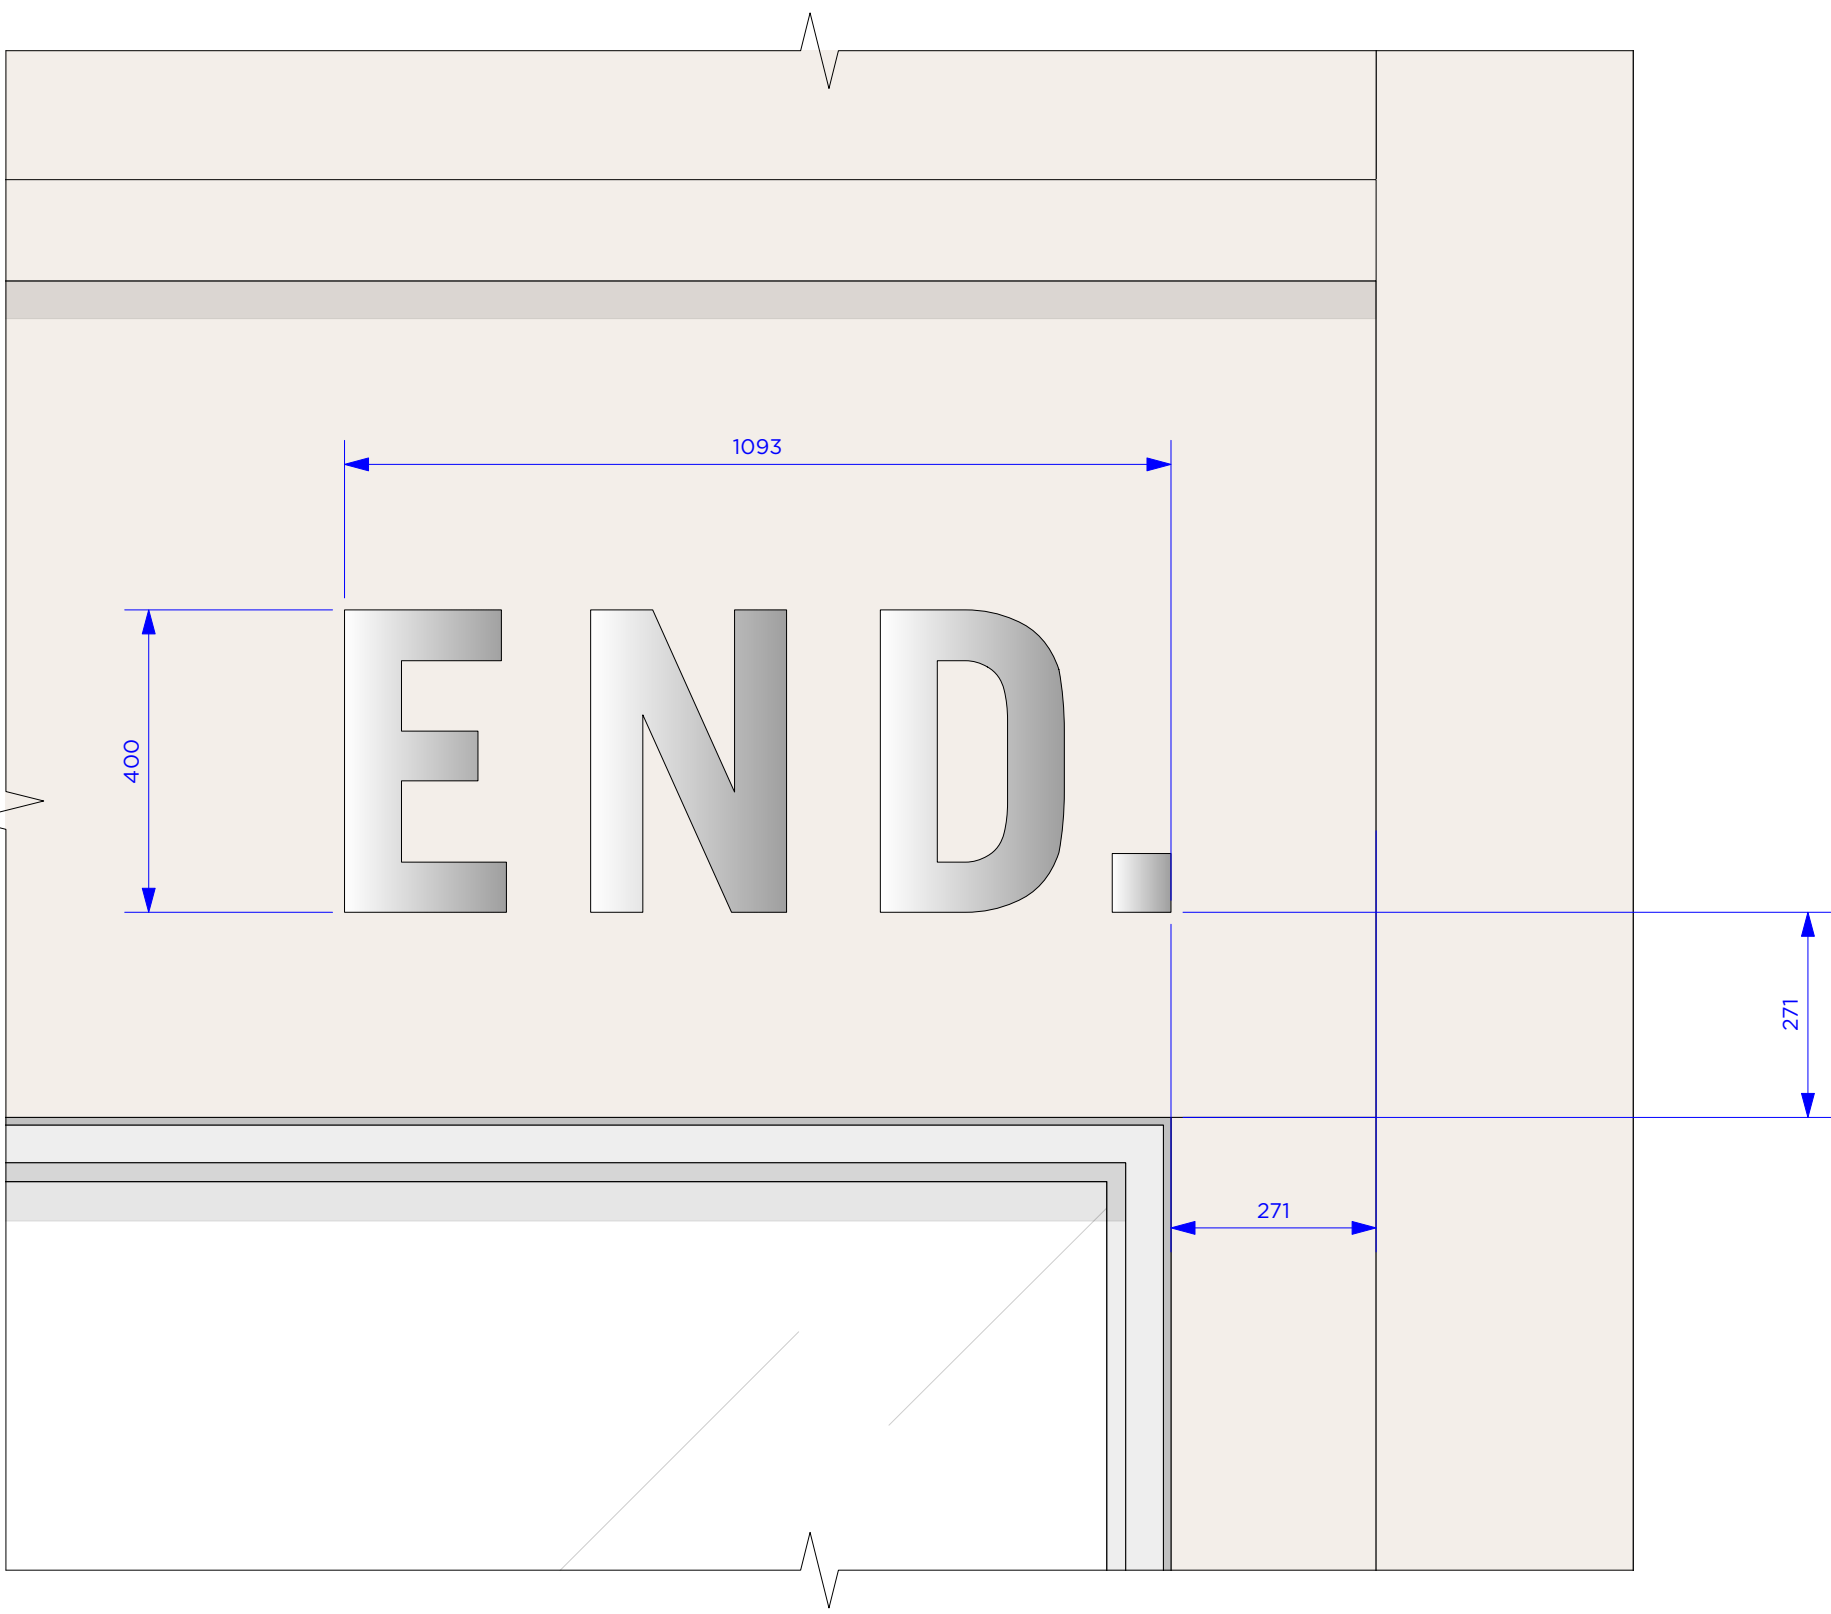

1 FASCIA SIGNAGE ELEVATION
Scale: 1:10

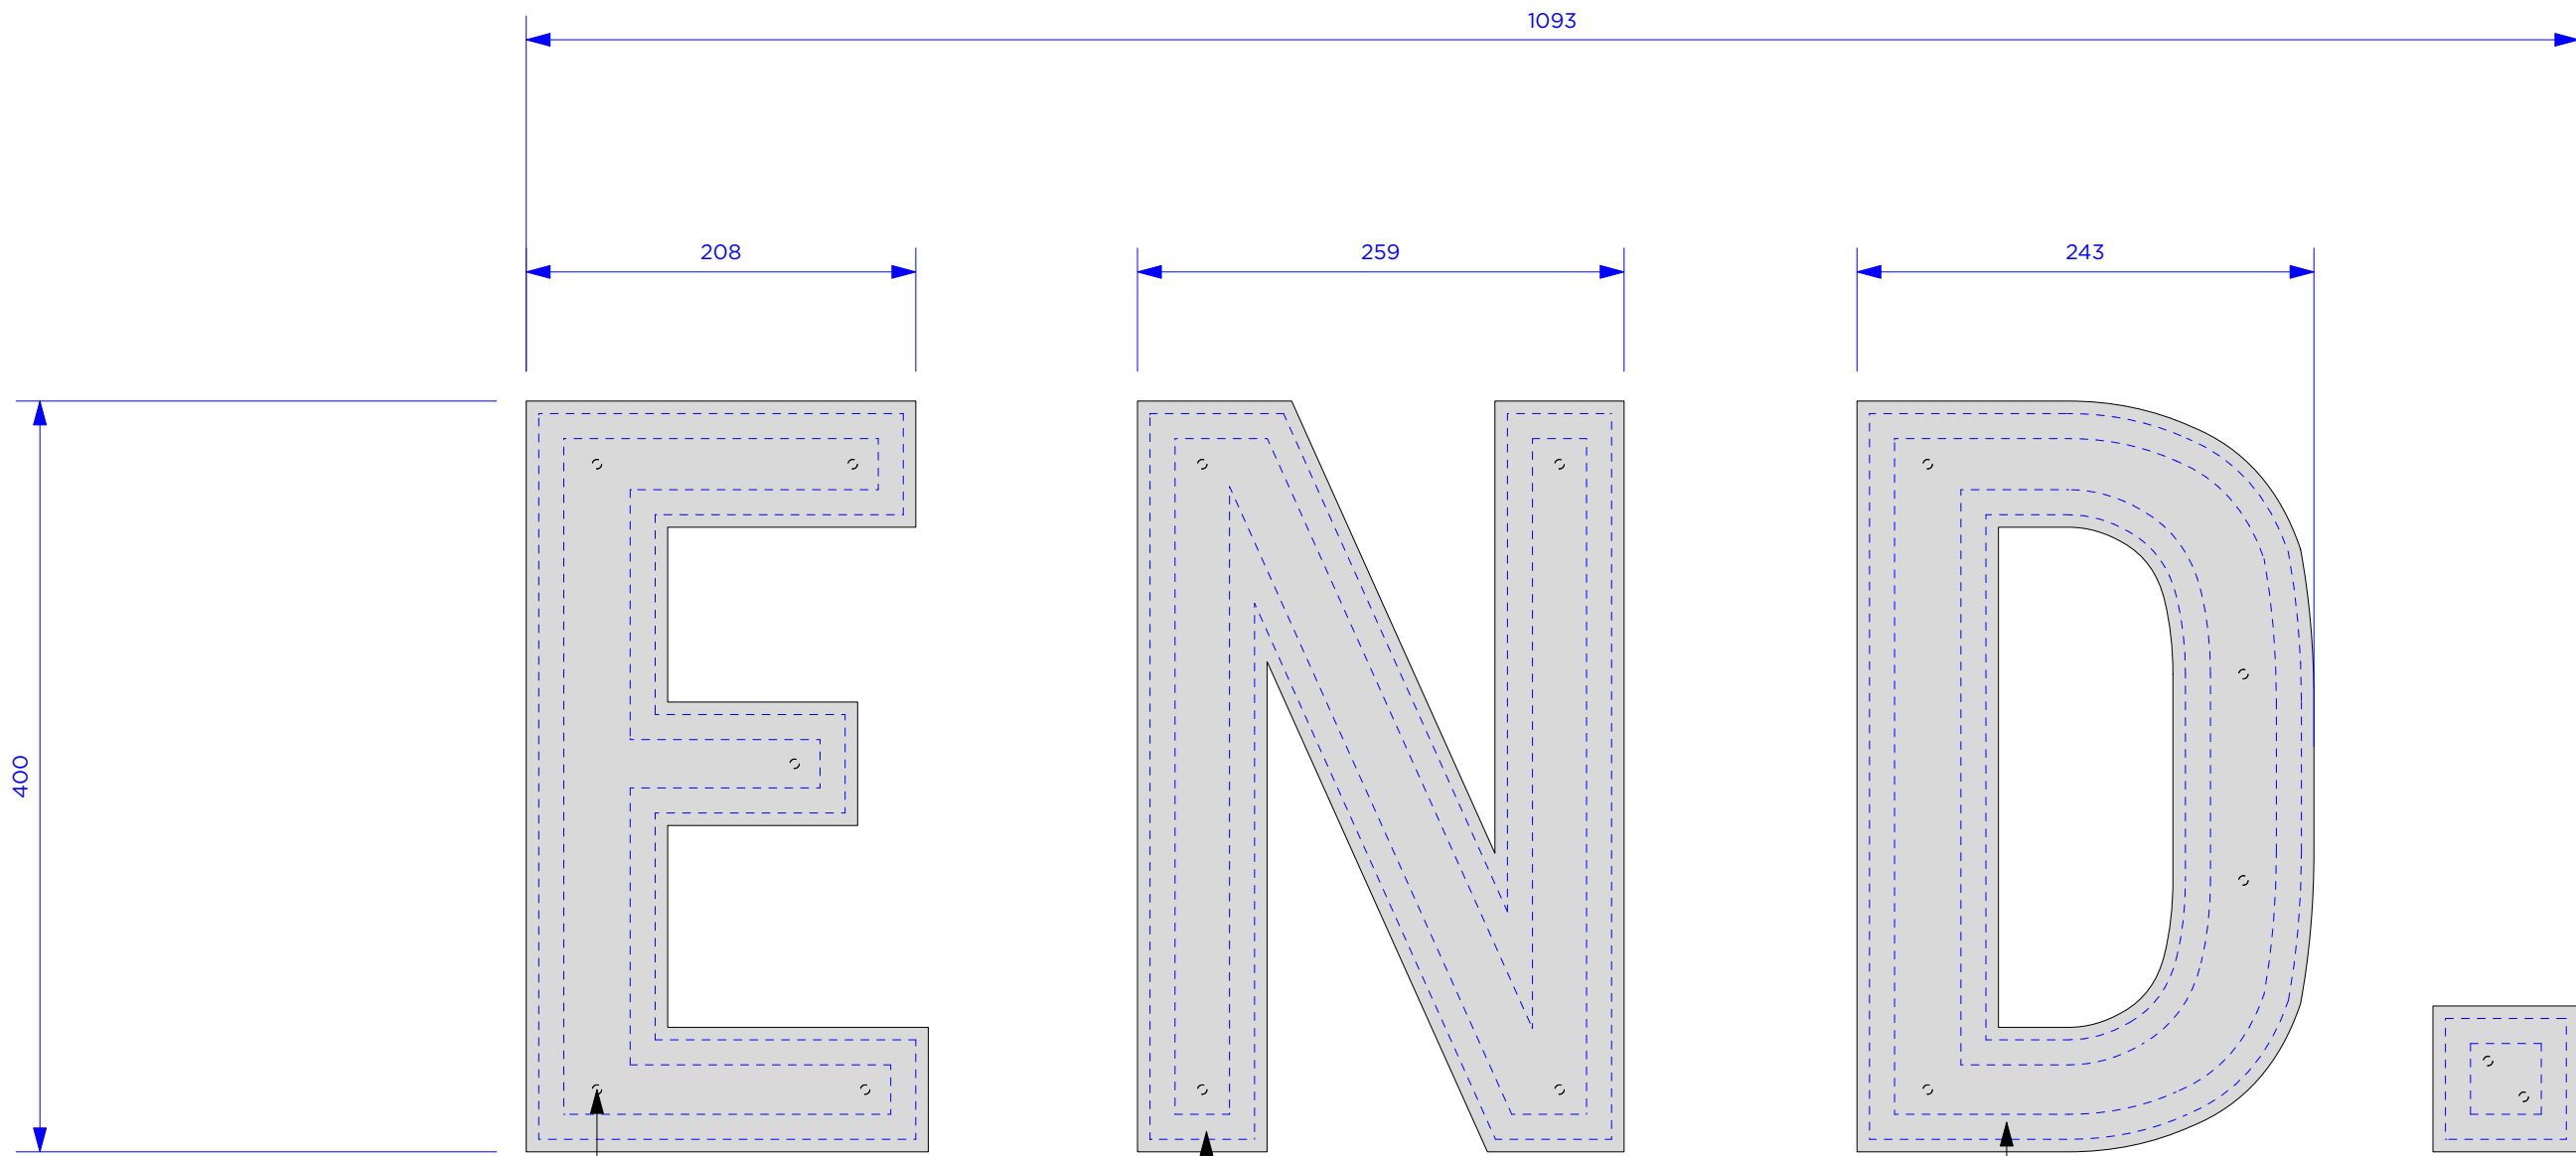


3 FRONT ELEVATION
Scale: 1:4


BLACK DOTTED LINE INDICATES PIN LOCATIONS

2MM FOLDED BRUSHED STAINLESS STEEL SHEET TO BE MOUNTED USING 5MM STAINLESS STEEL RODS TO PIN SIGNAGE EXISTING FACADE EXACT LOGO AND LETTER DIMENSIONS FOR FRET-CUTTING STEEL SHOULD BE TAKEN FROM LOGO ARTWORK

SIGNAGE TO BE HALO ILLUMINATED. BLUE DOTTED LINE INDICATES LED TAPE SUITABLE FOR EXTERNAL USE - CONTRACTOR TO ADVISE LED TAPE TO BE CONCEALED BY FOLDED EDGES OF STEEL

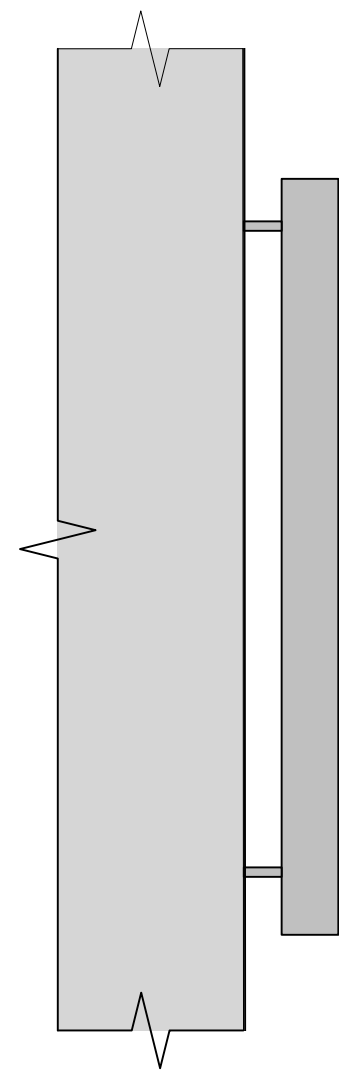

4 SIDE ELEVATION
Scale: 1:4

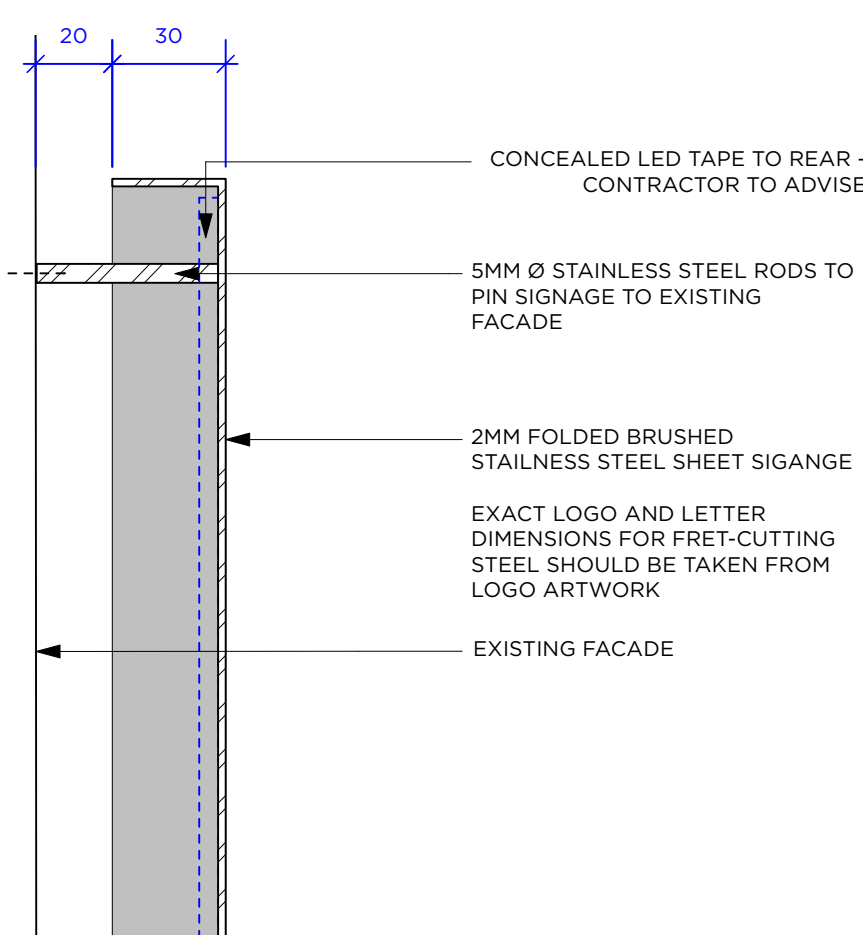

5 SECTION
Scale: Half Actual Size

NOTES:

STATUS:
DETAIL

REVISION:

BRINKWORTH

PHONE +44 (0)20 7613 5341
INFO@BRINKWORTH.CO.UK
WWW.BRINKWORTH.CO.UK
4-6 ELLSWORTH ST, LONDON E2 0AX

All drawings within this package are the copyright of Brinkworth. They may not be copied or disclosed to any third party for any purpose except as authorised in writing by Brinkworth.

Do not scale from these drawings. Figured dimensions only are to be used. All critical dimensions are to be checked on site before work proceeds. If in doubt ask.

All drawings are to be read in conjunction with all other relevant consultants and/or specialists drawings or documents.

Inconsistencies, errors and omissions found within or between Brinkworth documents (and also in relation to other consultants/specialists documents) are to be notified immediately to Brinkworth.

CLIENT	END		
JOB	MANCHESTER		
TITLE	Proposed Shopfront Signage Details 02		
JOB NO.	3977	DWG. NO.	A 5131
DRAWN BY	DB	CHECKED BY	SC/GP
SCALE			
DATE	NOV 21	REV	

© COPYRIGHT BRINKWORTH