


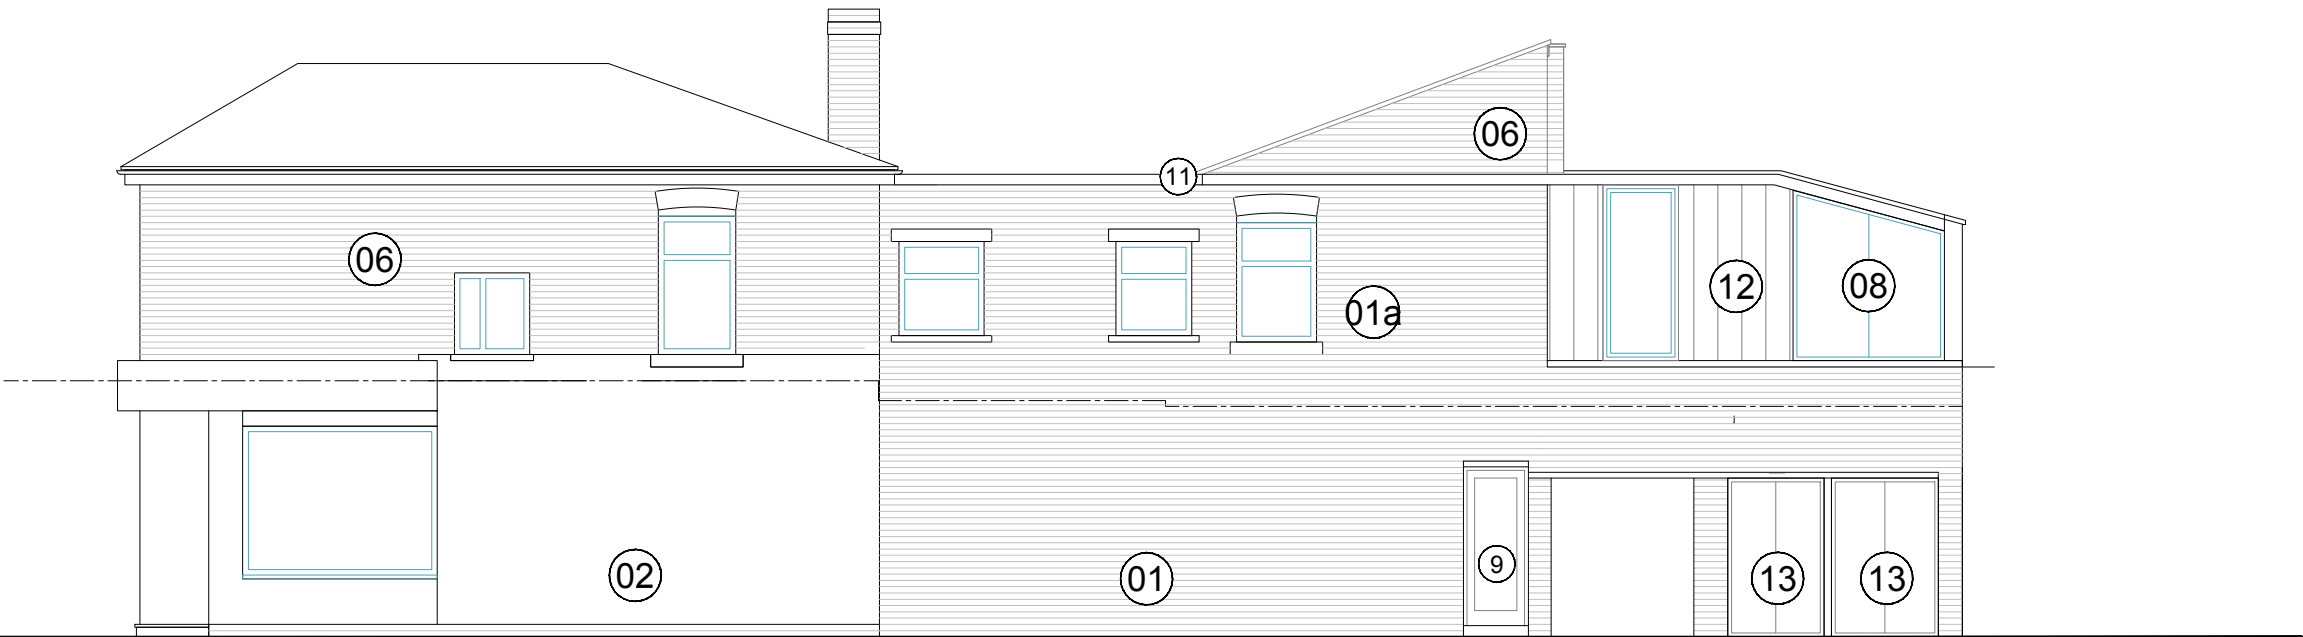


proposed East Elevation



Proposed South Elevation

- 01 Existing Brickwork removed with proposed to match original
- 01a Proposed Brickwork to match original (old) brickwork
- 02 Existing Rendered Panel Re-rendered
- 03 Existing Shop Front Retained/Refurbished
- 04 Existing Shop Signage Retained
- 05 Existing Brick Piers Retained
- 06 Existing Brick wall
- 07 New Slate Effect Roof Covering
- 08 Double Glazed UPVC Windows
- 09 Double Glazed UPVC Entrance Door
- 10 Timber Double Doors
- 11 UPVC Facia And Soffitt
- 12 Lead/Metal Feature Panels and roof
- 13 Metal Louvre Doors

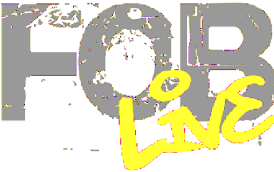

FOB Design (UK) Ltd
72A Water Lane,
Wilmslow, Cheshire. SK9 5BB
01625 251644
office@fob-design.com www.fob-design.com

REV		DATE		DRAWN BY	
Copyright of fob design (UK) Ltd, all rights reserved. All information contained within this drawing remains the property of fob design. The information should not be reproduced in whole or part or modified without written consent of fob design. No information within this drawing should be modified or discarded or passed onto third parties without written consent of fob design. Do not scale from drawings.					
Mr Malik Hanif					
Proposed Redevelopment					
341 Barlow Road, Levenshulme					
Proposed Elevations					
Drawn	NP	Status	PL	Date	07.06.21
Checked	DPP	Original	A3	Scale	1:100@A3
14519-PL08					C