
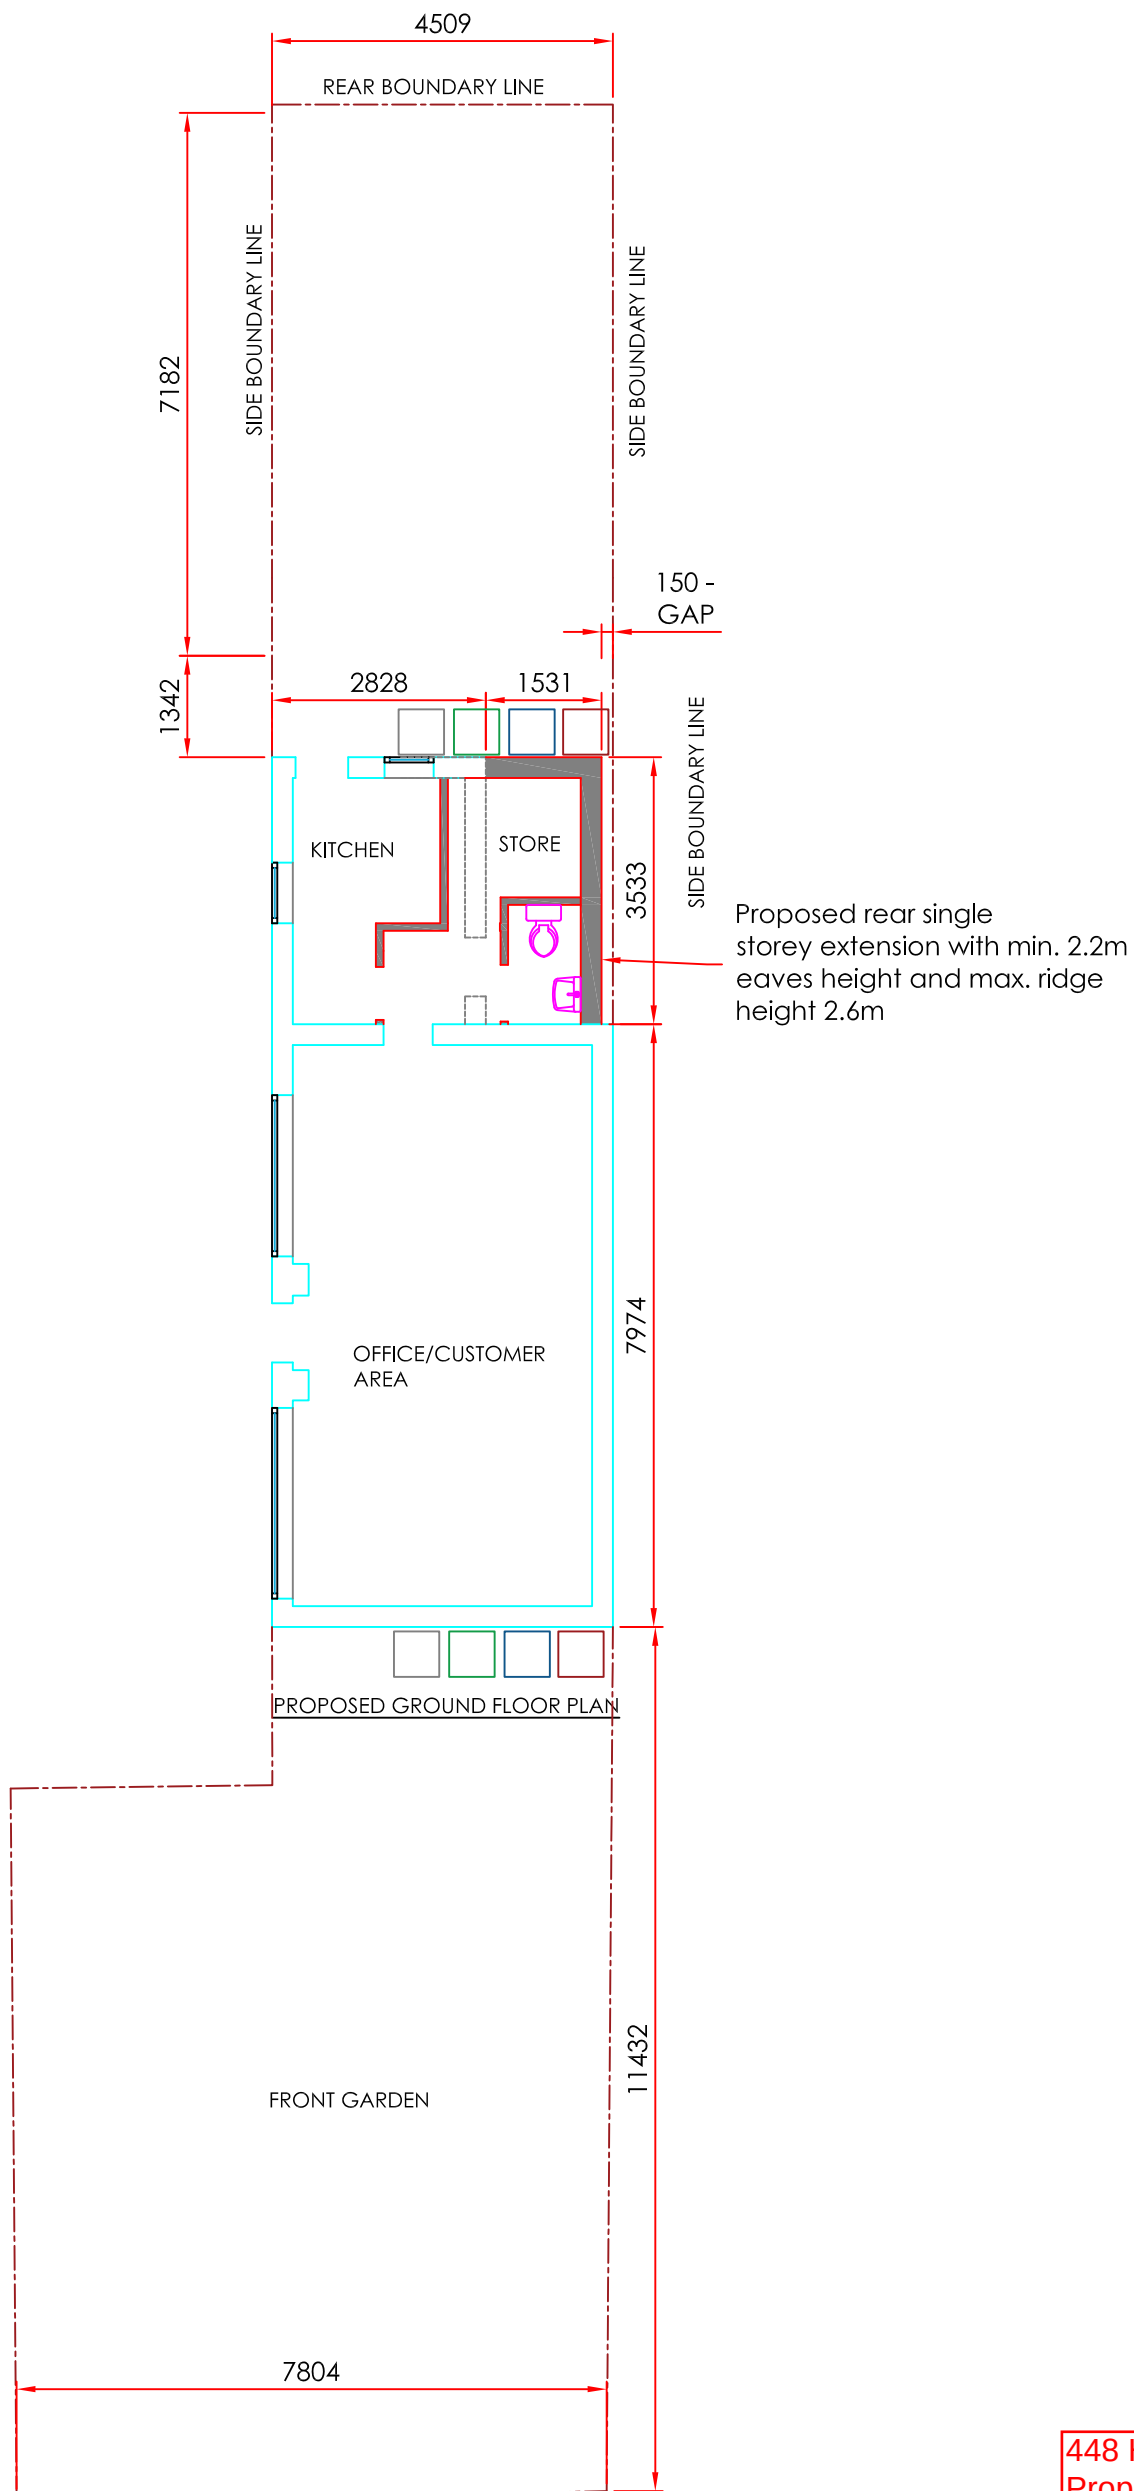


 

448 Hollinwood Avenue
Proposed Ground Floor Plan
Scale: 1:100 @ A3