

Mauldeth Road West

Notes


This drawing is the property of The Intelligent Design Centre Ltd and copyright is reserved by them. This drawing is not to be copied or disclosed by or to any unauthorised persons without the prior written consent of The Intelligent Design Centre Ltd.

Do not scale from this drawing.

All dimensions are to be checked on site prior to construction, manufacture of any components and ordering of materials and equipment.

Any discrepancies are to be reported to the architect for clarification.

All materials and workmanship to be in accordance with the current British Standards and codes of practice.

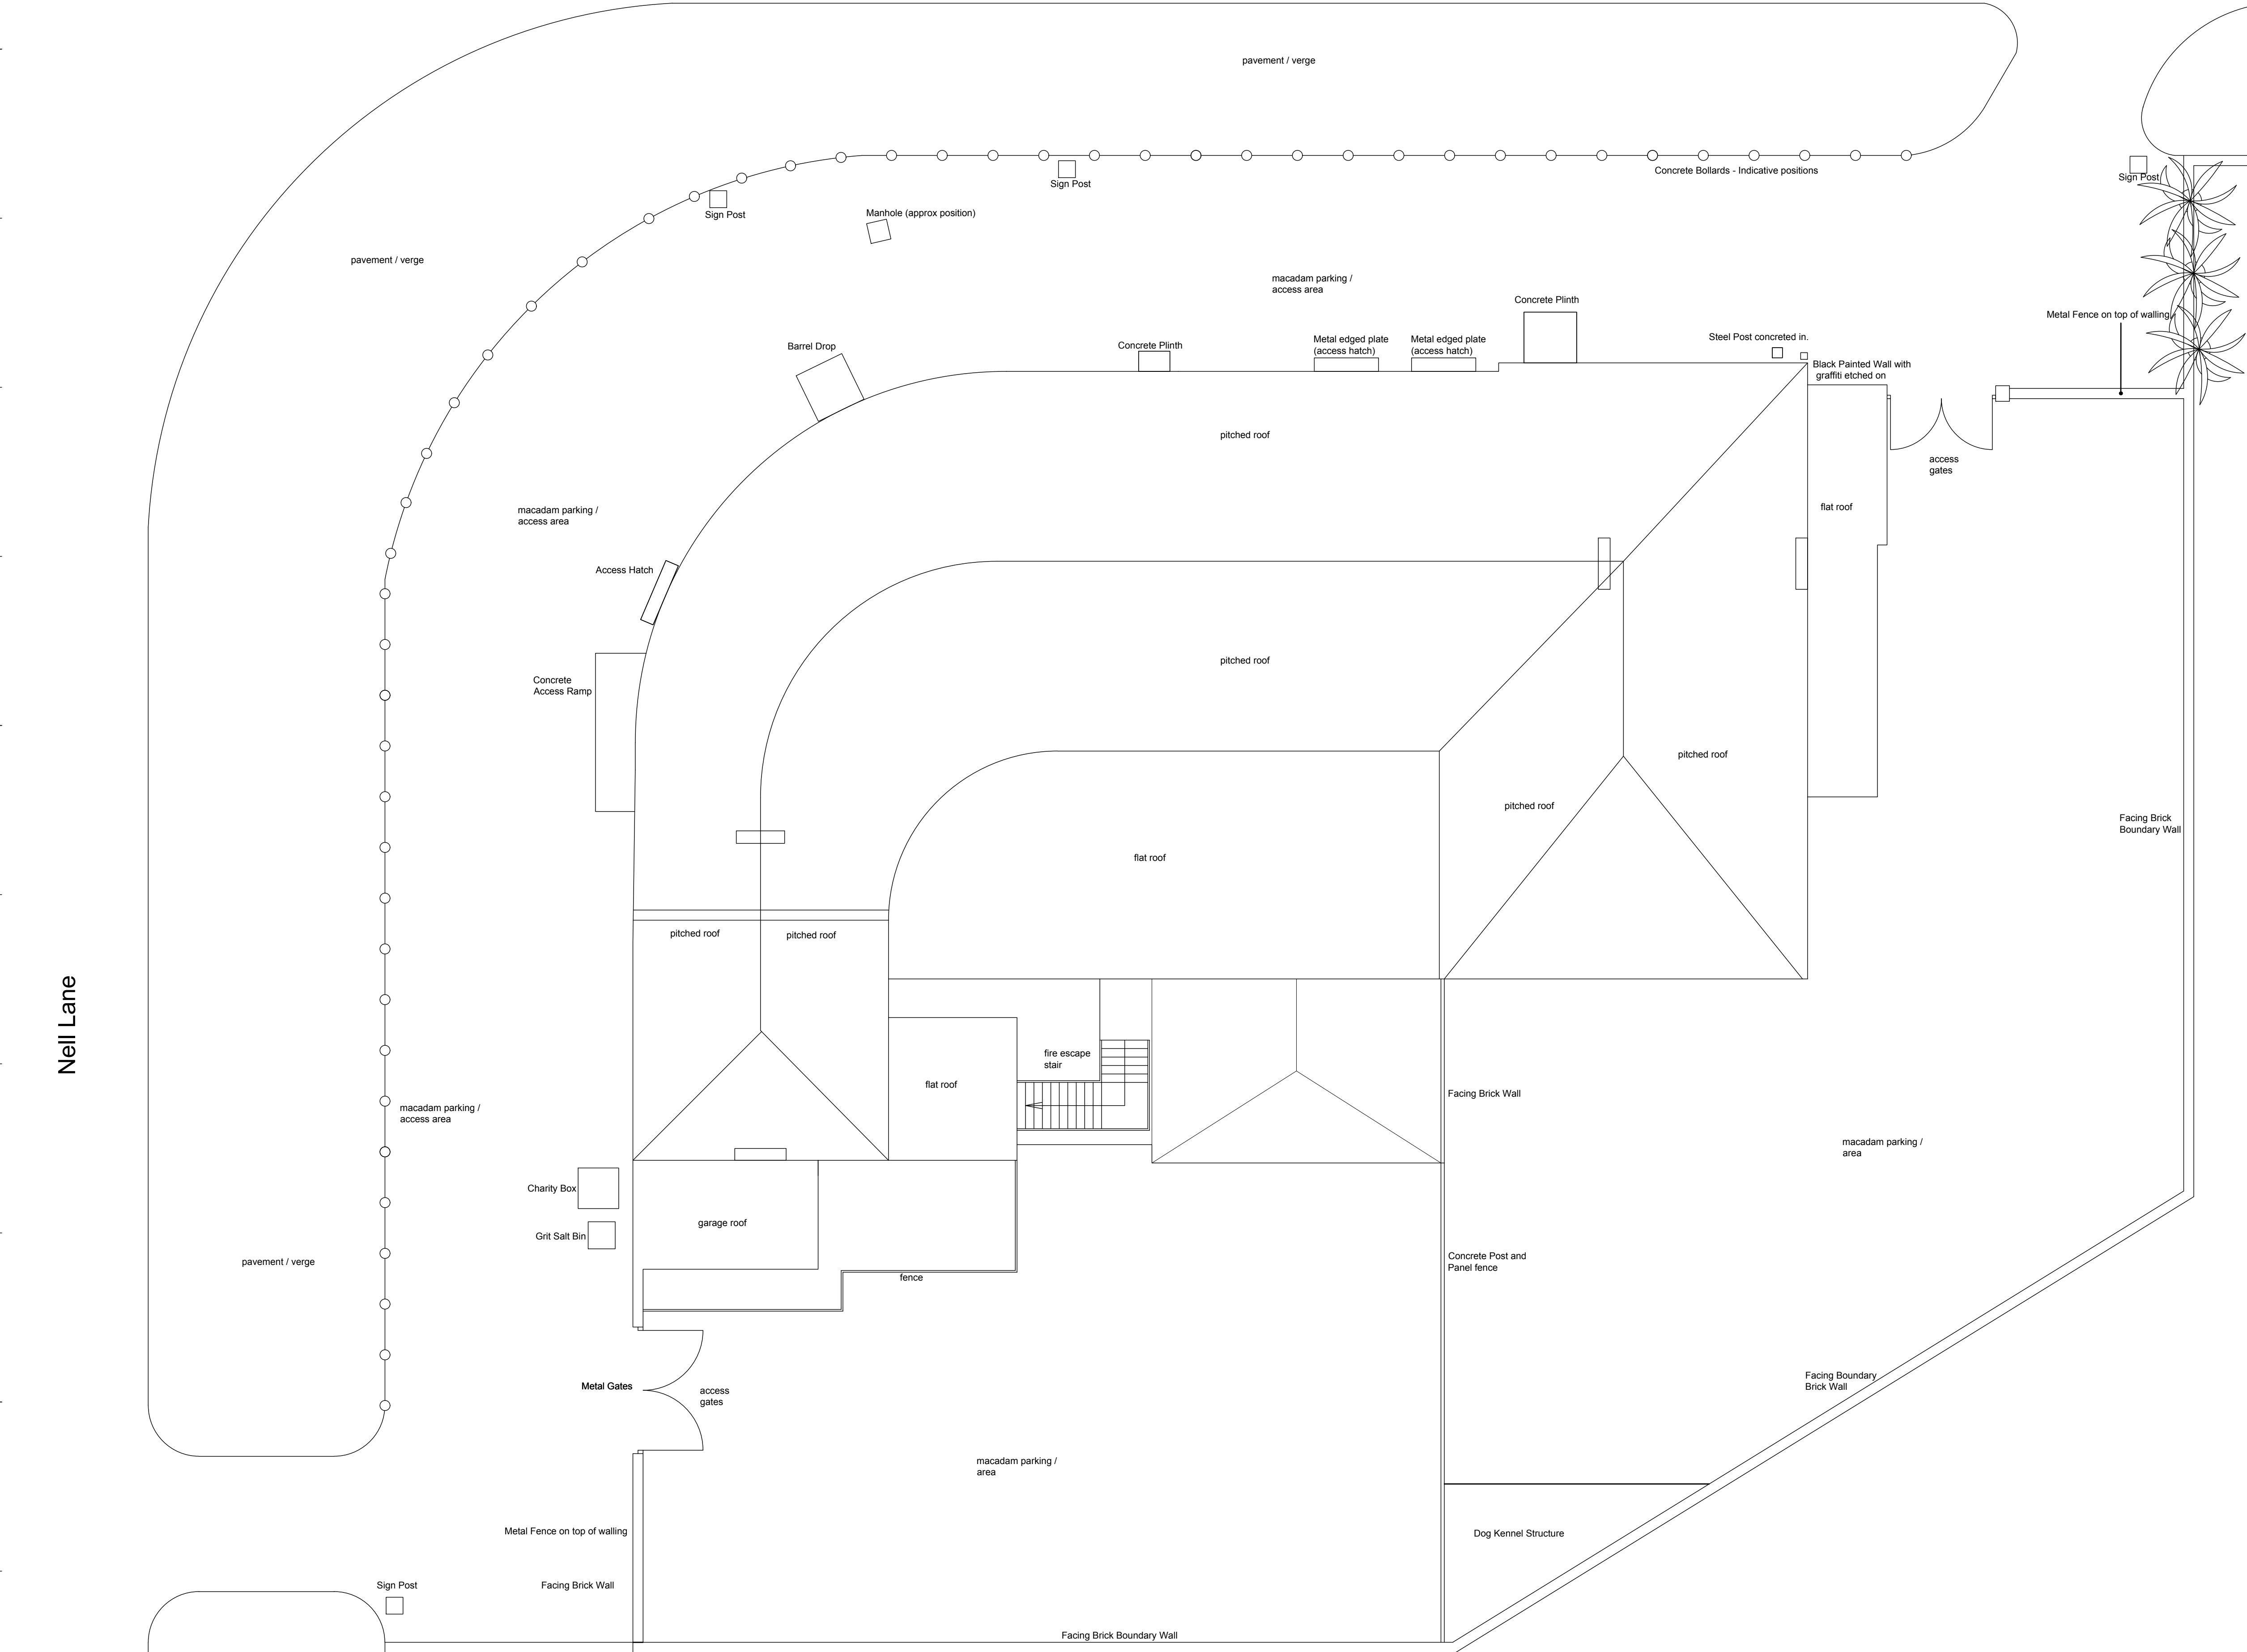

Existing Site / Indicative Roof Plan

Rev	Date	Drawn by	Comments
Client			
Sai Spice			
Project			
Proposed Conversion and Extension Southern Hotel, Chorlton			
Drawing			
Existing Site Plan			
Date	Feb 2021	Drawn by	jad
		Scales	1:100 @ A1
Job No - Dwg No - Rev			
20059-01			