




1 Front Elevation as Existing
1 : 50

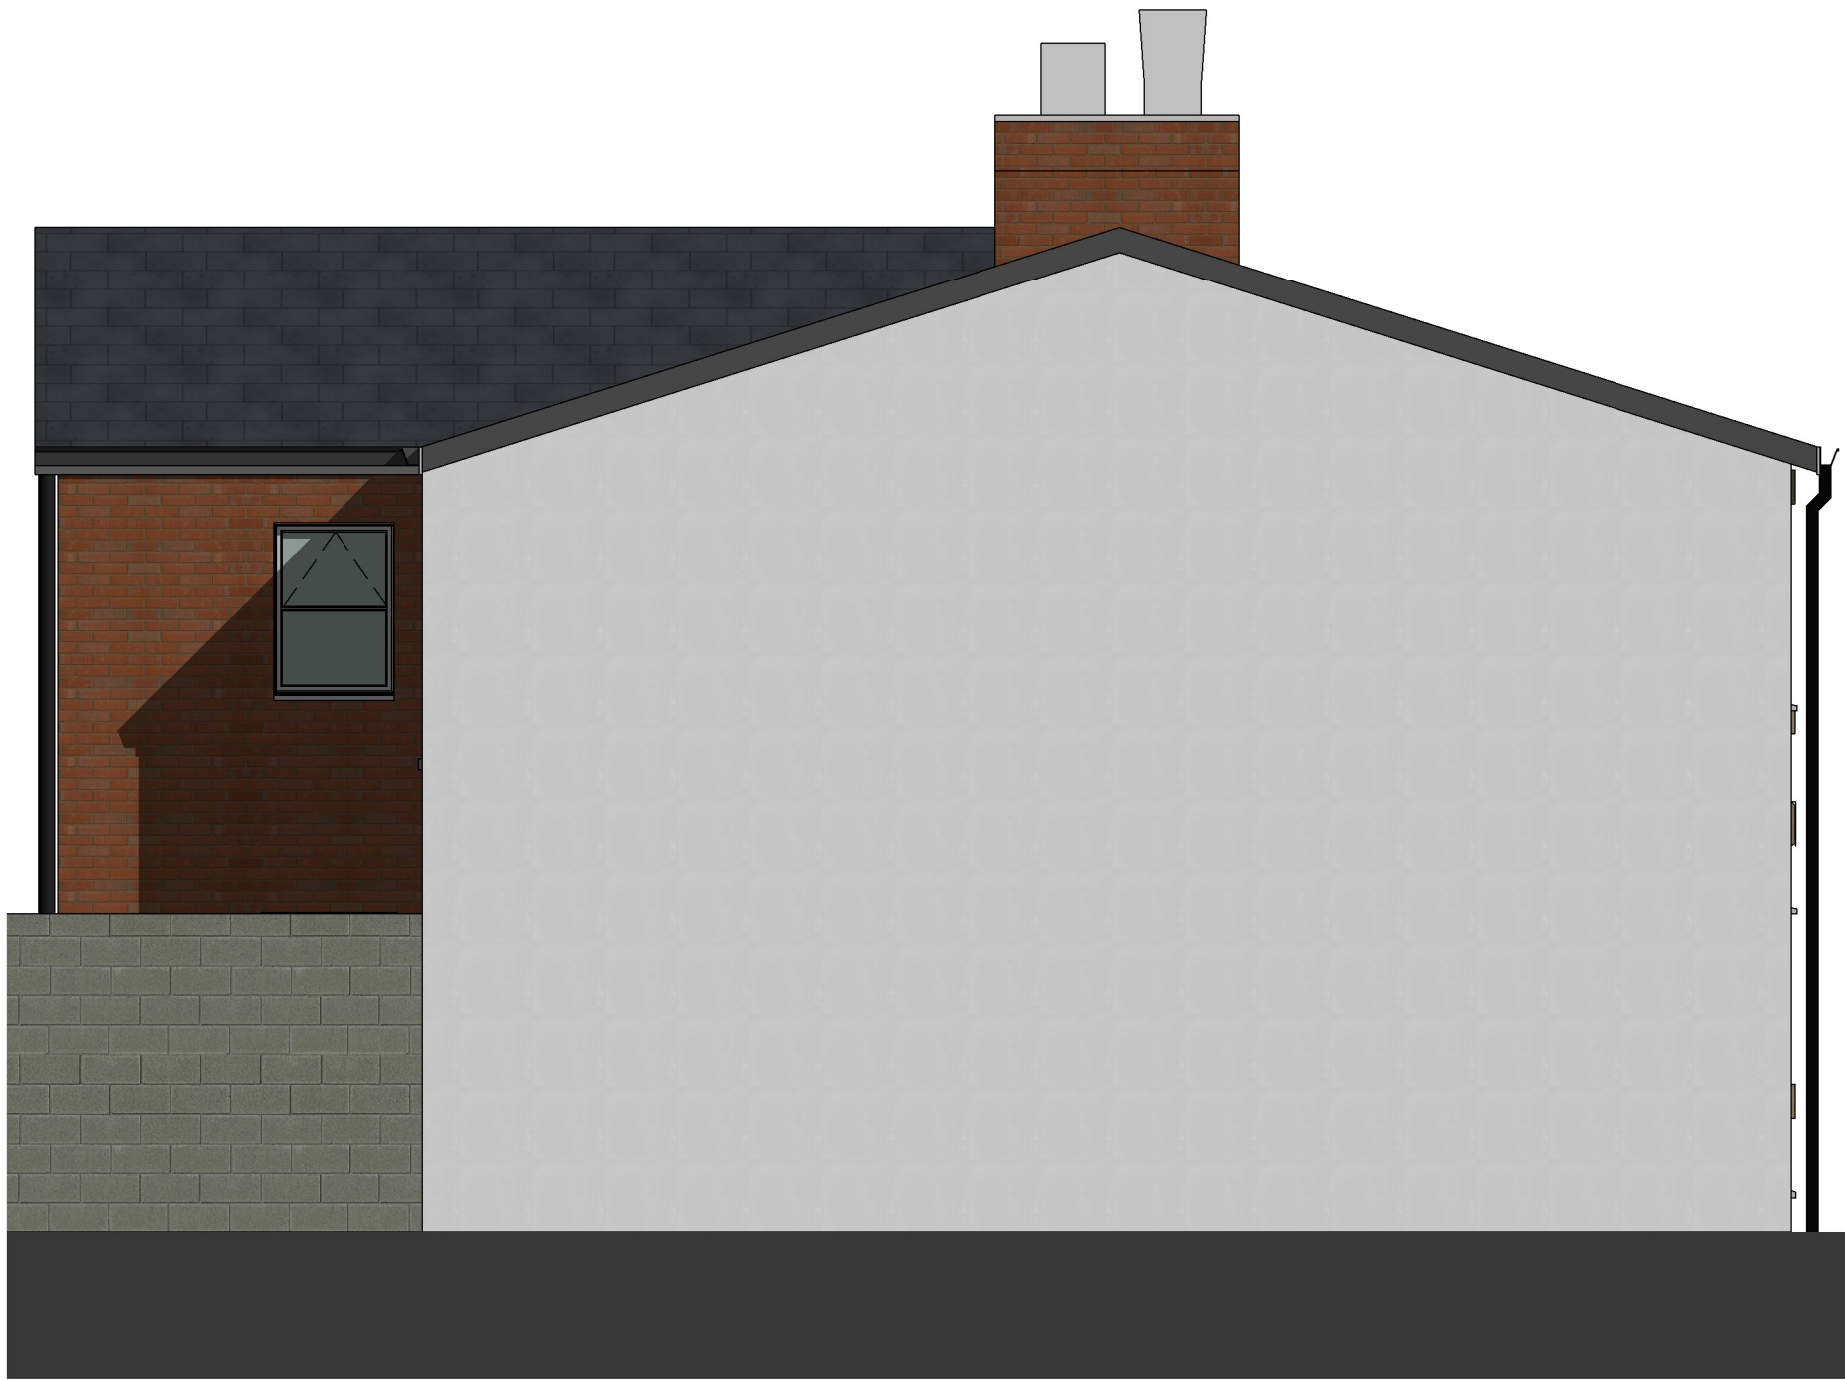

2 West Gable Elevation as Existing
1 : 50



3 Rear Elevation as Existing
1 : 50



4 East Gable Elevation as Existing
1 : 50

1	01.10.21	AC	Front door height updated as per existing elevations
Rev	Date	Int	Description



CLIENT:
One Manchester

PROJECT:
26 & 28 Penzance Street

DESCRIPTION:
Elevations as Existing

PURPOSE OF ISSUE:
Planning

DRAWN BY:	CHECKED	DATE:	SCALE @ A1:
AC	VS	23/09/21	1 : 50

JOB NO:	STATUS CODE:	DRAWING NO:	REV
3918	S2	112	1

FILE IDENTIFIER:
PS-BTP-00-ZZ-DR-A-3918_112.1