


Notes
This drawing is the property of Mike Macpherson Architects and copyright is reserved by them. This drawing is not to be copied or disclosed by or to any unauthorised persons without the prior written consent of Mike Macpherson Architects.
Do not scale from this drawing.
All dimensions are to be checked on site prior to construction, manufacture of any components and ordering of materials and equipment.
Any discrepancies are to be reported to the architect for clarification.
All materials and workmanship to be in accordance with the current British Standards and codes of practice.



REAR ELEVATION
Existing

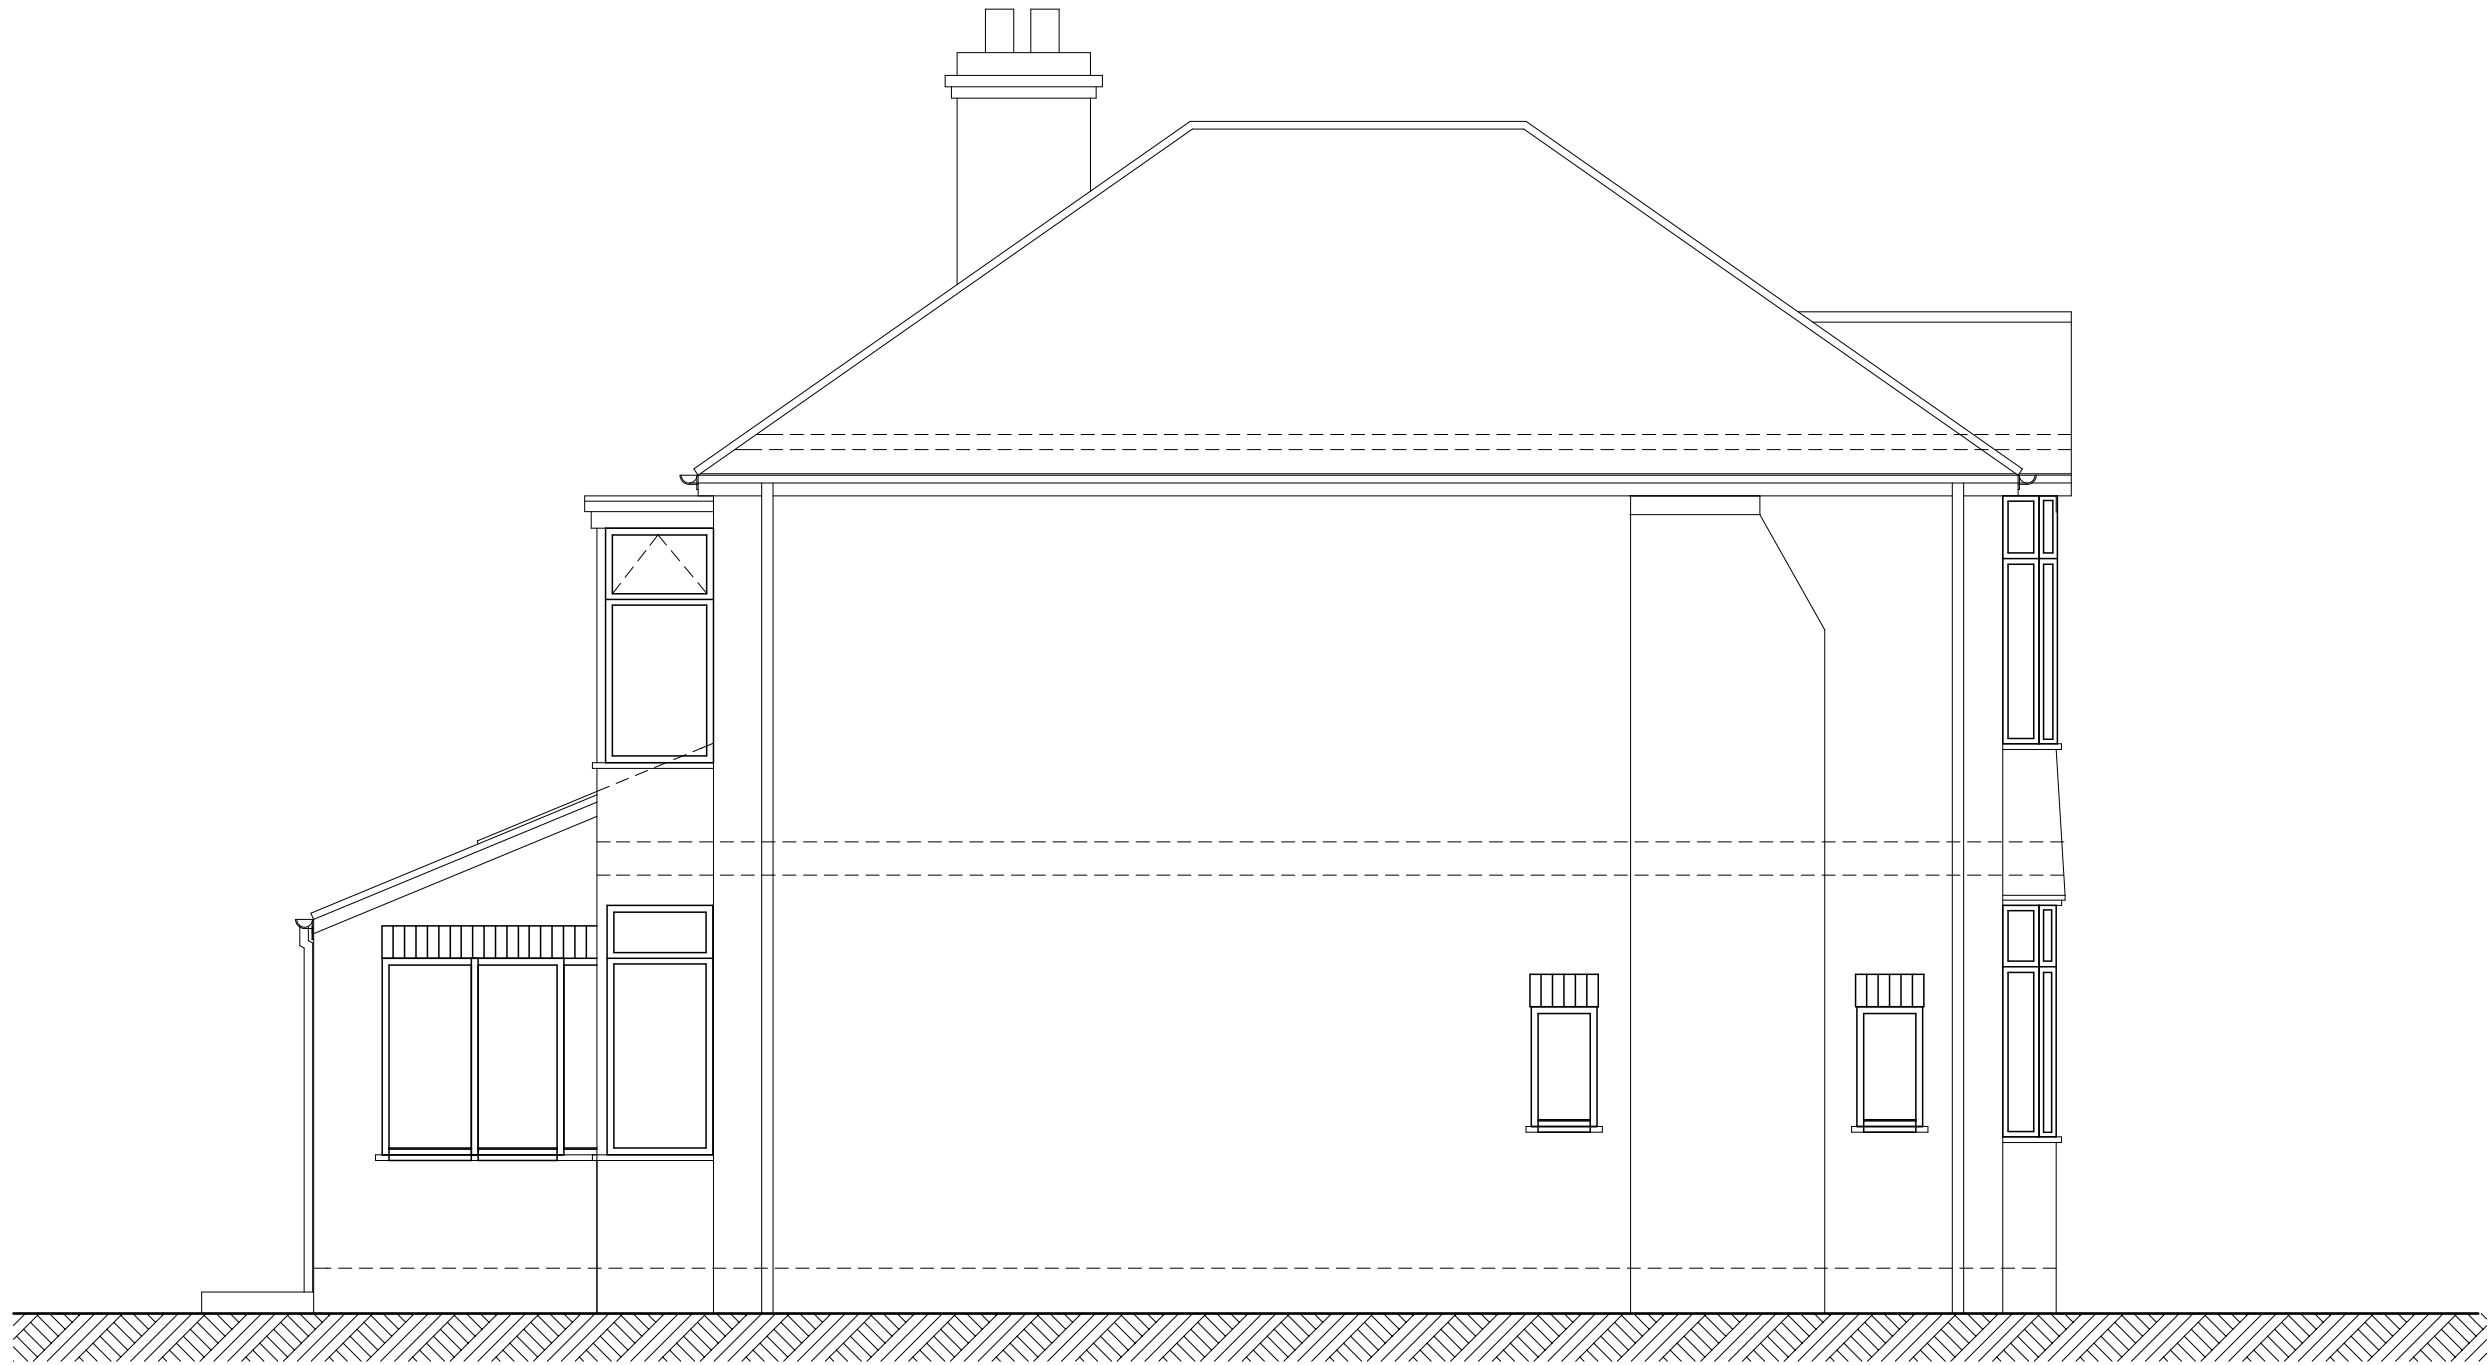


SIDE ELEVATION FACING No. 468
Existing

PLANNING ISSUE



FRONT ELEVATION
Existing

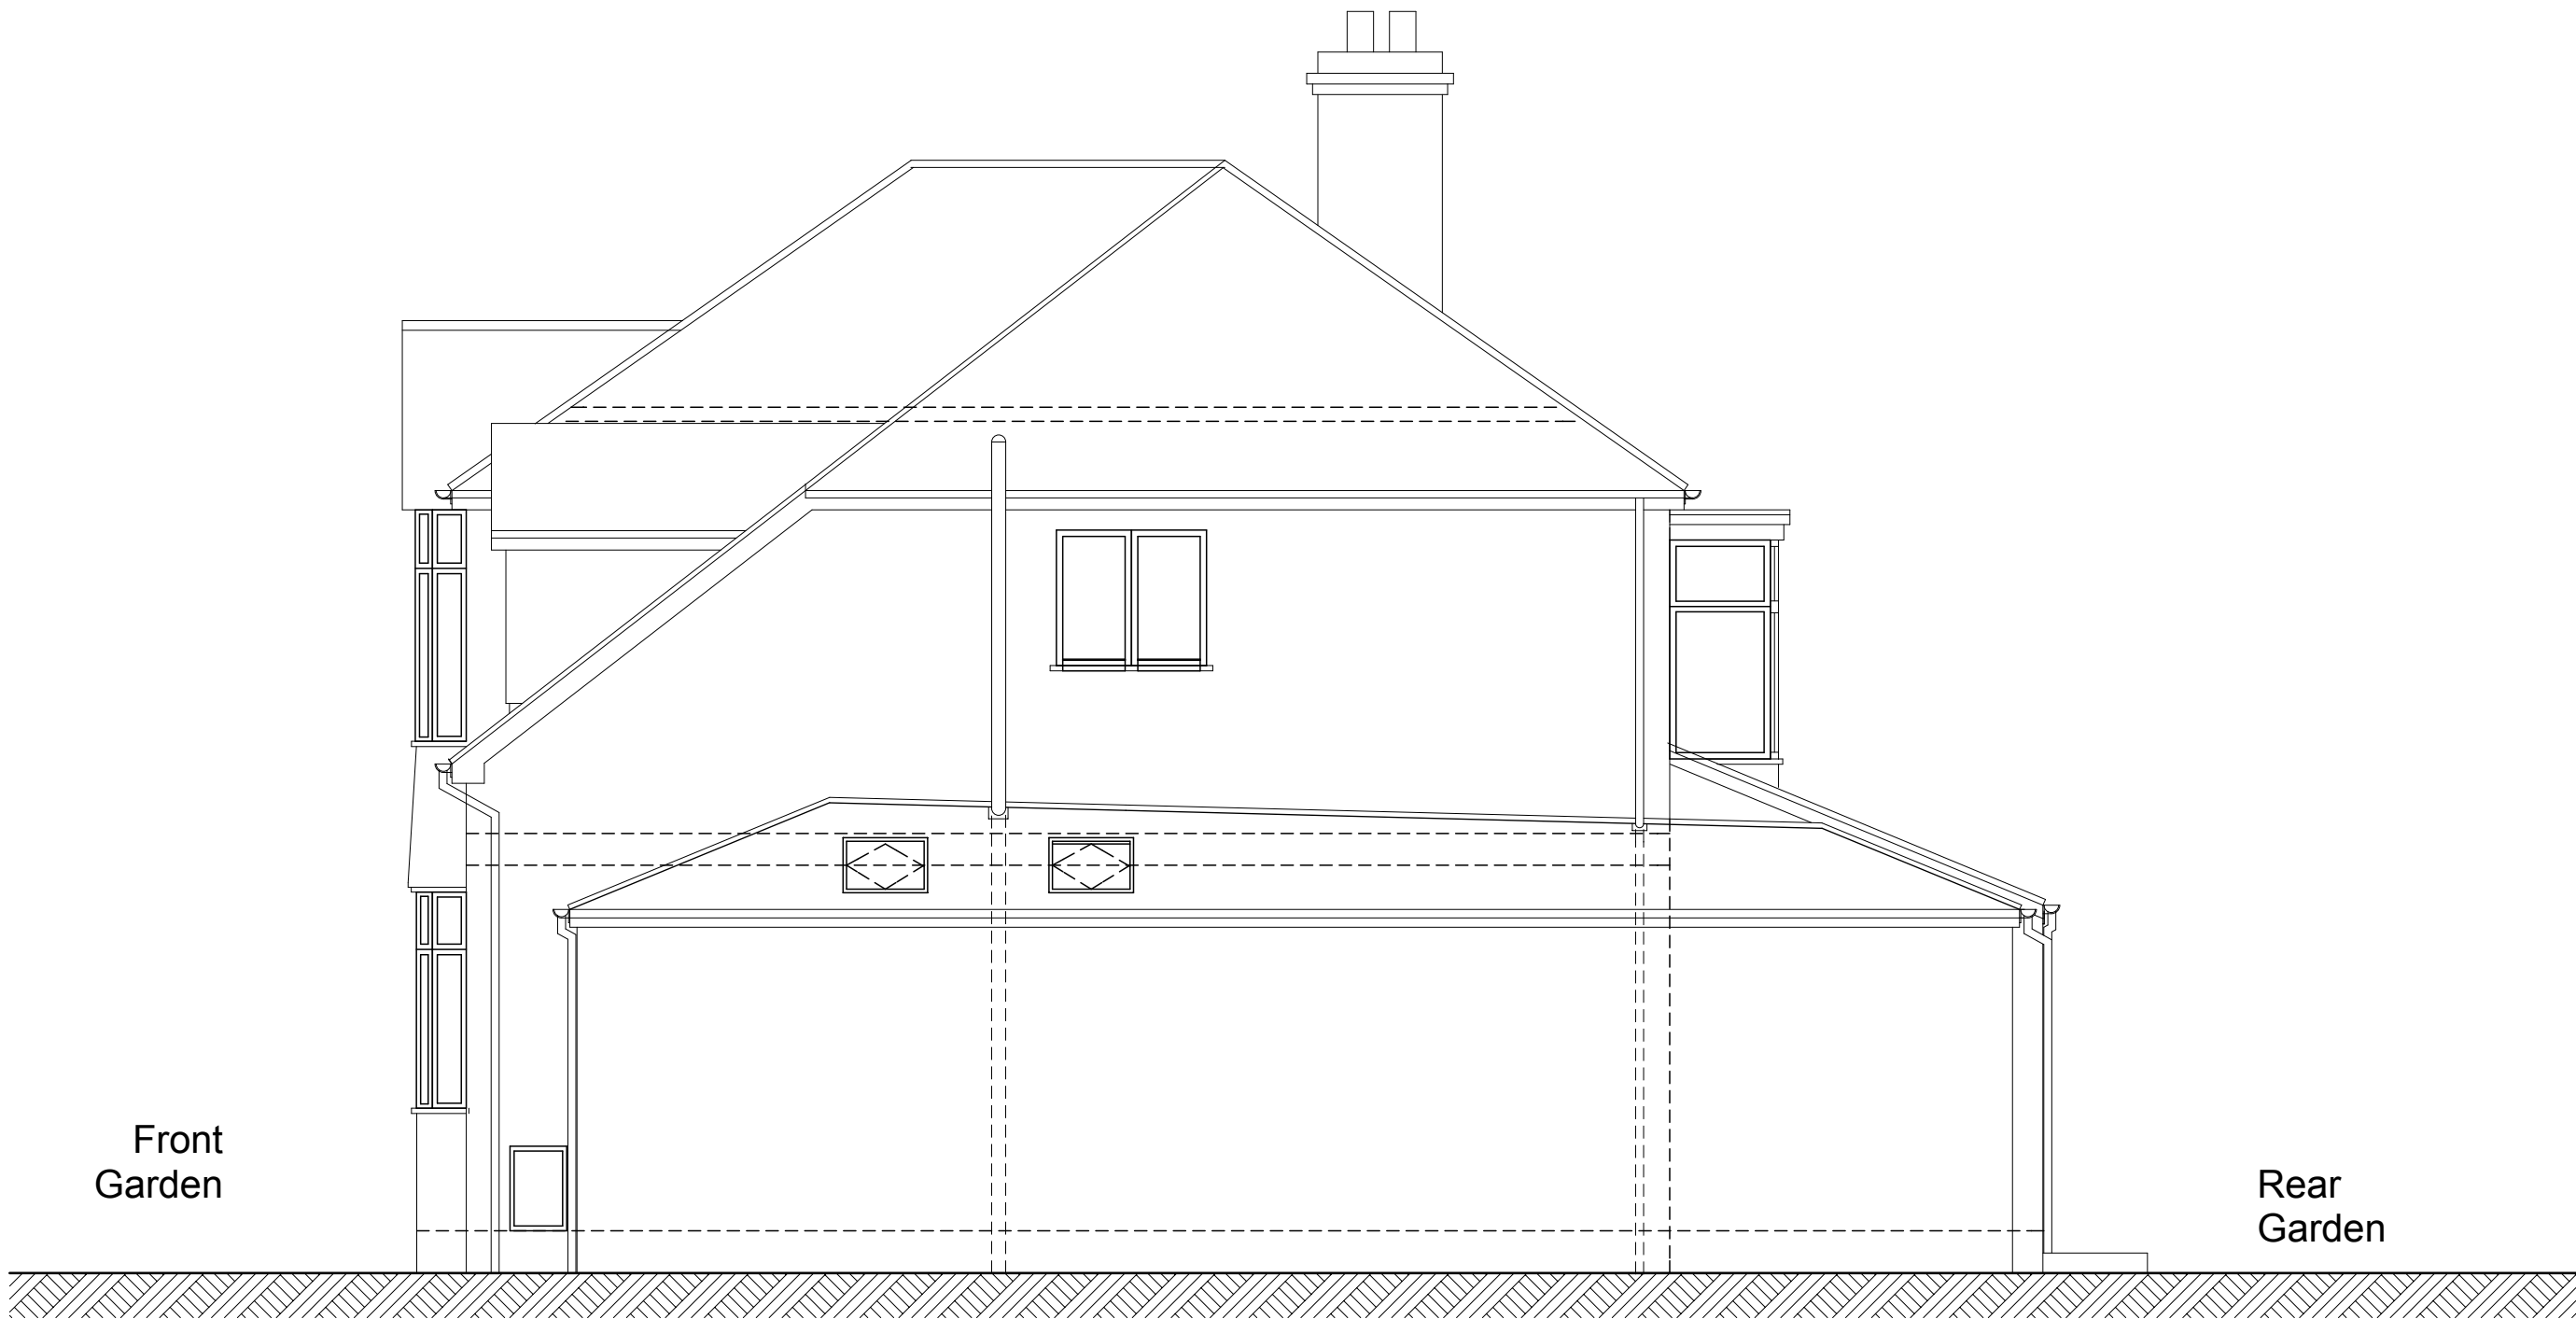

SIDE ELEVATION FACING No. 464
Existing

REVISIONS

Scheme
Loft Conversion Works
466 Parrs Wood Road
Didsbury
Manchester M20 5QQ
Client
Mr & Mrs Tennant
Title
Existing Elevations

Scale	Date	Drawn
1:50	2.12.21	MM
Job No	Dwg No	Rev
P221	14	

Mike Macpherson **Architects**
38 Reynard Road, Chorlton, Manchester M21 8DD

T: 0161 870 6129
E: mail@mikemacpherson-architects.co.uk
www.mikemacpherson-architects.co.uk