



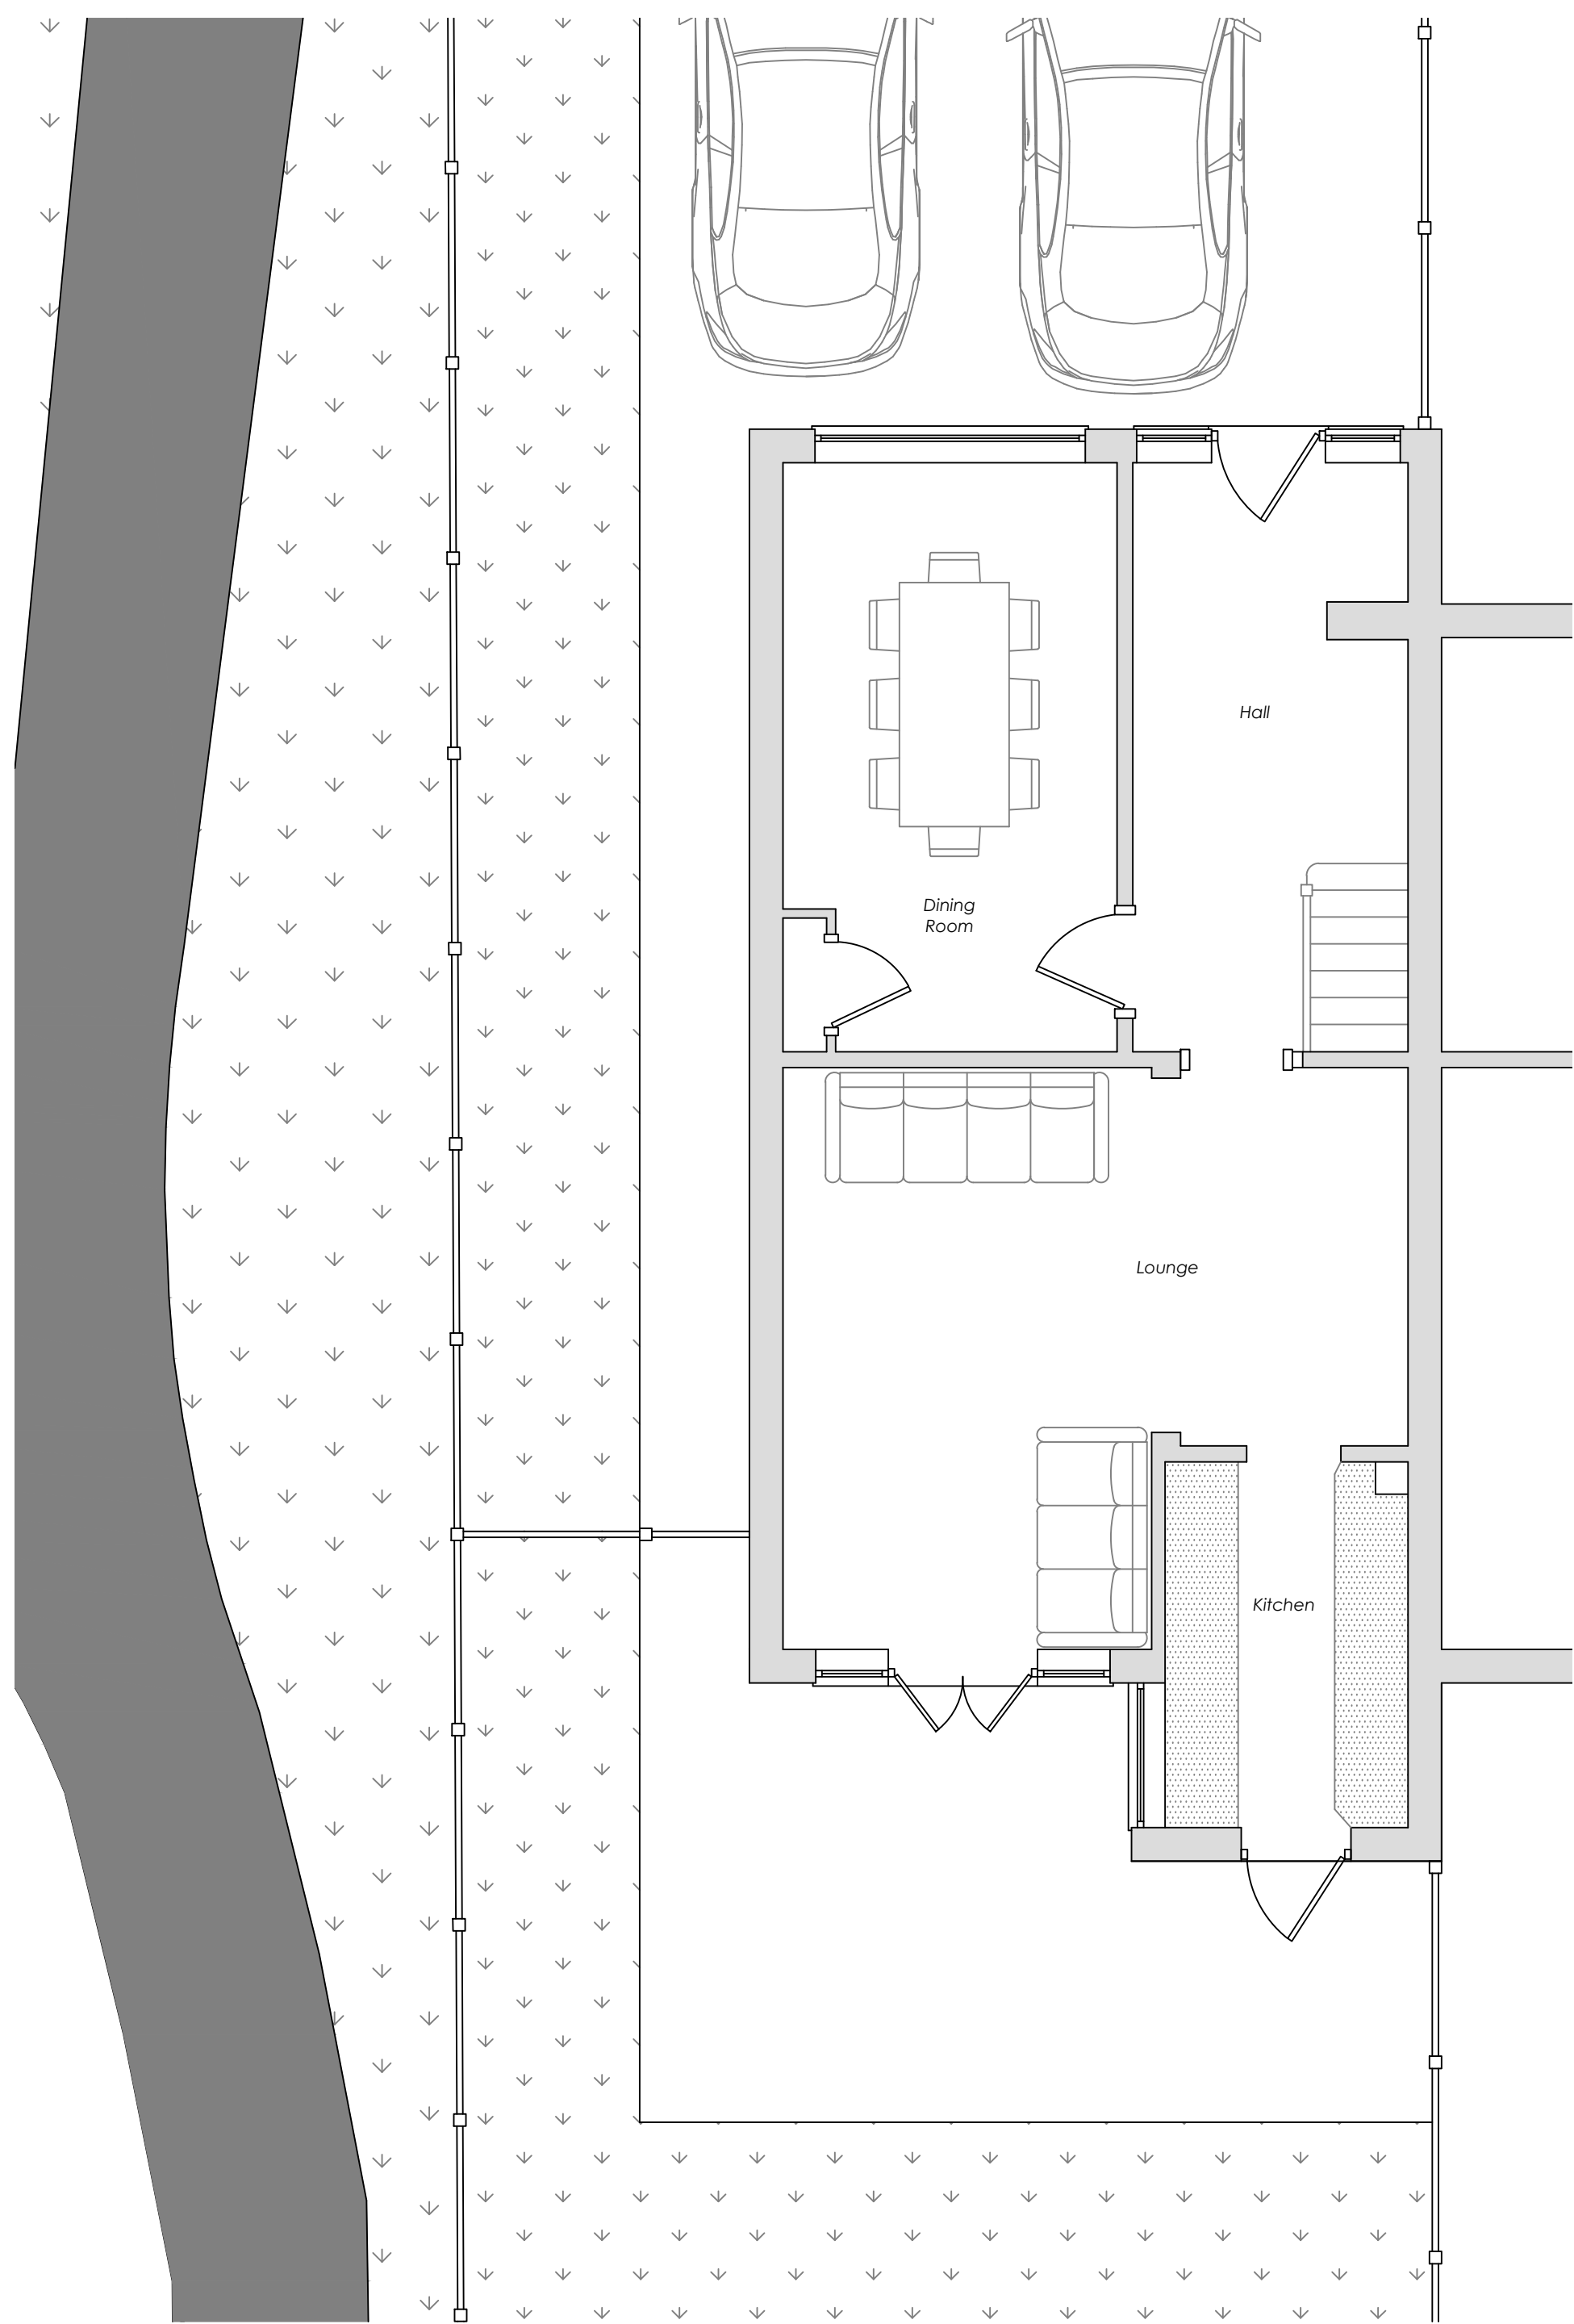


Existing Ground Floor Plan
Scale 1:50

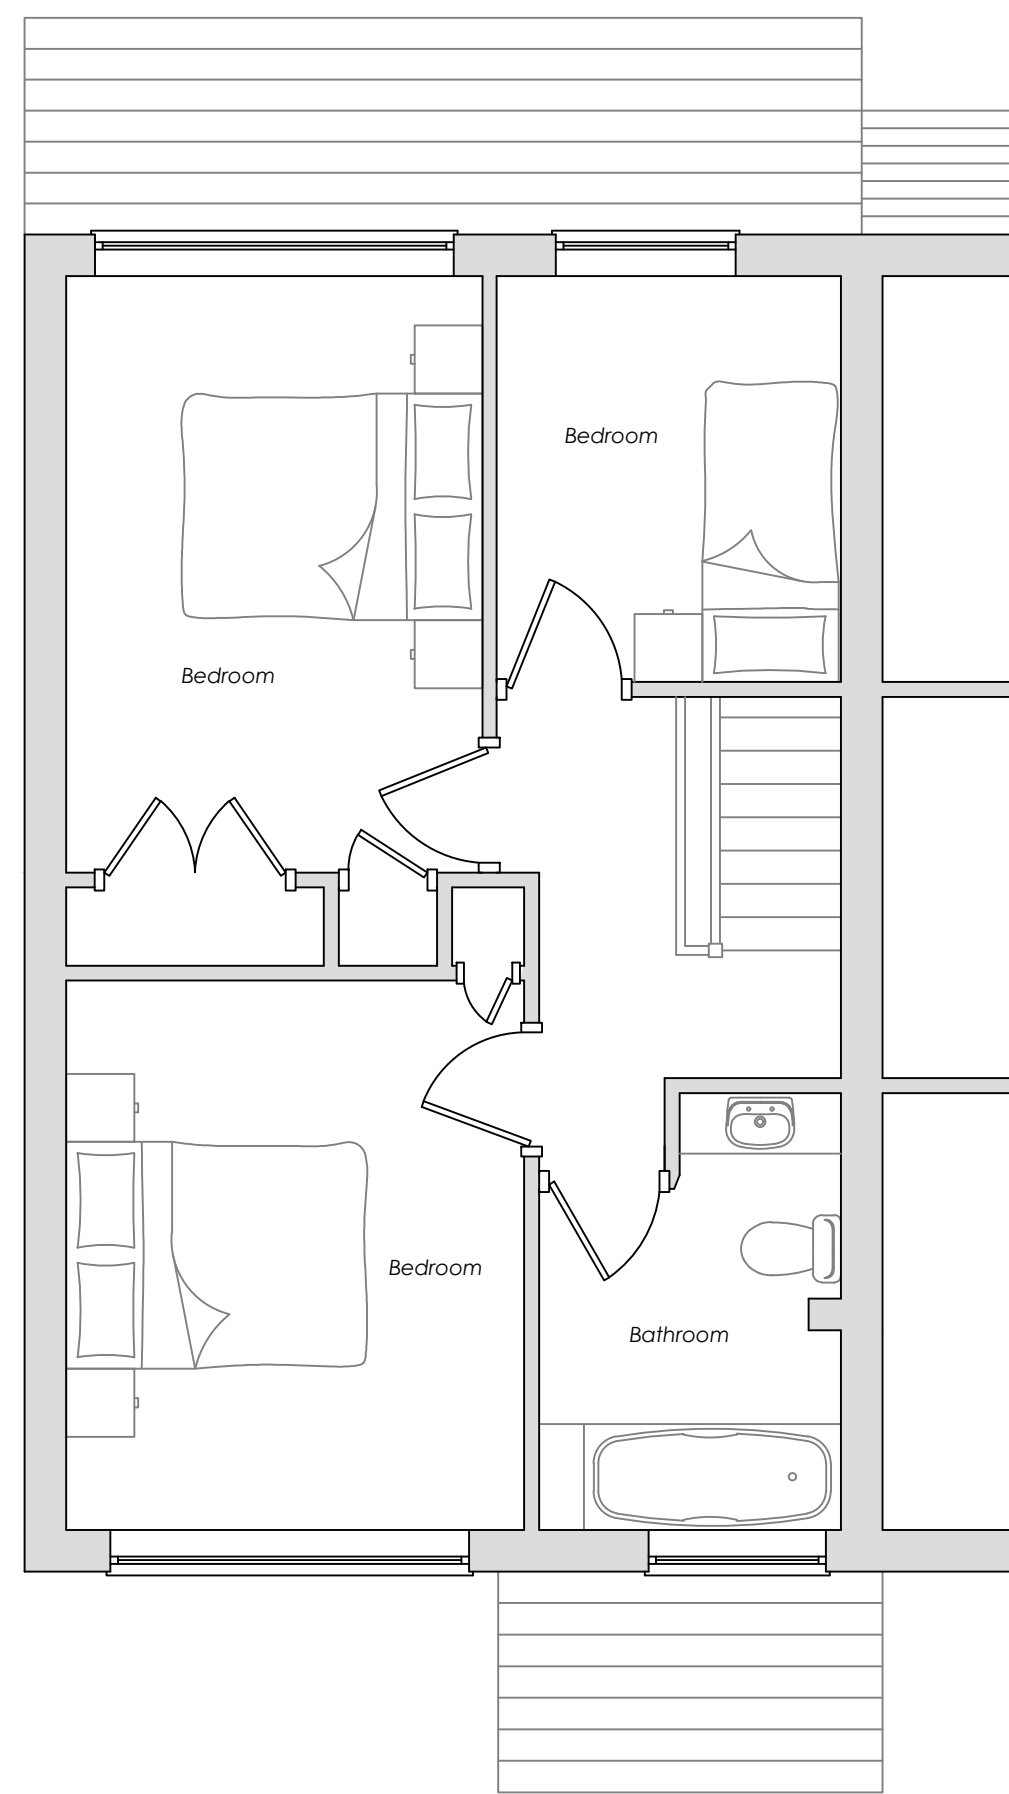


Existing First Floor Plan
Scale 1:50



Existing Front Elevation
Scale 1:100

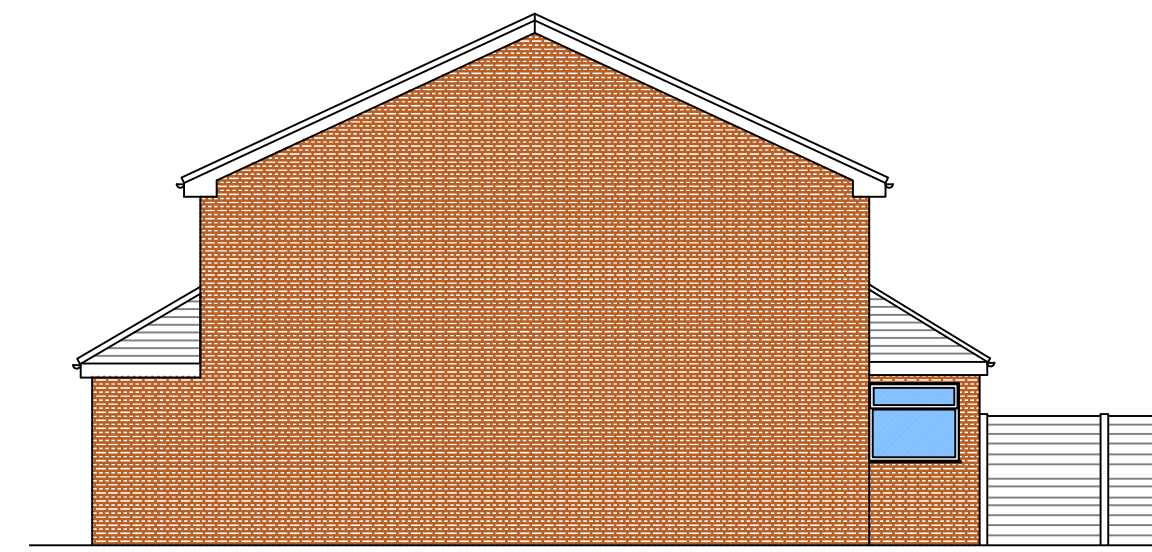


Existing Side Elevation
Scale 1:100

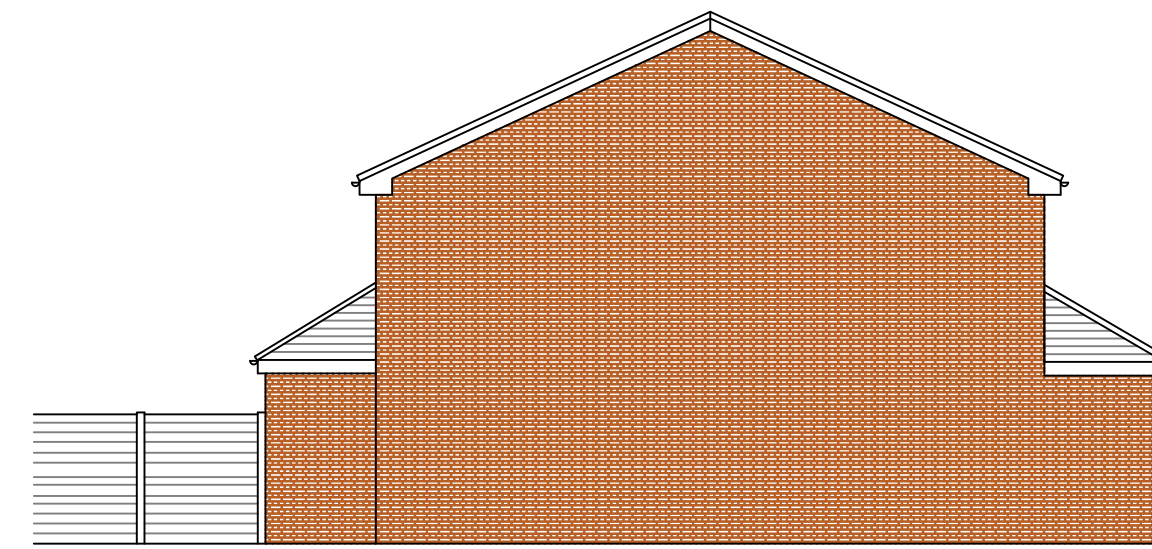


Existing Side Elevation
Scale 1:100



Existing Rear Elevation
Scale 1:100

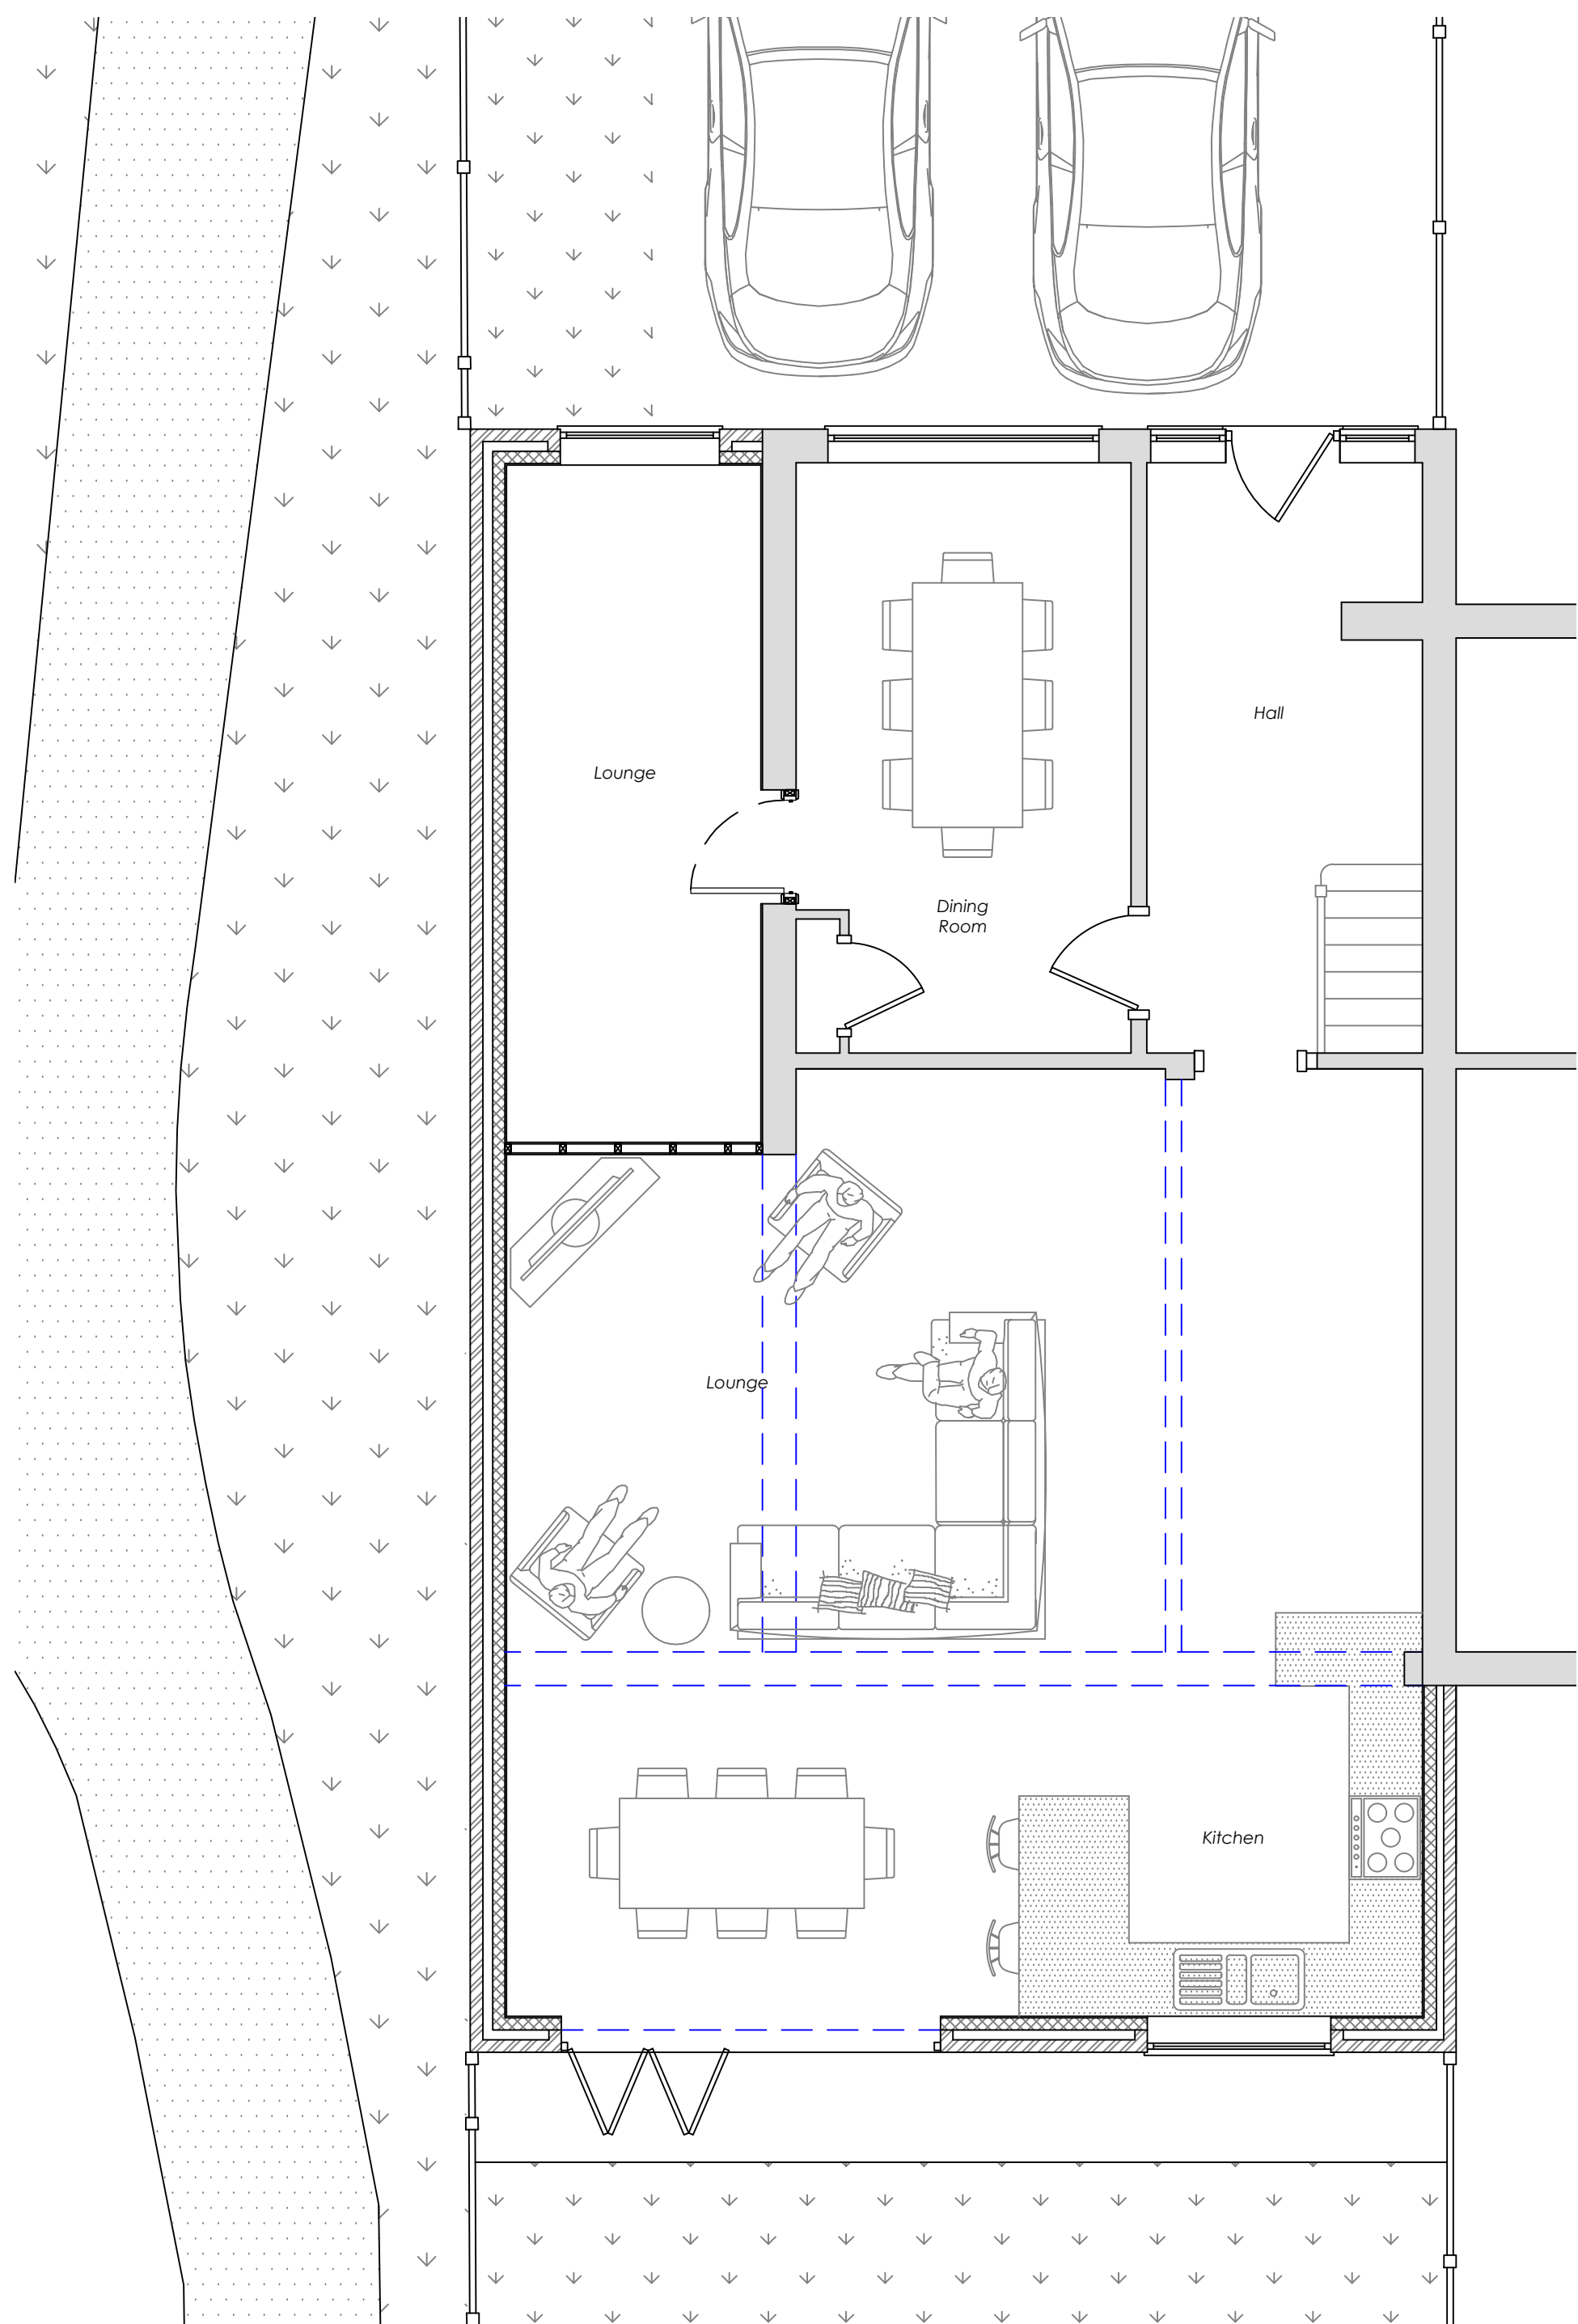


Proposed Ground Floor Plan
Scale 1:50

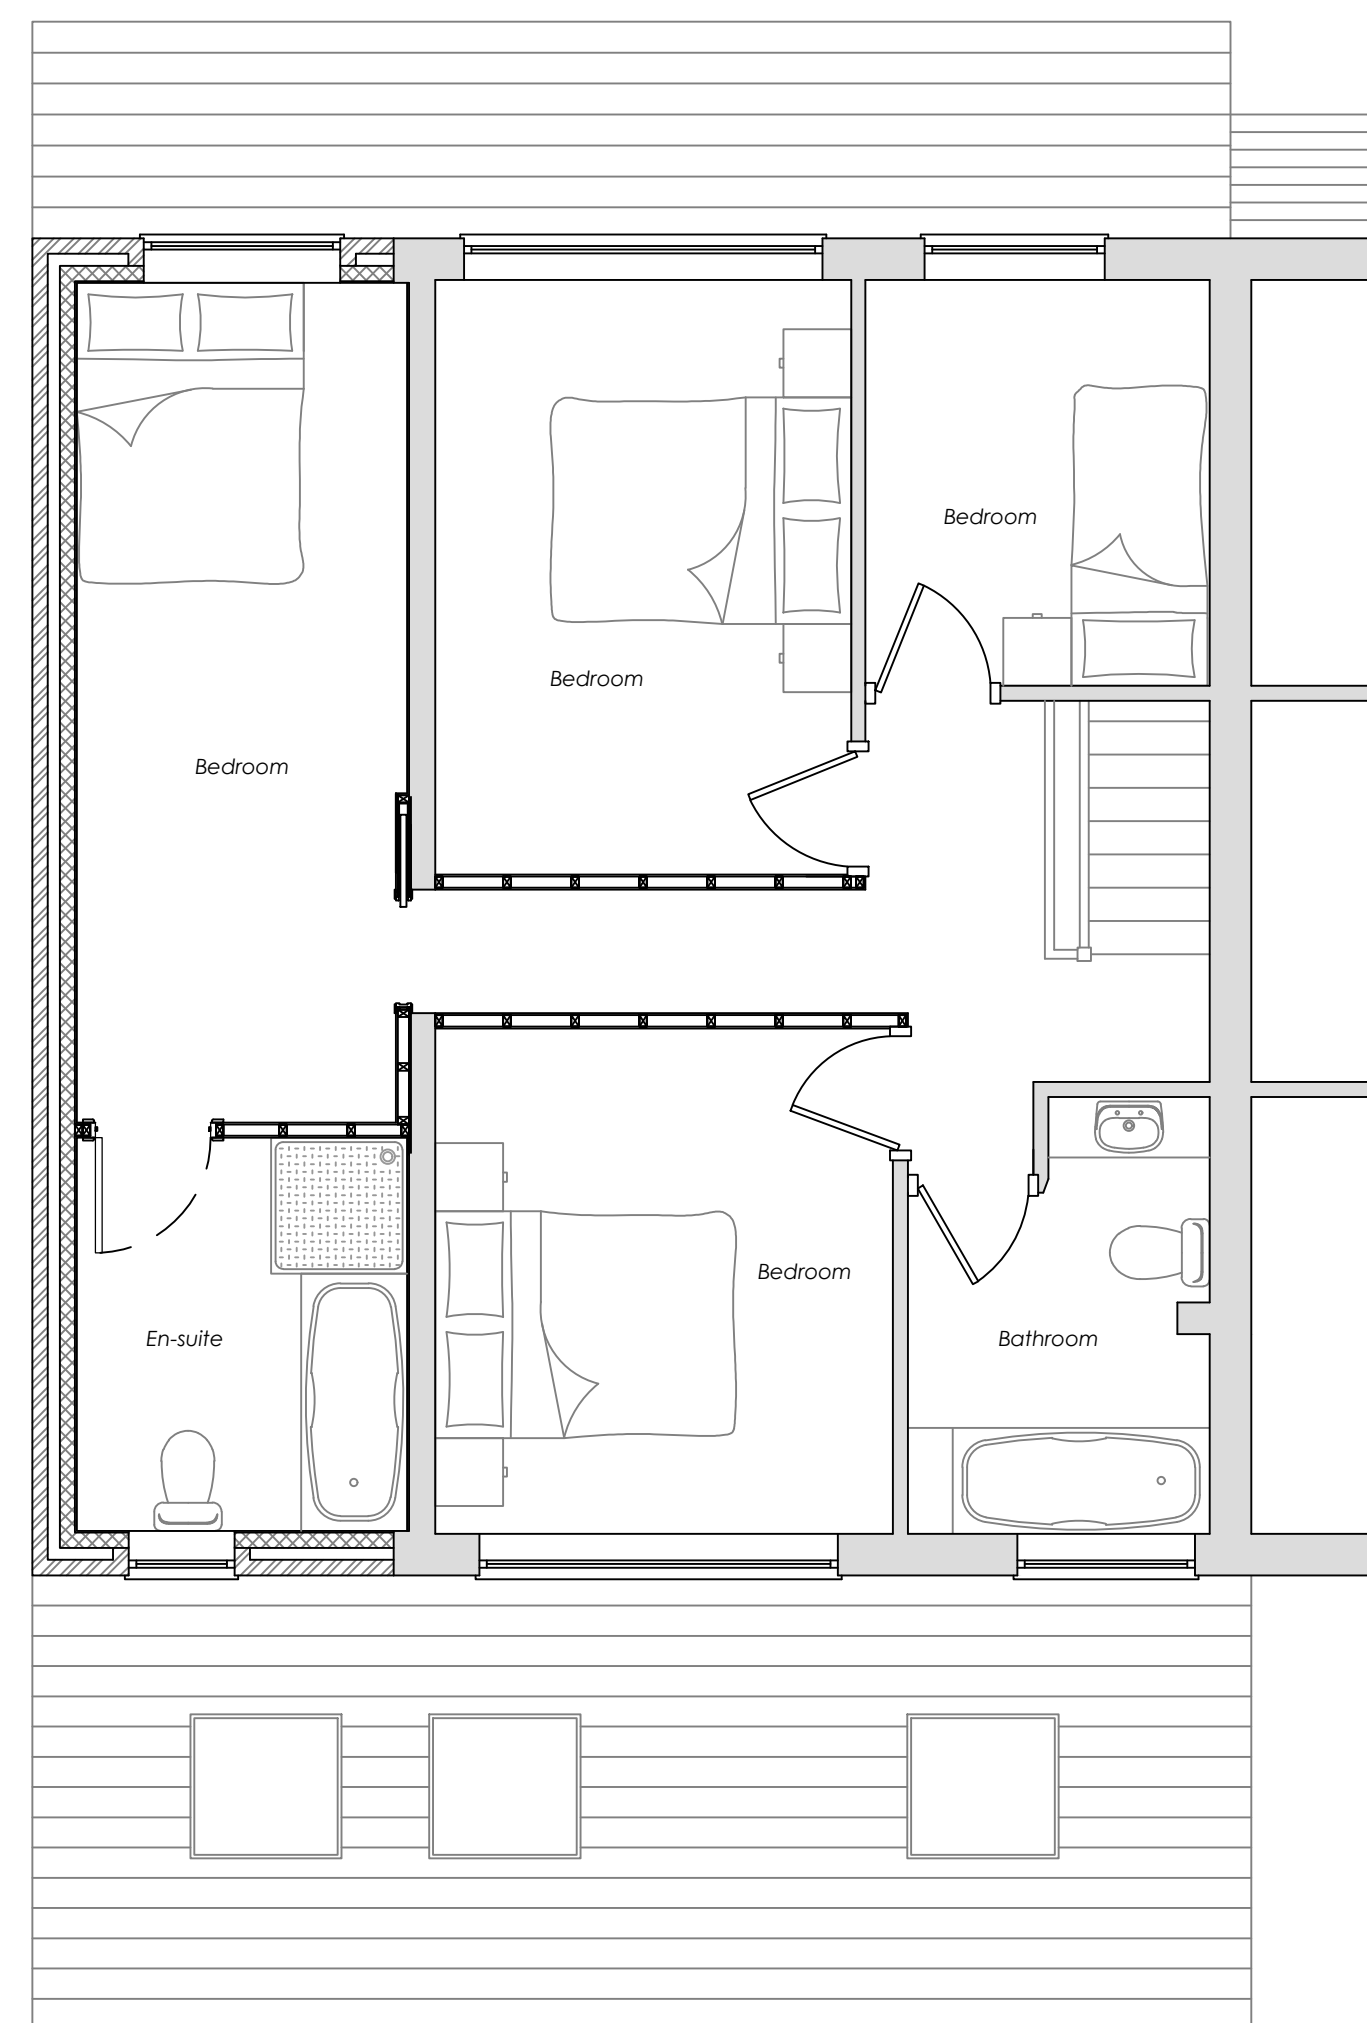


Proposed First Floor Plan
Scale 1:50



Proposed Front Elevation
Scale 1:100

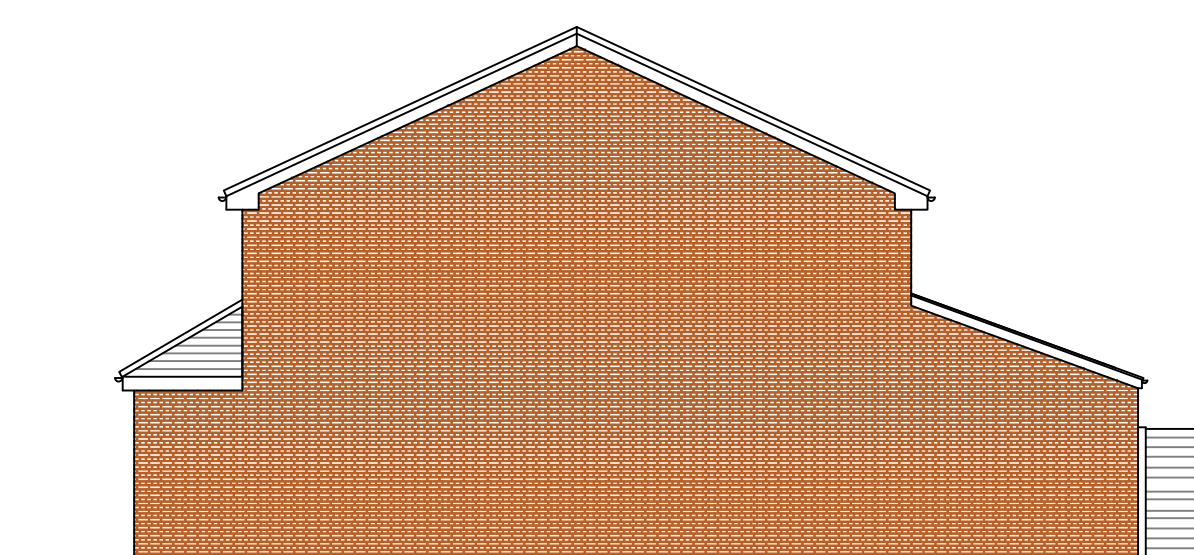

Proposed Side Elevation
Scale 1:100

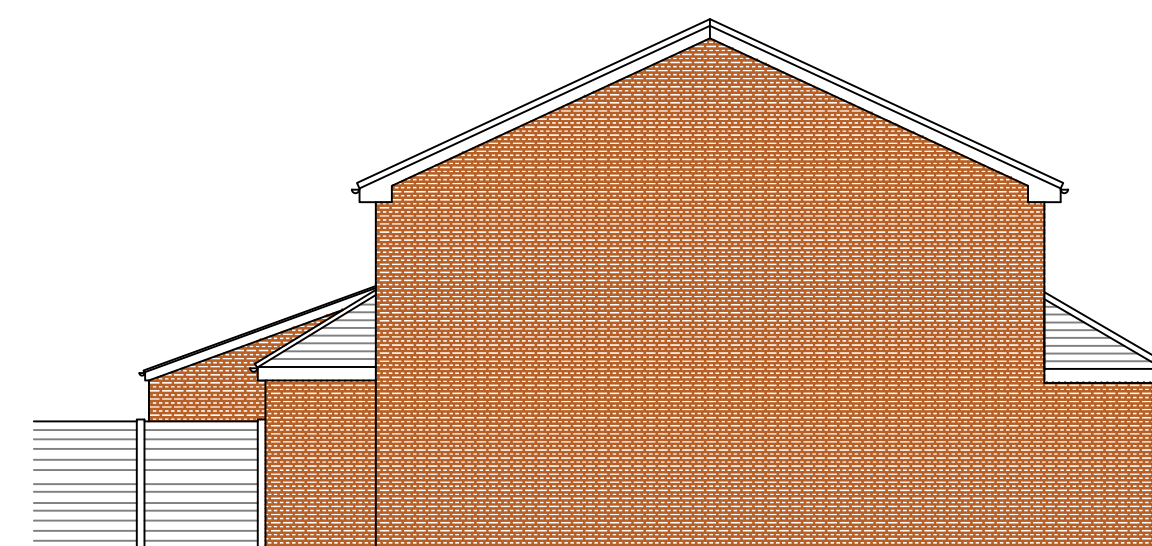


Proposed Side Elevation
Scale 1:100




Proposed Rear Elevation
Scale 1:100

Notes:

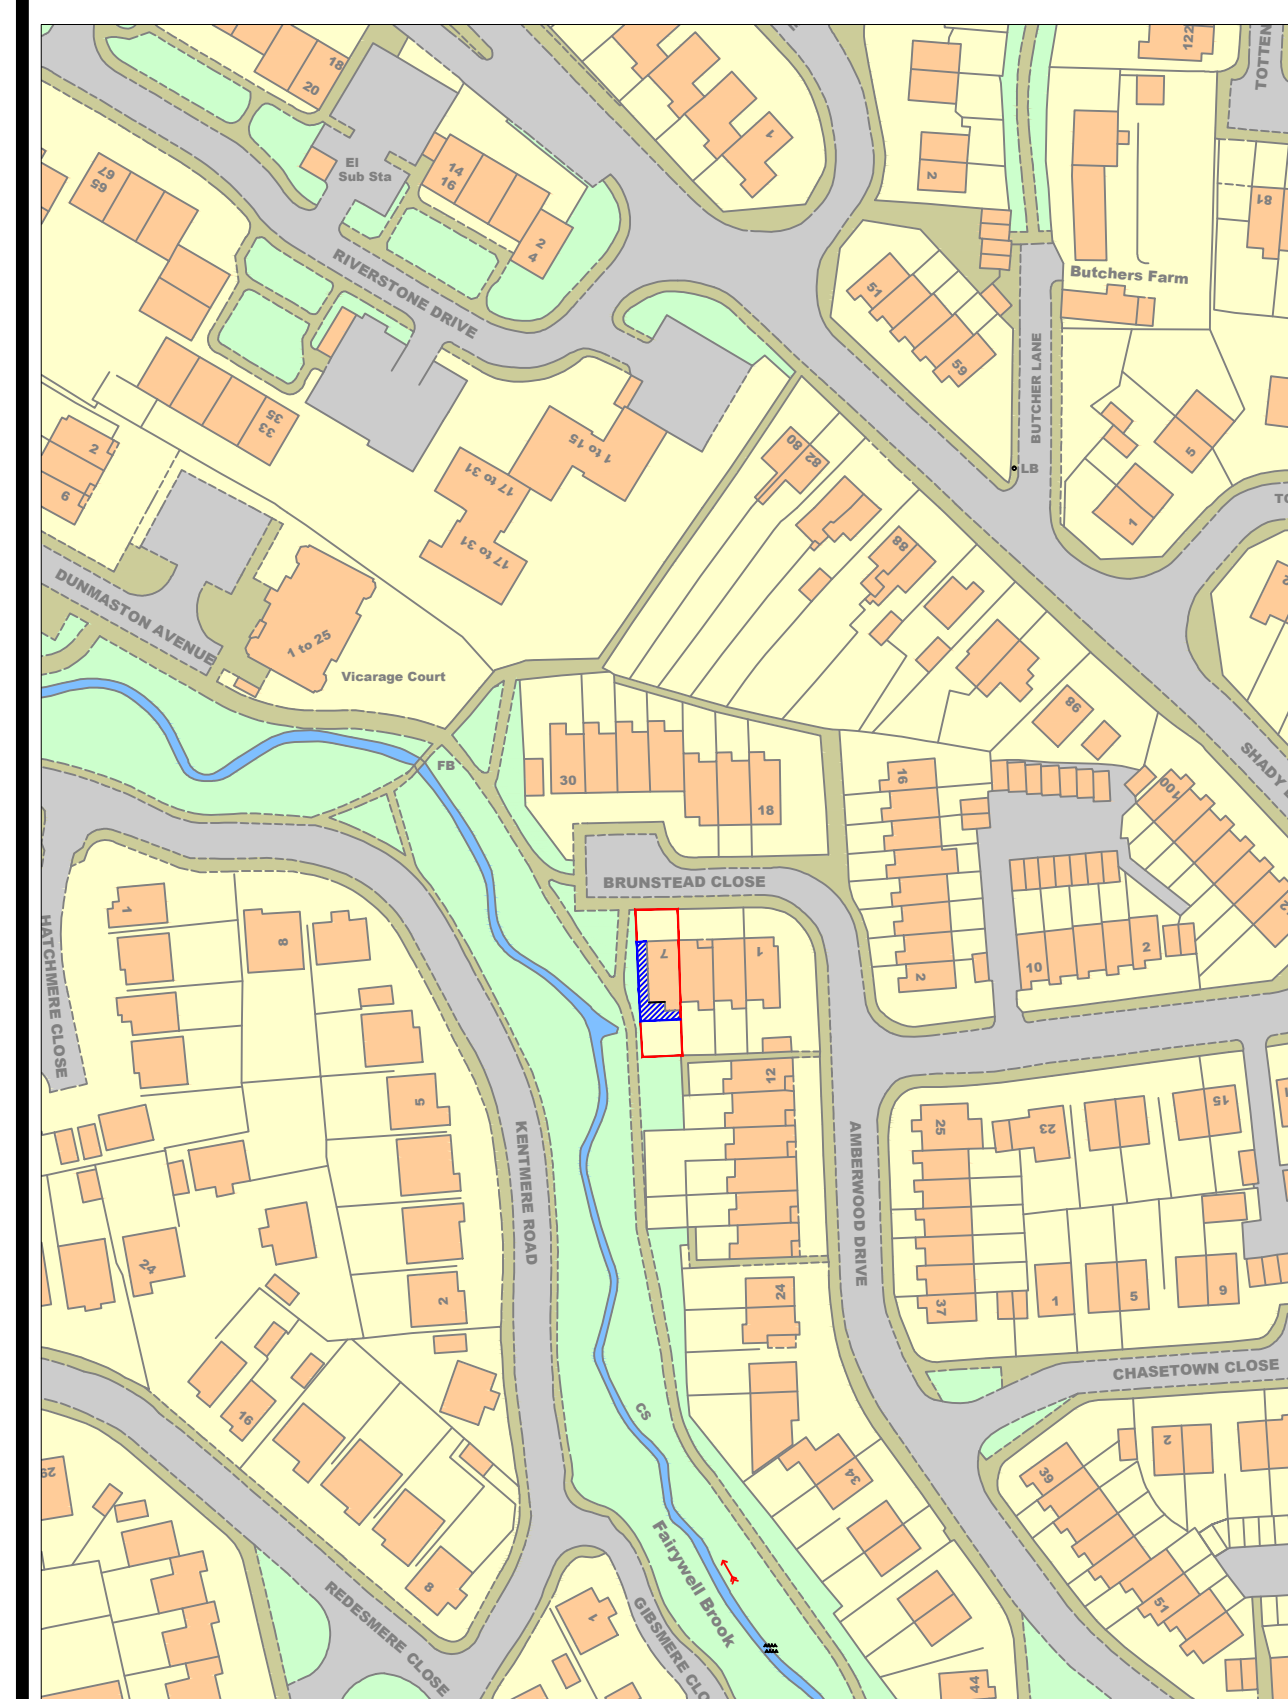

Location Plan
Scale 1:1250

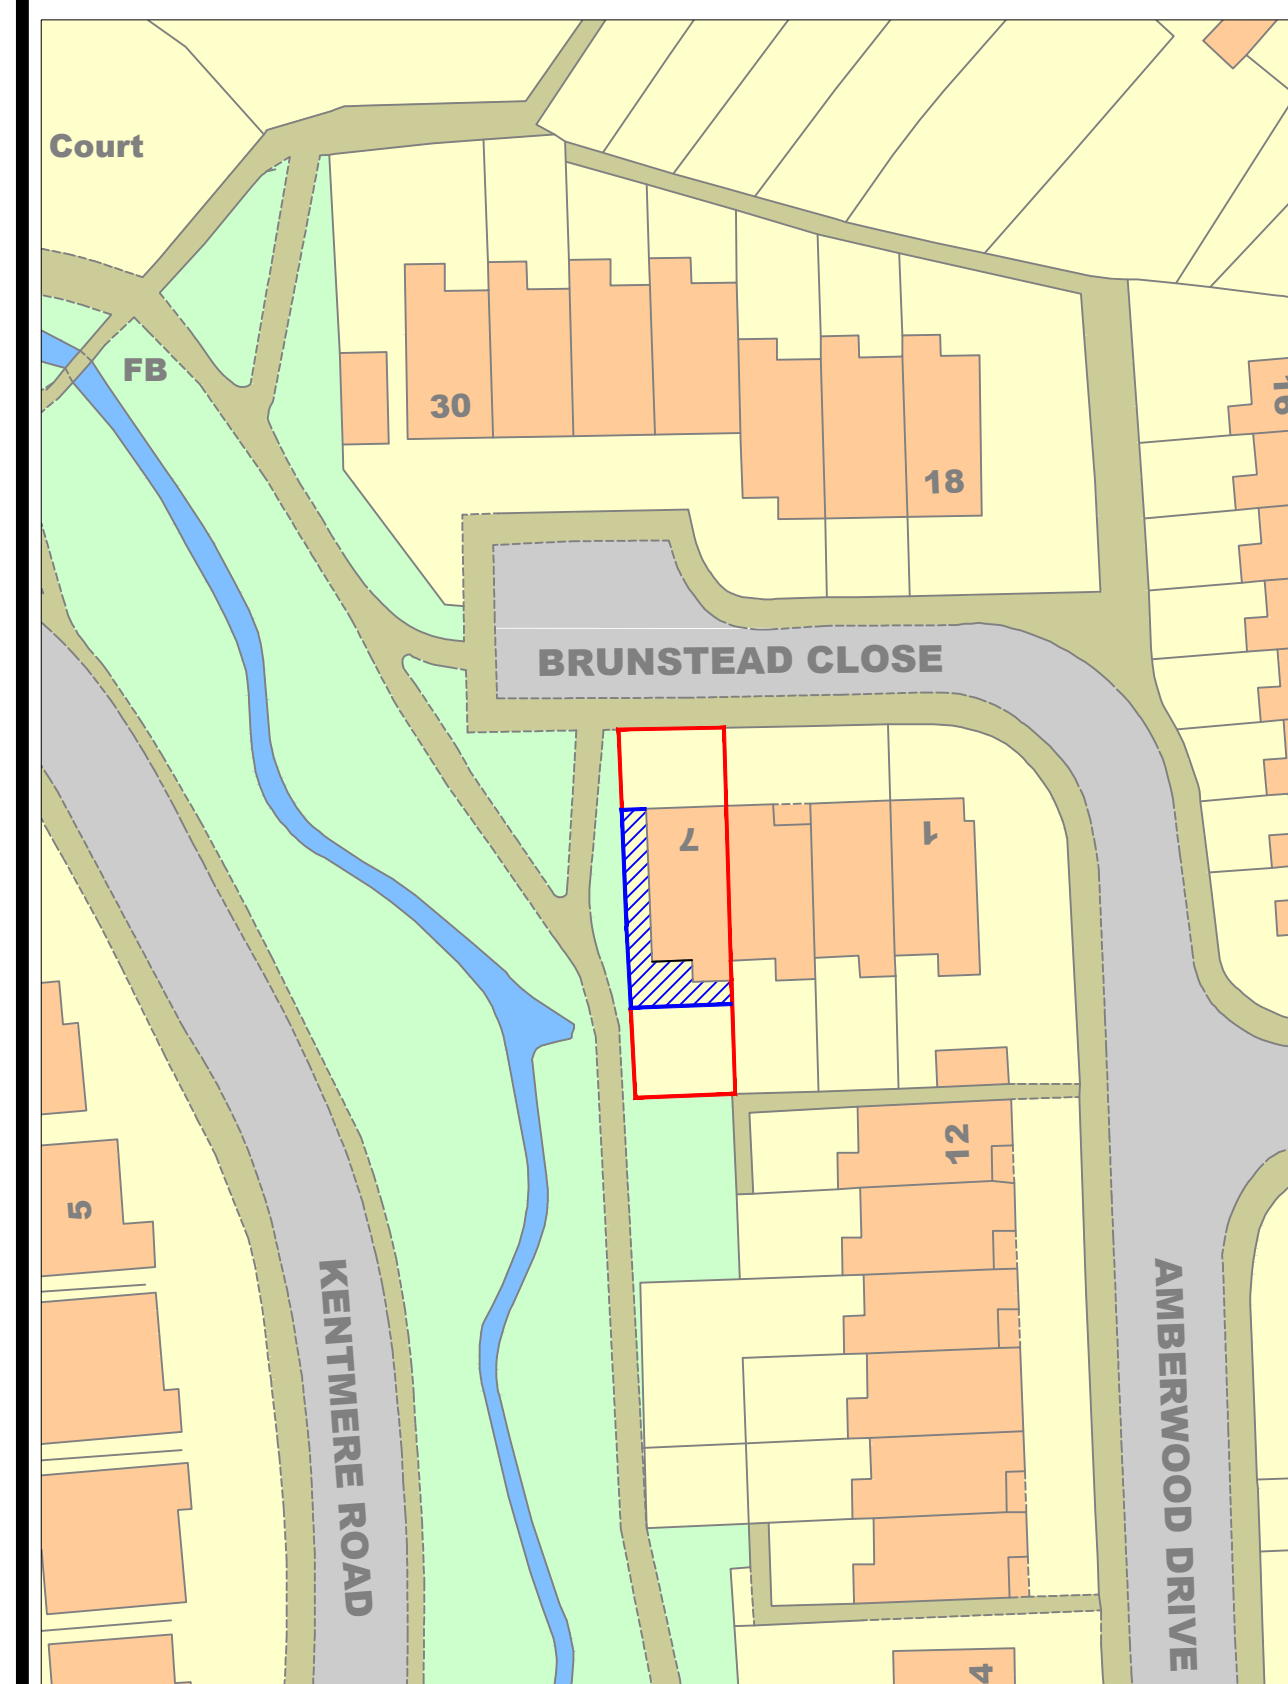

Site Plan
Scale 1:500

0 0.5 1.0 1.5 2.0 2.5 3.0 3.5 4.0 4.5 5.0
SCALE 1:50

Revision Details

Project / Title:

Planning Permission for
Proposed Two Storey Side Extension
and Single Storey Rear Extension

Client:

Mrs R Kelsall
7 Brunstead Close, Baguley
Manchester M23 9NY

Drawn: MJD

Scale: As Shown

Date: 15.08.21

AutoCAD Location

D:\BentleyP&M\Planning Apps\

No. TSSE-7BC-001

Rev. A



Office: 1 Anfield Road, Sale, Cheshire M33 2AY
Telephone: +44 (0) 161 282 5310
Mobile: +44 (0) 7903 720 144
E-mail: Bentleyppandm@gmail.com