


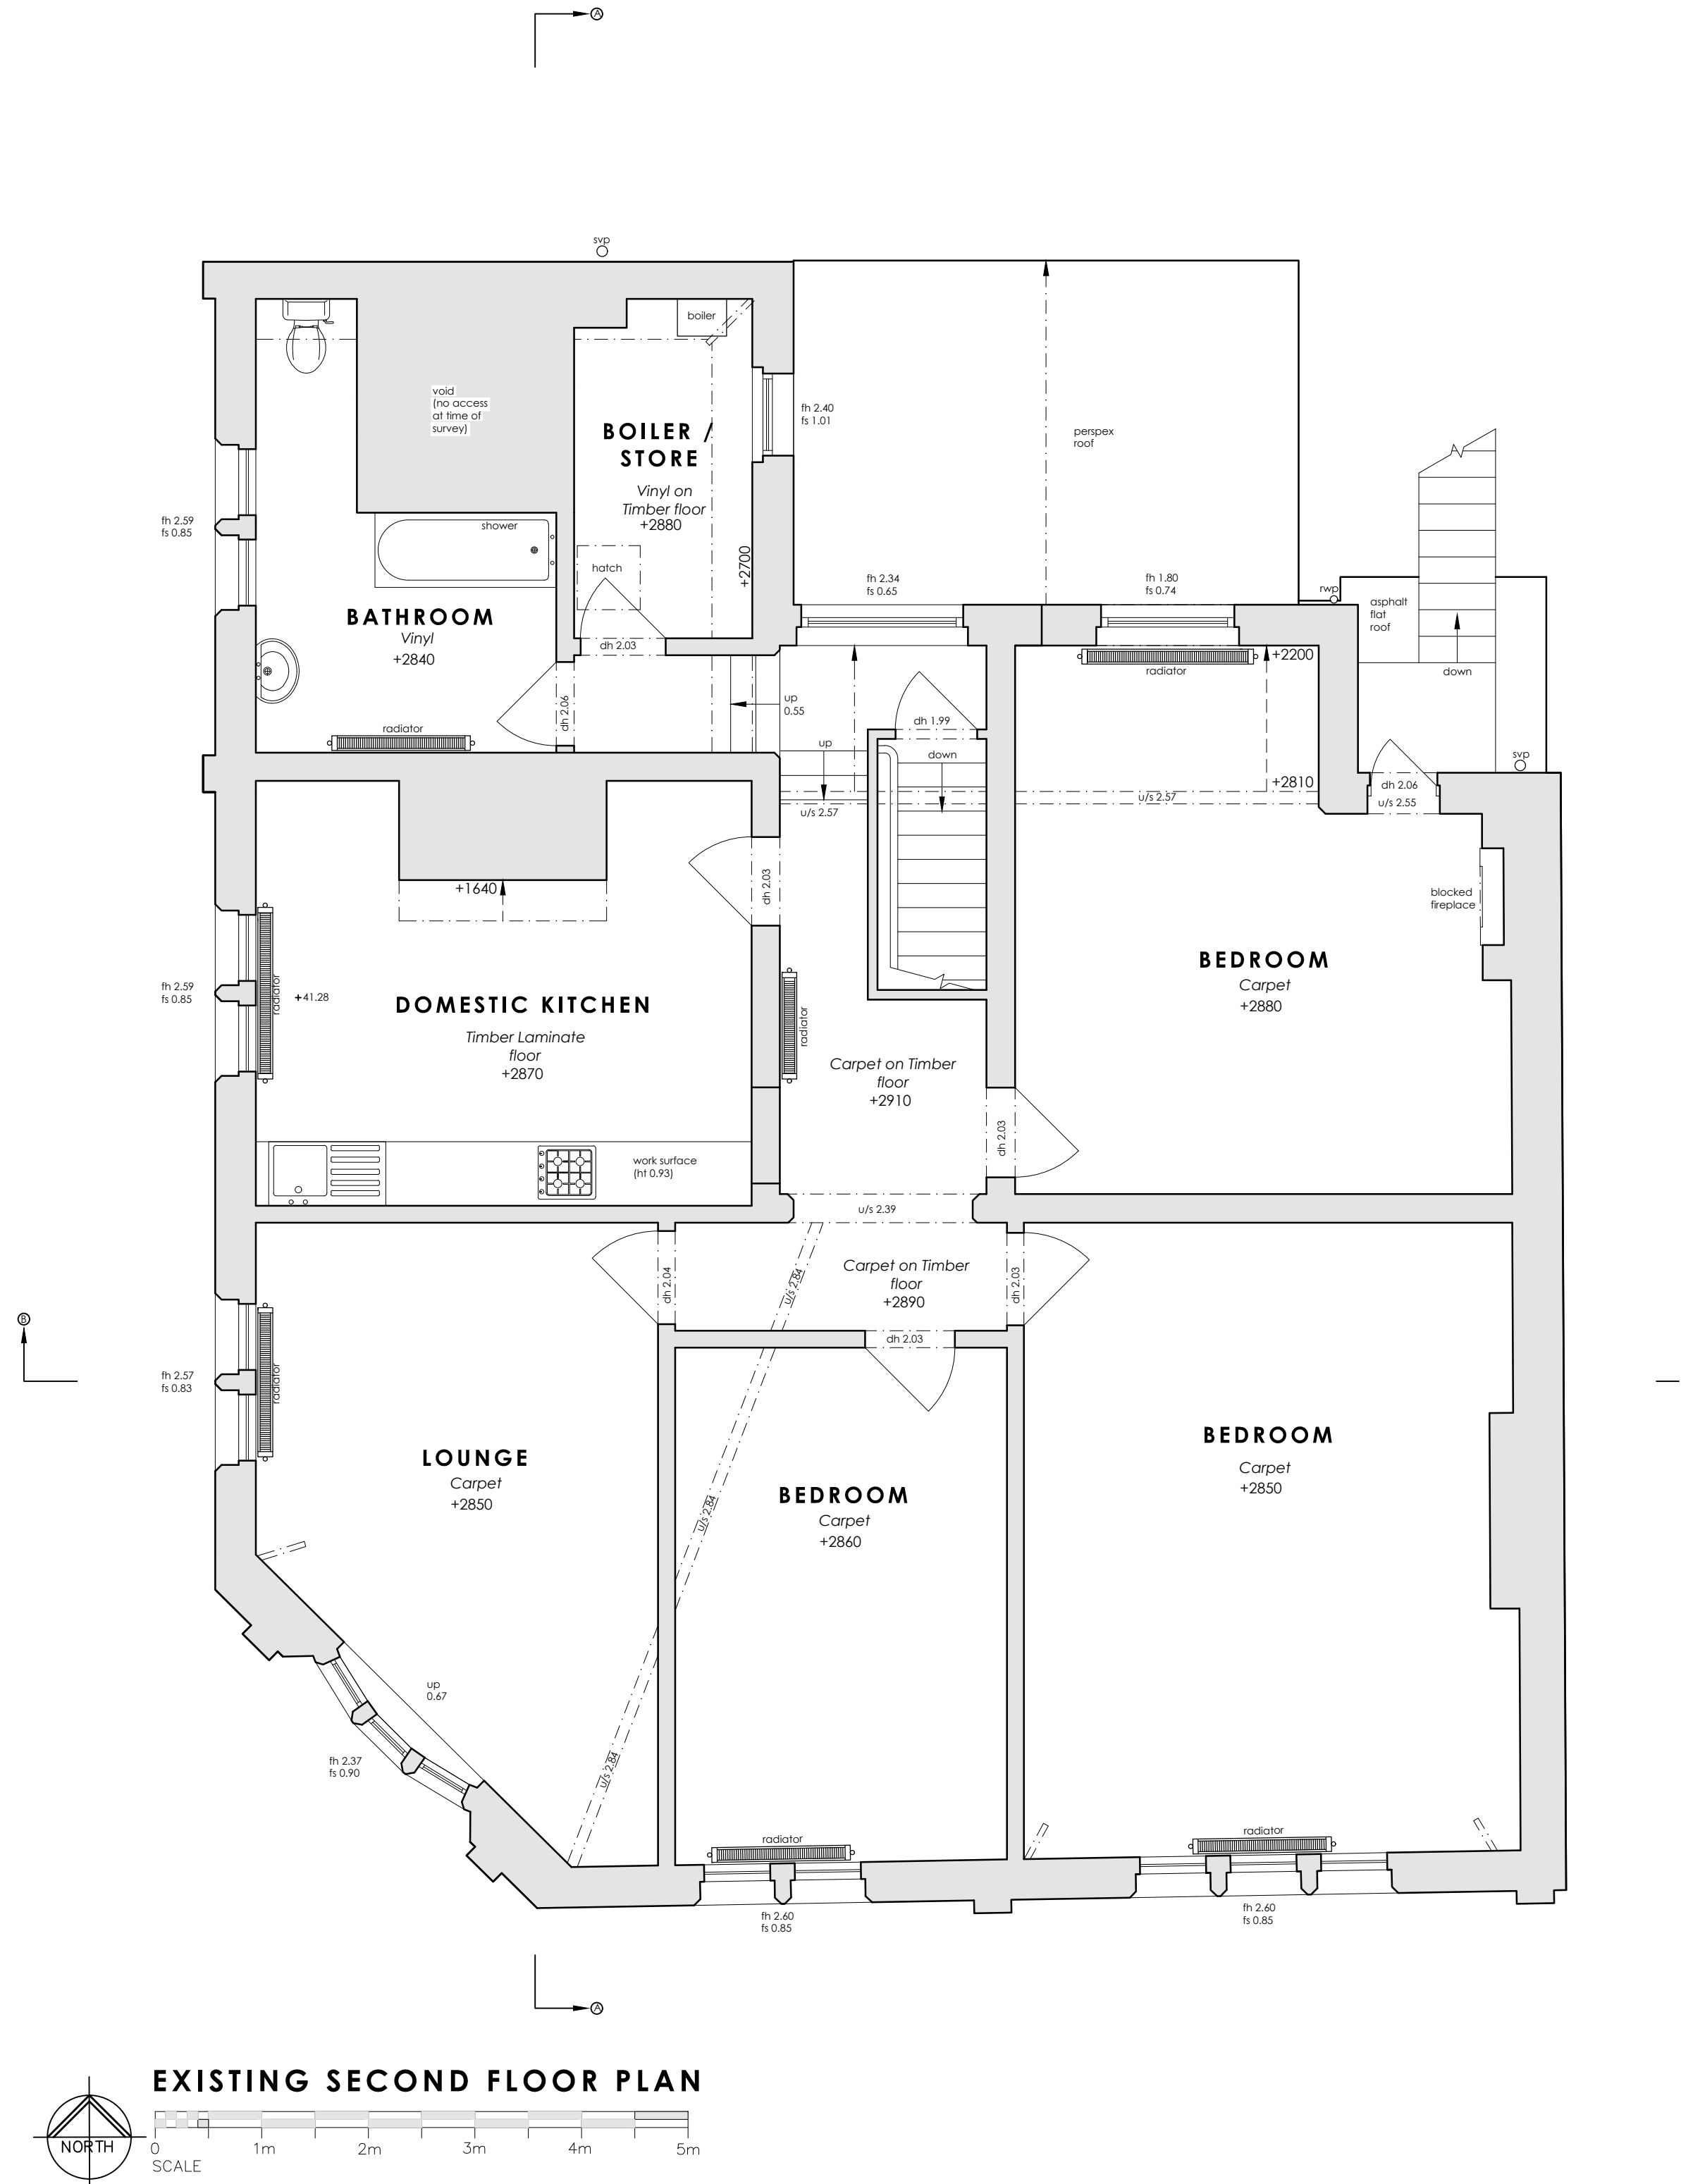

EXISTING SECOND FLOOR PLAN



0161 428 0310
office@inventiveda.com
www.inventiveda.com
@inventiveda

Rev	Description	By	Date
INVENTIVE DESIGN ASSOCIATES ARCHITECTURE & INTERIOR DESIGN			
57 Station Road, Cheadle Hulme Stockport, Greater Manchester SK8 7AA Company Reg No: 9251414			
DEANS_GATE TAVERN 321 Deansgate, Manchester, M3 4LQ EXISTING SECOND FLOOR PLAN			
DRAWN	NH	DATE	16-11-21
SCALE	1:50@A1	REV.	-
DRAWING NO.		21107-103	