


Scale 1 : 50 @ A1

- Copyright of NOVUS HAUS
- Do not Scale from Drawings
- All Dimensions are to be checked on site
- Any Discrepancies are to be reported immediately to the Architect or Main Contractor

A1

PAPER SIZE

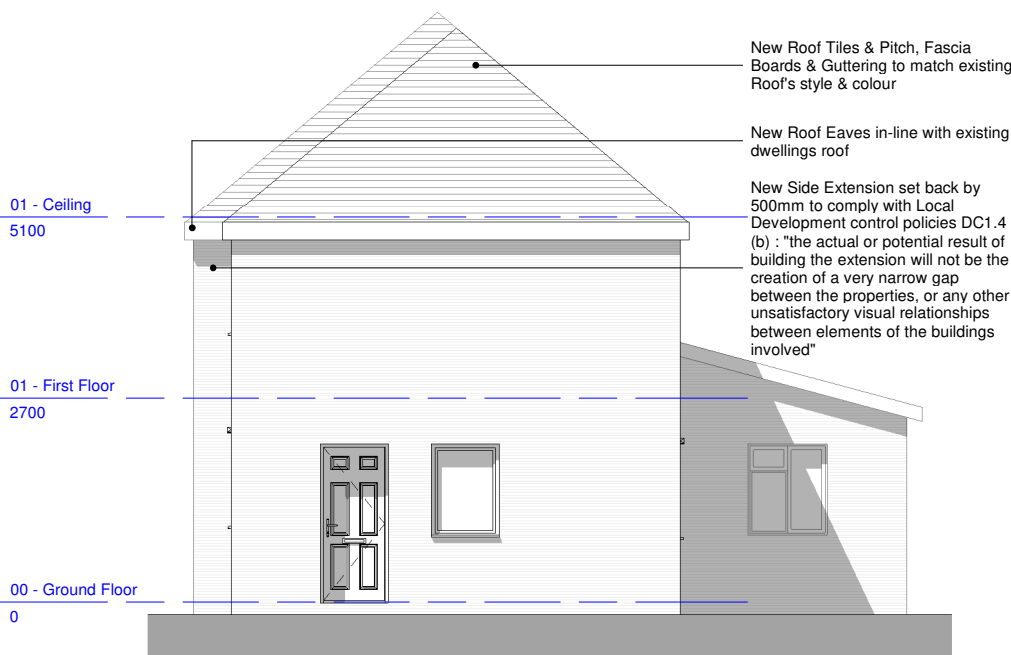


West Elevation (Proposed)

Scale 1 : 50 @ A1



South Elevation (Proposed)

Scale 1 : 50 @ A1

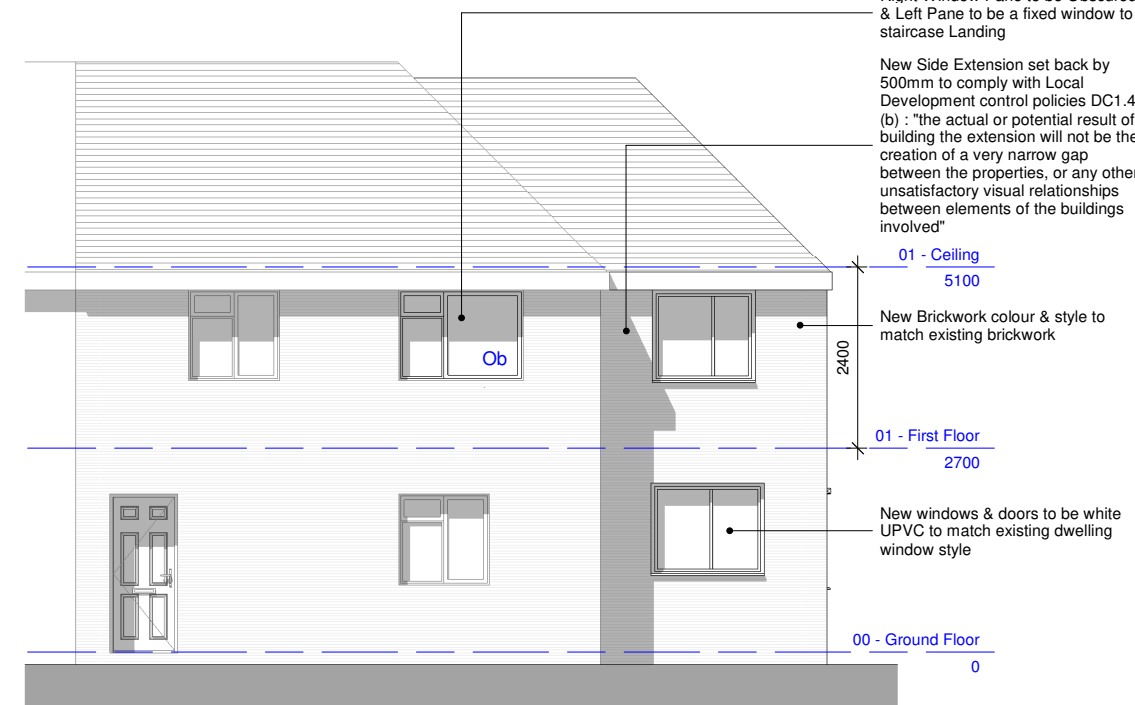

North Elevation (Proposed)


Scale 1 : 50 @ A1



3D View 1




3D View 2

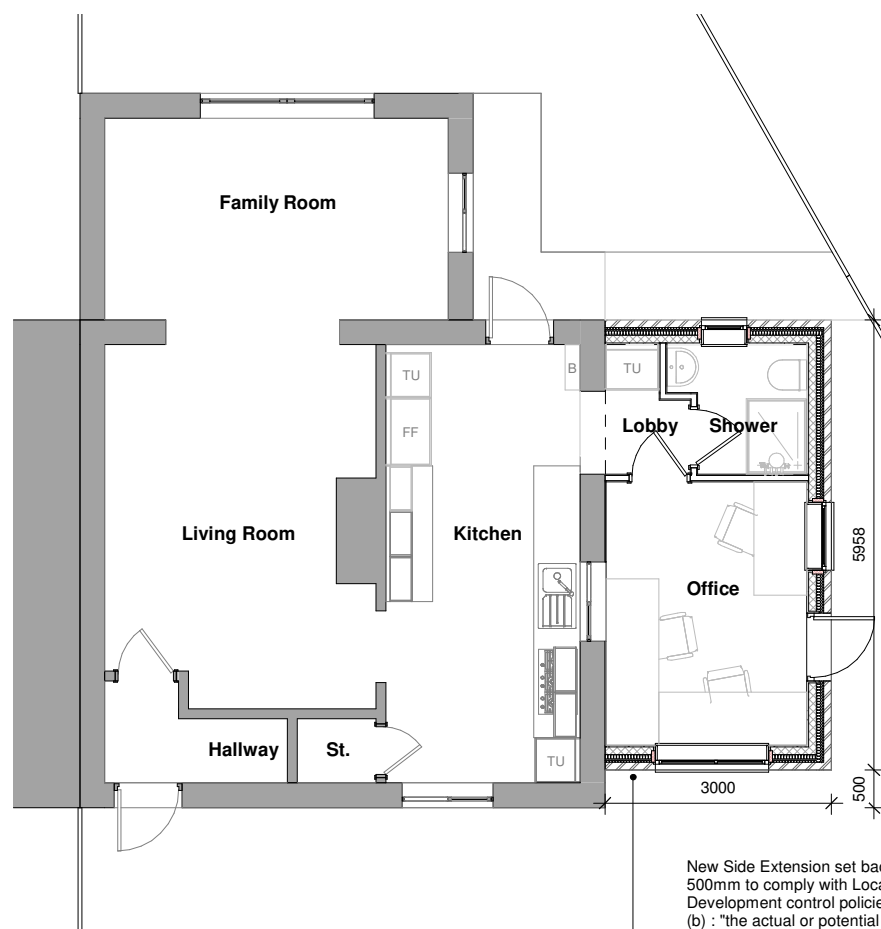

00 - Ground Floor (Proposed)

Scale 1 : 50 @ A1

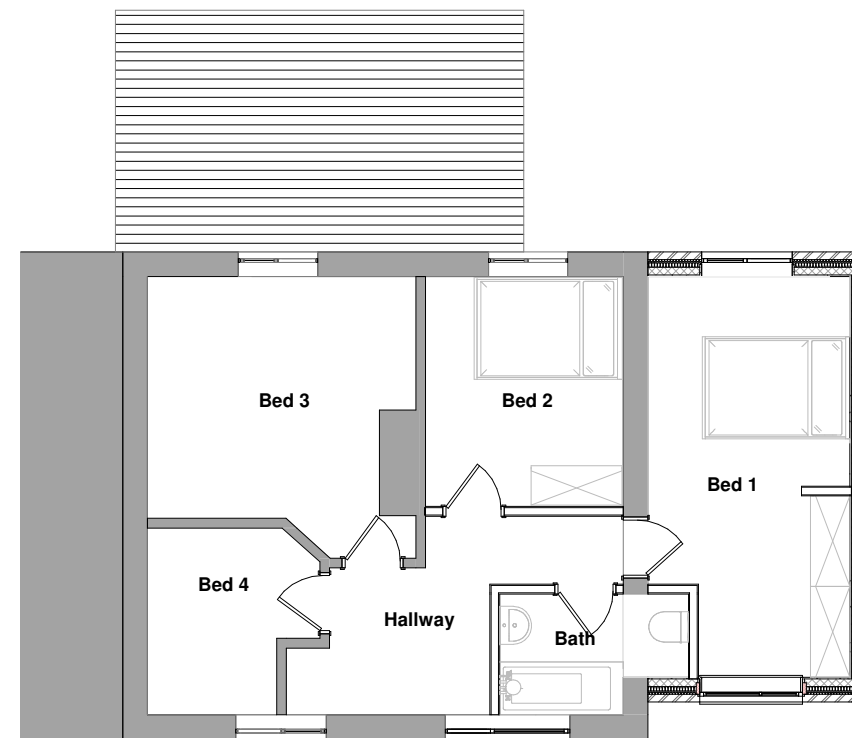

01 - First Floor (Proposed)

Scale 1 : 50 @ A1

P2	20/09/2021	Planning comments: Side Extension Set back to 500mm, Hip Roof lowered	GN
P1	10/08/2021	Planning Issue	GN

Rev	Date	Description	By / Chkd
Revision Schedule			



Proposed Plans

NH-06-PL-001

Project Name: Side Extension

Author: 20/09/2021

Project no: NH-MN-210522

Scale: As indicated
Drawn by: Author
Date: 20/09/2021
Rev: P2

NOVUS
HAUS

Contact us:
info@nhhome.co.uk
www.nhhome.co.uk
07710557834