



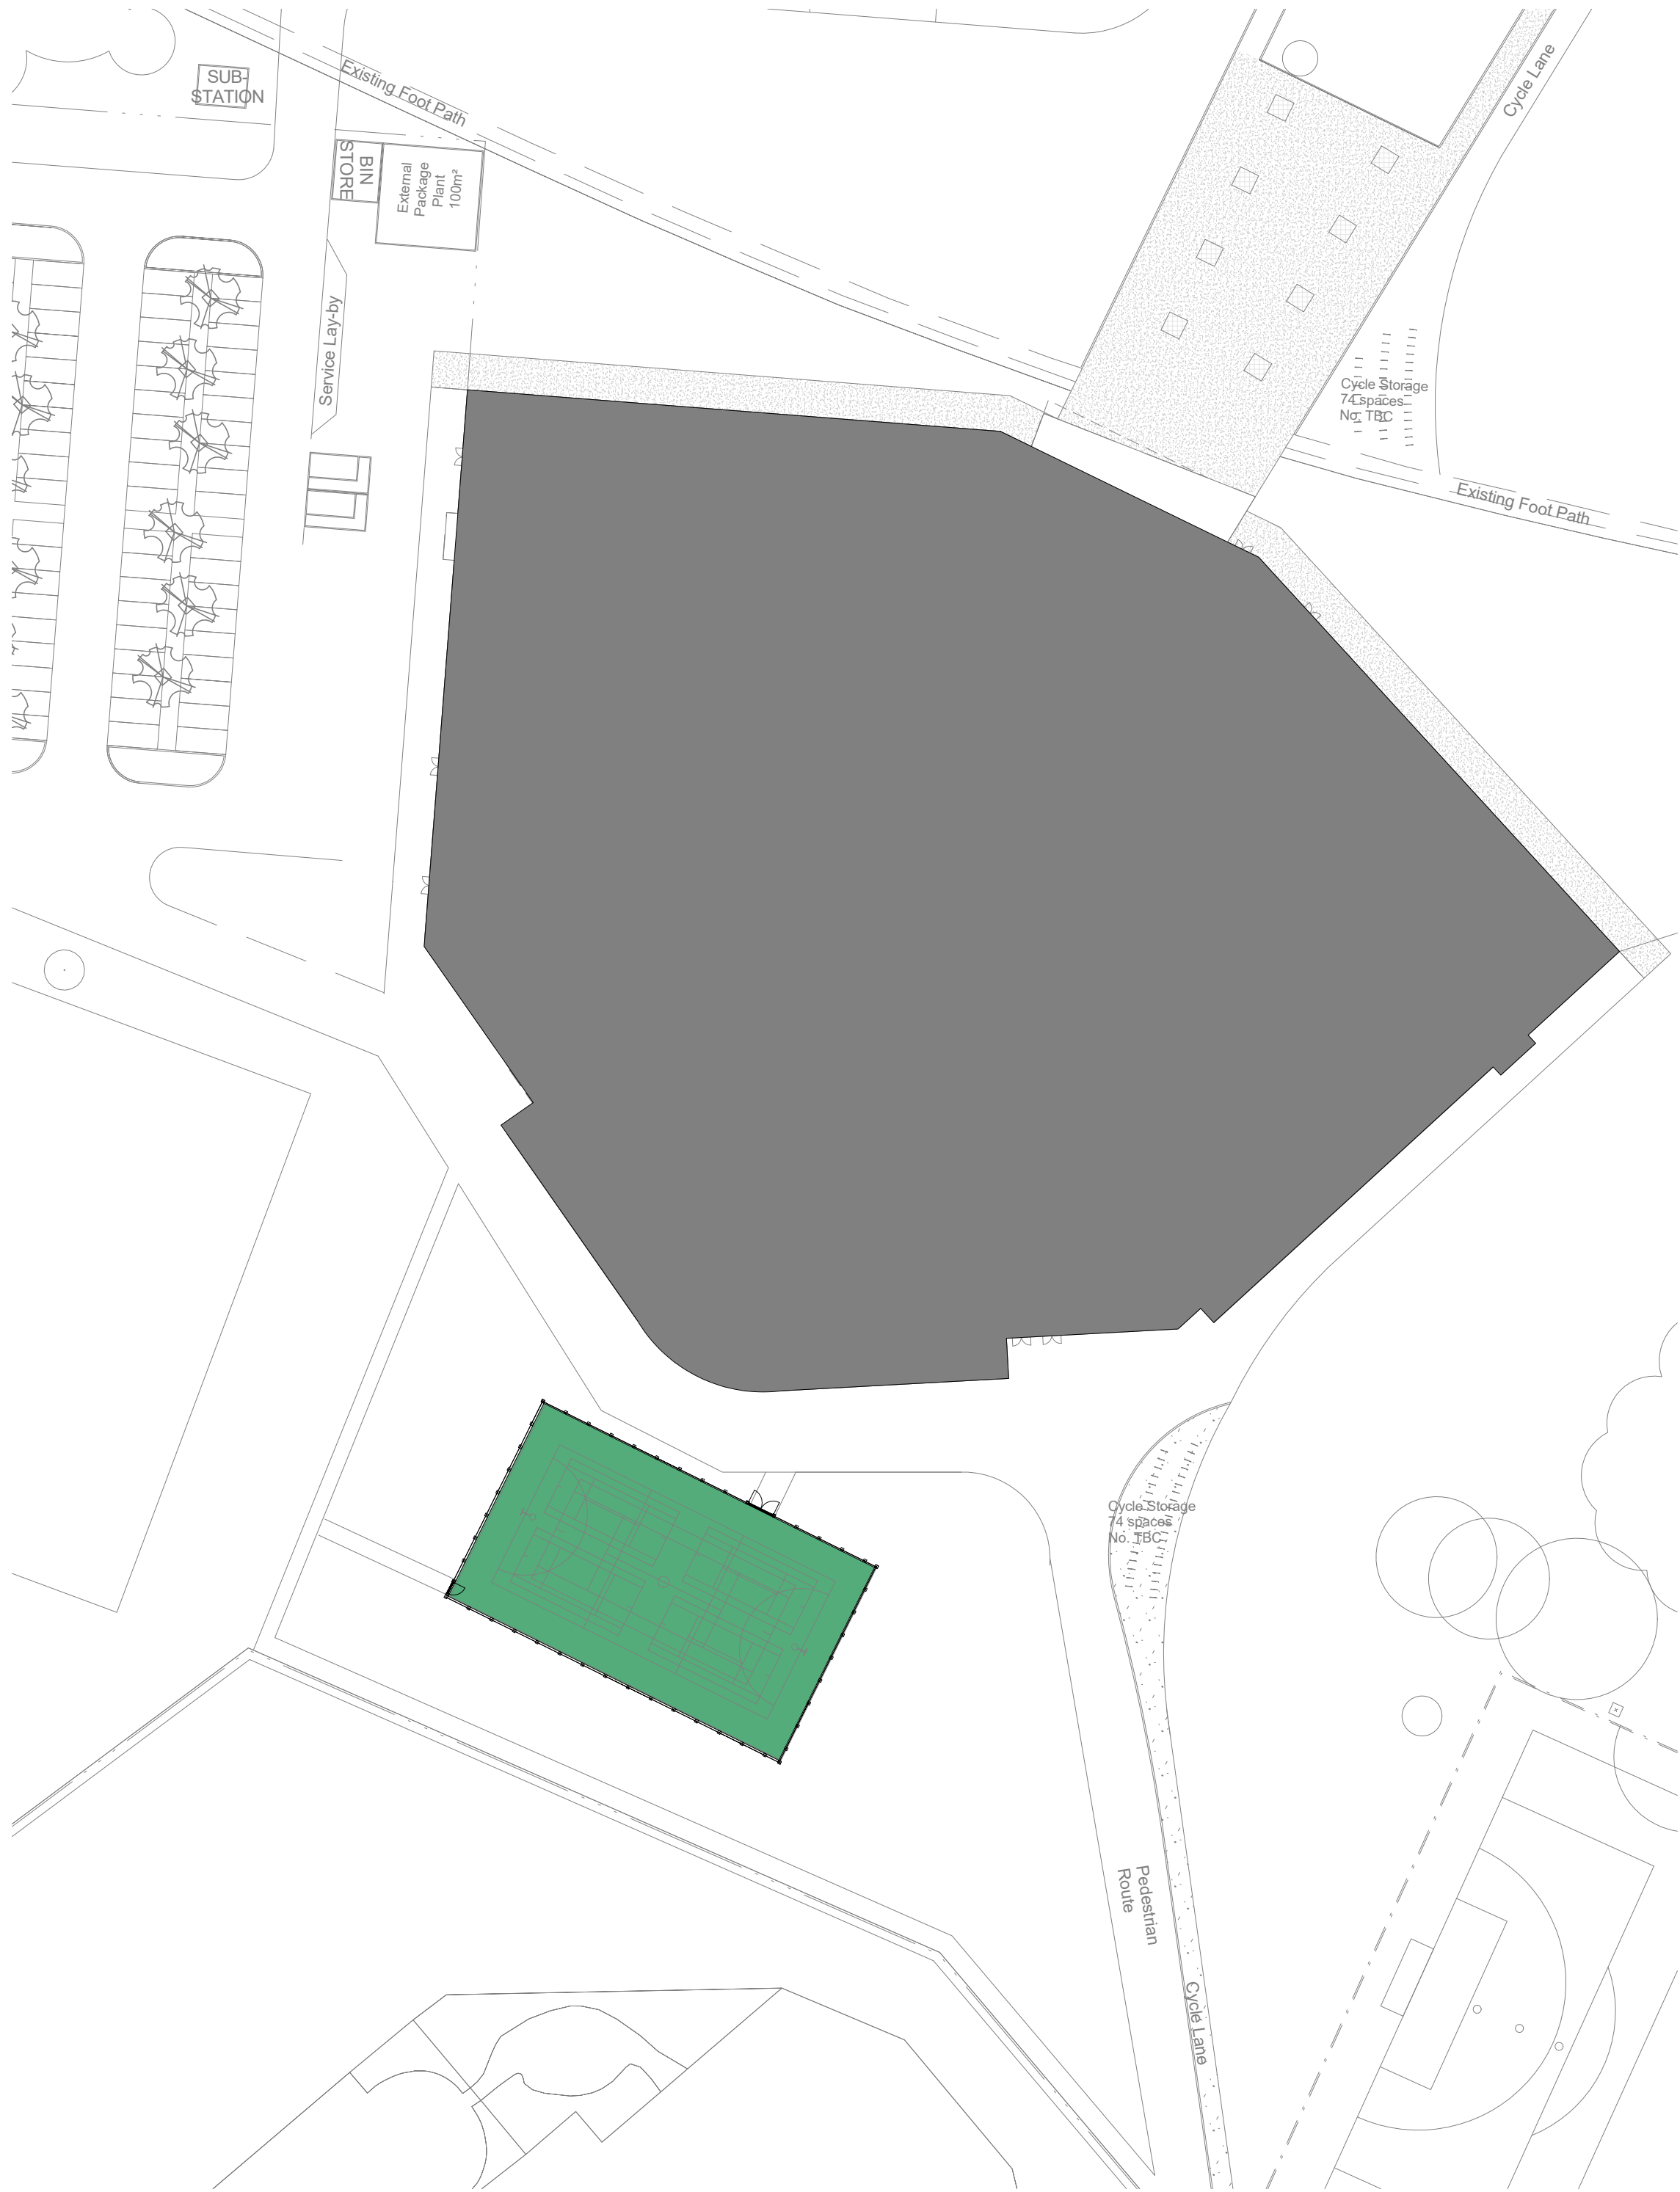

1 Proposed Site Plan
1 : 500

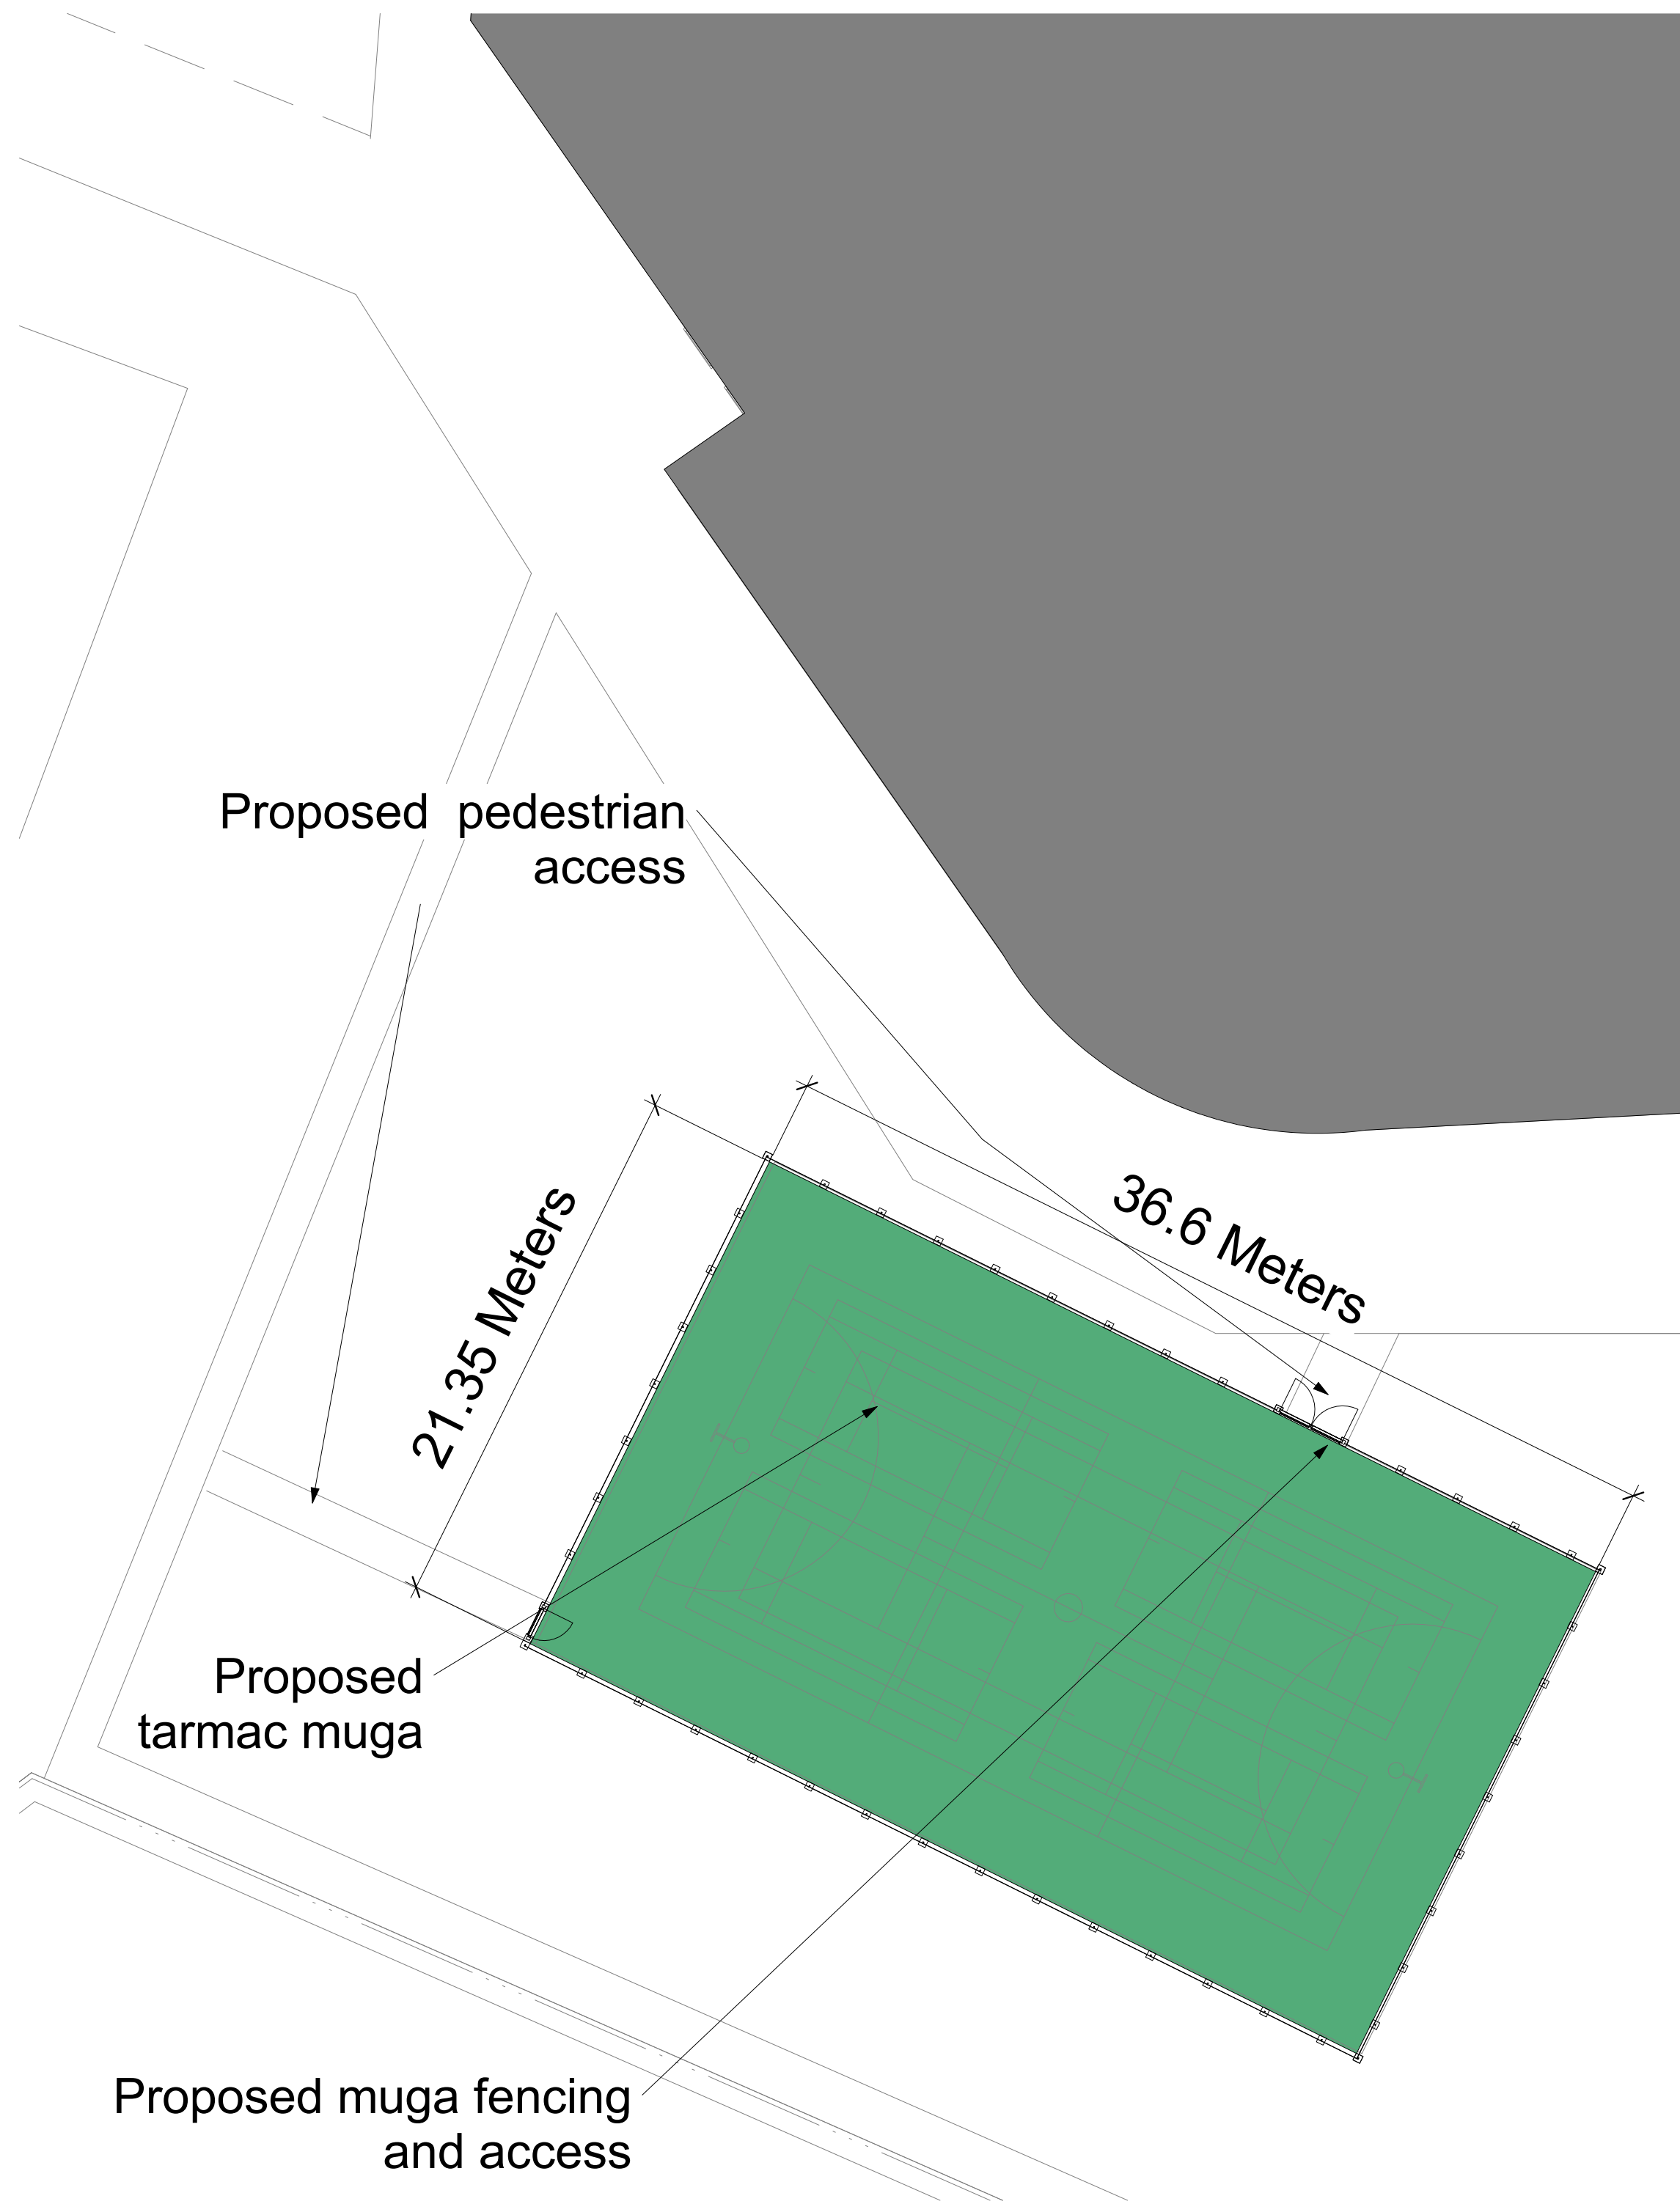

2 Proposed Muga Layout
1 : 200

Notes

THIS DRAWING IS TO
BE READ WITH ALL
ACCOMPANYING
INFORMATION

Rev	Description	Date	Dr by	App by
original by	Author	date created	07/27/21	approved by
				Approver

AHR

AHR Building Consultancy Ltd
5th Floor
55 Princess Street
Manchester
M2 4EW
United Kingdom

T +44(0)161 8287900
E manchester@ahr.co.uk
www.ahr.co.uk

client name	Co Op Academy Trust
project	Co Op Academy North Manchester
drawing	Proposed Plan
computer file	H:\BC\MAN\021\2021\0031\002 - Co Op Academy North Manchester - External Works - Open Dring & MUGA\07 Design\Rev0\Drawing\0022 - Planning\Drawing.dwg
project number	2021.00351.002
drawing number	PL - 004
plot date	scale
	As indicated@A1
	rev
	issue status

This drawing is to be read in conjunction with all related drawings. All dimensions must be checked and verified on site before commencing any work or producing shop drawings. The originator should be notified immediately of any discrepancy. This drawing is copyright and remains the property of AHR.