
 


45 Sparkford Site Plan Driveway

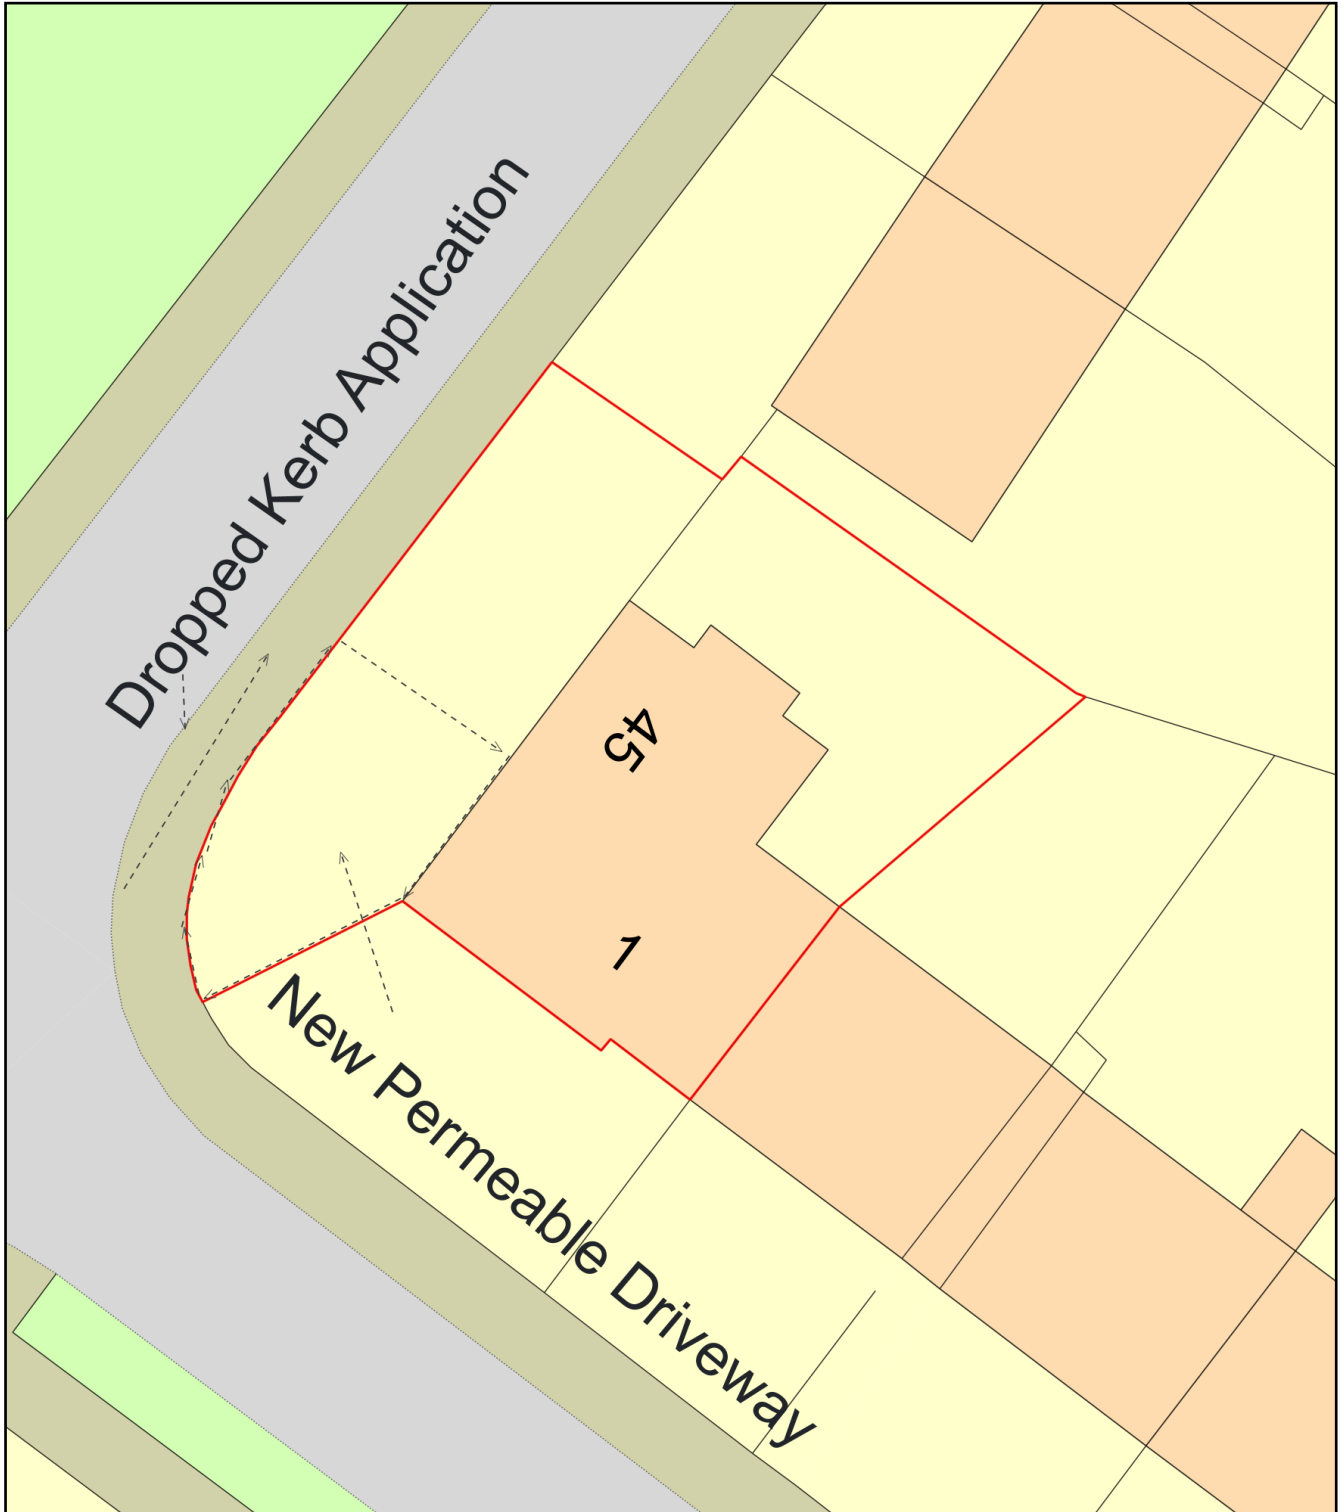

Plan Produced for: Joe Clarke

Date Produced: 28 Jan 2022

Plan Reference Number: TQRQM22028151152534

Scale: 1:200 @ A4