


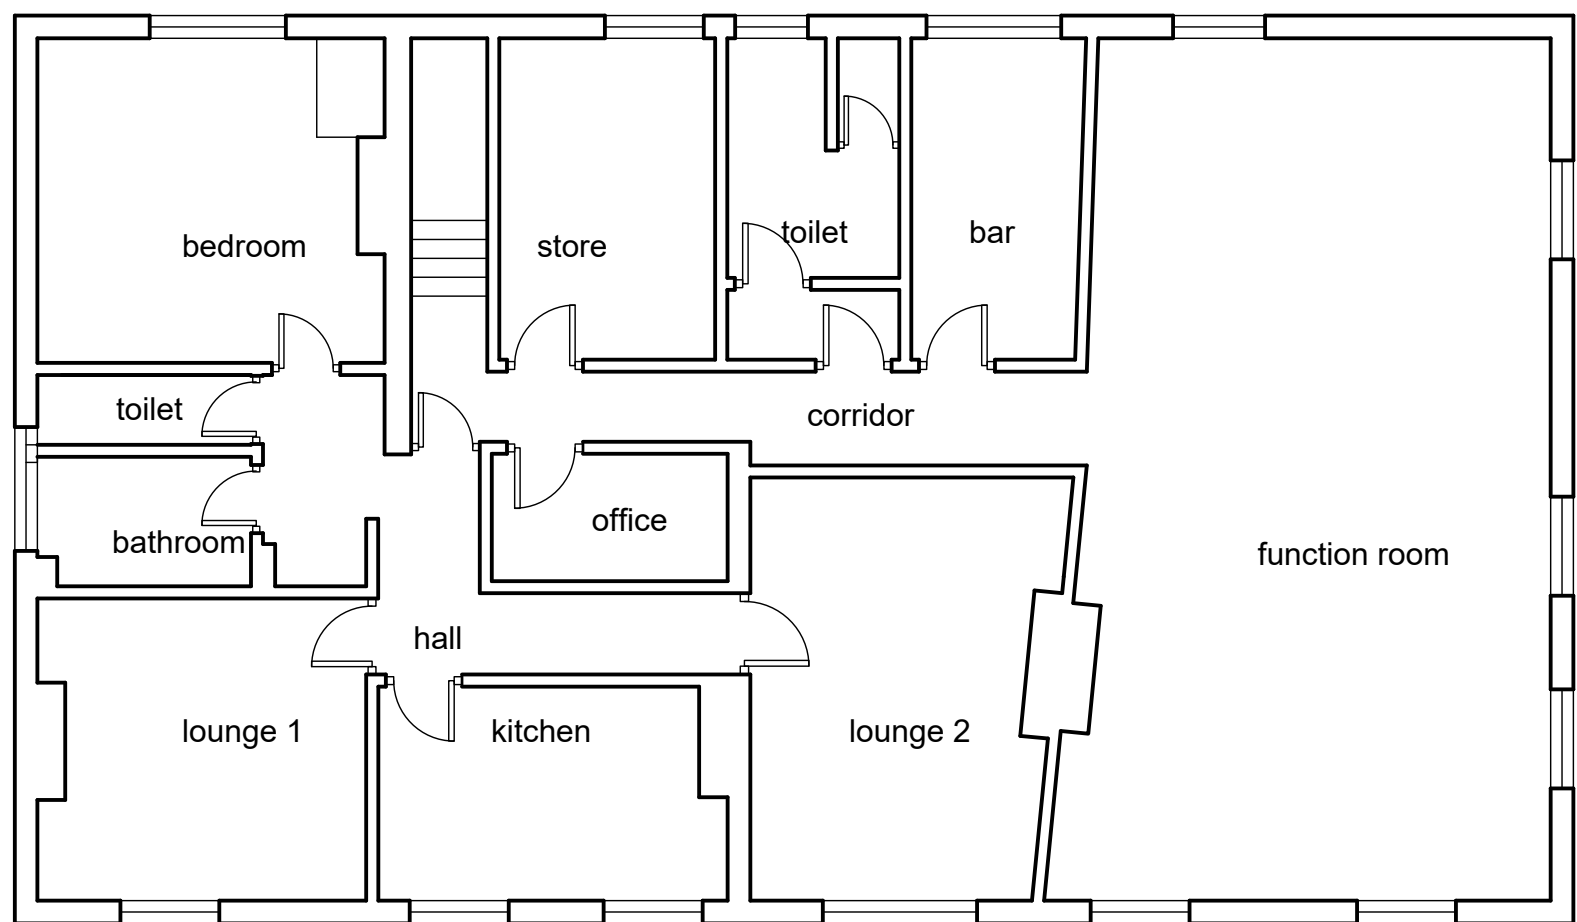

First

Scale Bar 1:100



- Notes :-
Do not scale from this drawing .
- All dimensions to be checked on site prior to the commencement of works.
- All work & drainage to be to the entire satisfaction of the local authority , statutory undertakings & in accordance with the current building regulations.
- Any drains passing under building to be exposed & encased in 150mm conc.
- All structural timber is to be stress graded

Rev.		By	Date



Chartered Architects & Interior Designers
1 Cranleigh Avenue
Stockport
SK4 3 PZ

Tel : 07581 056 056

Site
The Albion
Burnage Lane
Manchester

Title
Existing First Floor Plan

Project Manager/ Checked	Drawn By	Scale	Date
		1:100 @ A3	0320
Arch./Des.	Drawing Number	F03/TH/02	
			Rev.