


Existing Floor Plans


1

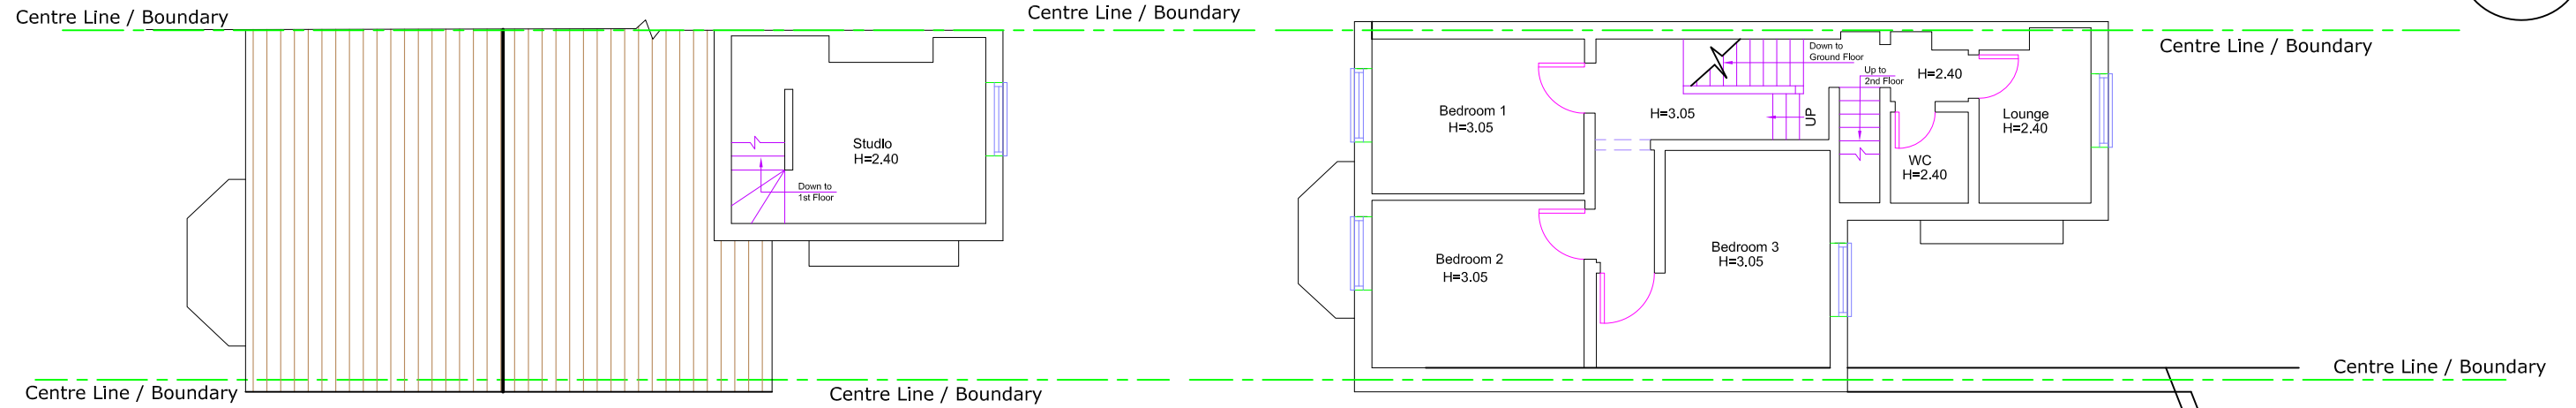


Exsiting Second Floor Plan

Exsiting First Floor Plan

Approved Plans
126654/FO/2020

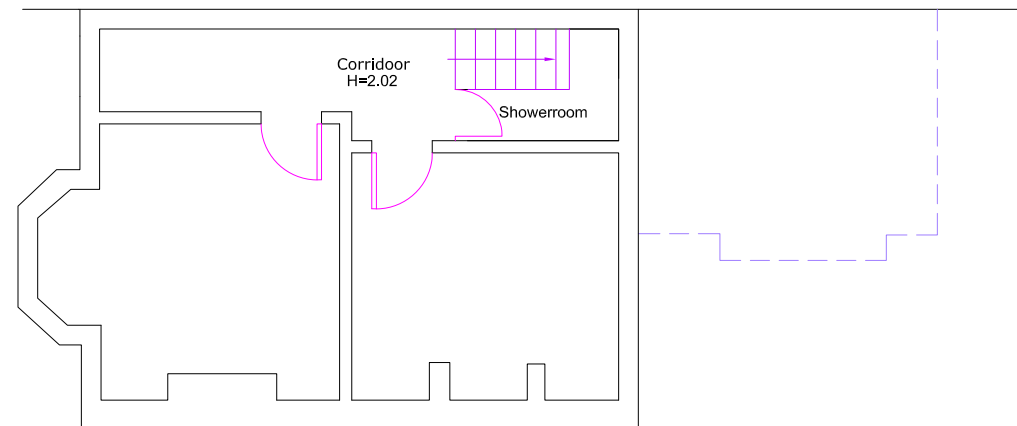

Exsiting Basement Floor Plan
No Change

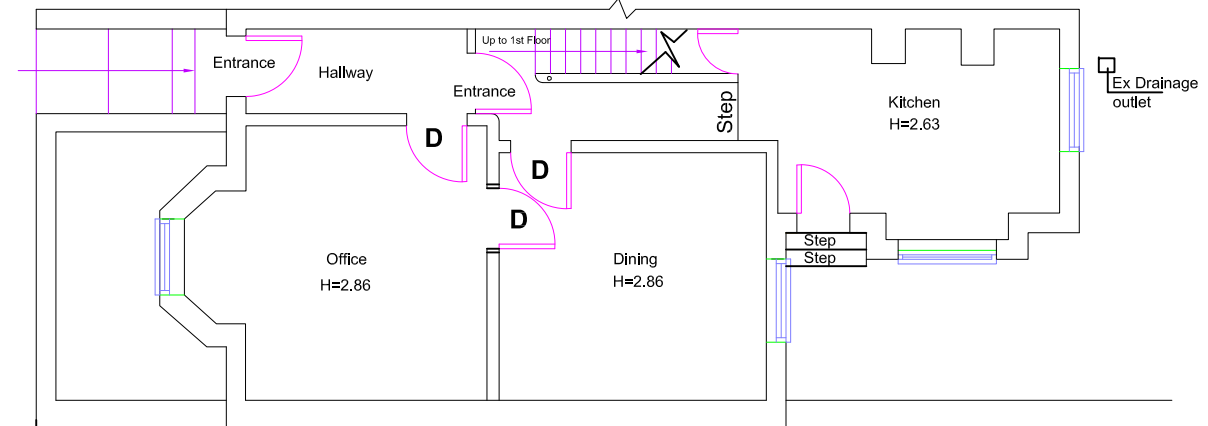

Exsiting Ground Floor Plan

Neighbor,s Property
Ground Floor

Rev: B Dated: 19/05/2020
Pro Flat Roof above First Floor amended to Pitched Roof
Pro Bed 4 Side Window details changed.

Rev: A Dated: 08/04/2020
Pro GF pitched Roof added

Applicant: Mrs. Iram Naz

Location: 18 Alma Road, Levenshulme, Manchester.
M19 3NW

Sheet: Ex Floor Plans

Proposal: Proposed Double Storey Rear Extension

Sheet: 01 **Rev:** 0

Date: 23/12/2019



Scale: 1:100 on A3

0 1m 2m 3m 4m 5m
SCALE


Proposed Floor Plans

Approved Plans
126654/FO/2020

2

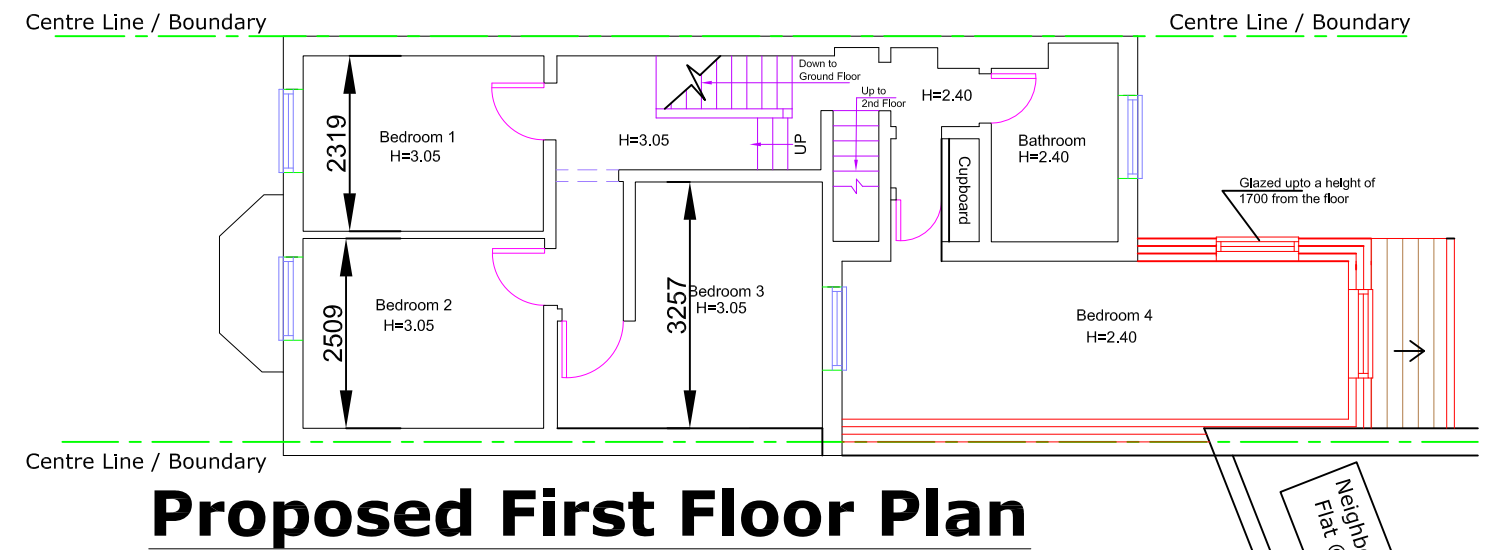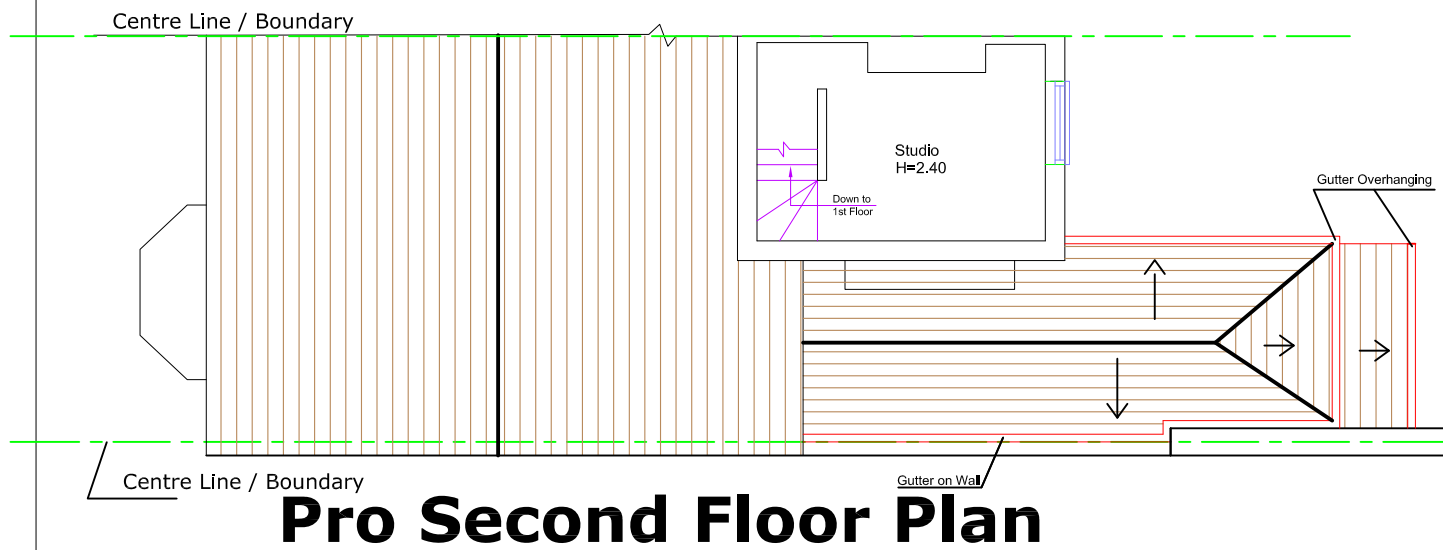


Neighbor,s Property
Flat Roof

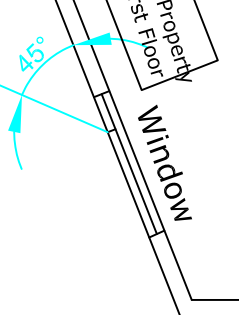

PITCHED ROOF

Proposed Roof slope strictly NOT to be less than 15 Degree.
To avoid Roof Leakage, use Tiles strictly in accordance with manufacturer's Instructions.

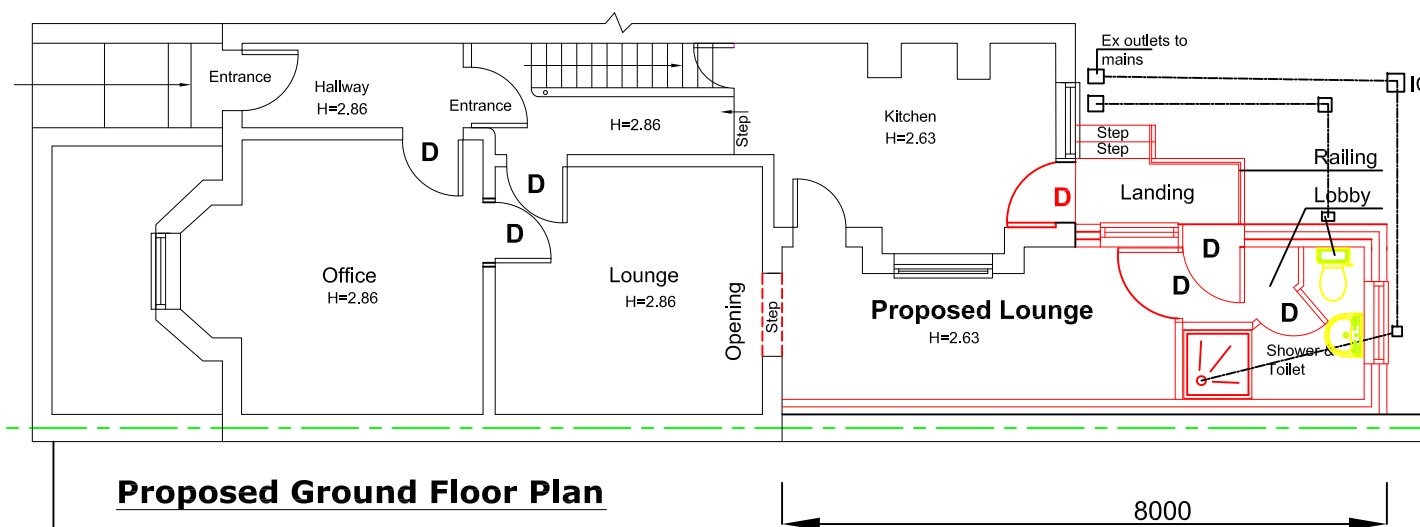

Neighbor,s Property
Ground Floor

Rev: B Dated: 19/05/2020
Pro Flat Roof above First Floor amended to Pitched Roof
Pro Bed 4 Side Window details changed.

Rev: A Dated: 08/04/2020
Pro GF pitched Roof added

Applicant: Mrs. Iram Naz

Location: 18 Alma Road, Levenshulme, Manchester. M19 3NW

Sheet: Pro Floor Plans

Proposal: Proposed Double Storey Rear Extension

Sheet: 02 Rev: 0


Date: 23/12/2019

Scale: 1:100 on A3


Ex & Pro Roof Plans and Front Elevation

3

Height reduced in
Minor Amendment

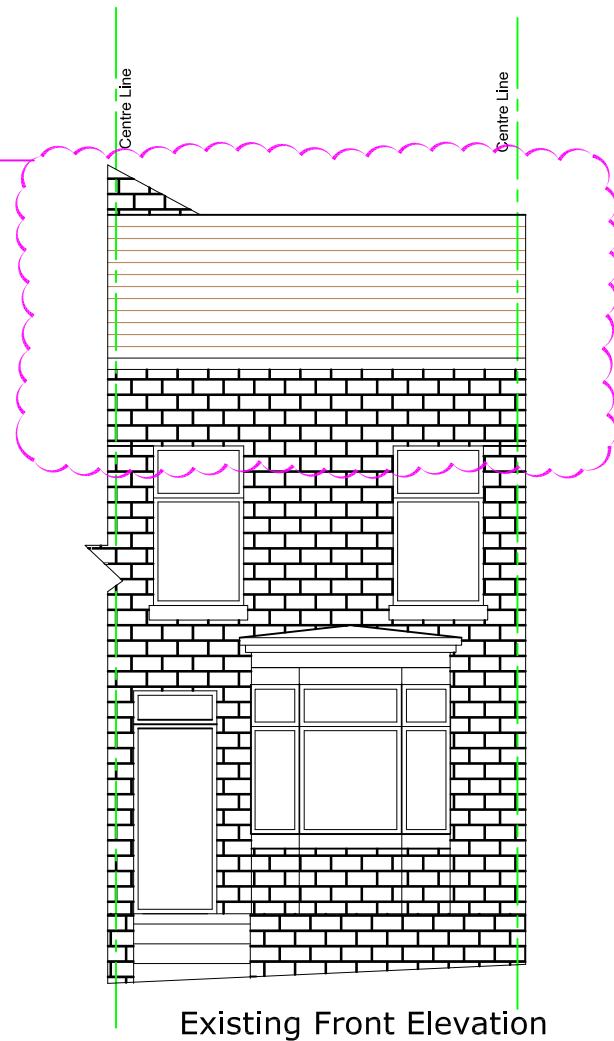

Existing Front Elevation

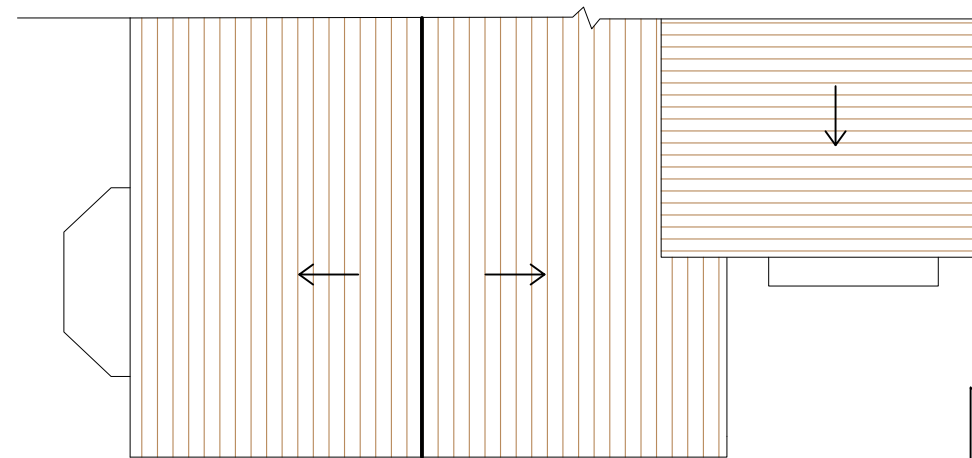


Existing Roof Plan

Approved Plans
126654/FO/2020

PITCHED ROOF

Proposed Roof slope strictly NOT to be less than 15 Degree.
To avoid Roof Leakage, use Tiles strictly in accordance with manufacturer's Instructions.

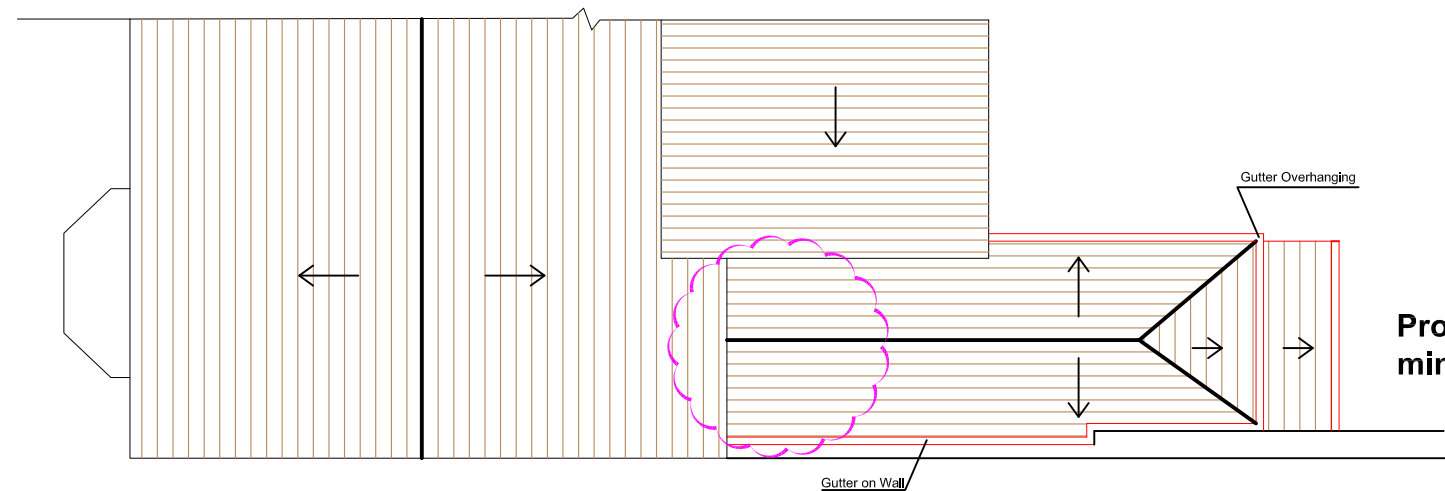

Proposed Roof Plan

Pro Pitch Roof
min 18 degree

Rev: B Dated: 19/05/2020
Pro Flat Roof above First Floor amended
to Pitched Roof
Pro Bed 4 Side Window details changed.

Rev: A Dated: 08/04/2020
Pro GF pitched Roof added

Applicant: Mrs. Iram Naz

Location: 18 Alma Road, Levenshulme, Manchester. M19 3NW

Sheet: Roof Plans & Front Elevation

Proposal: Proposed Double Storey Rear Extension

Sheet: 03

Rev: 0

Date: 23/12/2019

Scale: 1:100 on A3


0 1m 2m 3m 4m 5m
SCALE

Height reduced in
Minor Amendment

4

Approved Plans
126654/FO/2020

Existing Elevation 1 from 20 Alma Road

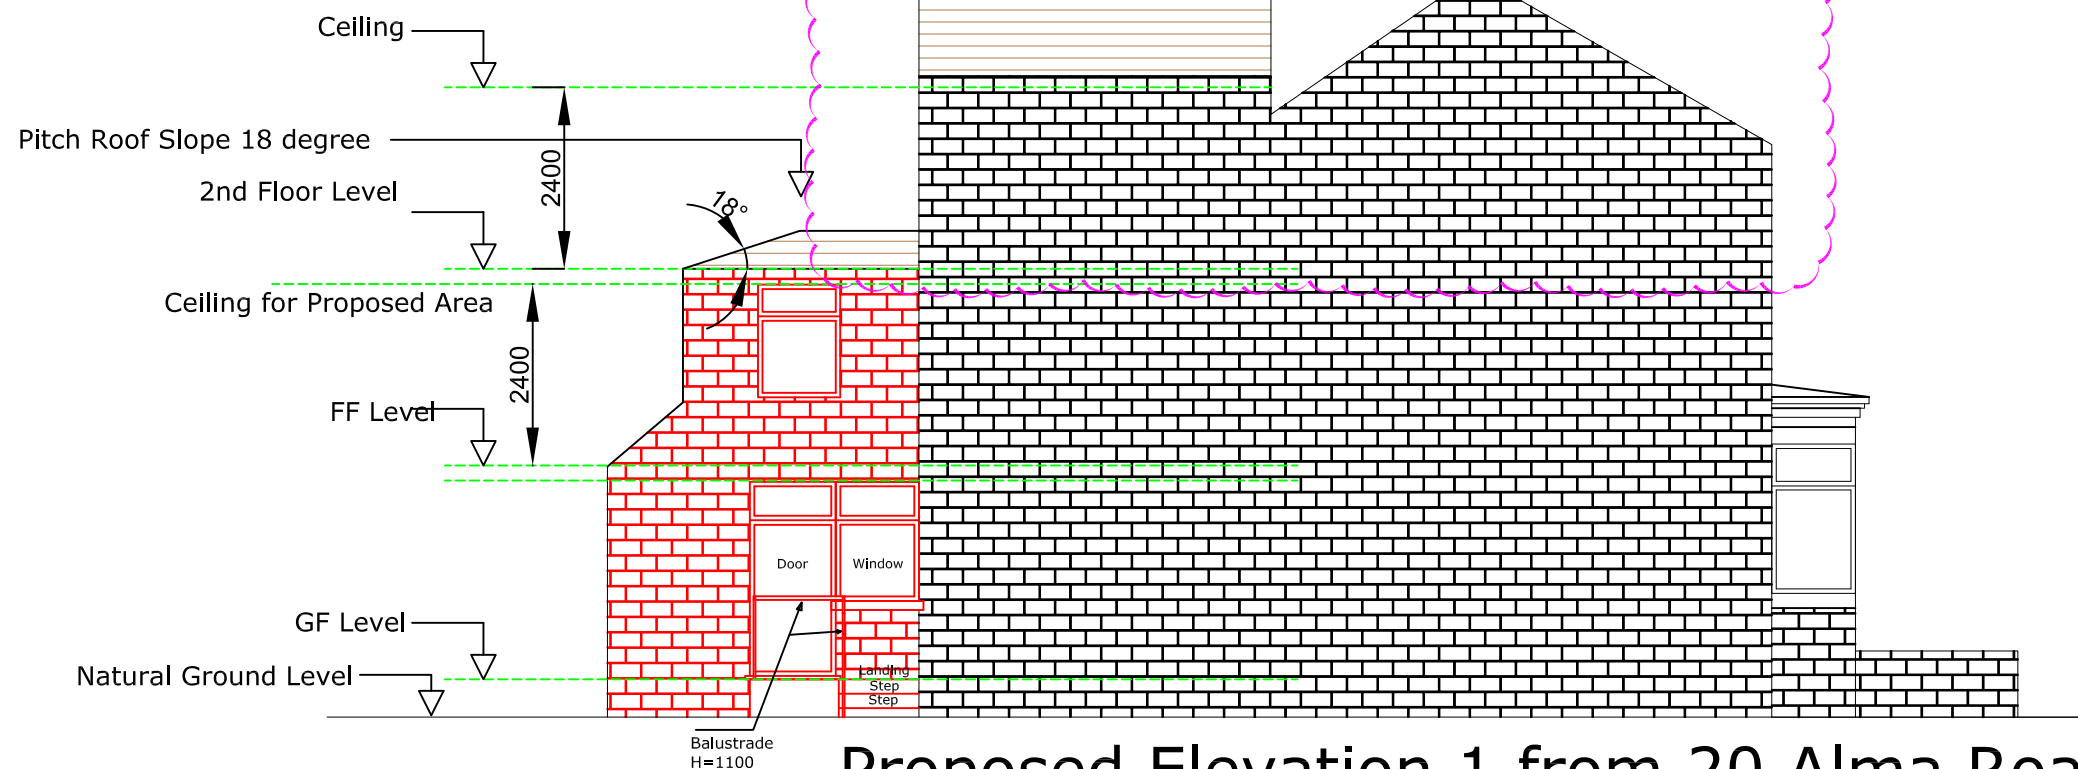

PITCHED ROOF

Proposed Roof slope strictly NOT to be less than 15 Degree.
To avoid Roof Leakage, use Tiles strictly in accordance with manufacturer's Instructions.

Proposed Elevation 1 from 20 Alma Road

Rev: B Dated: 19/05/2020

Pro Flat Roof above First Floor amended to Pitched Roof
Pro Bed 4 Side Window details changed.

Rev: A Dated: 08/04/2020

Pro GF pitched Roof added

Applicant: Mrs. Iram Naz

Location: 18 Alma Road, Levenshulme, Manchester.
M19 3NW

Sheet: Ex & Pro Side Elevation from 20

Proposed Double Storey Rear Extension

Sheet: 04


Rev: 0

Date: 23/12/2019

Scale: 1:100 on A3

0 1m 2m 3m 4m 5m
SCALE


5

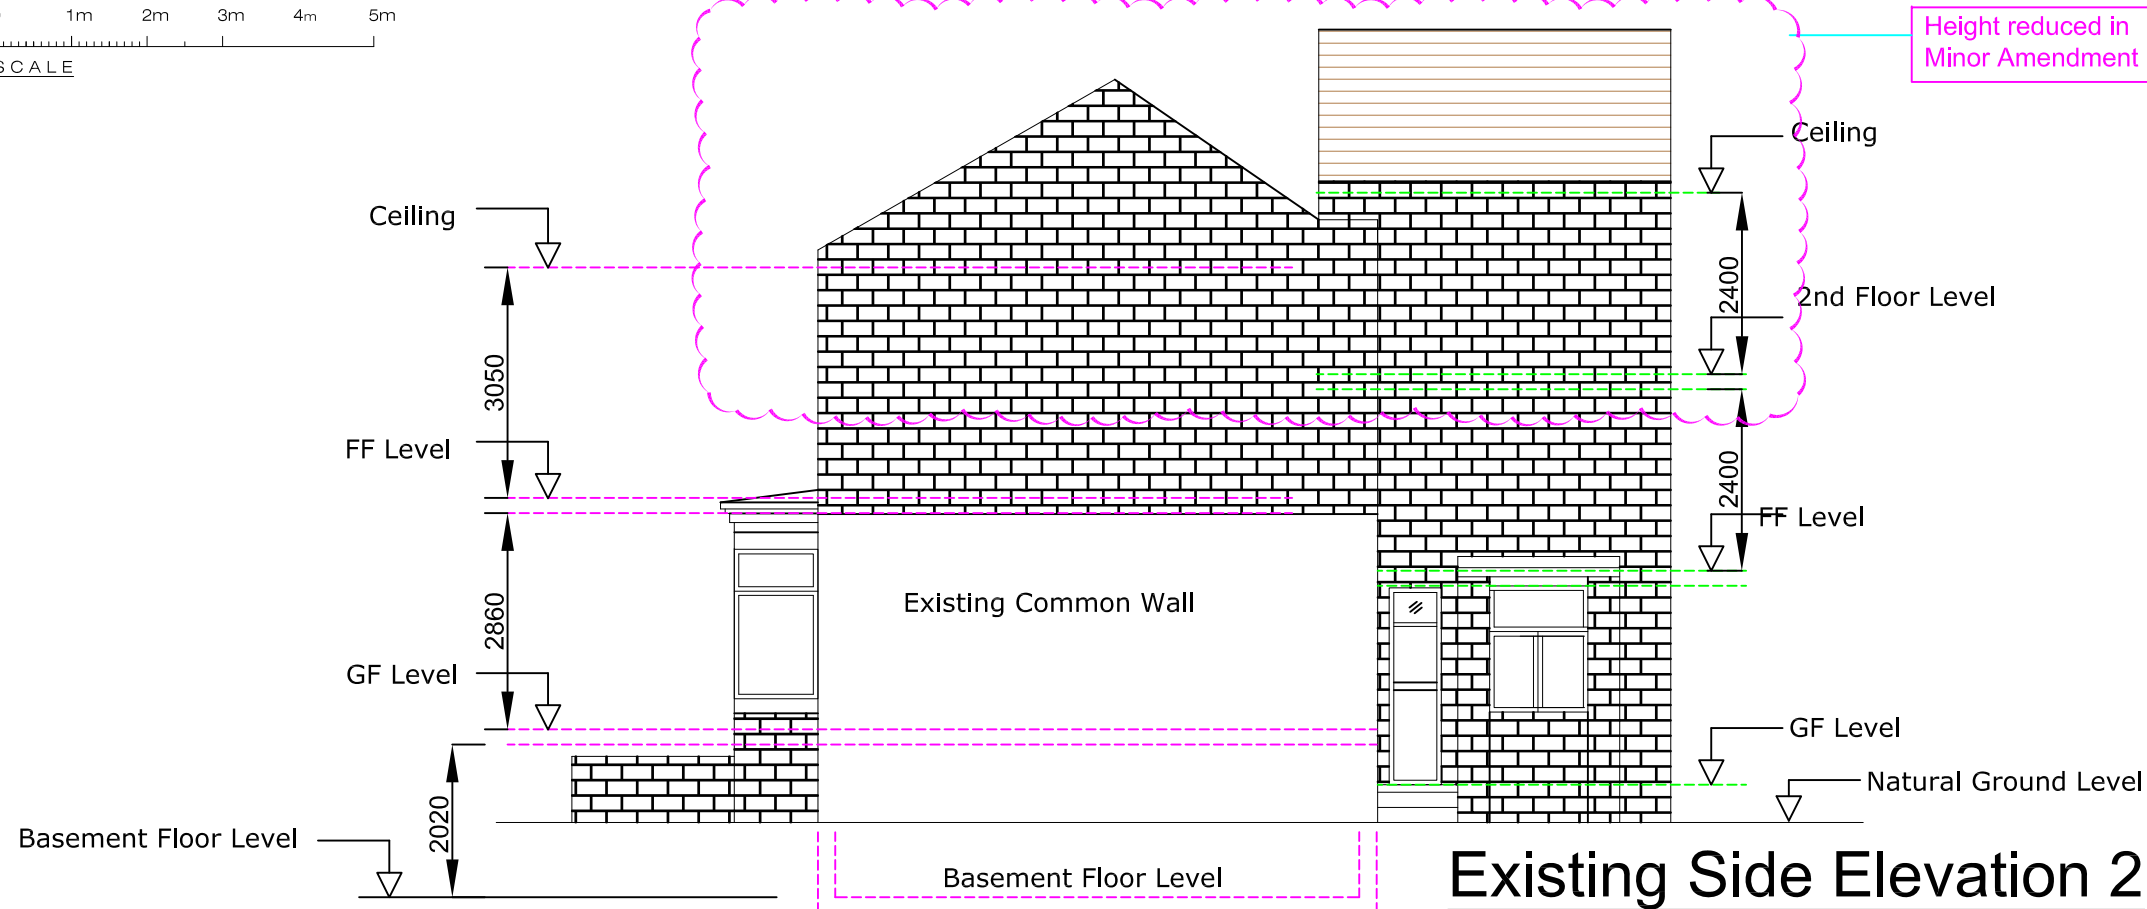

Approved Plans
126654/FO/2020

PITCHED ROOF

Proposed Roof slope strictly NOT to be less than 15 Degree.
To avoid Roof Leakage, use Tiles strictly in accordance with manufacturer's Instructions.

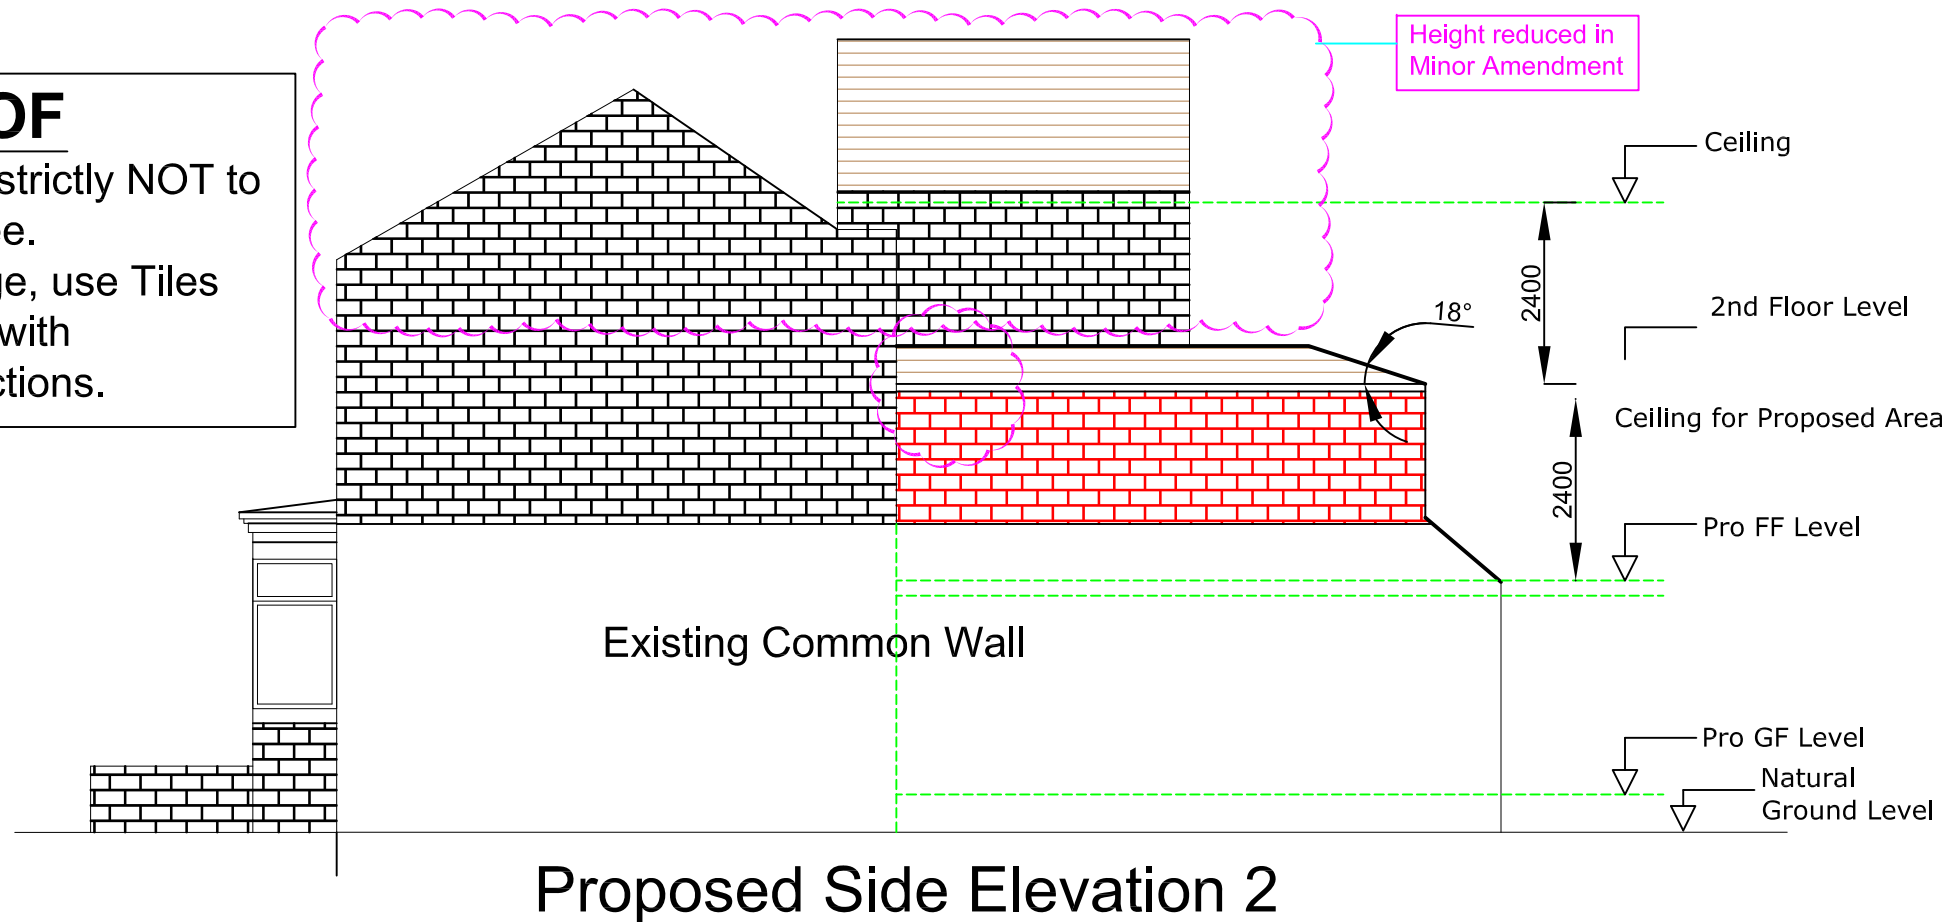

Rev: B Dated: 19/05/2020
Pro Flat Roof above First Floor amended to Pitched Roof
Pro Bed 4 Side Window details changed.

Rev: A Dated: 08/04/2020
Pro GF pitched Roof added

Applicant: Mrs. Iram Naz

Location: 18 Alma Road, Levenshulme, Manchester. M19 3NW


Sheet: Ex & Pro Side Elevation 2

Proposed Double Storey Rear Extension

Sheet: 05 Rev: 0

Date: 23/12/2019


Scale: 1:100 on A3

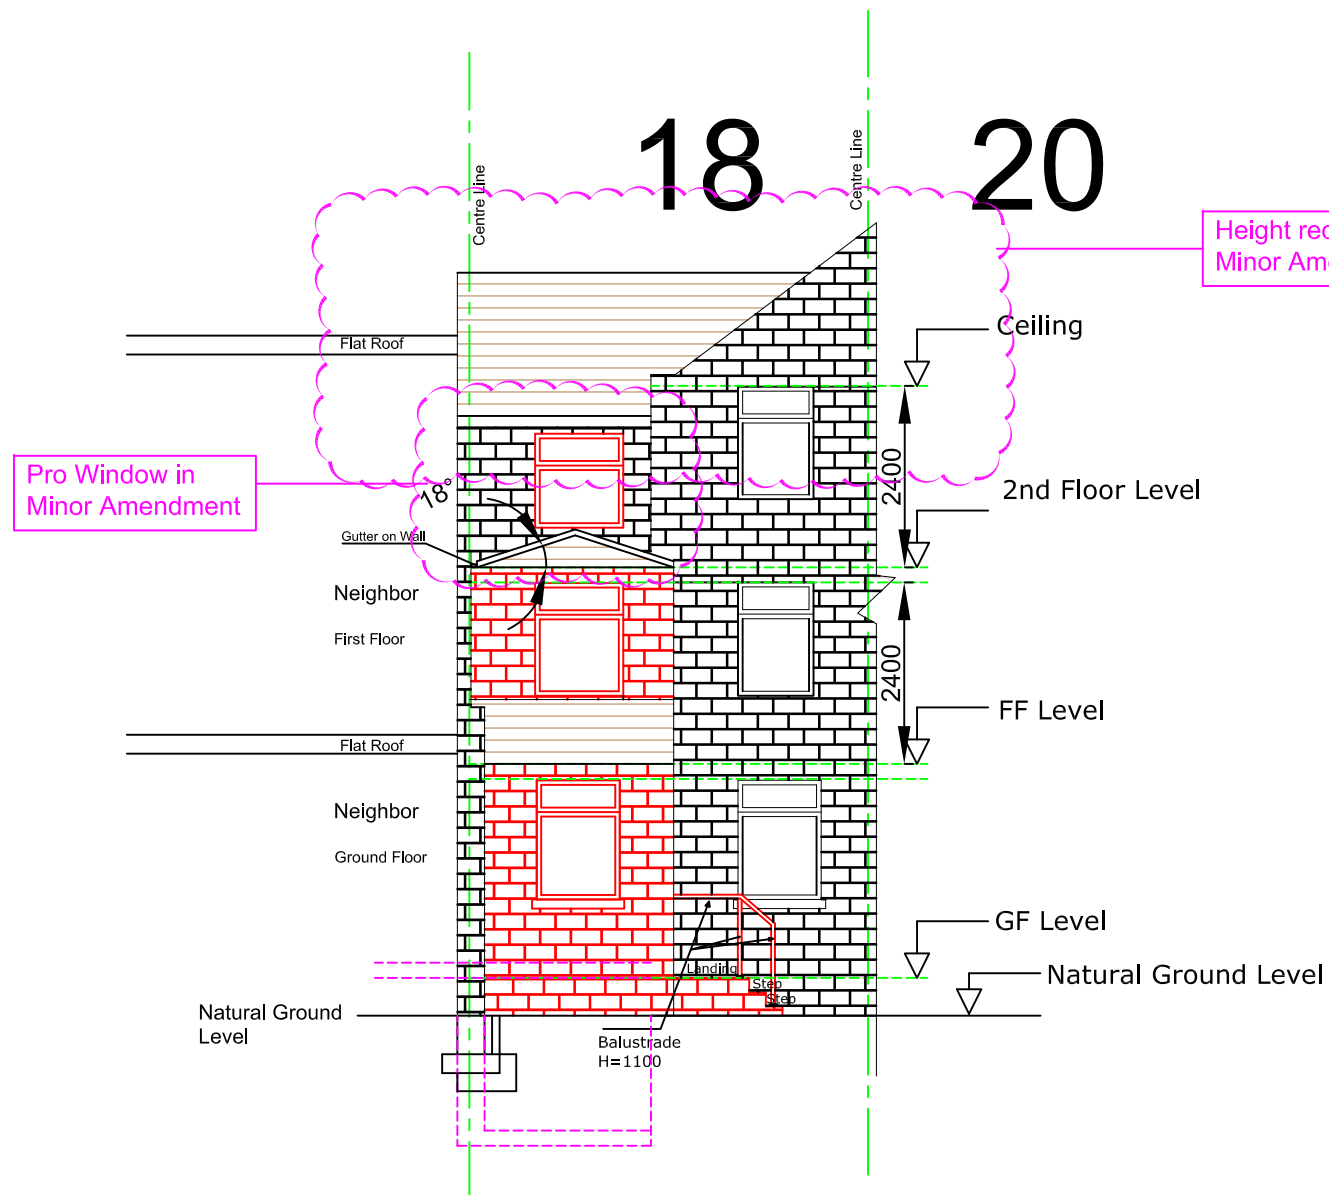

Proposed Rear Elevation

PITCHED ROOF

Proposed Roof slope strictly NOT to be less than 15 Degree.
To avoid Roof Leakage, use Tiles strictly in accordance with manufacturer's Instructions.

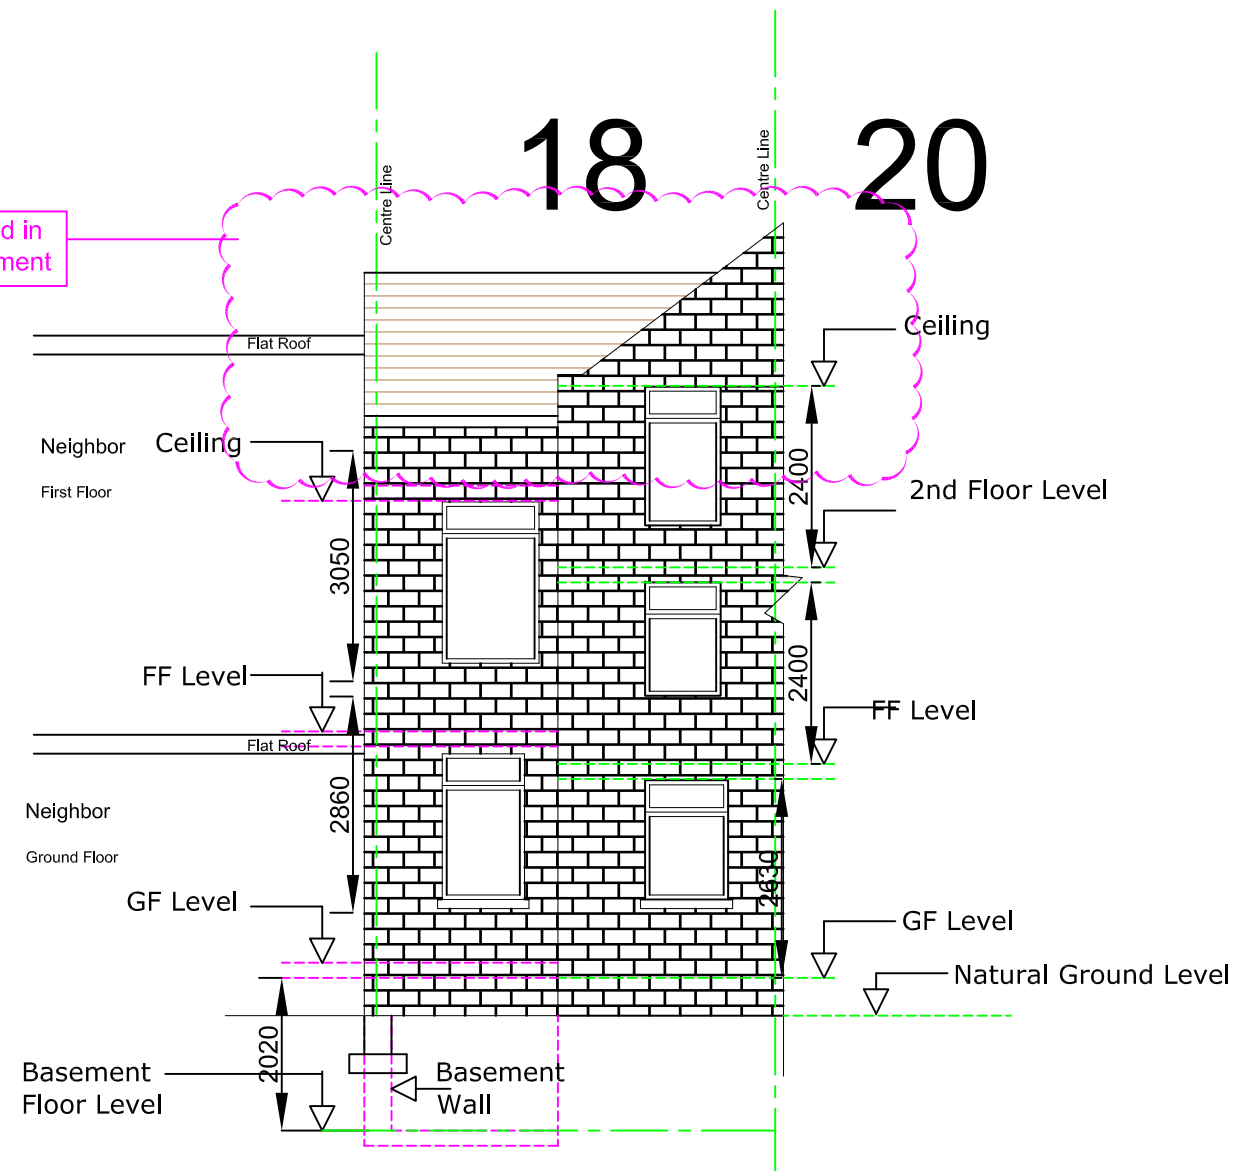

Existing Rear Elevation

Approved Plans
126654/FO/2020

Rev: B Dated: 19/05/2020
Pro Flat Roof above First Floor amended to Pitched Roof
Pro Bed 4 Side Window details changed.

Rev: A Dated: 08/04/2020
Pro GF pitched Roof added

Applicant: Mrs. Iram Naz

Sheet: Ex & Pro Rear Elevation

Location: 18 Alma Road, Levenshulme, Manchester. M19 3NW

Proposal: Proposed Double Storey Rear Extension

Sheet: 06 Rev: B

Date: 23/12/2019

Scale: 1:100 on A3