


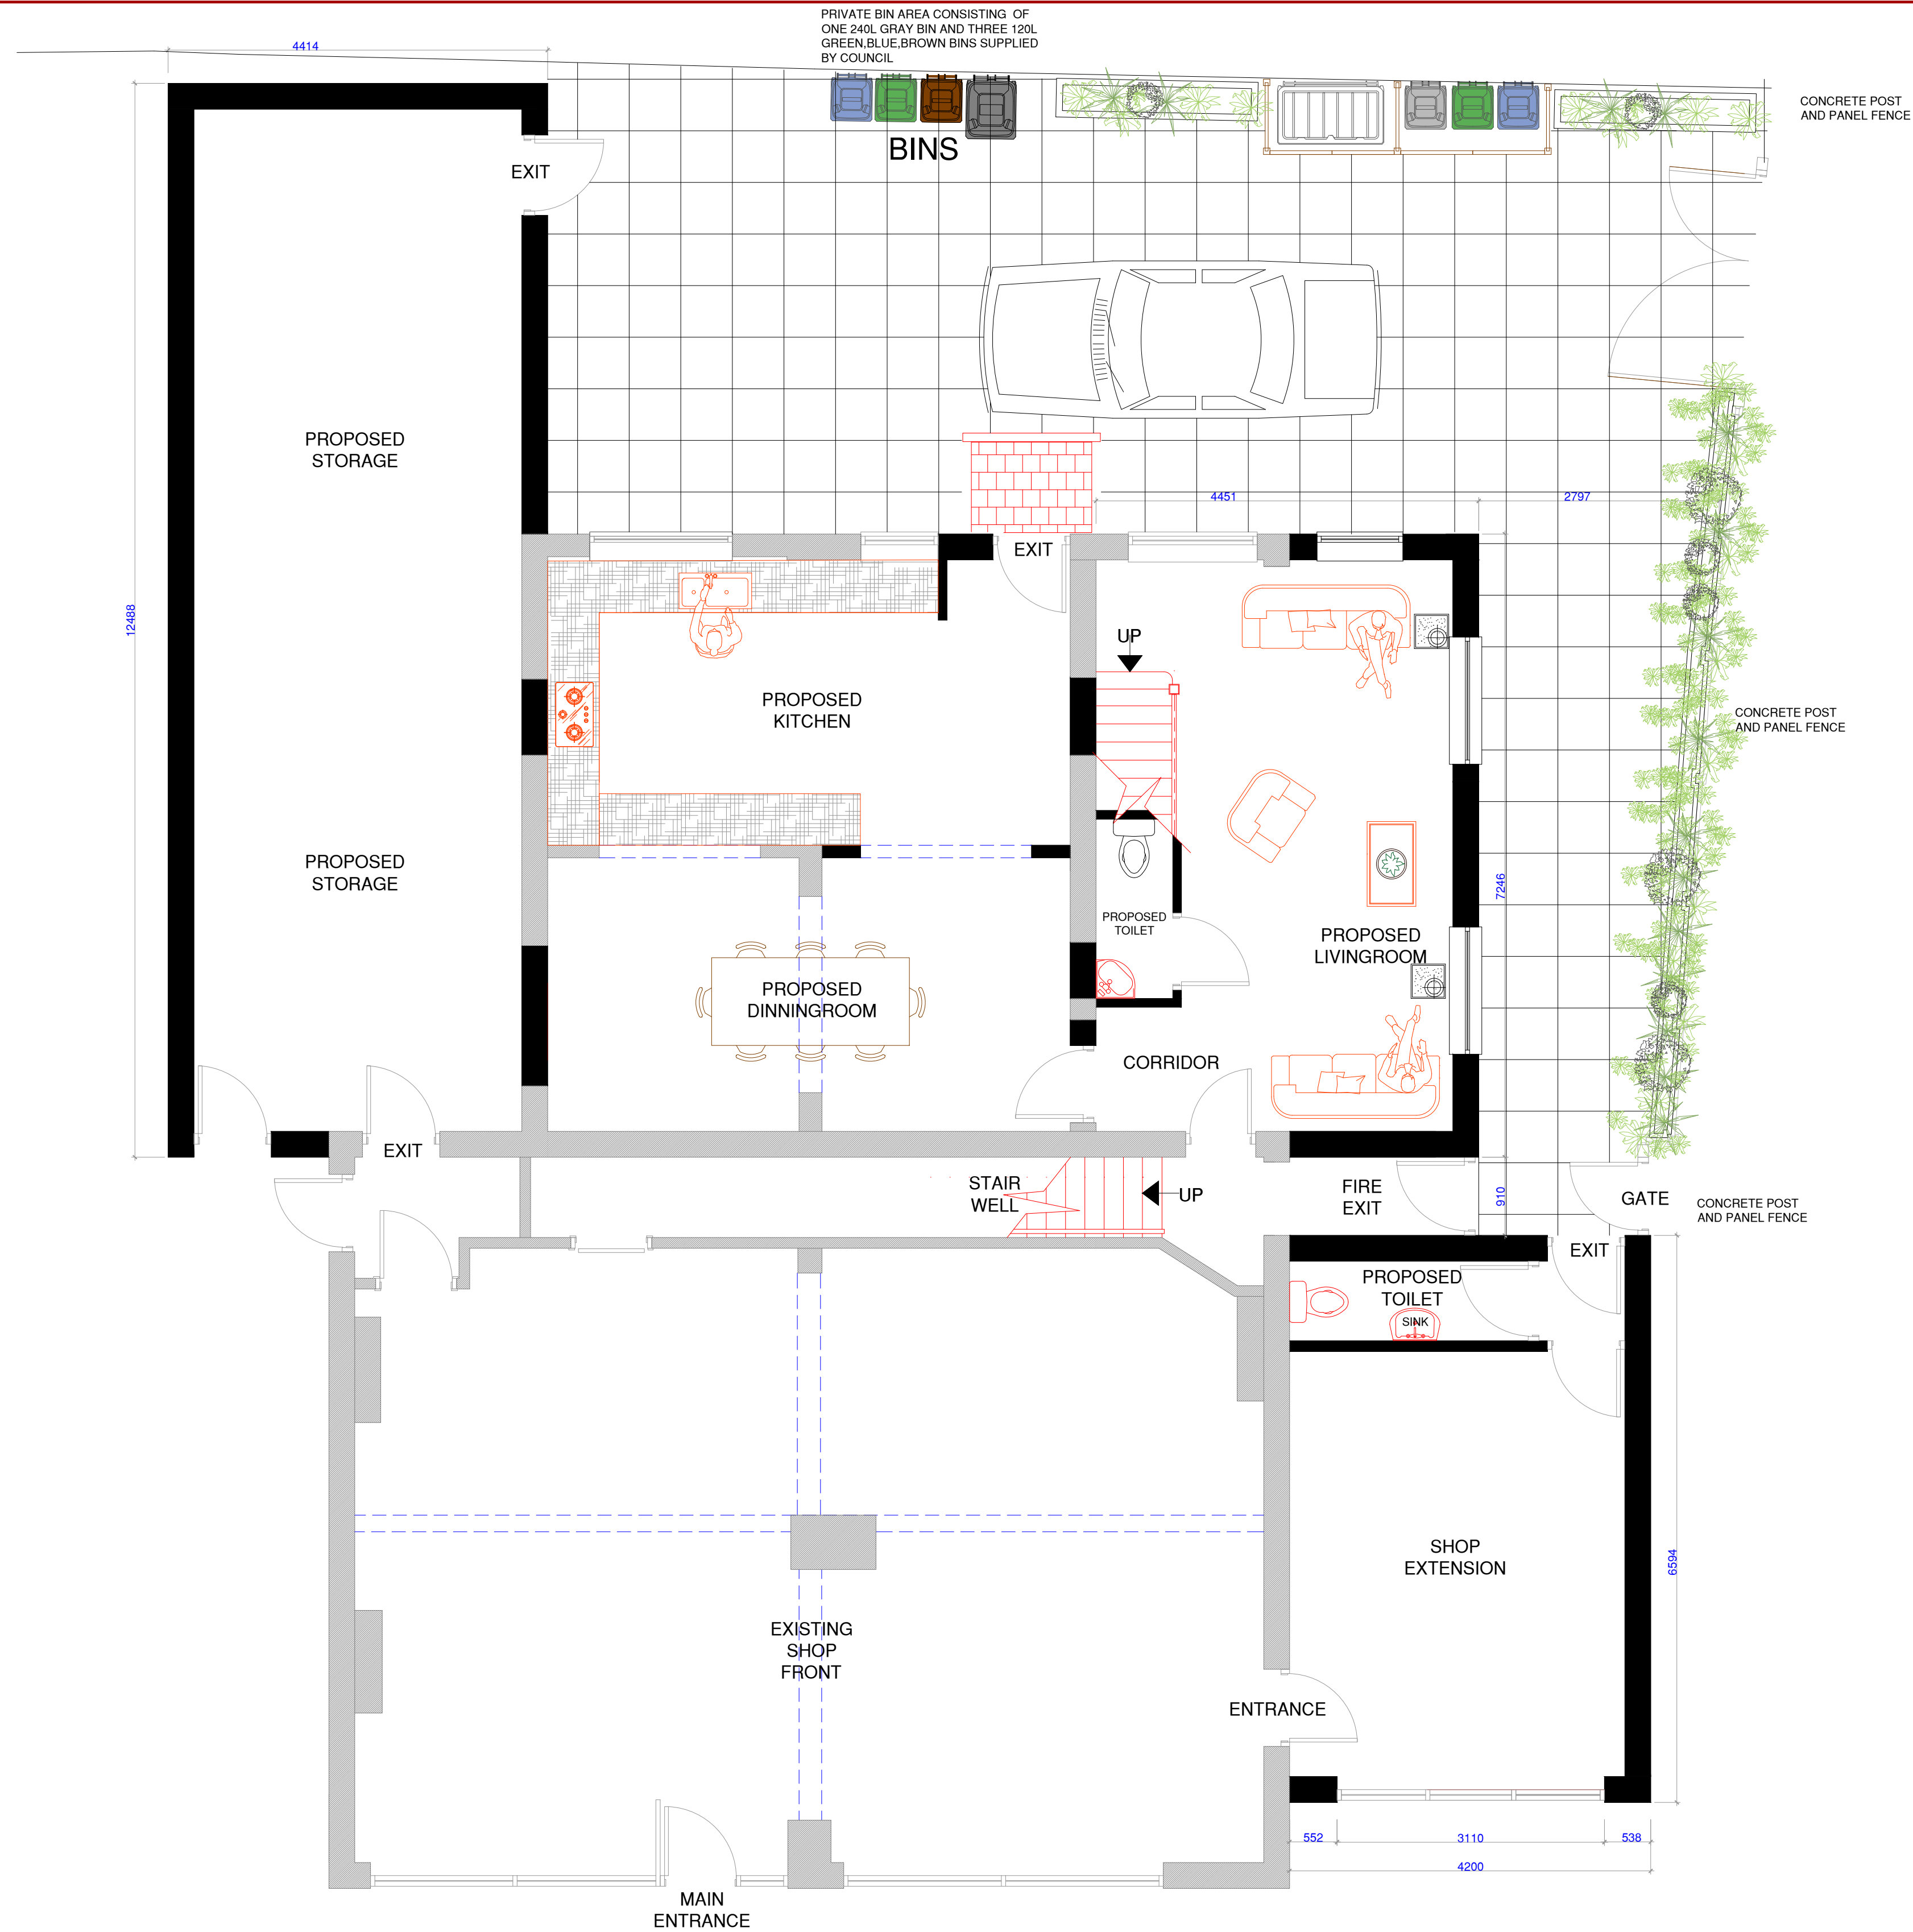

PROPOSED GROUND FLOOR PLAN

Notes:

A	Building reduced in size	RR	17 06 21
REV:	DESCRIPTION:	BY:	DATE:



Arch Designs
*Don't just dream it,
let us design it!*
www.archdesigns.co.uk
TEL:07910600970

CLIENT:
MALIK NELSON
MGM FOOD STORE
9-11 MELDON ROAD
LONGSIGHT M13 0TZ

ARCHITECT:
MR REUBEN RAMELIZE
ARCH DESIGNS, WILSONS PARK C/O MAS
MONSALL ROAD
MANCHESTER M40 8WN

DRAWN: REUBEN	CHECKED: checked	DATE: JAN 2021	REVISION: A
-------------------------	---------------------	-------------------	----------------

PROJECT NAME:
PROPOSED TWO STOREY
EXTENSION FOR NEW DWELLING
AND ONE STOREY EXTENSIONS FOR
STORAGE AND BUTCHERS SHOP

DRAWING TITLE:
PROPOSED GROUND FLOOR PLAN

SCALE: 1:50	SHEET SIZE: A1	SHEET NO: 04
----------------	-------------------	-----------------

PROJECT NO: 2020/00	STATUS: FOR PLANNING ONLY
------------------------	------------------------------

DRAWING NO: A1/04
