



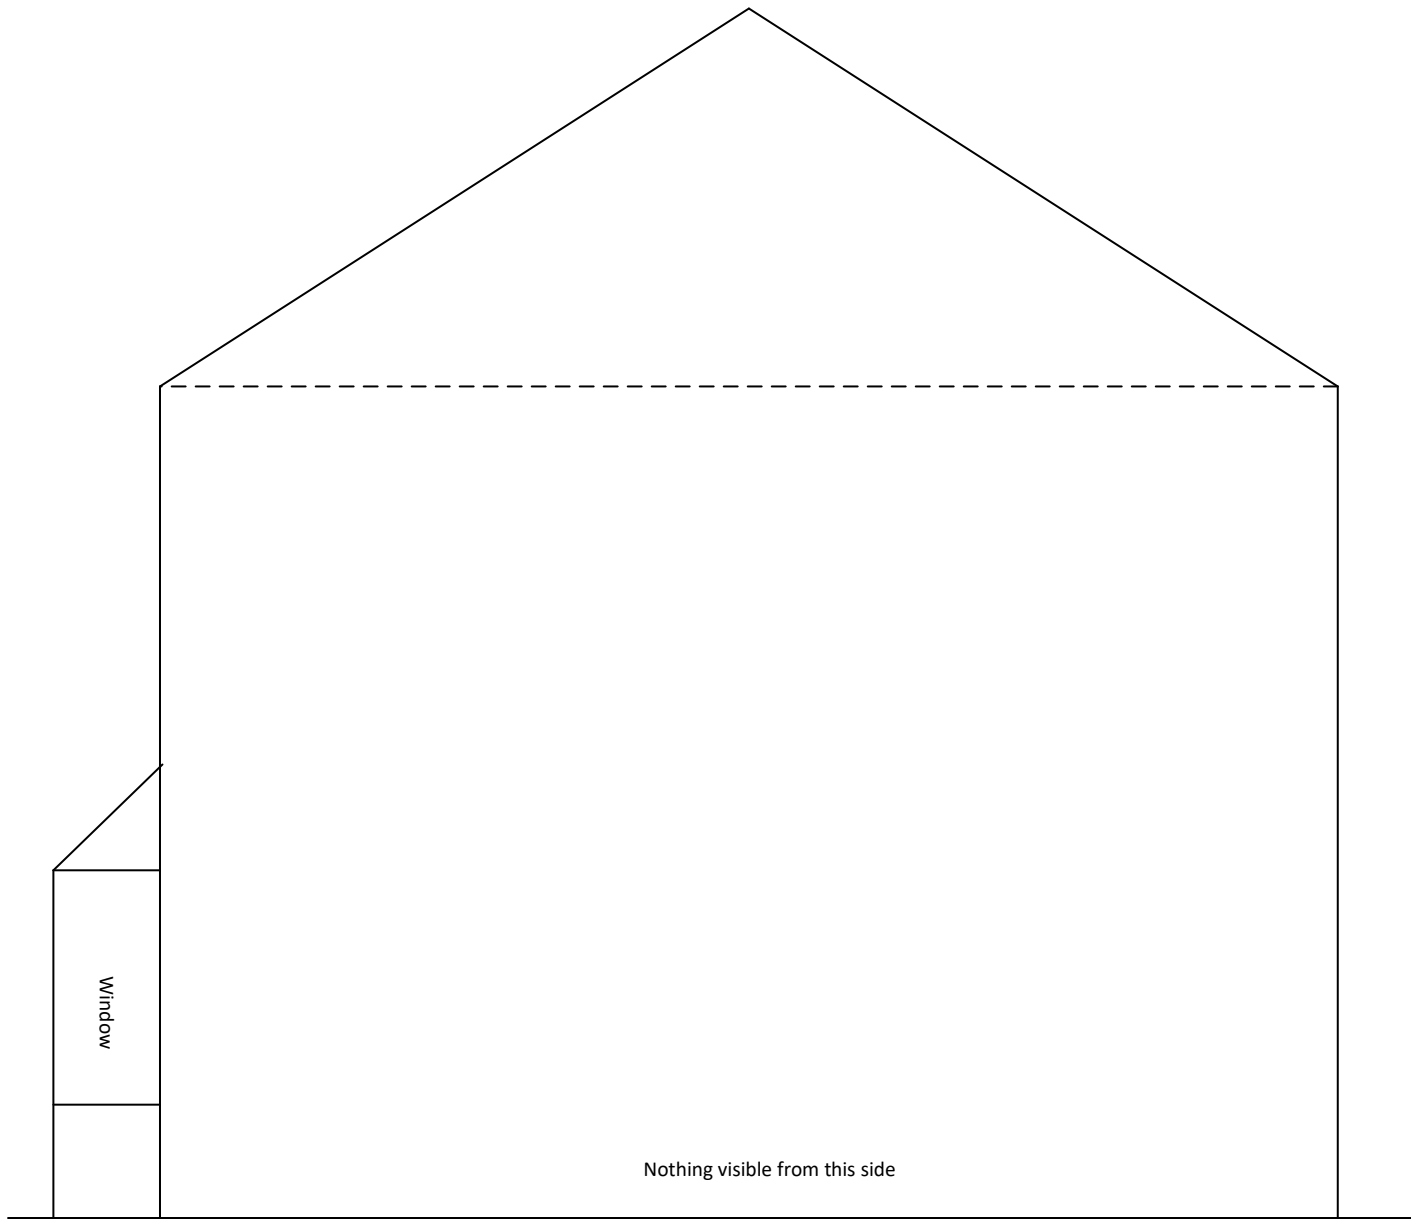


EXISTING ELEVATION
FROM H. No. 27

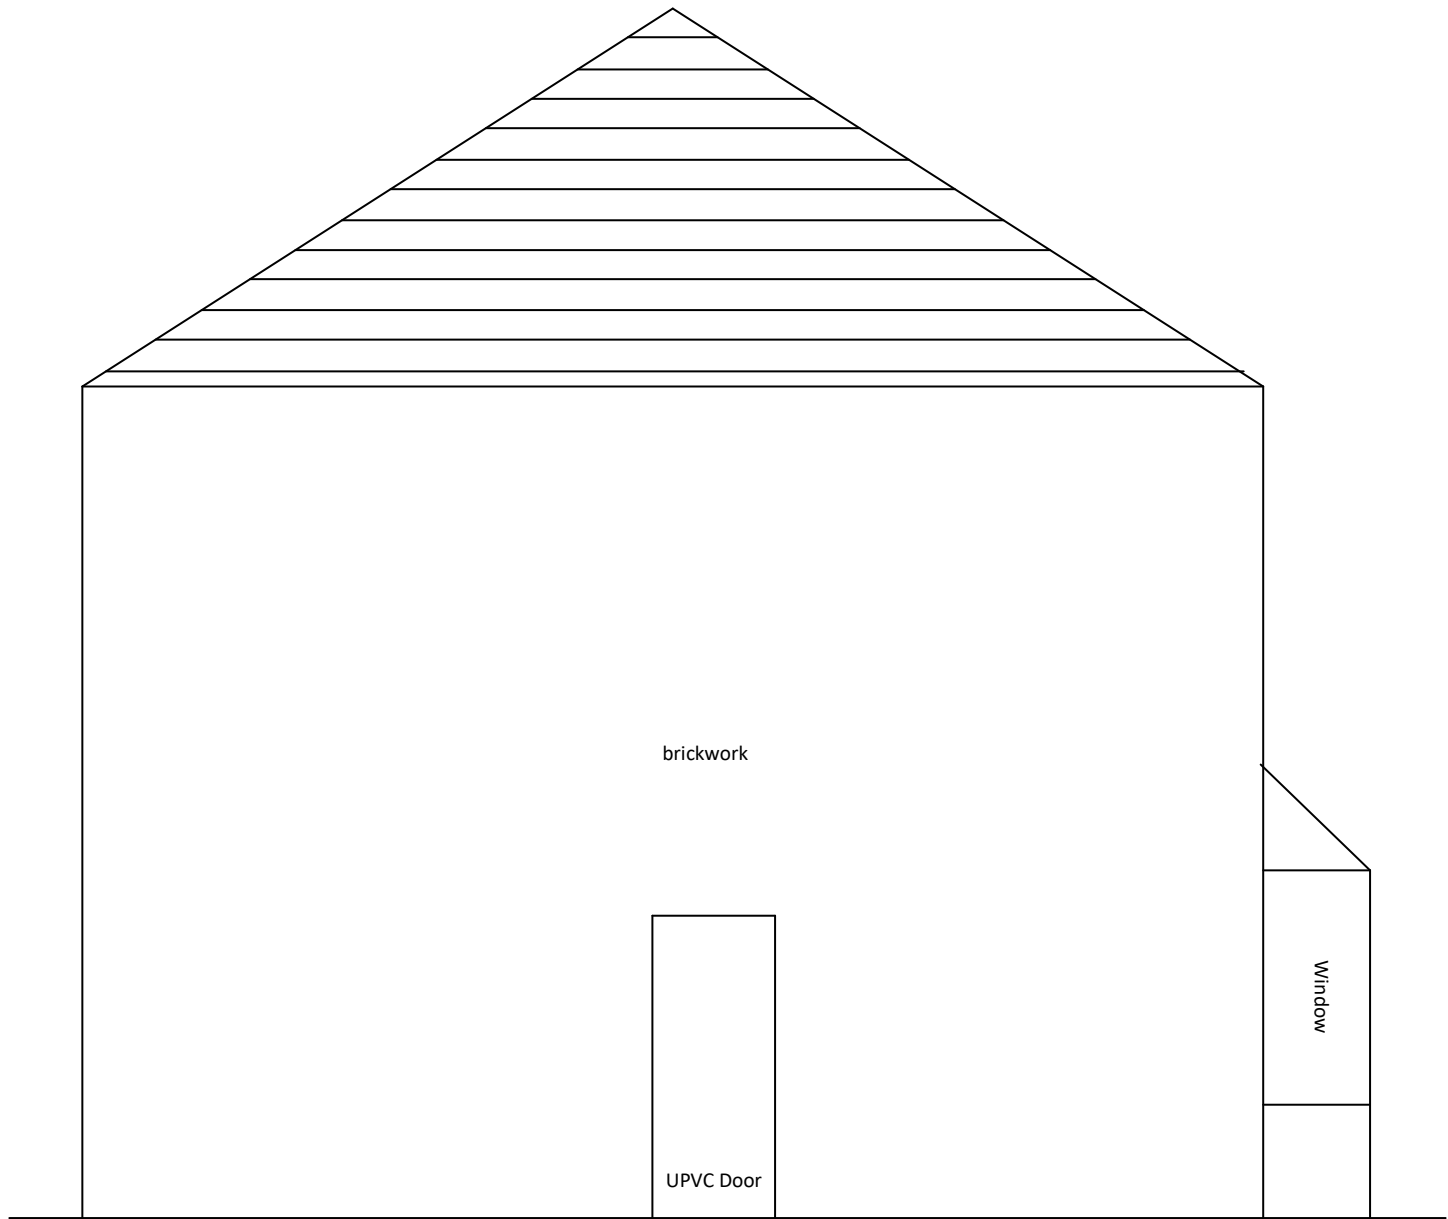


EXISTING ELEVATION
FROM H. No. 23

Client	Mr. Ahmed T. al-Hamdi 25 Huntley Road, Higher Crumpsall, Manchester M8 4JF		
Title	Single Storey Extension at Rear		
Scale	1 = 50@A3	Drawing No.	AT-PP-03 12/09/2021

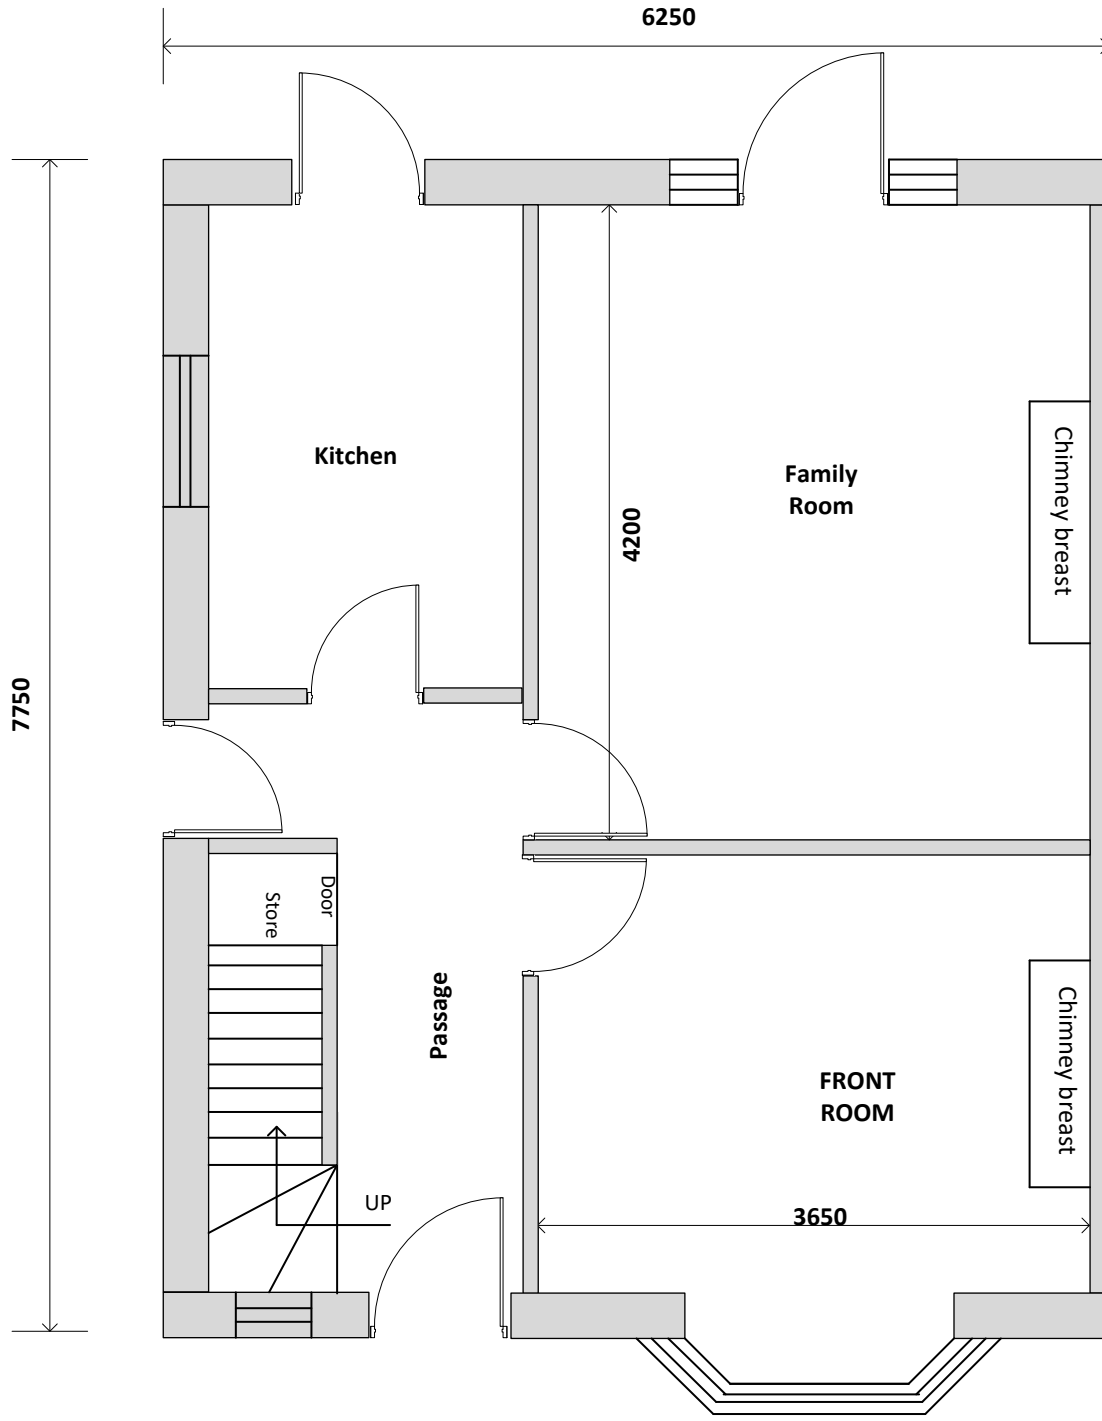


EXISTING GROUND FLOOR

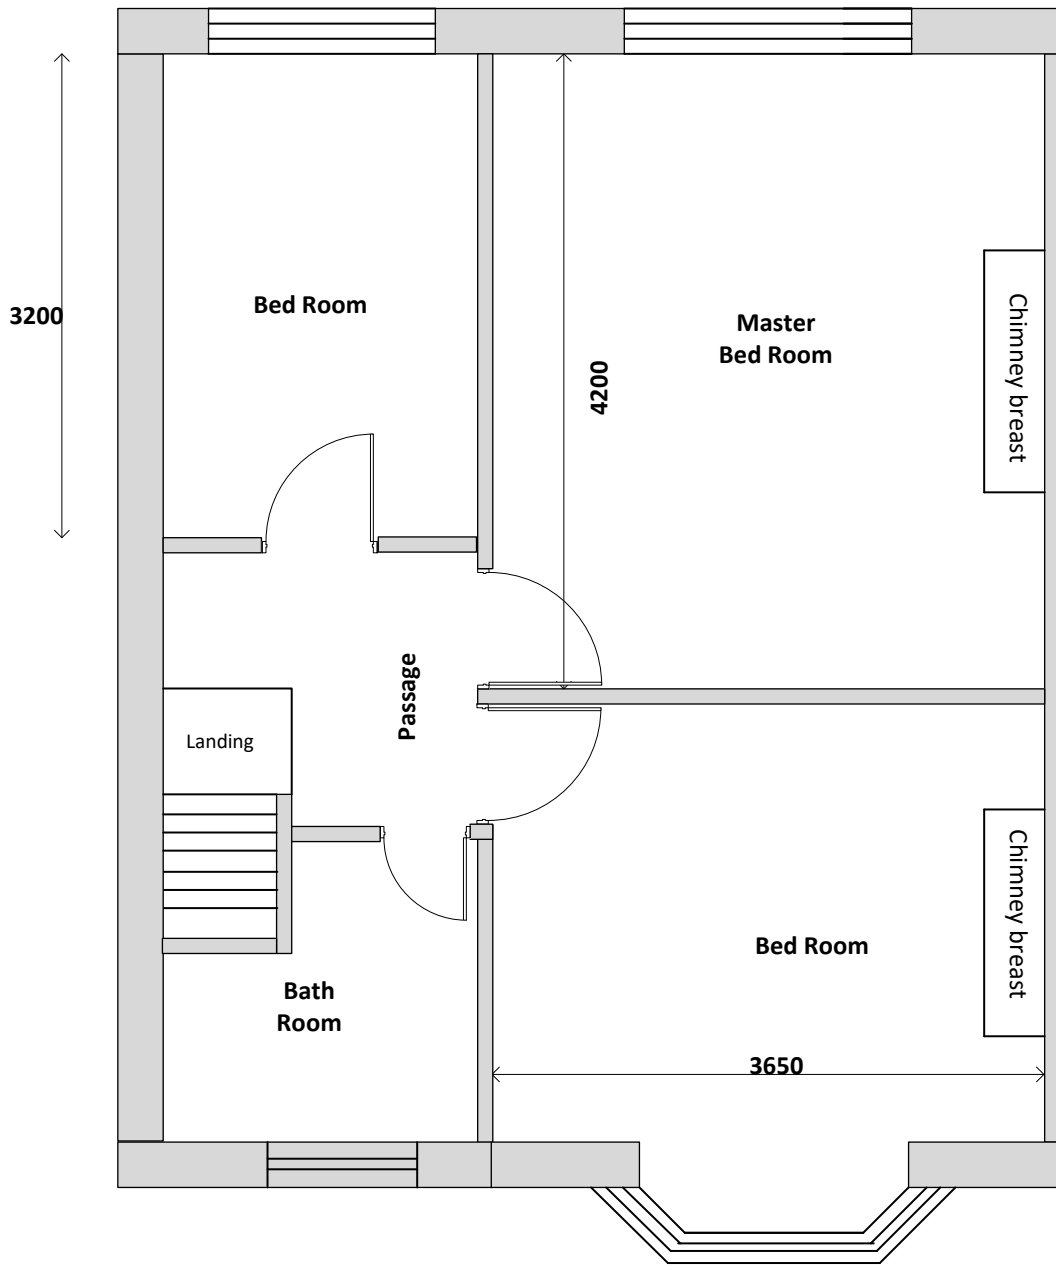


EXISTING FIRST FLOOR

Client	Mr. Ahmed T. al-Hamdi 25 Huntley Road, Higher Crumpsall, Manchester M8 4JF		
Title	Single Storey Extension at Rear		
Scale	1 = 50@A3	Drawing No.	AT-PP-01 12/09/2021

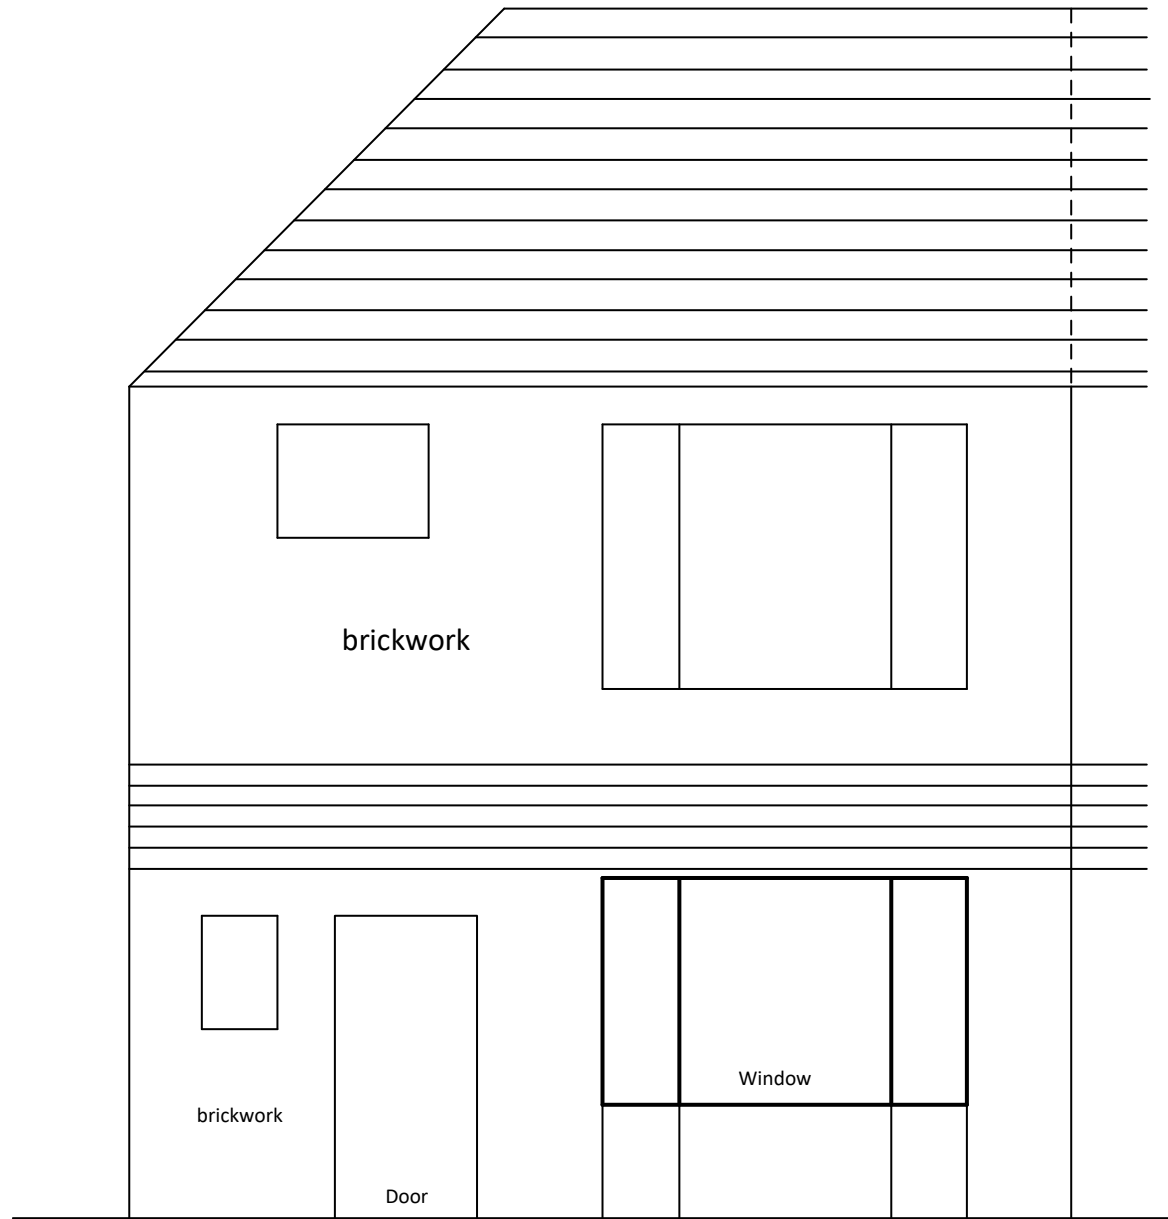

EXISTING FRONT ELEVATION

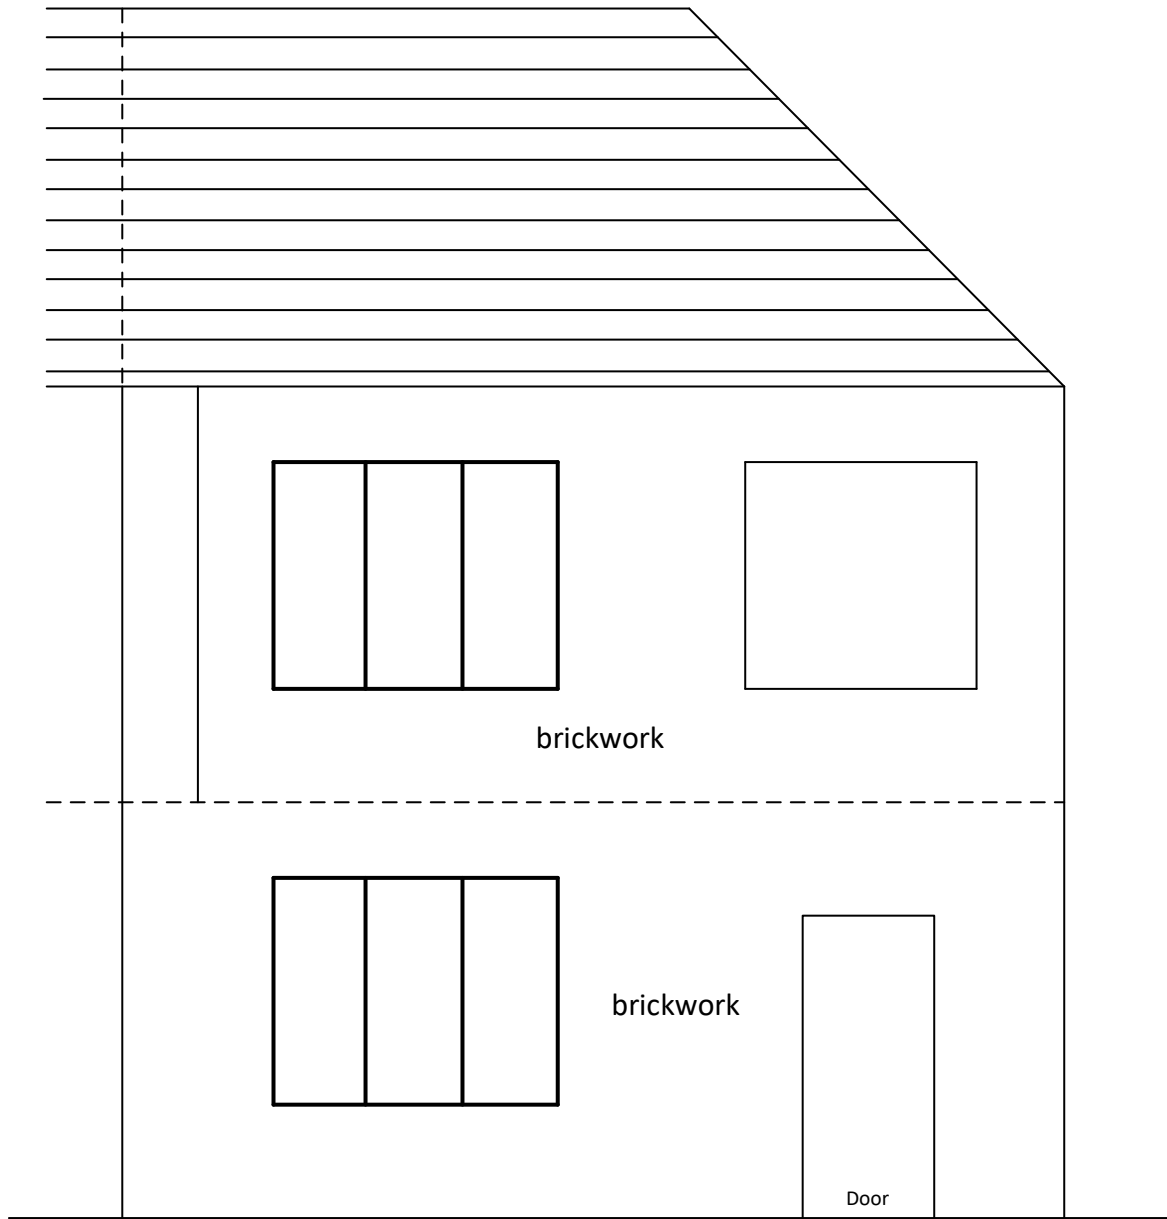

EXISTING REAR ELEVATION

Client	Mr. Ahmed T. al-Hamdi 25 Huntley Road, Higher Crumpsall, Manchester M8 4JF		
Title	Single Storey Extension at Rear		
Scale	1 = 50@A3	Drawing No.	AT-PP-02 12/09/2021