





Existing Front Elevation
Scale: 1:100

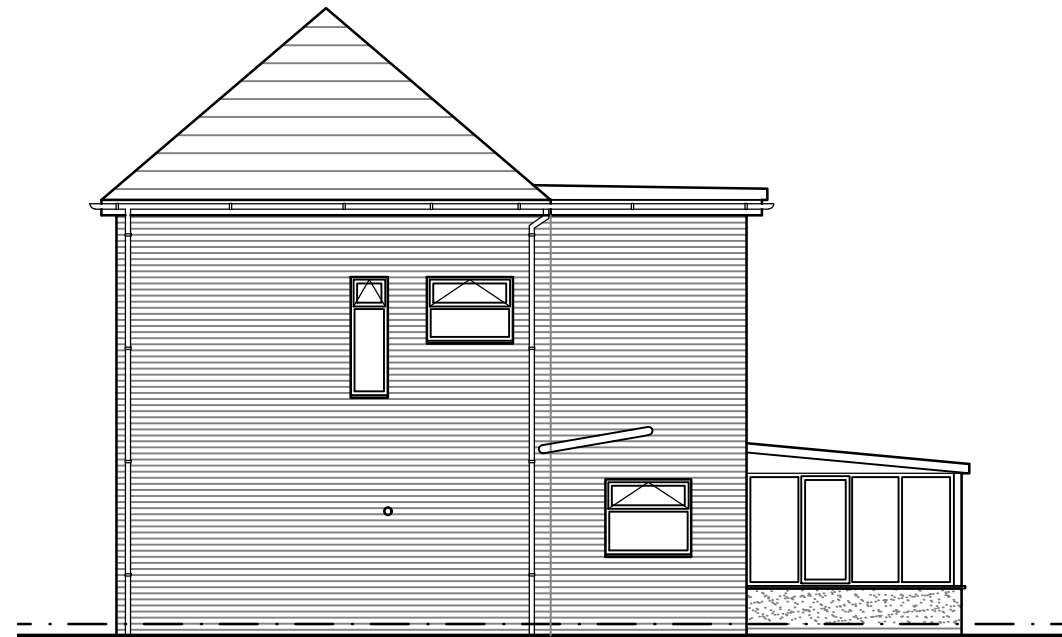

Existing Side Elevation
Scale: 1:100

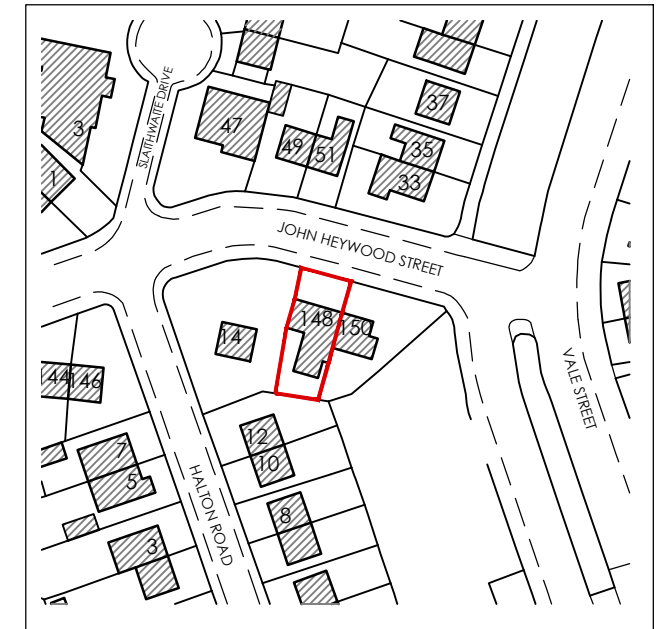


Site Location Plan
Scale: 1:1250




Key

Site Boundary

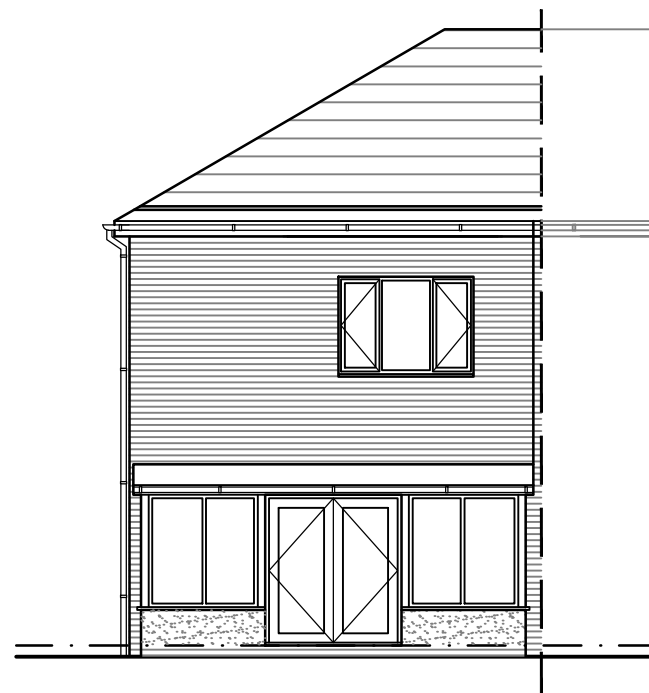

Existing Rear Elevation
Scale: 1:100

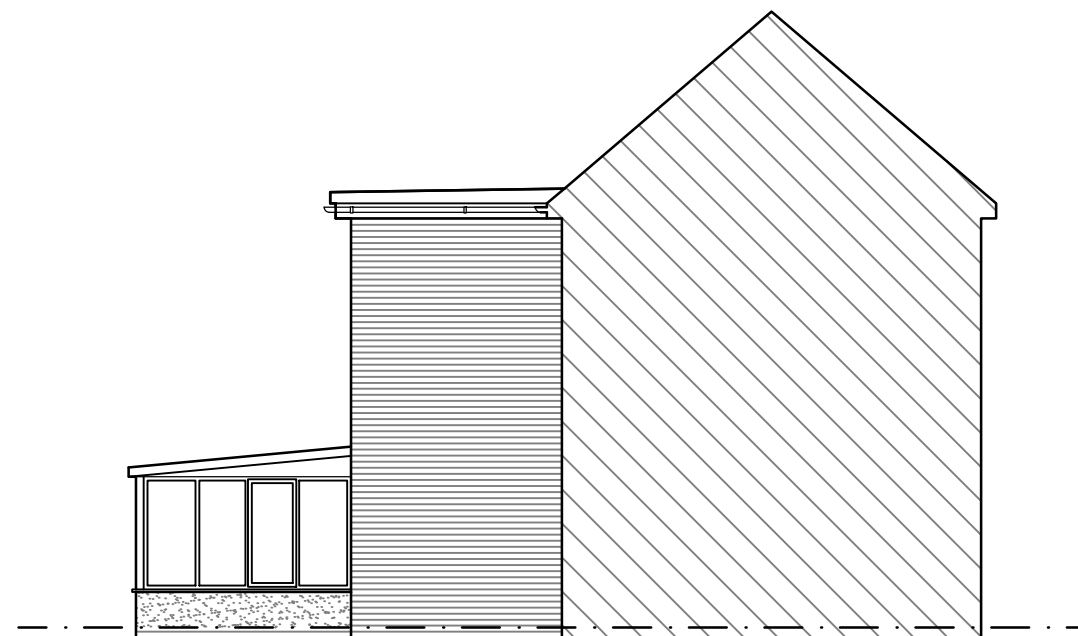

Existing Side Elevation
Scale: 1:100

REV	Notes	Date	By

CRISP

architecture

Email: studio@crisparchitecture.co.uk

Chartered Institute of
Architectural Technologists
Chartered Practice

Project: 148 John Heywood Street Manchester, M11 4HW	
Drawing Title: Existing Elevations	

Project No: 2104	File Identifier:2104_72_04
Drawing No: 72_04	Revision:
Drawn By: SMH	Checked By:SMH
Scale: 1:50 @ A3	Date: 18/10/2021

Purpose of Issue: FEASIBILITY
Drawing Status: PLANNING