


Diagram illustrating a cross-section of a permeable pavement system for a road drainage ditch, showing the integration of a concrete kerb and a permeable structure.

Labels and Dimensions:

- 200mm PERMEABLE GRANULED FILL** (Top layer)
- 20mm PERMEABLE GRANULED FILL** (Thin top layer)
- 20mm PERMEABLE GRANULED FILL** (Thin bottom layer)
- PERMEABLE OPEN GRADE BASE COURSE**
- 100mm** (Concrete slab thickness)
- 250mm** (Permeable layer thickness)
- 40mm** (Permeable layer thickness)
- 200mm** (Permeable layer thickness)
- CONCRETE KERB ALLOWING IN LINE LAND DRAIN AT CATCHMENT POINT**
- CONCRETE HAUNCHING SECTION (D10)**
- IN LINE OUTLET TO LOCAL SOAKAWAY LAND DRAIN AT CATCHMENT POINT**
- EXISTING STRATA**
- GEOTEXTILE PERMEABLE MEMBRANE**
- MINIMUM 100mm DEPTH OF RESISTANT TYPE 1 OPEN GRADED UNBOUND RESERVATION**

COVER AND FRAME

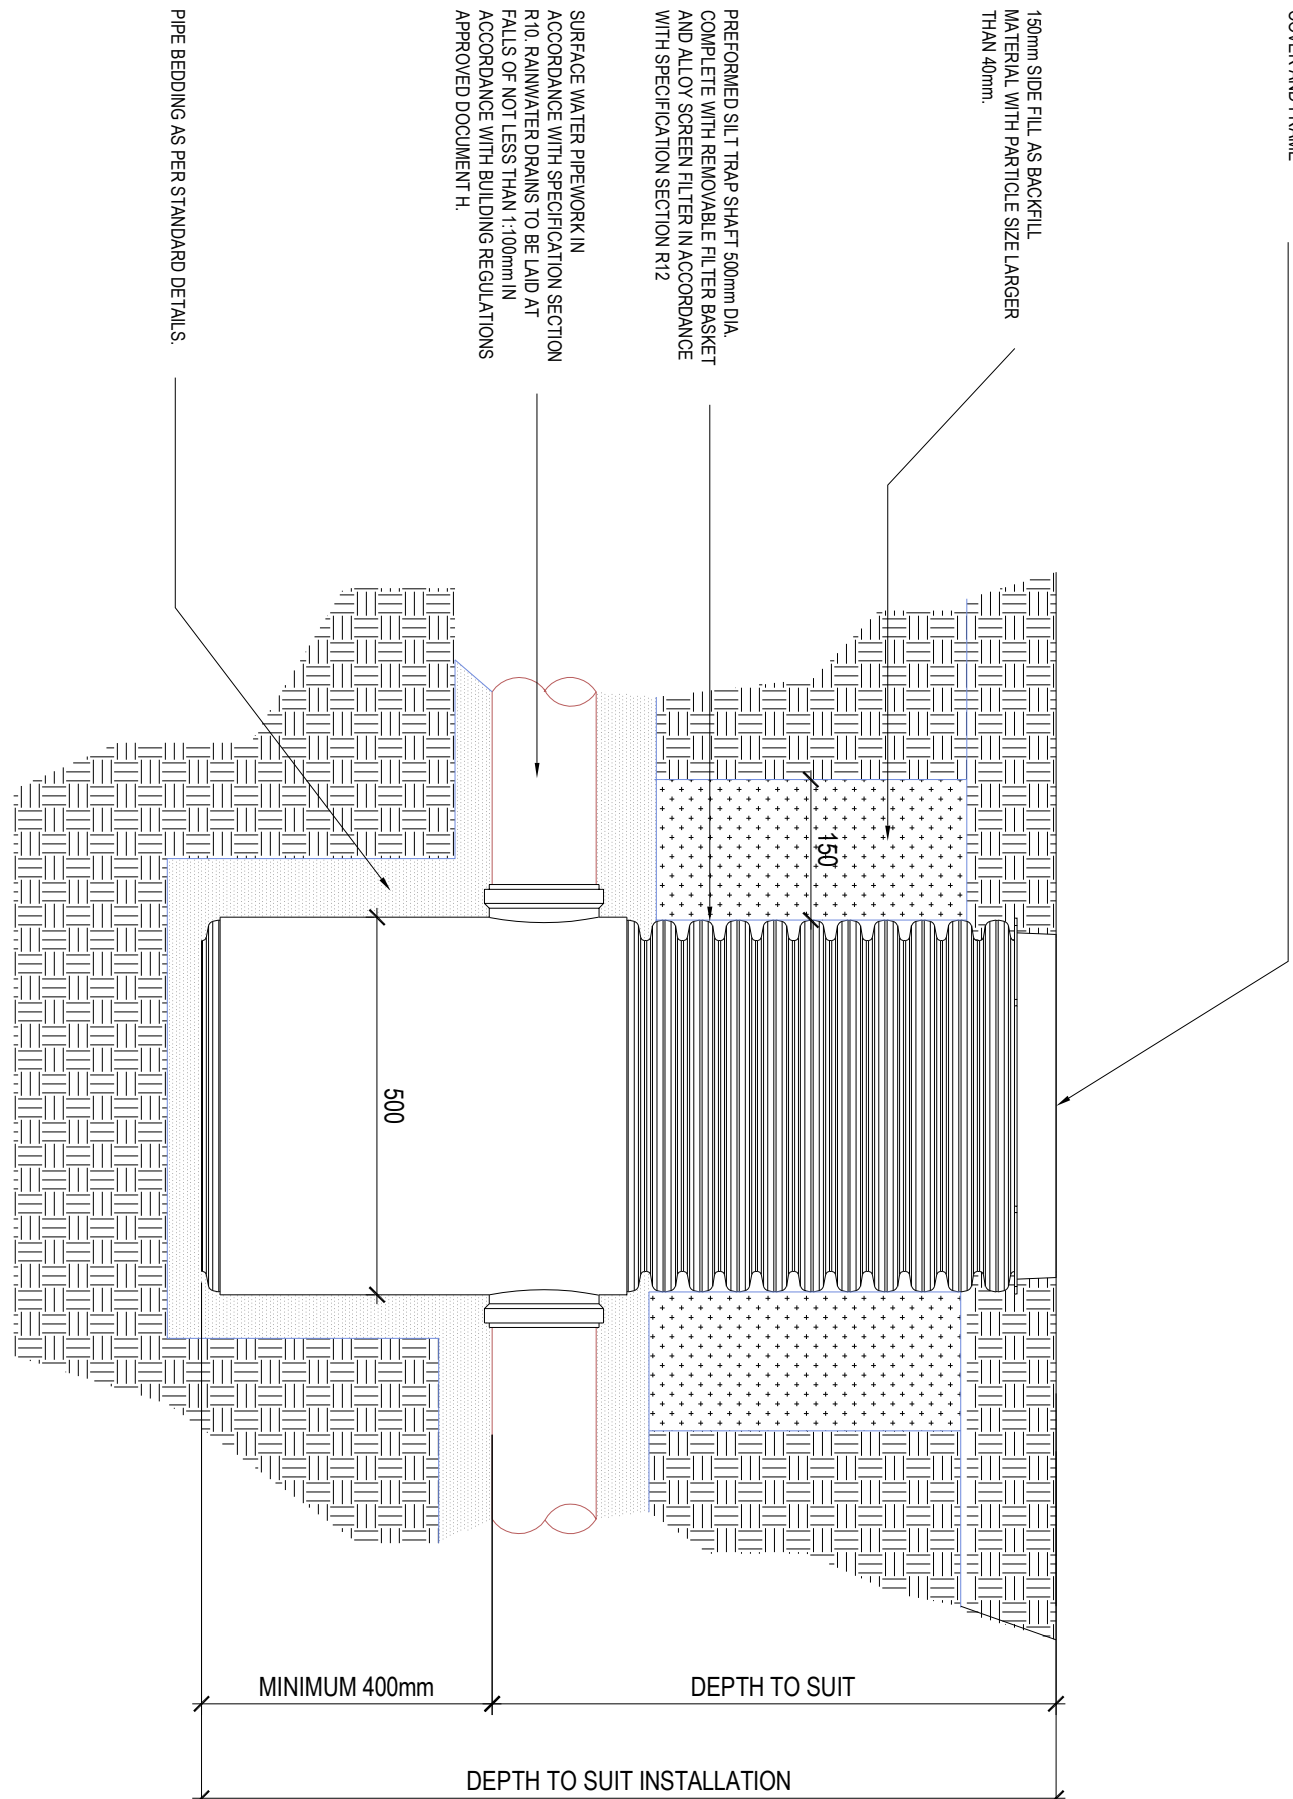


SURFACE WATERS PREVIOUSLY IN ACCORDANCE WITH PRESCRIPTION SECTION 8.0. SHALLOWER DRAINS THAN 1.00m IN ACCORDANCE WITH BUILDING REGULATIONS.

CHAMBER ACCESS TO SUIT DEPTH

DEPTH TO SUIT

CATCHMENT PIT CHAMBER

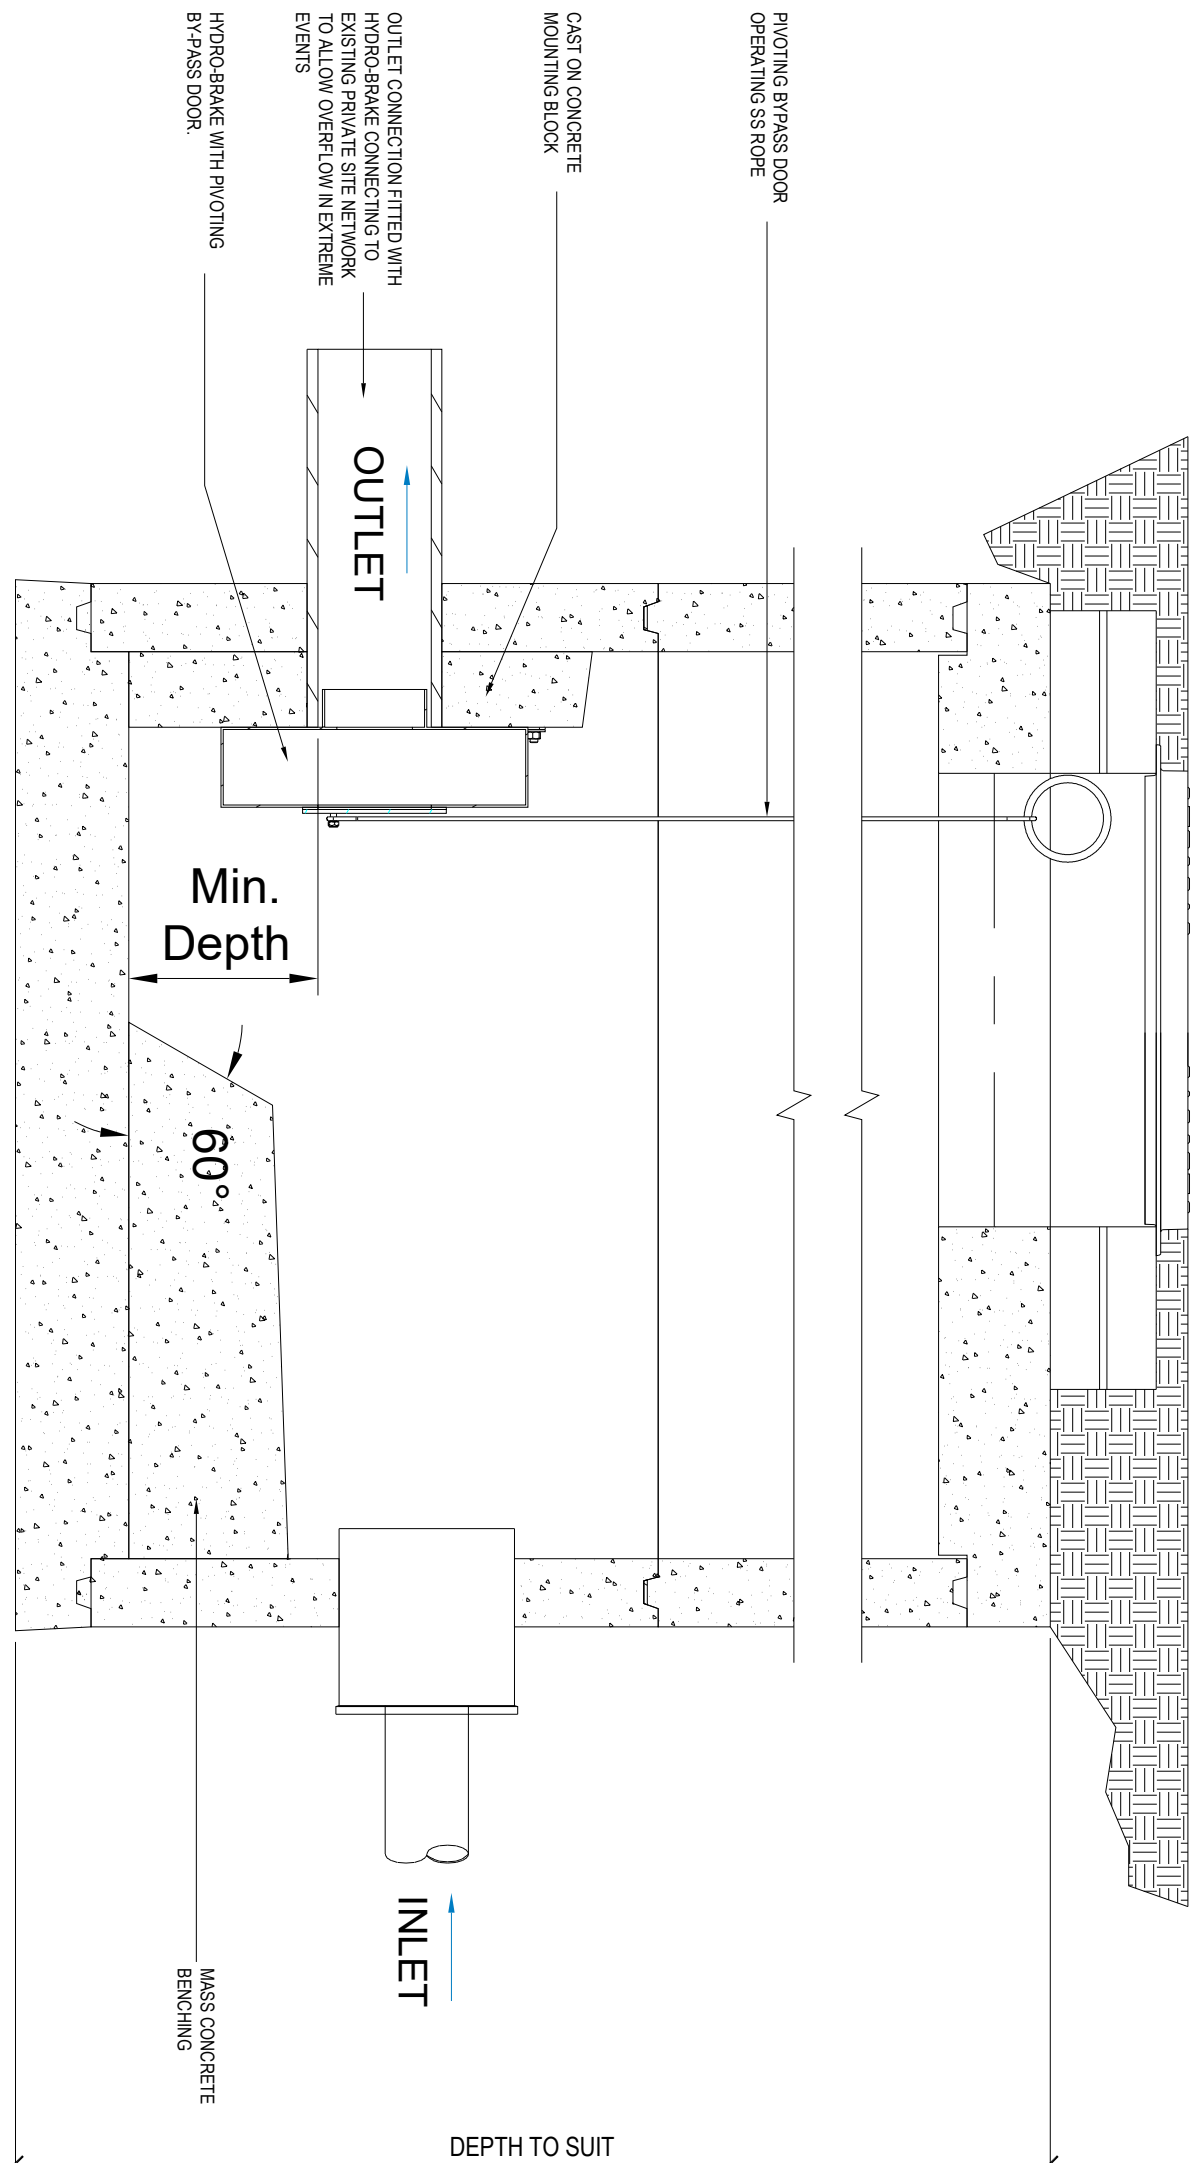

In addition to the hazards/risks normally associated with the types of work detailed on this drawing, note the following:

- PRESENCE OF BURIED SERVICES AND DRAINAGE. REFER TO STATUTORY SERVICES SEARCHES PLANS FOR INDICATIVE LOCATIONS.

- REFER TO GROUND (40-10W)_REPORT ON GROUND (2230085) FOR EXISTING GROUND CONDITIONS.

- NOT APPLICABLE

- DECOMMISSIONING/DEMOLITION

It is assumed that all works will be carried out by a competent contractor working, where appropriate, to an approved method statement

DRAINAGE NOTES:

[illegible]

INSPECTION CHAMBERS FOR PROPOSED SURFACE WATER SYSTEM ARE TO BE PROVIDED WITH INCORPORATED SILT-TRAP INCLUDING REMOVABLE FILTER BASKET AND ALLOY SCREEN FILTER IN ACCORDANCE WITH SPECIFICATION SECTION R12

PIPE WORK IS NORMALLY CLASSIFIED AS FOLLOWS:

- RIGID = CLAY, CONCRETE AND RE-INFORCED CONCRETE.
- FLEXIBLE = PVC-U, STEEL, MPVC, GRP AND POLYETHYLENE.

RAINWATER DRAINS TO BE LAID AT FALLS OF NOT LESS THAN 1:100mm IN ACCORDANCE WITH BUILDING REGULATIONS APPROVED DOCUMENT H.

R12 AND THE GROUND CONDITIONS DETAILED WITHIN THE 5151271 (46-10M) GROUND INVESTIGATION REPORT (REF 2230085). CLASS S2 MAY BE USED WHERE THE SELECTED EXCAVATED MATERIAL IS REASONABLY UNIFORM AND THE BACKFILLING CAN BE CLOSELY CONTROLLED.

RIGID PIPE EMBEDMENT SHALL BE CLASS AS DETAILED WITHIN SPECIFICATION SECTION R12 AND THE GROUND CONDITIONS DETAILED WITHIN THE 5151271_(46-10w) GROUND INVESTIGATION REPORT_(REF 2230085).

CEMENT CONCRETE SHALL BE USED IN NON AGGRESSIVE GROUND. ELSEWHERE THE CEMENT TYPE AN MIX MATERIAL SHALL NOT BE USED WHERE THE NATIVE GROUND OR GROUND WATER HAS A PH OF 6 OR LESS.

CONCRETE SURROUND DETAIL SHALL BE ADOPTED WHERE THE COVER TO PIPE WORK IS LESS THAN 1.2m
DESIGN SHOULD BE SUBMITTED TO DASH PARTS CO. LIT. AND TIT. OF THE GROUND AND GROUND
WATER AS DETAILED WITHIN THE 5151271_46-10W/ GROUND INVESTIGATION REPORT (REF 2230085).

PIPE WORK TO BE BEDDED / SURROUNDED WITH CONCRETE SHALL BE SUPPORTED ON PRECAST CONCRETE SETTING BLOCKS. THE TOP FACE OF EACH BLOCK BEING COVERED WITH TWO LAYERS OF COMPRESSIBLE

PVC AND PE PIPE WORK SHALL BE WRAPPED WITH A LAYER OF PLASTIC SHEETING THE CIVIL ENGINEERING SPECIFICATION FOR THE WATER INDUSTRY STANDARDS

COMPRESSIBLE FILLER SHALL COMPLY WITH THE CIVIL ENGINEERING SPECIFICATION FOR THE WATER INDUSTRY STANDARDS.

REFER TO DRAWING NO. DOS-ATK-(46-10w)-XX-DR-B-0002 AND DOS-ATK-(46-10w)-XX-DR-B-0003 FOR DETAILS OF PROPOSED SITE LAYOUT AND EXISTING SERVICES INFORMATION.

REFER TO DRAINAGE CCTV SURVEY DRAWING (REF: E.5.5151271_(46-10w)) AND DRAINAGE SURVEY REPORT (REF: E.5.5151271_(46-10w)) FOR DETAIL OF THE EXISTING BELOW GROUND DRAINAGE IN THE VICINITY AND CONNECTION POINTS.

REFER TOP DRAWING NO. DOS-ATK-(46-10m)-XX-DR-B-0022 FOR PROPOSED SURFACE AND FOLL WATER DRAINAGE LAYOUT.

FINAL POSITIONS AND CONNECTION POINTS TO BE CONFIRMED ON SITE.
CONCRETE FELLOWS MUST BE LEVELLED AND ADJUSTED TO SUIT FINISHED GROUND LEVELS AS NECESSARY.

RAINWATER GULLIES AND DOWNPIPES TO BE PROVIDED IN ACCORDANCE WITH SPECIFICATION SECTION R10 AND BUILDING REGULATIONS APPROVED DOCUMENT PART H.

P2	SEPT 21	FOR INFORMATION	AB	MR	MR
P1	AUG 21	FOR INFORMATION	AB	MR	MR

P1	AUG 21	FOR REVIEW	AB	MIR	MIR
Rev.	Date	Description	By	Chkd	App'd

Drawing Status	Suitability
FOR INFORMATION	S7

--	--

Birchwood Park
Warrington

SNC-LAVALIN
Cristaline
WAS 6AE

ATKINS

Tel: +44 (0)1925 23 8000
www.atkinsglobal.com

Client

© SNC-Lavalin (2021)



DIocese of
San Diego

SHREWSBURY

Project Title

SCHOOL, DUNKERY ROAD, WYTHENSHAW

Drawing Title

MANCHESTER, MZ001

CAR PARK & NEW BUILD ACCOMMODATION PROPOSED DRAINAGE STANDARD DETAILS

DIocese PROJECT REF: 46-10W

Scale	Designed	Drawn	Checked	Authorised
AS SHOWN	SB	SM	AB	MR

Original Size	Date	Date	Date	Date
A1	JUL 21	JUL 21	AUG 21	AUG 21

DOS-ATK-(46-10w)-XX-DR-B-0026	P2
-------------------------------	----