


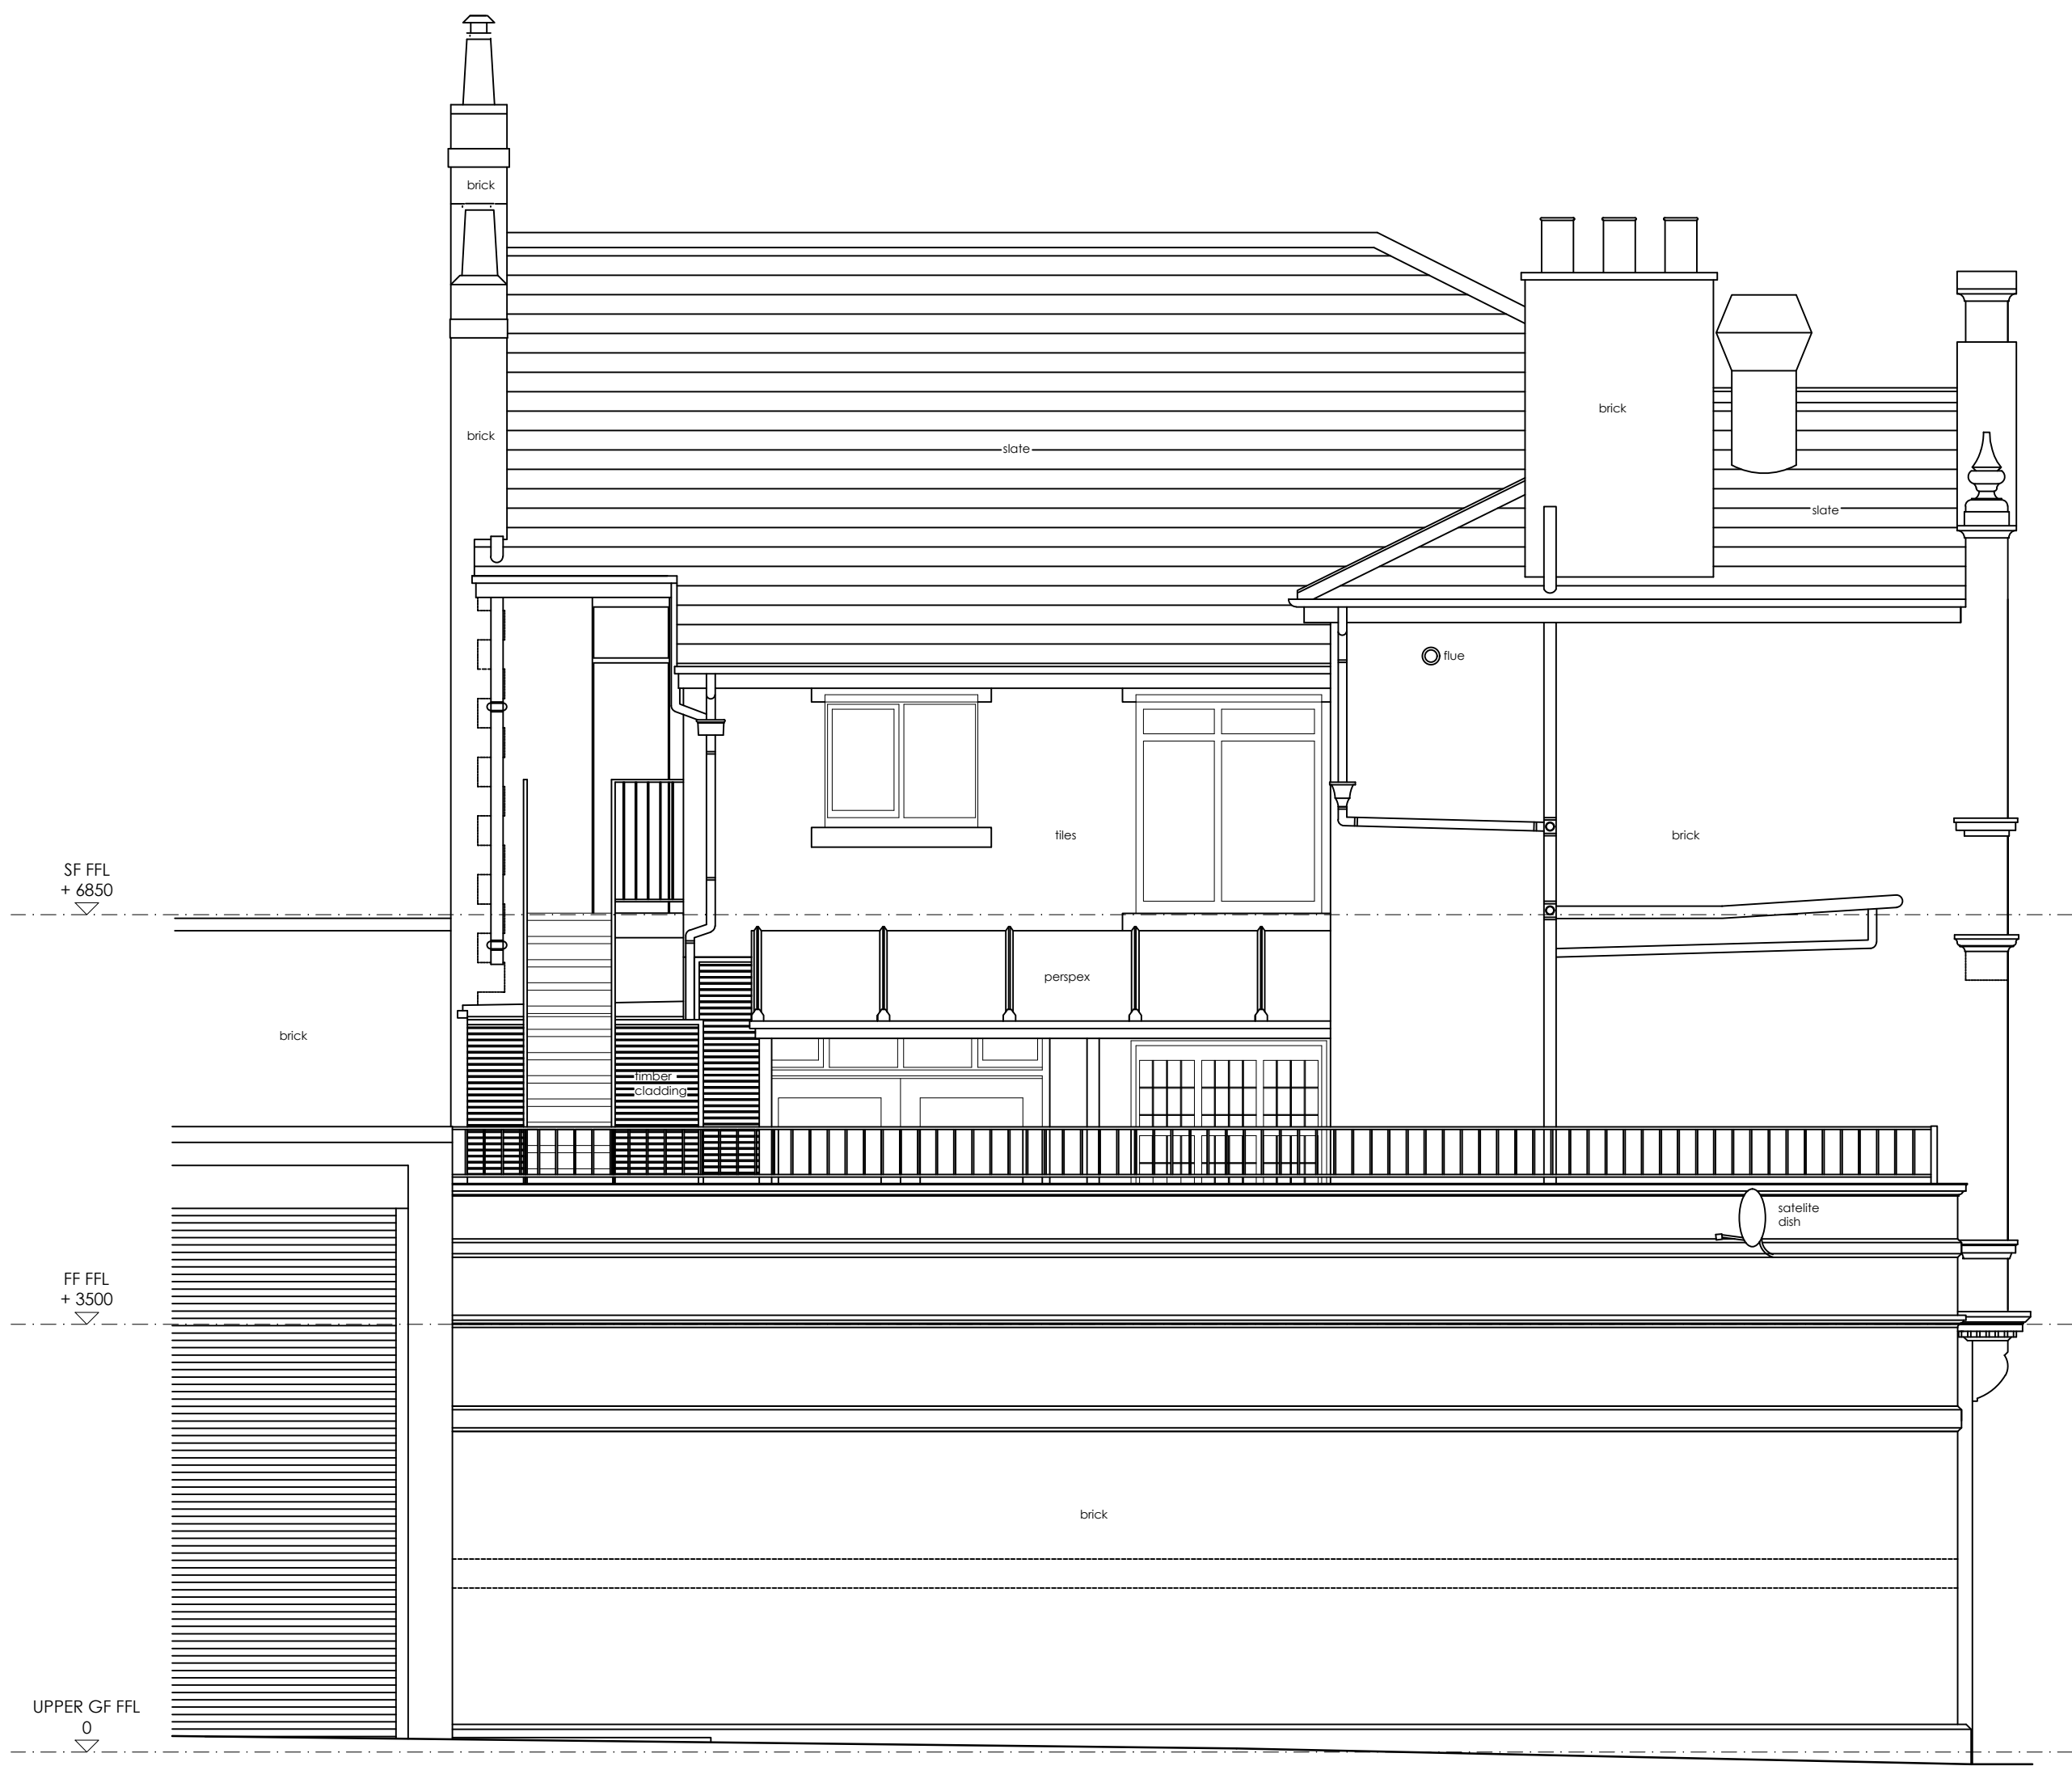

EAST ELEVATION AS EXISTING (1:50)



NORTH (TRAFFORD STREET) ELEVATION AS EXISTING (1:50)



0161 428 0310
 office@inventiveda.com
 www.inventiveda.com
 @inventiveda

Rev	Description	By	Date
	INVENTIVE DESIGN ASSOCIATES ARCHITECTURE & INTERIOR DESIGN 57 Station Road, Cheadle Hulme Stockport, Greater Manchester SK8 7AA Company Reg No: 9251414		
DEANSGATE TAVERN 321 Deansgate, Manchester, M3 4LQ EXISTING ELEVATIONS (SHEET 2 OF 2)			
DRAWN	NH	DATE	20-12-21
SCALE	1:50@A1	REV.	
			DRAWING NO. 21107-110