


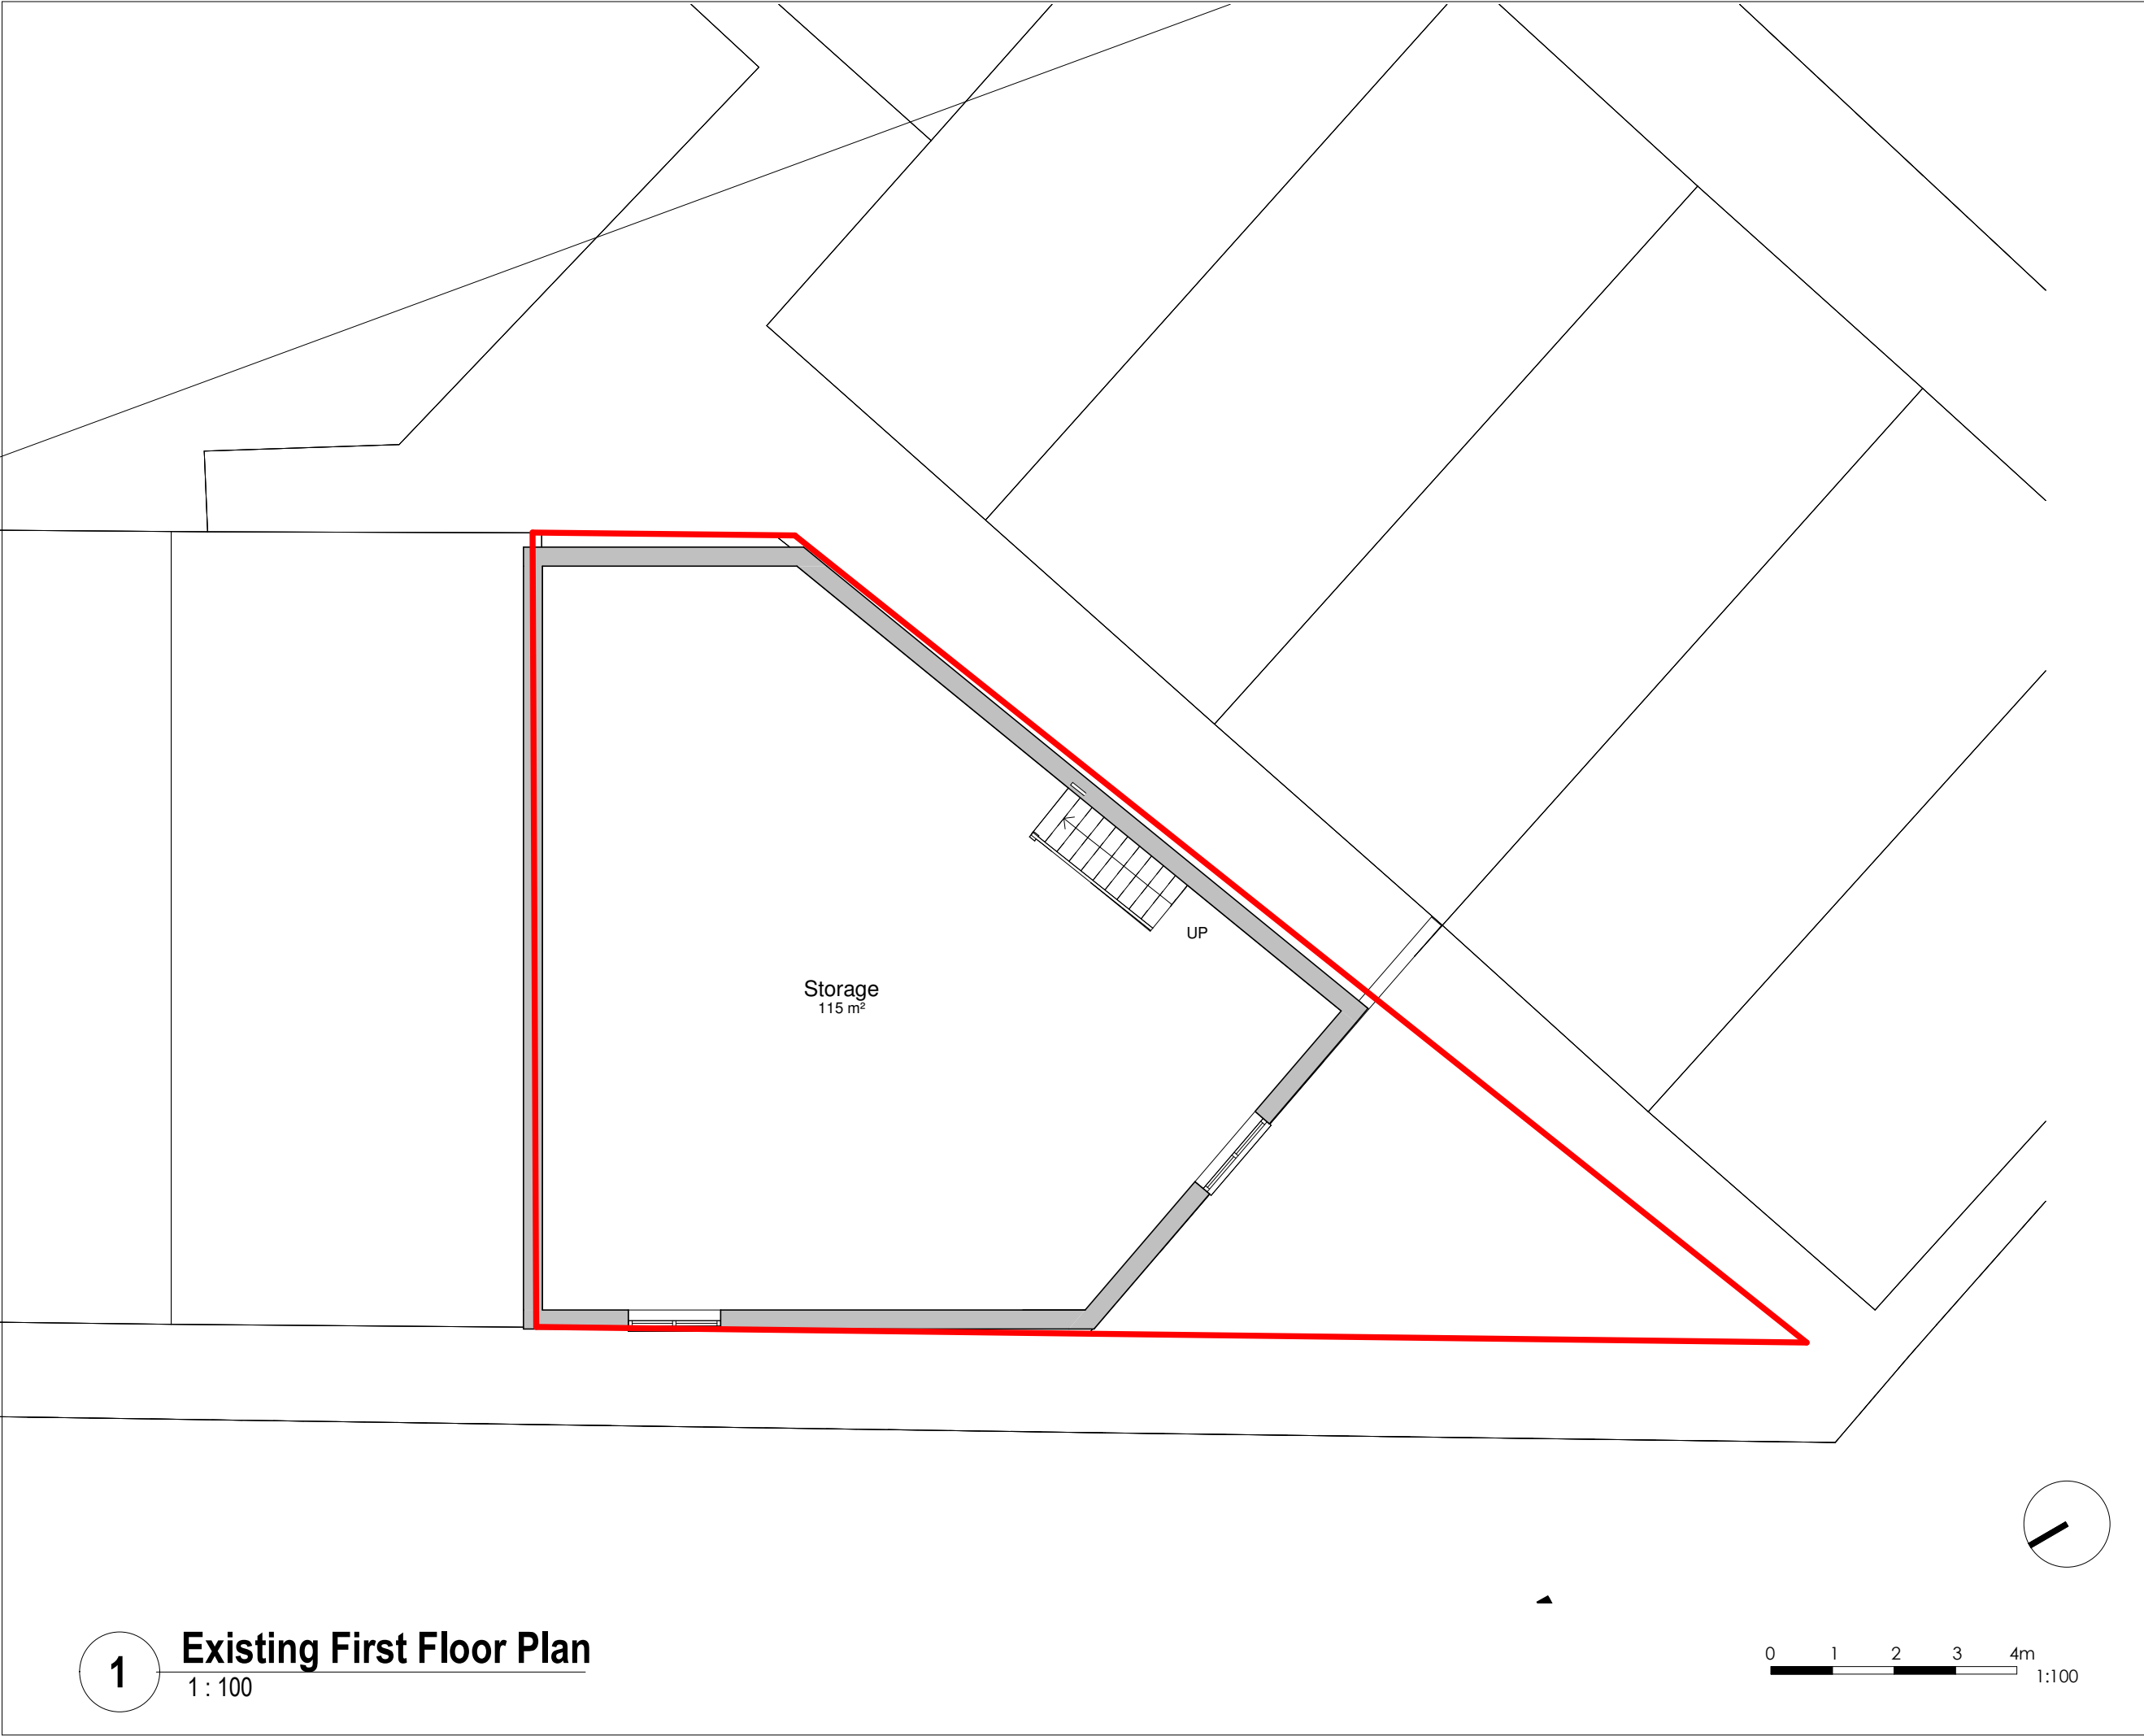

General Notes

The Architect shall have no responsibility for any use made of this document other than for that which it was prepared and issued.
All dimensions should be checked on site. Do not scale from this drawing. To be read in conjunction with all other Consultant's drawings. The Architect to be immediately notified of any discrepancies.

Copyright on this drawing retained by the Architect.

LEGEND

Site Boundary

A	17/11/21	SH	SH		Revised Annotation
-	12/08/21	HG	SH		Initial Issue
No.	Date	Dwn	Chk	App	Revision or reason for issue

Client

-

createitstudios
Architects & Designers

Create It Studios (NW) Ltd
Universal Square
Devonshire Street North
Manchester M12 6JH
0161 974 6165
www.createitstudios.co.uk
info@createitstudios.co.uk

Project Title
30A Moulton St, Cheetham Hill,
Manchester M8 8FQ

Scale / North Point
1 : 100

Drawing Title
Existing First Floor Plan

Drawing Number	Revision
A1383(01)AP003	A
Drawing Status	
Preliminary	