



ELEVATION
AS
EXISTING

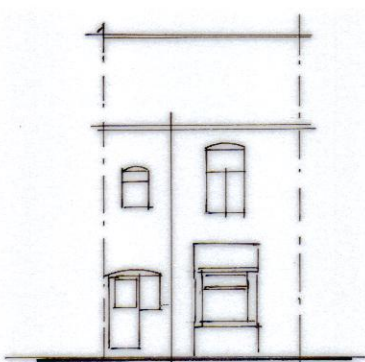

REAR

ELEVATIONS
AS
EXISTING

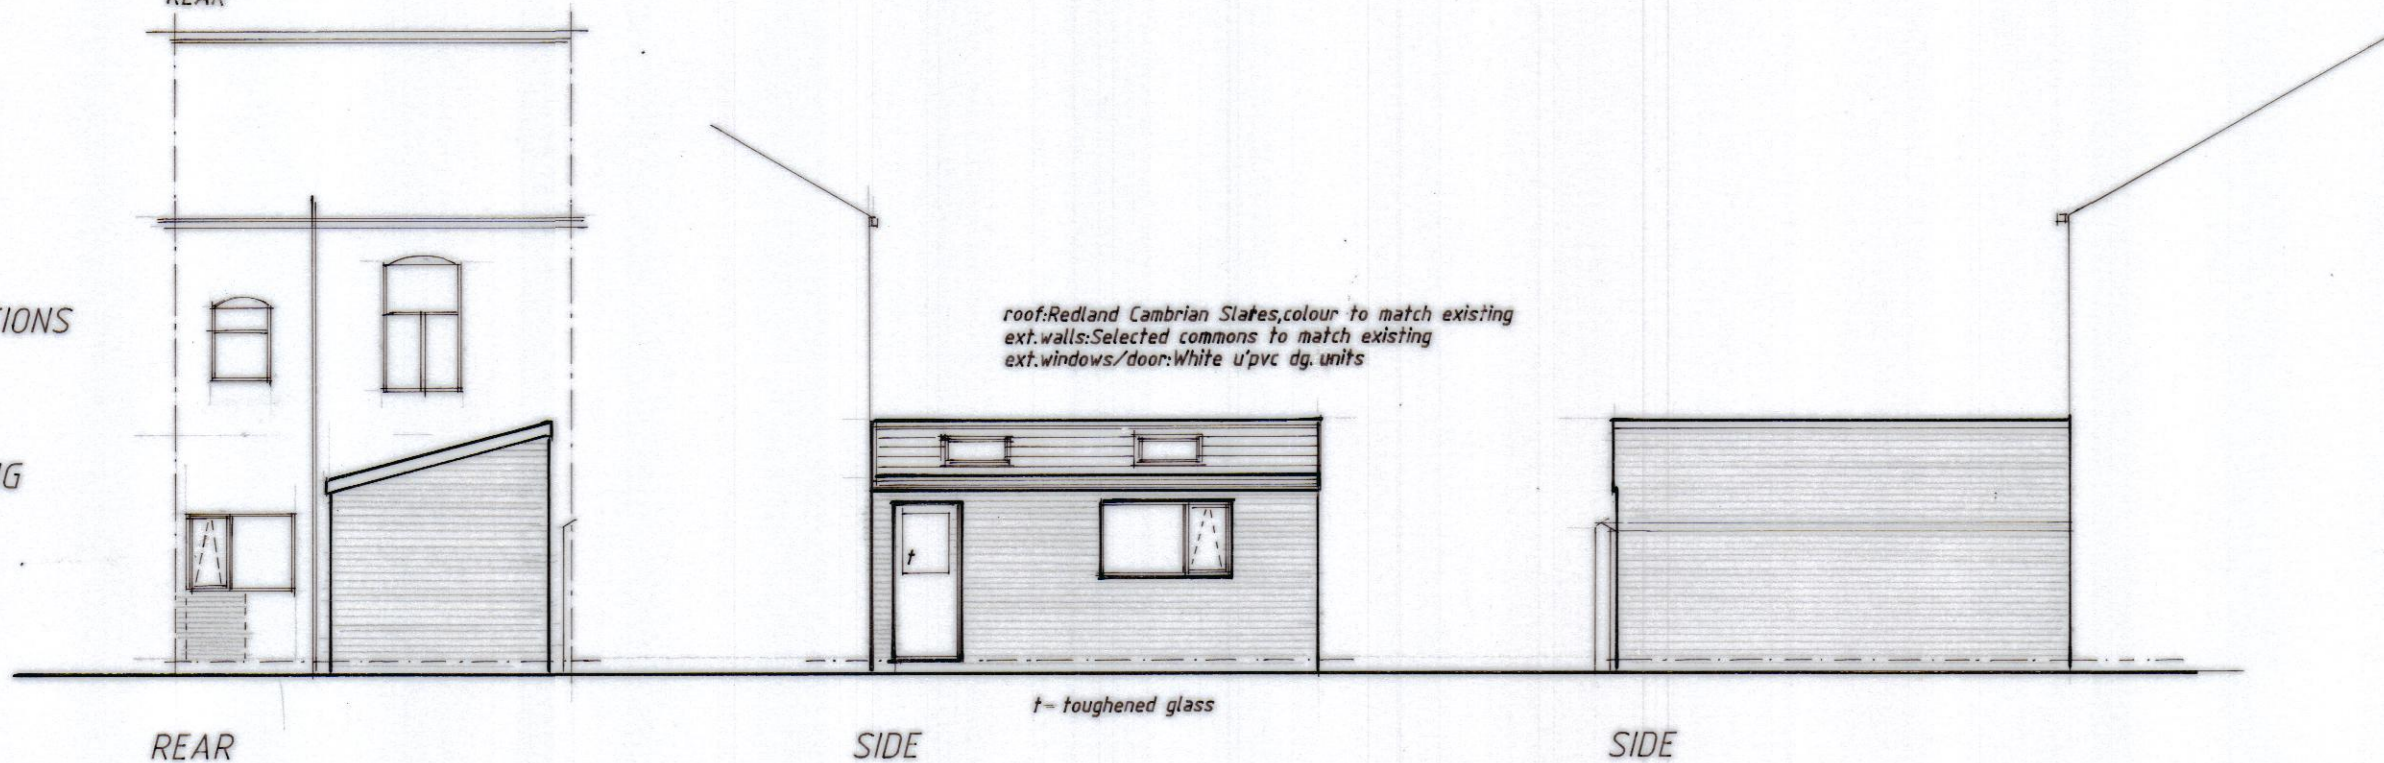


roof: Redland Cambrian Slates, colour to match existing
ext. walls: Selected commons to match existing
ext. windows/door: White u/pvc dg. units

t-toughened glass

REAR


SIDE

SIDE

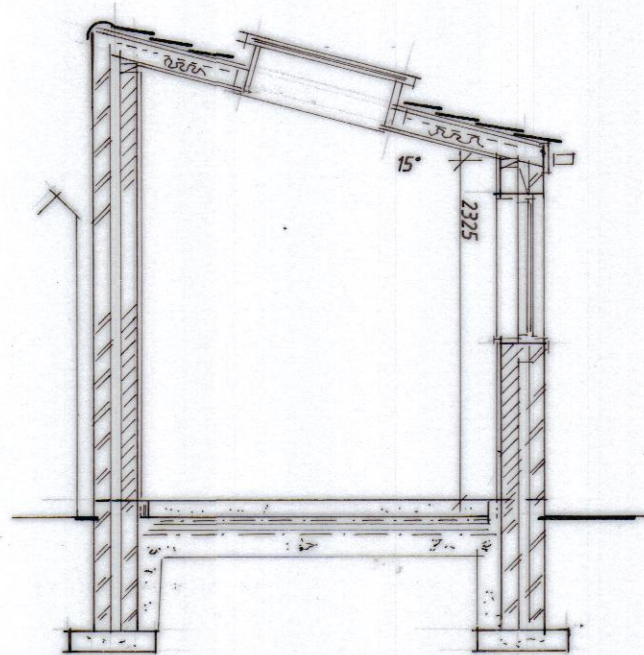

SECTION

REAR PASSAGE

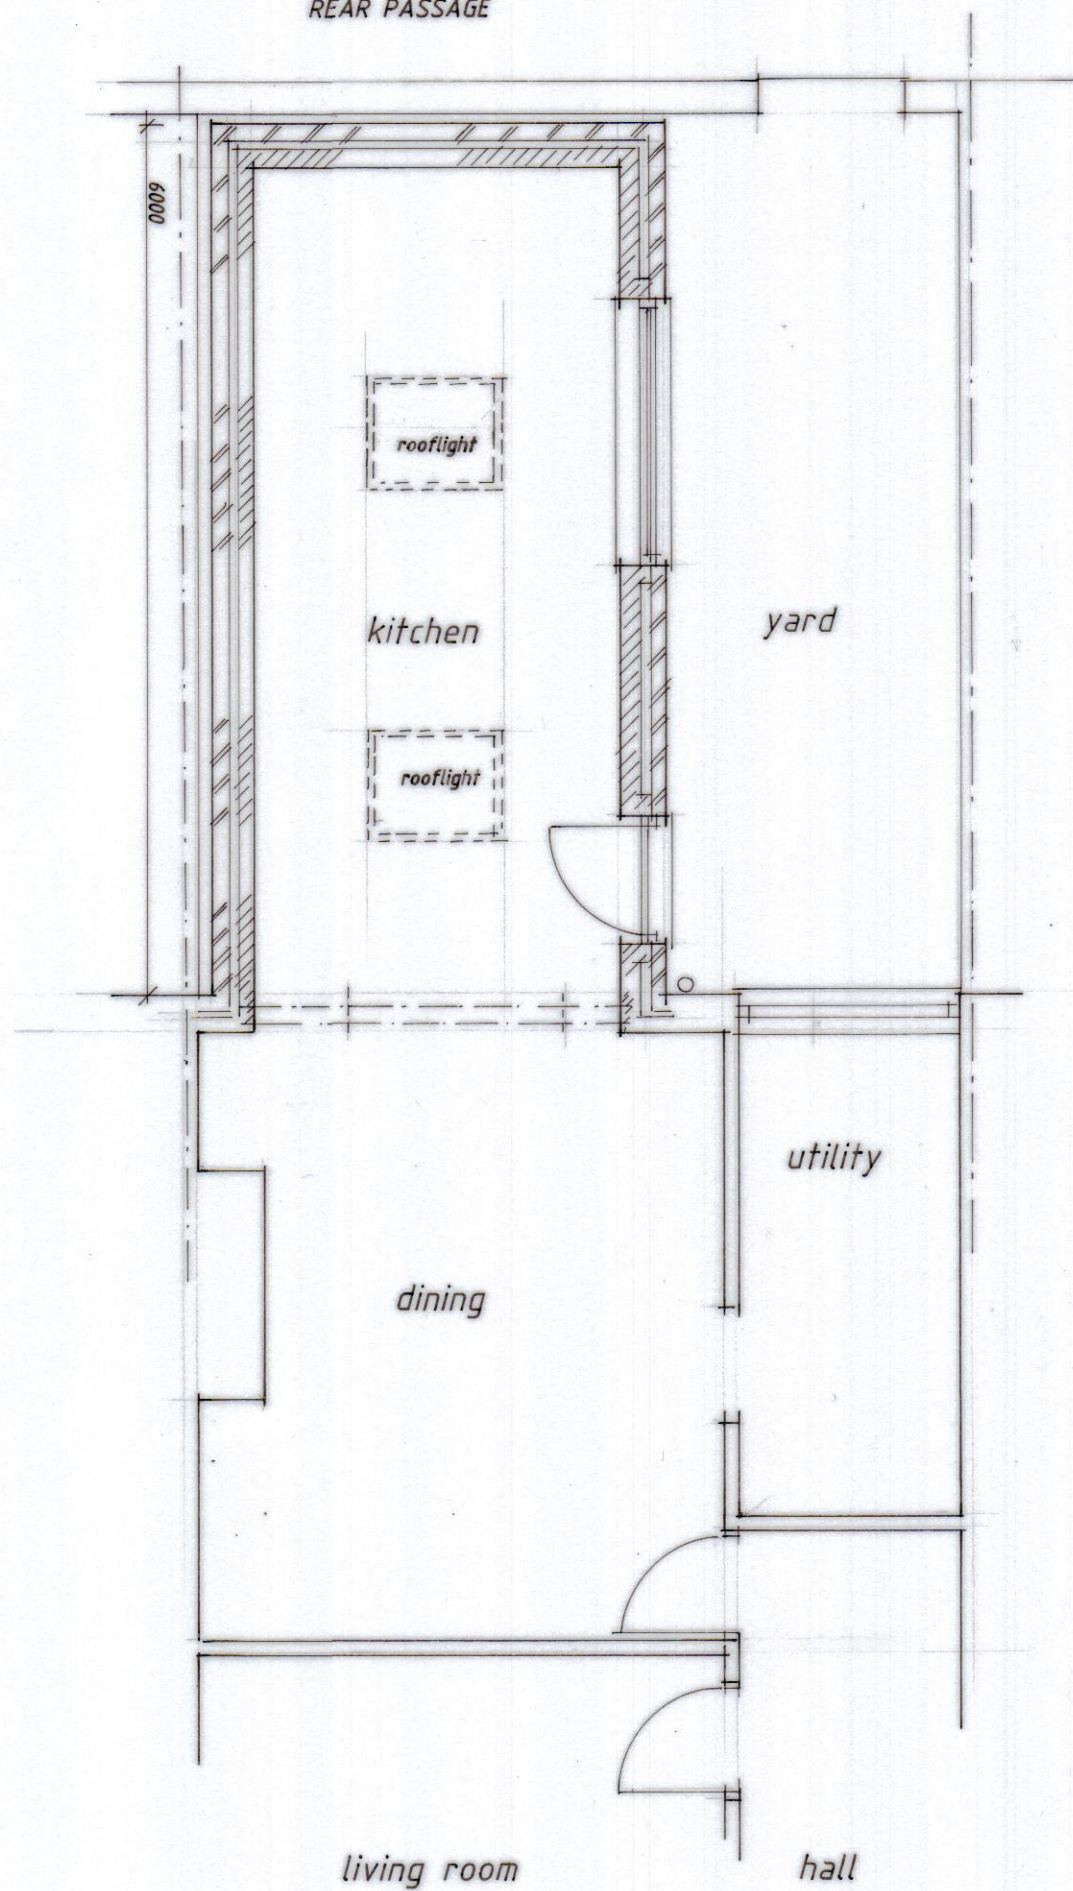


part GROUND FLOOR PLAN as proposed


1/50

1/100

1/200

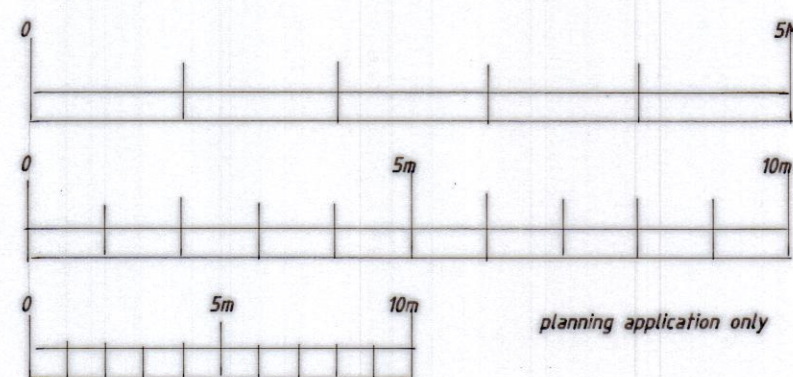

planning application only

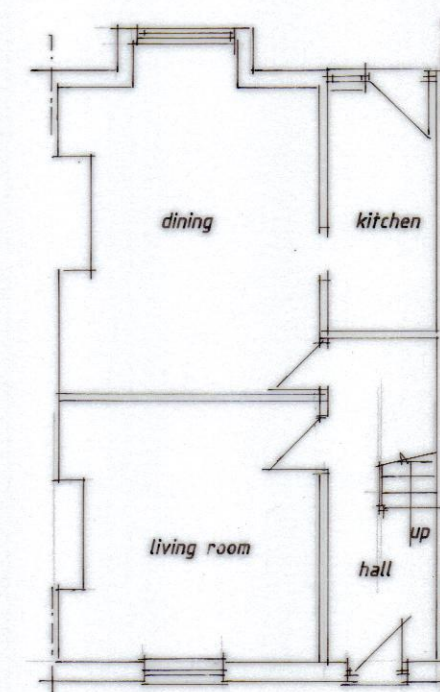

GROUND FLOOR PLAN as existing

PROPOSED SINGLE STOREY REAR EXTENSION
for:

Mr. and Mrs. C. MORRIS
37 MARKINGTON STREET
MANCHESTER
M14 7JB

date: OCTOBER 2021
scale: 1/50, 1/100, 1/200
dwg. no. 7320/01

drawn: D I GROVES 166 CHARLES ST., LEIGH WN7 1HF
tel: 01942 607738, 07889 585751