

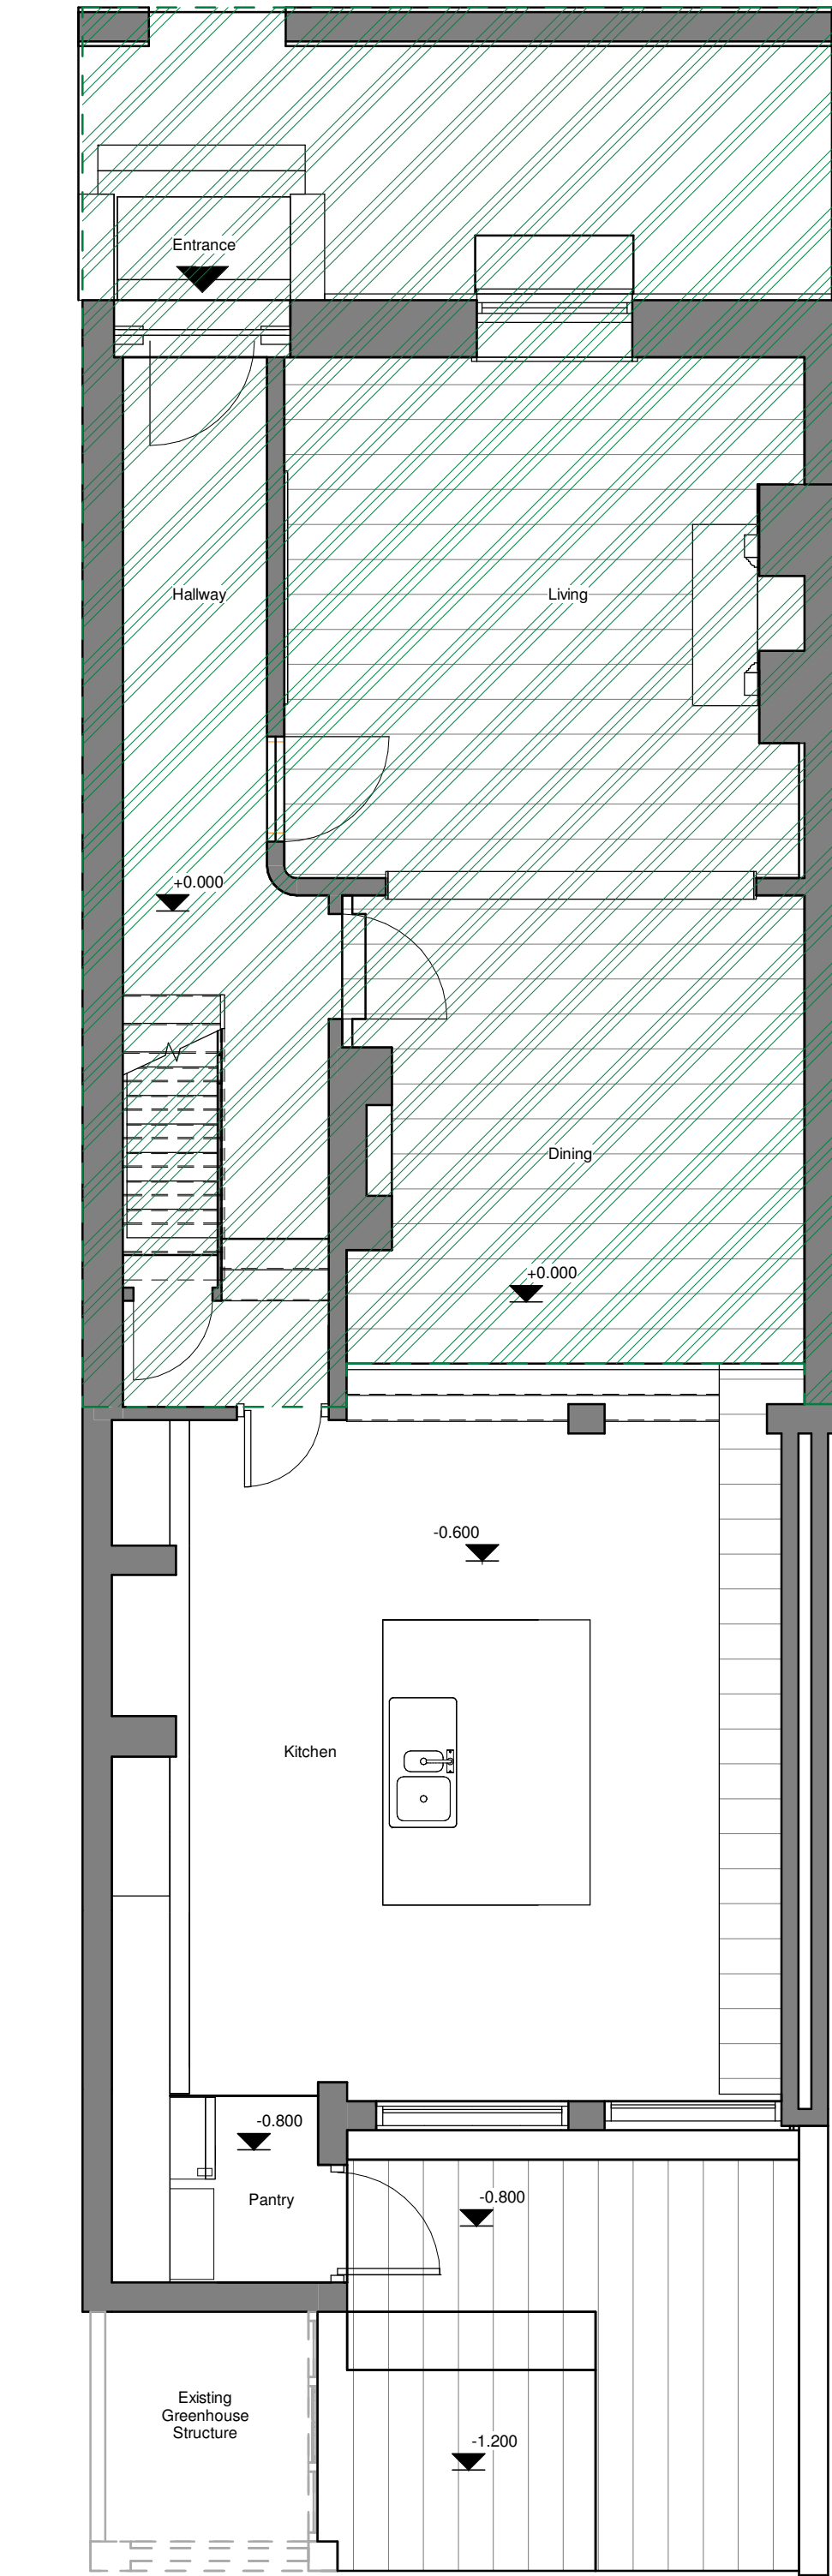



Key
Area remains as existing

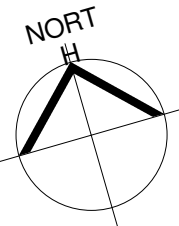

1 Proposed Level 00 and -0.5 GA
1 : 50

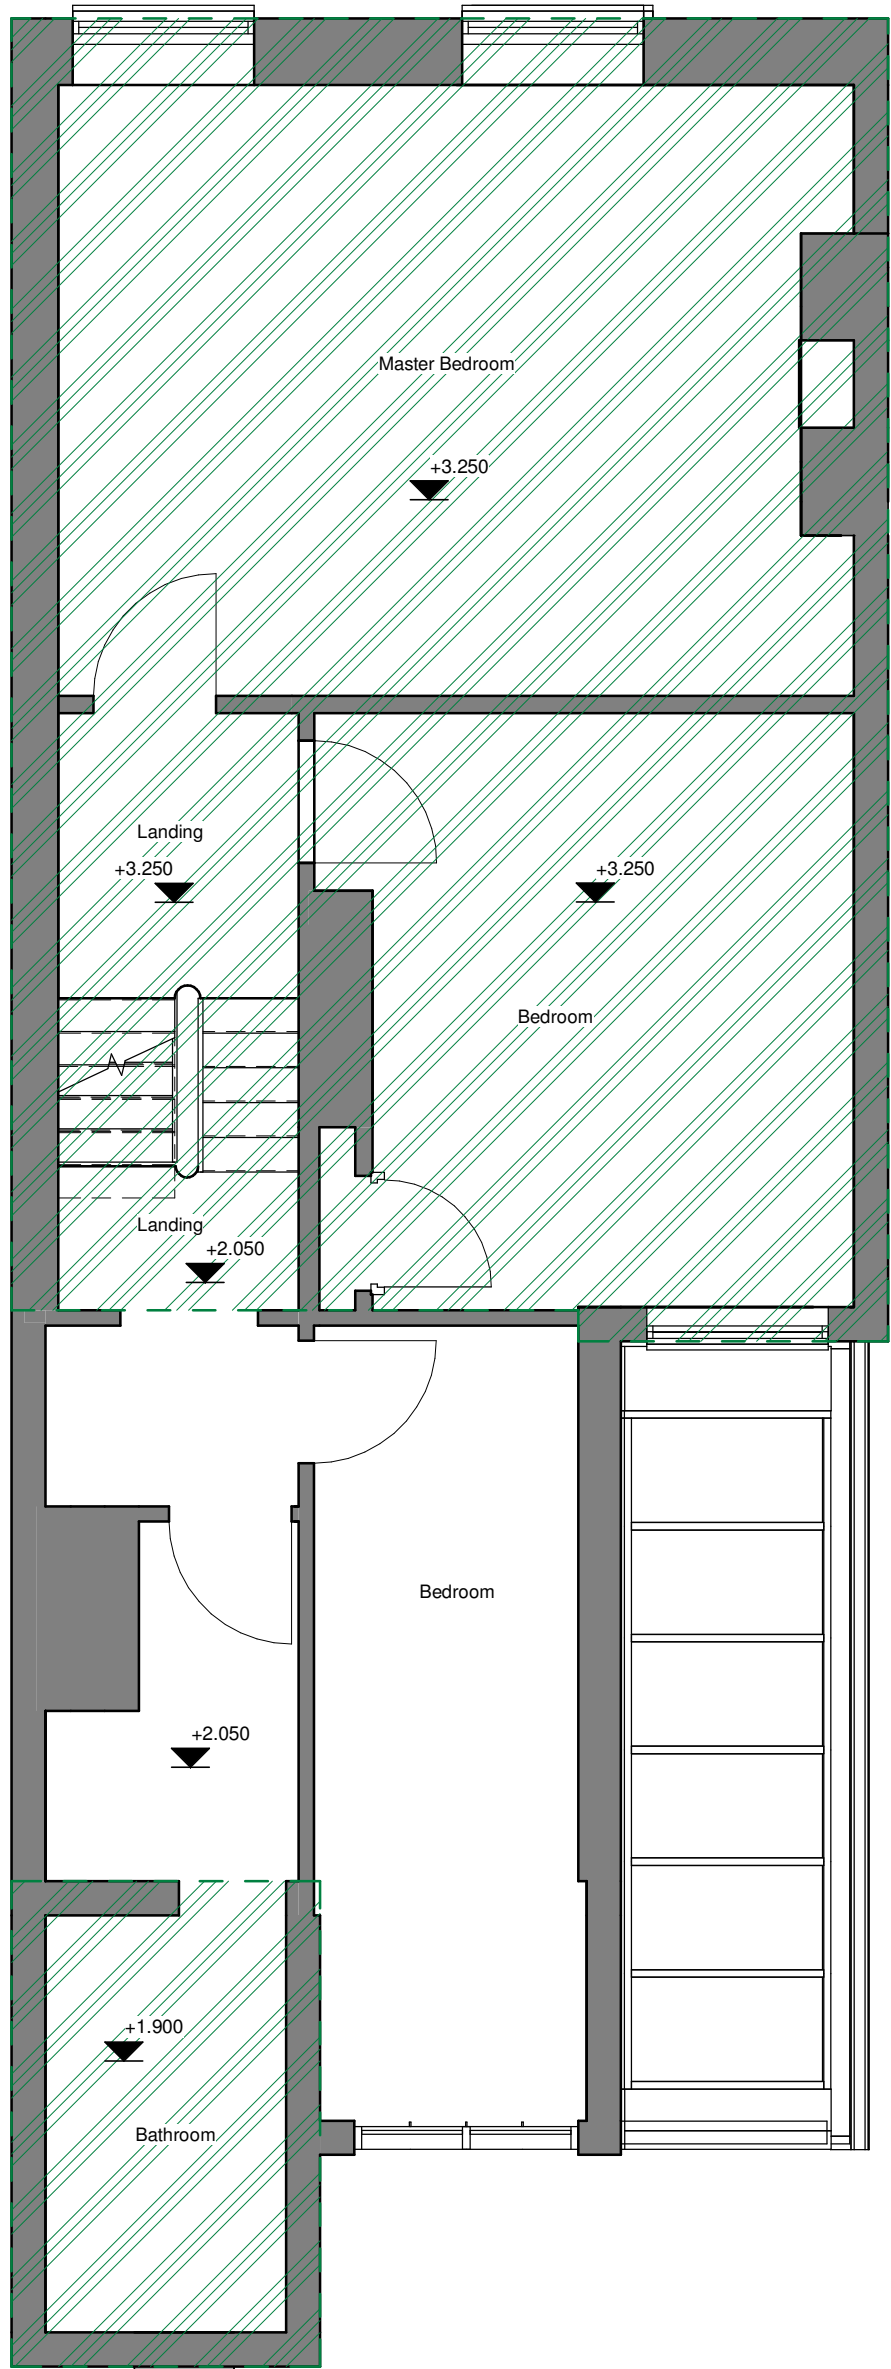

2 Proposed Levels 0.5 and 1 GA
1 : 50

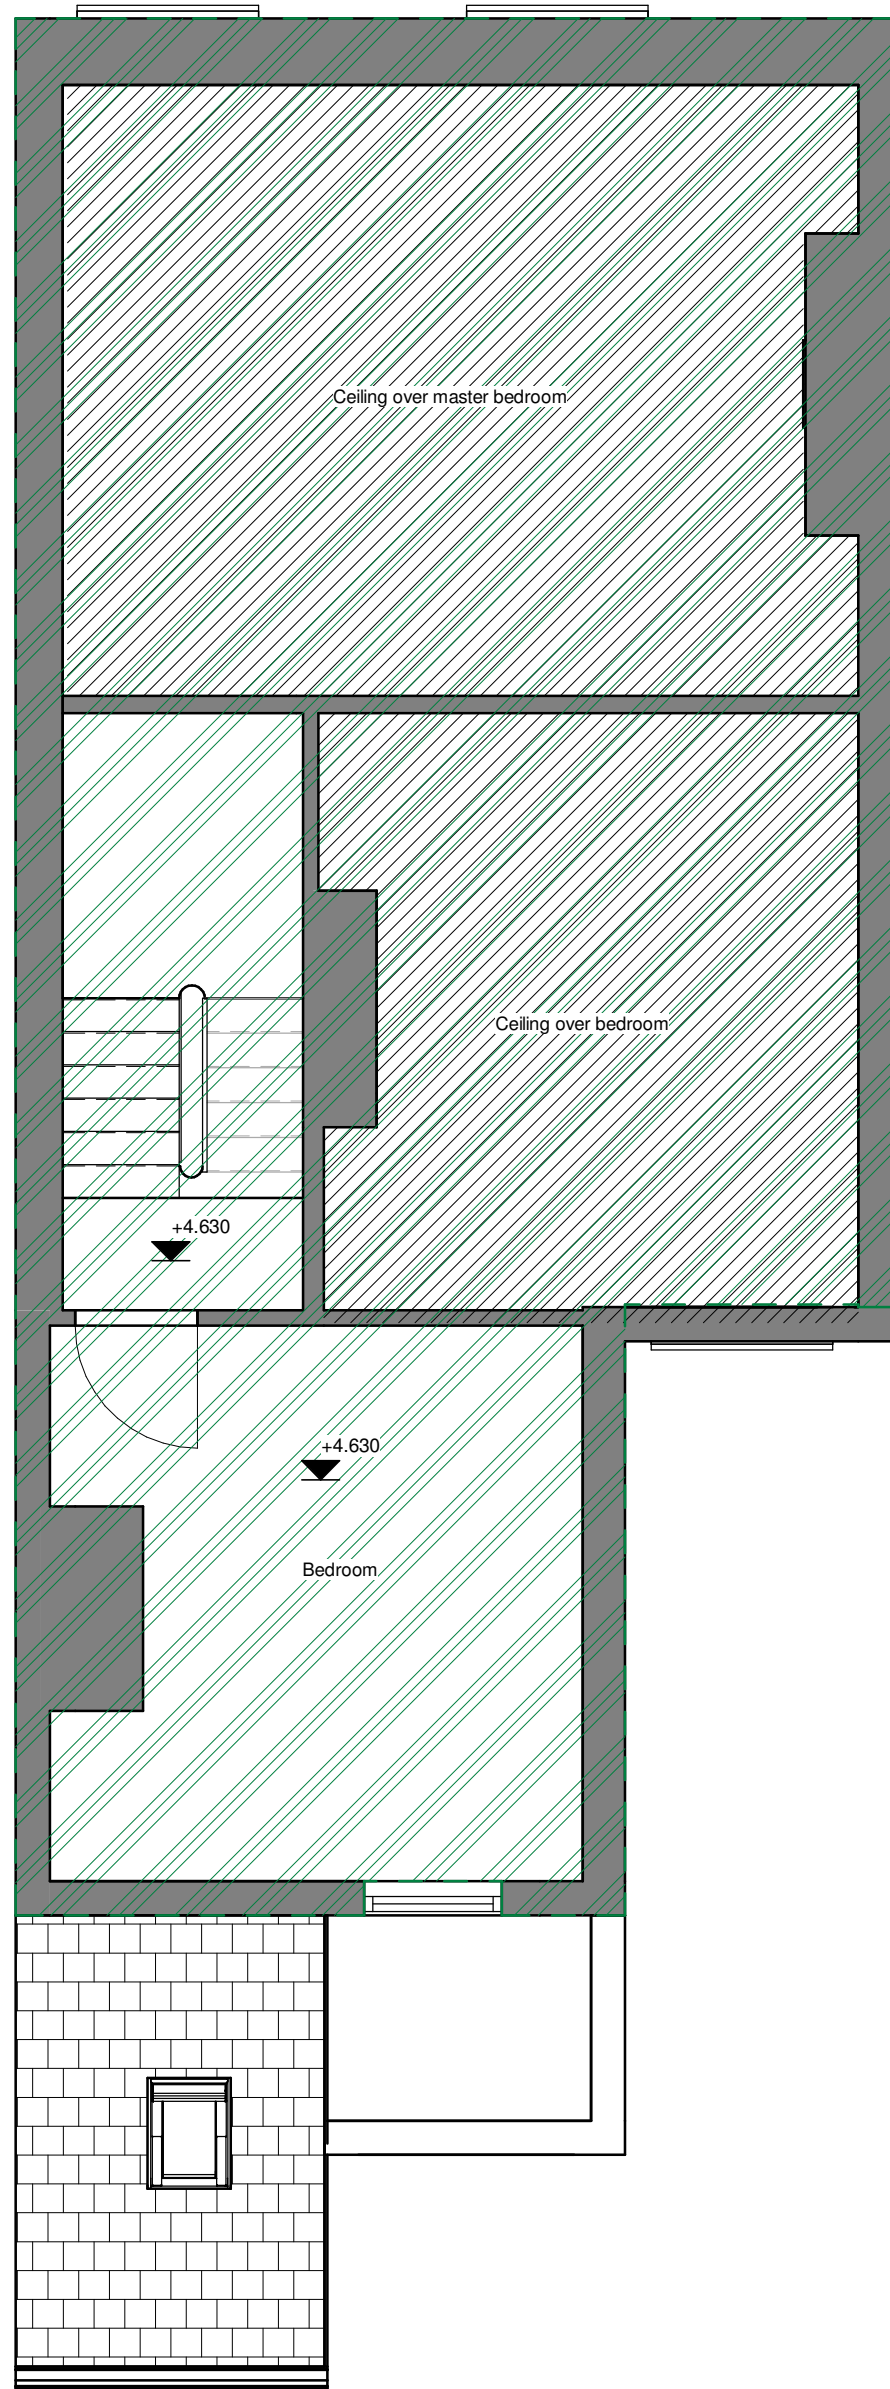

3 Proposed Level 1.5 GA
1 : 50

PL	01	29/11/21	PLANNING ISSUE	REVISED BY
STATUS	REV	DATE	DESCRIPTION	SH
CLIENT				CHECKED BY
				SH
				ORIGINATOR NO
				00001

CONSULTANT
studiopesa
www.studiopesa.co.uk

PROJECT
Extension
24 Kirkmanshulme Lane, M12 4WA

DRAWING TITLE
Proposed Floor Plans

SUITABILITY STATUS
PL : PLANNING
SCALE
1 : 50@A2

DRAWING USAGE:
PROJECT - ORIGINATOR - VOLUME - LEVEL - TYPE - ROLE - CLASS - NUMBER
00001-SH-XX-XX-DR-A-XXXX-00002
STATUS_REVISION
PL_01