


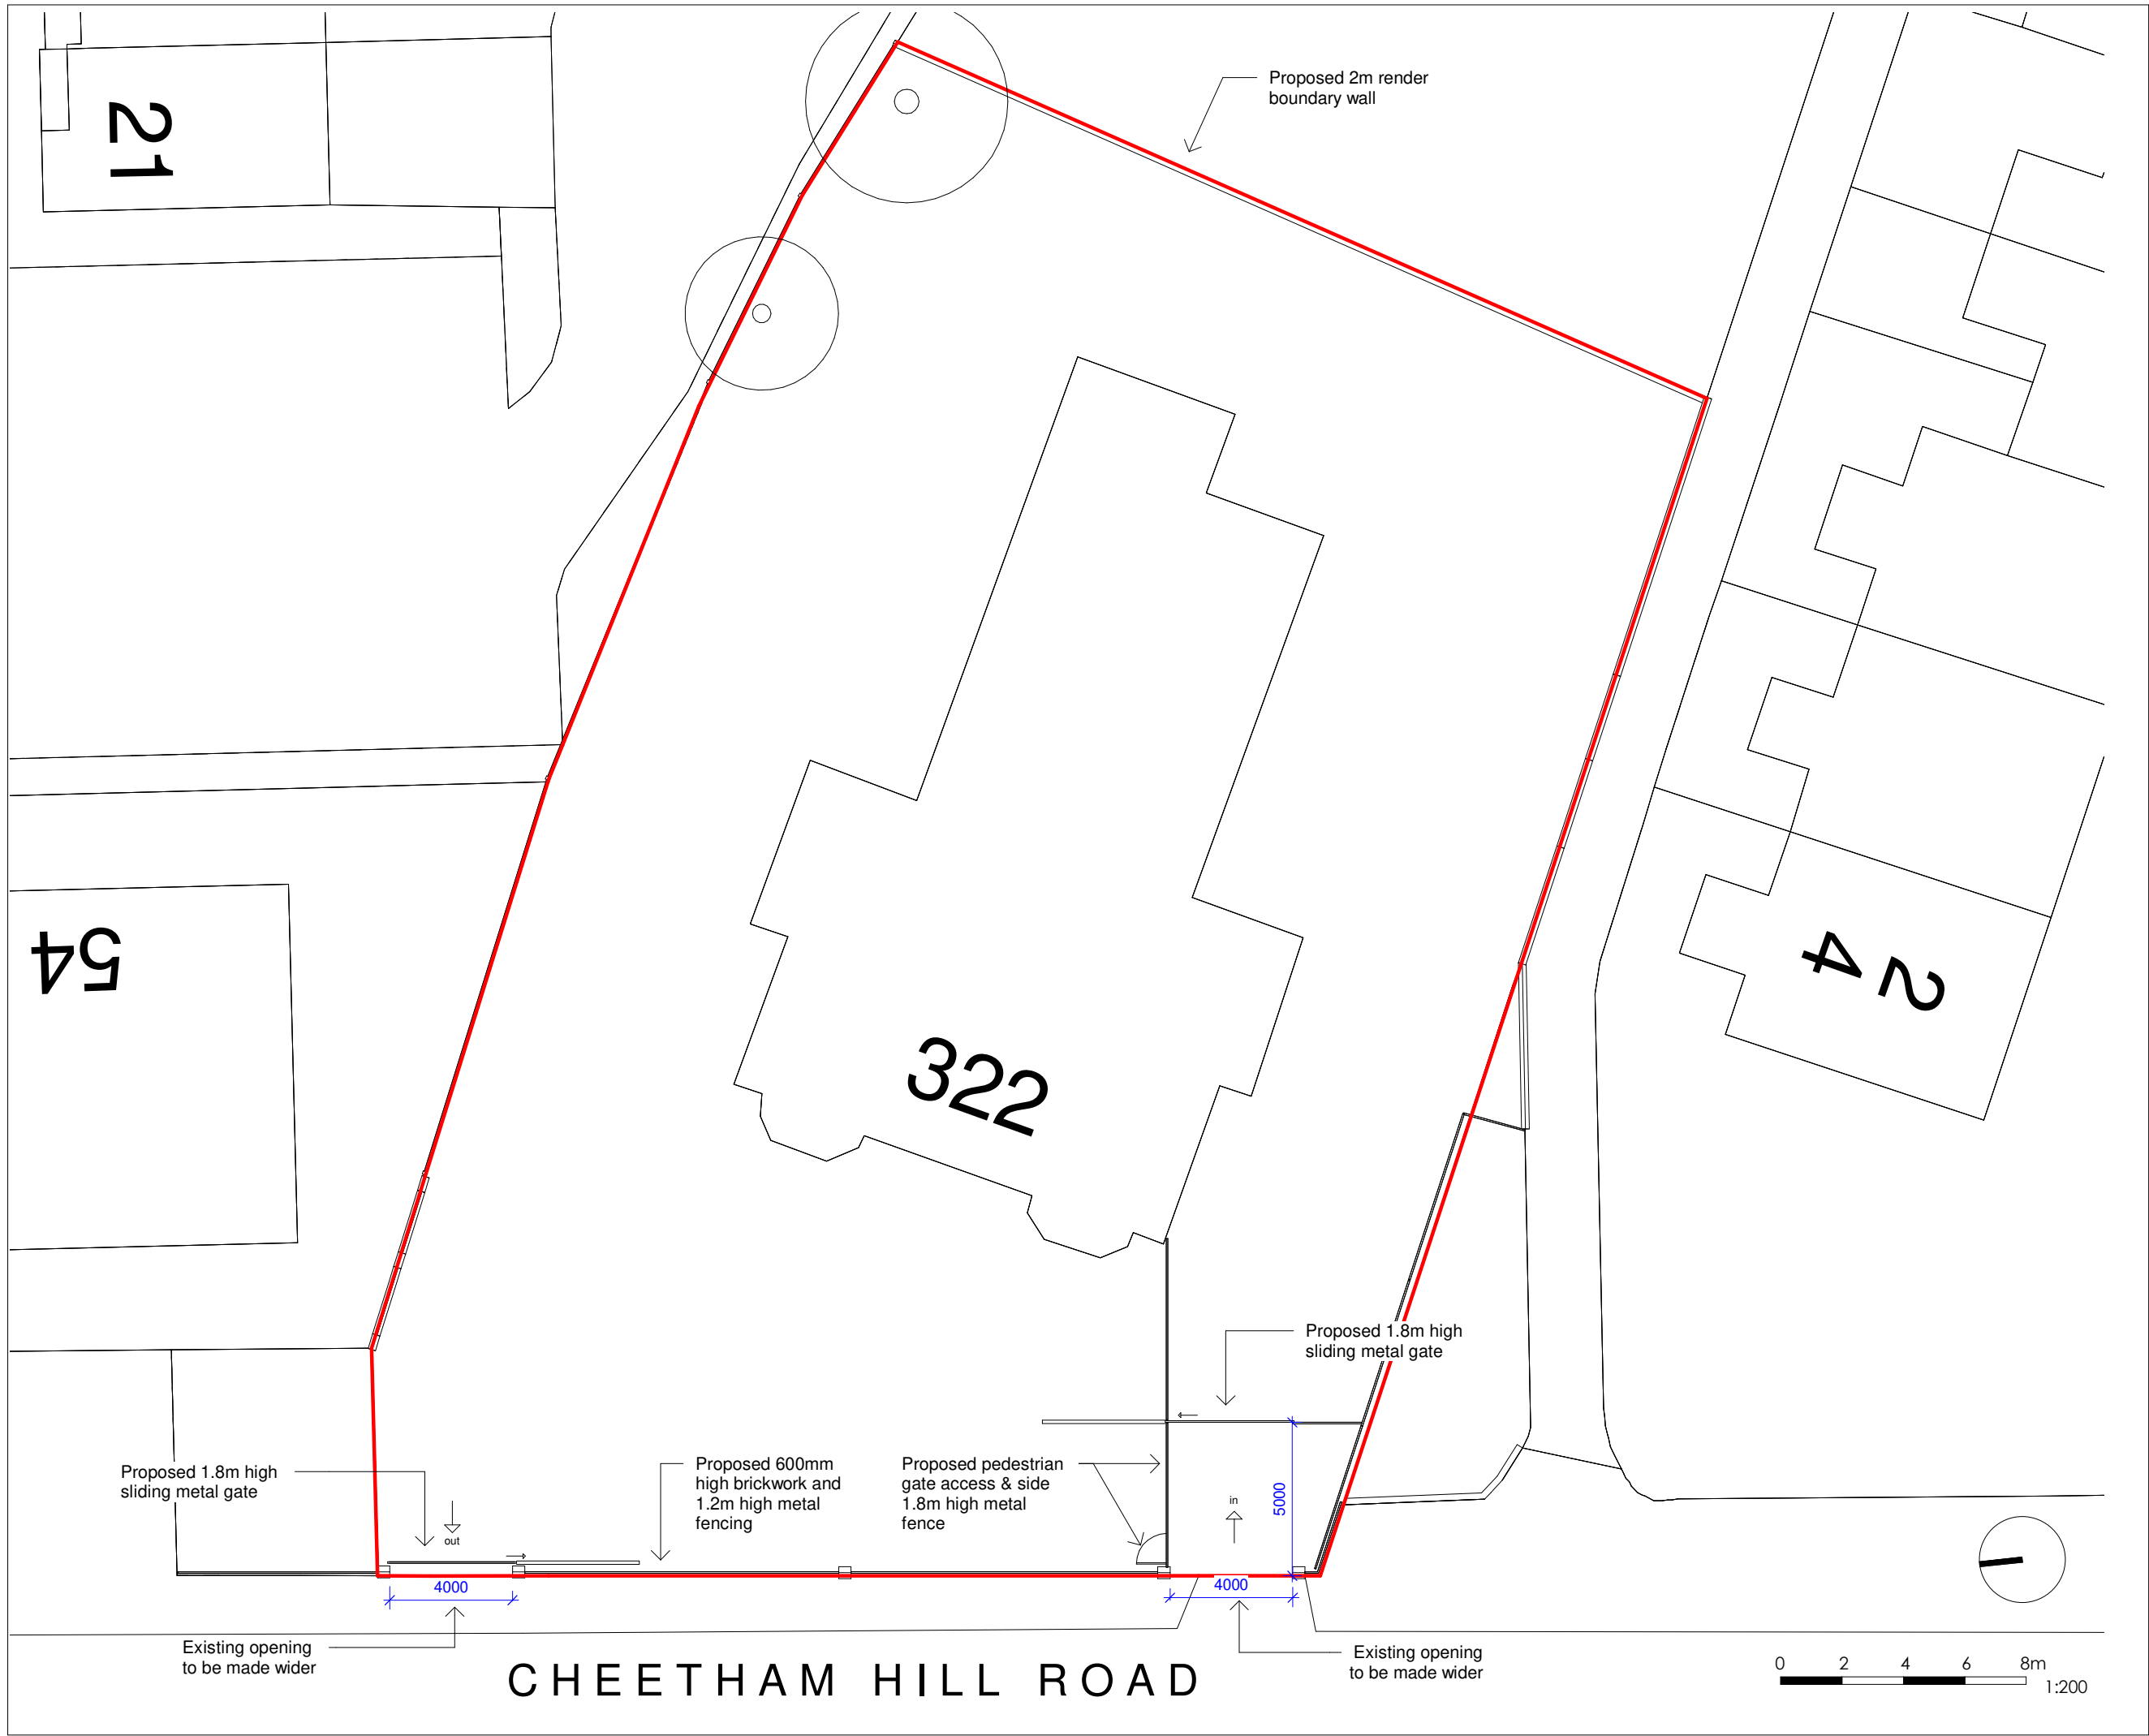

General Notes

The Architect shall have no responsibility for any use made of this document other than for that which it was prepared and issued.
All dimensions should be checked on site. Do not scale from this drawing
To be read in conjunction with all other Consultant's drawings.
The Architect to be immediately notified of any discrepancies.
Copyright on this drawing retained by the Architect.

LEGEND

Site Boundary

P3	05/01/22	SA	SH	Amended brick wall & metal fence height	
P2	15/11/21	SA	SH	Amended Red Line	
P1	09/11/21	SA	SH	Initial Issue	
No.	Date	Dwn	Chk	App	Revision or reason for issue

Client
Mian Properties Limited

createitstudios
... leave an impression

Create It Studios (NW) Ltd
Universal Square
Devonshire Street North
Manchester
M12 6JH
info@createitstudios.co.uk

Project Title
322-324 Cheetham Hill Road,
Cheetham Hill, Manchester M8 0PL

Scale / North Point

1 : 200

Drawing Title
Proposed Site Plan

Drawing Number
A1393(02)AP001
Drawing Status
Preliminary

Revision
P3