






Proposed Front Elevation – South
Scale 1:100

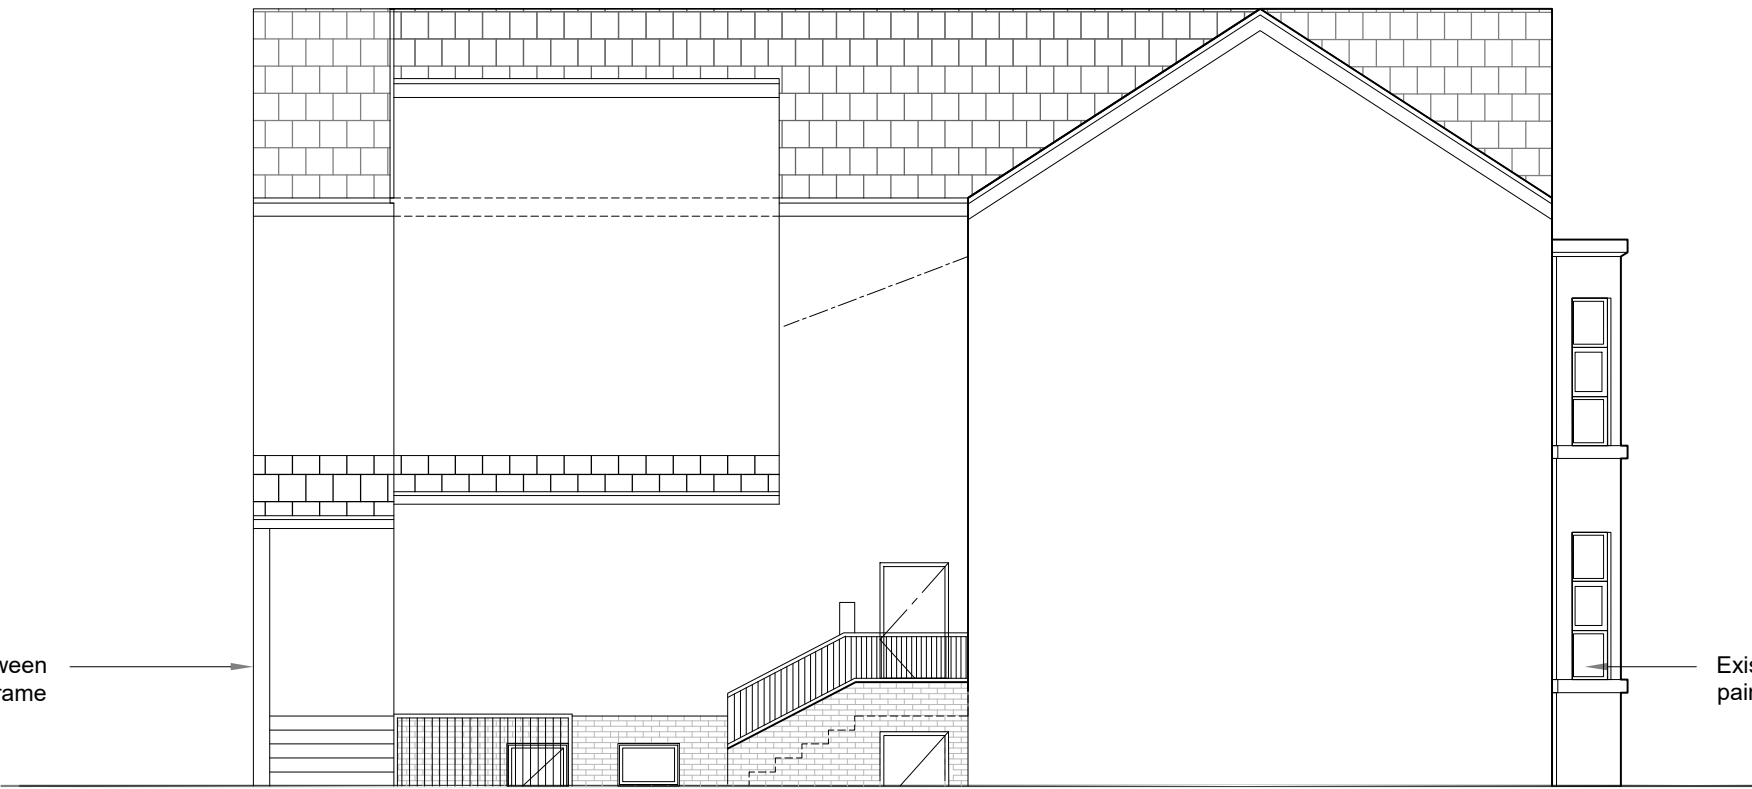

Proposed Side Elevation – West
Scale 1:100

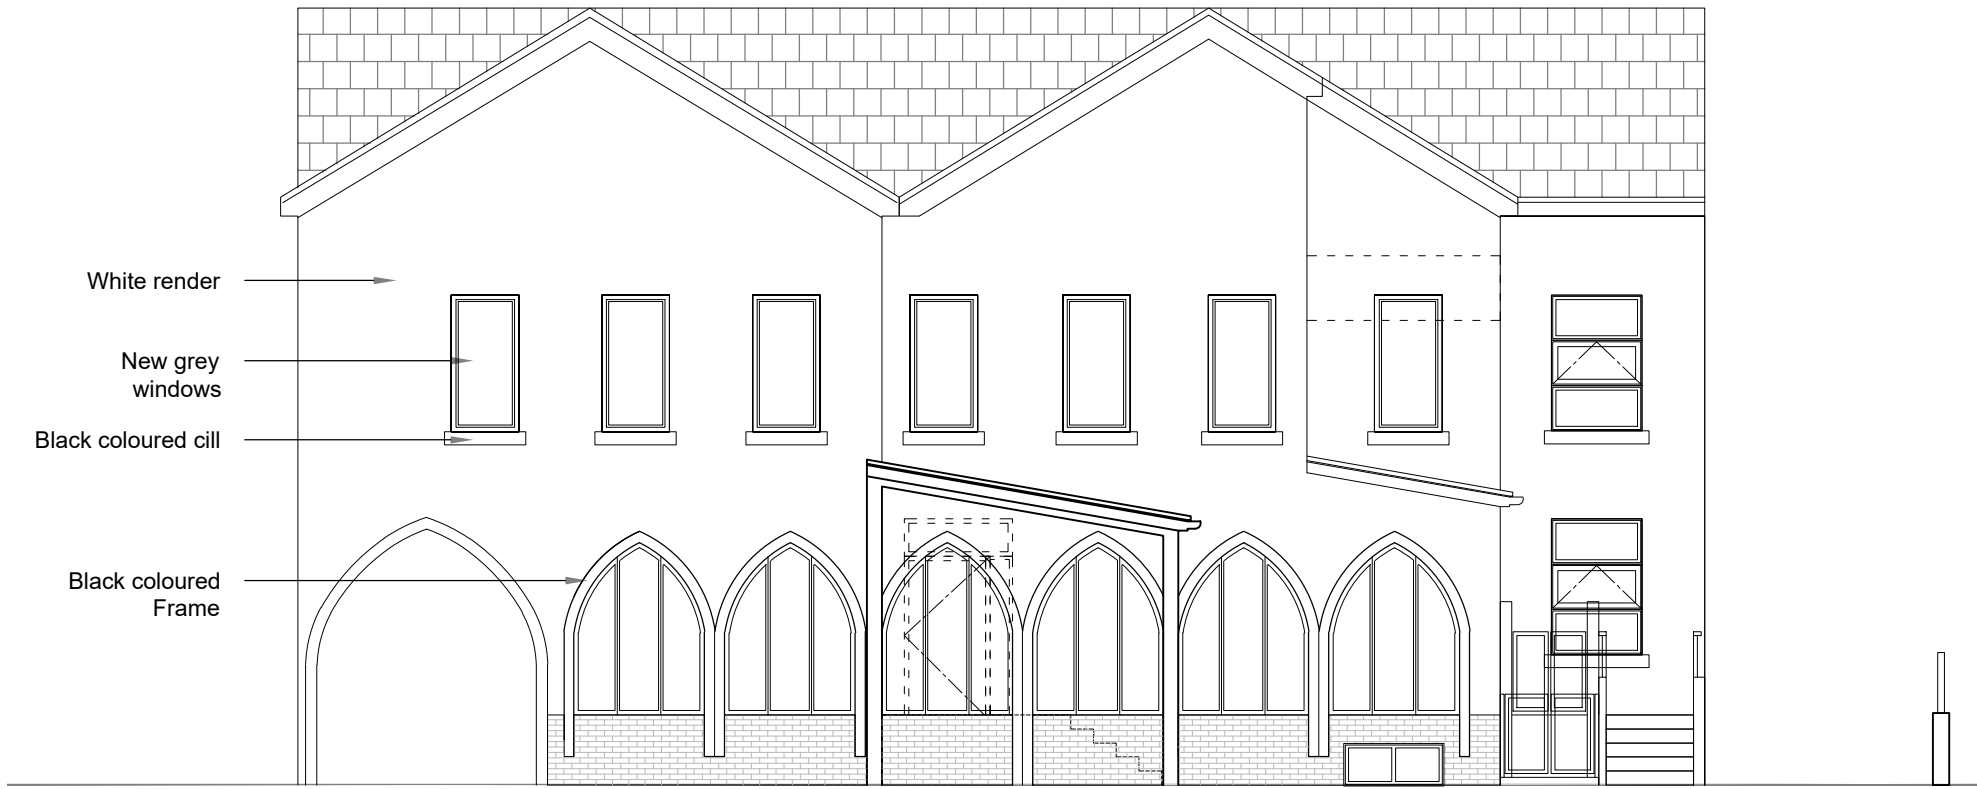

Proposed Rear Elevation – North
Scale 1:100

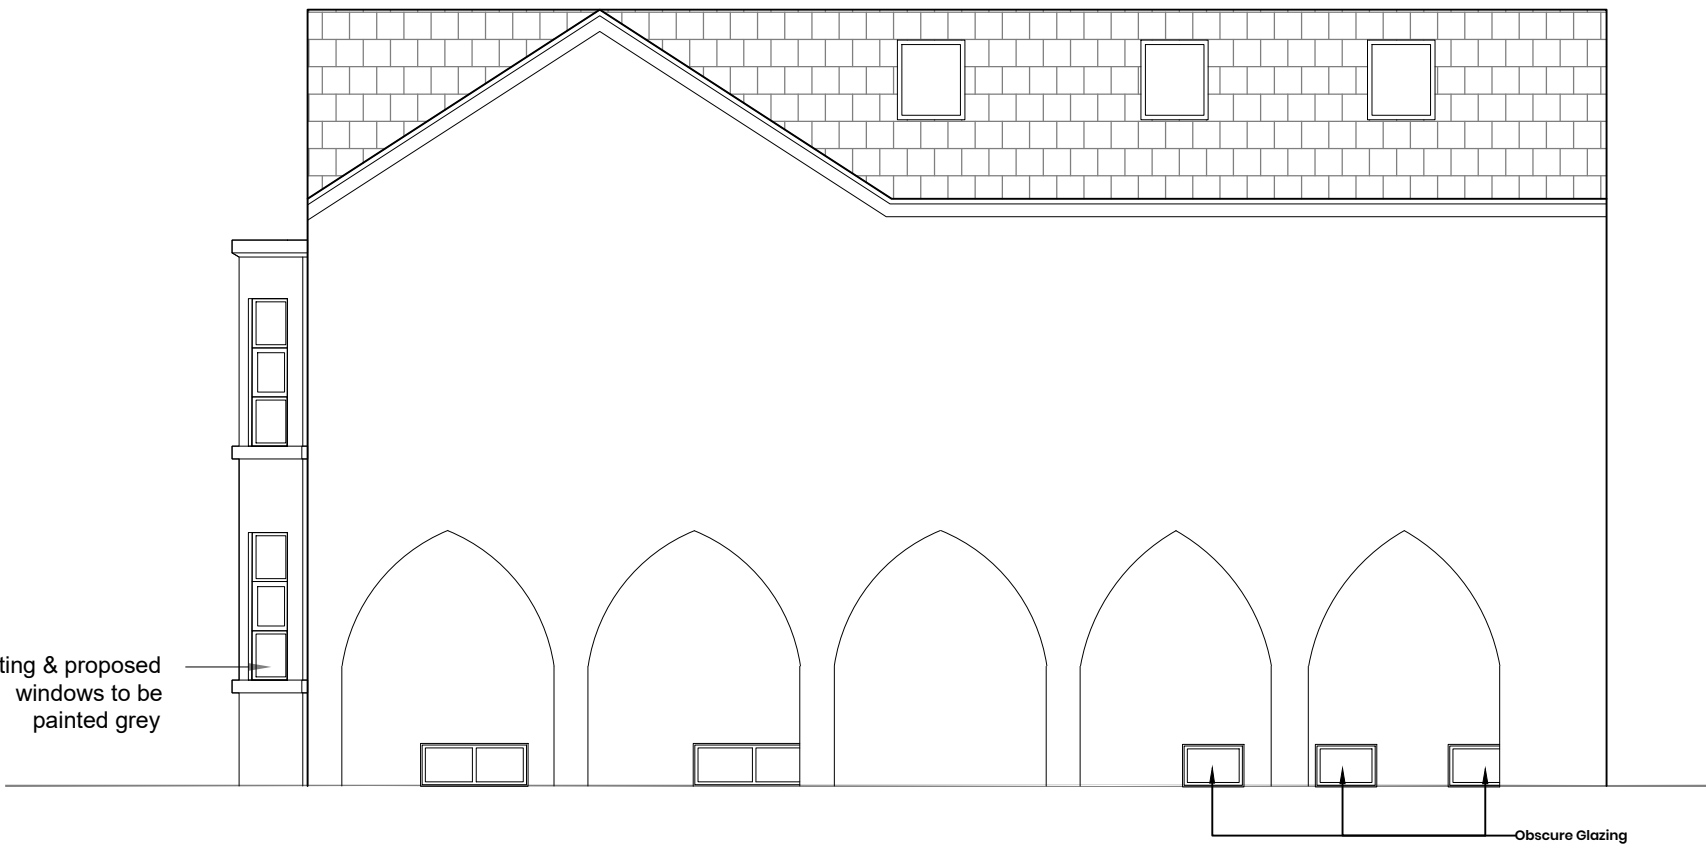

Proposed Side Elevation – East
Scale 1:100

General Notes:


All site dimensions shall be verified by the Contractor on site prior to commencing any works.

Do not scale from this drawing.

Design intent drawing only. Construction to comply with latest building regulation requirements.

This drawing is the property of "Studio Tashkeel Architecture Ltd." and copyright is reserved by them. The drawing is not to be copied or disclosed by or to any unauthorised persons without the prior written consent of Studio Tashkeel Architecture Ltd.

B	Basement updates	01/11/21	MH	MK
A	General amendments	15/03/21	AM	MK
Rev	Description	Date	Dr by	App by

 

**STUDIO TASHKEEL
ARCHITECTURE LTD.**
89 Princess Street
Manchester M1 4HT
United Kingdom
T +44(0)161 694 6375
E info@StudioTashkeel.com
www.studiotashkeel.com

client name Ishaq Muhammad	
project Zakariya Mosque	
drawing Proposed Elevations	
project number 1904105	scale 1:100 @ A2
drawing number 1904105_PL_005	rev B
issue status Planning	
This drawing is to be read in conjunction with all related drawings. All dimensions must be checked and verified on site before commencing any work or producing shop drawings. The originator should be notified immediately of any discrepancy. This drawing is copyright and remains the property of Studio Tashkeel Architecture Ltd.	