


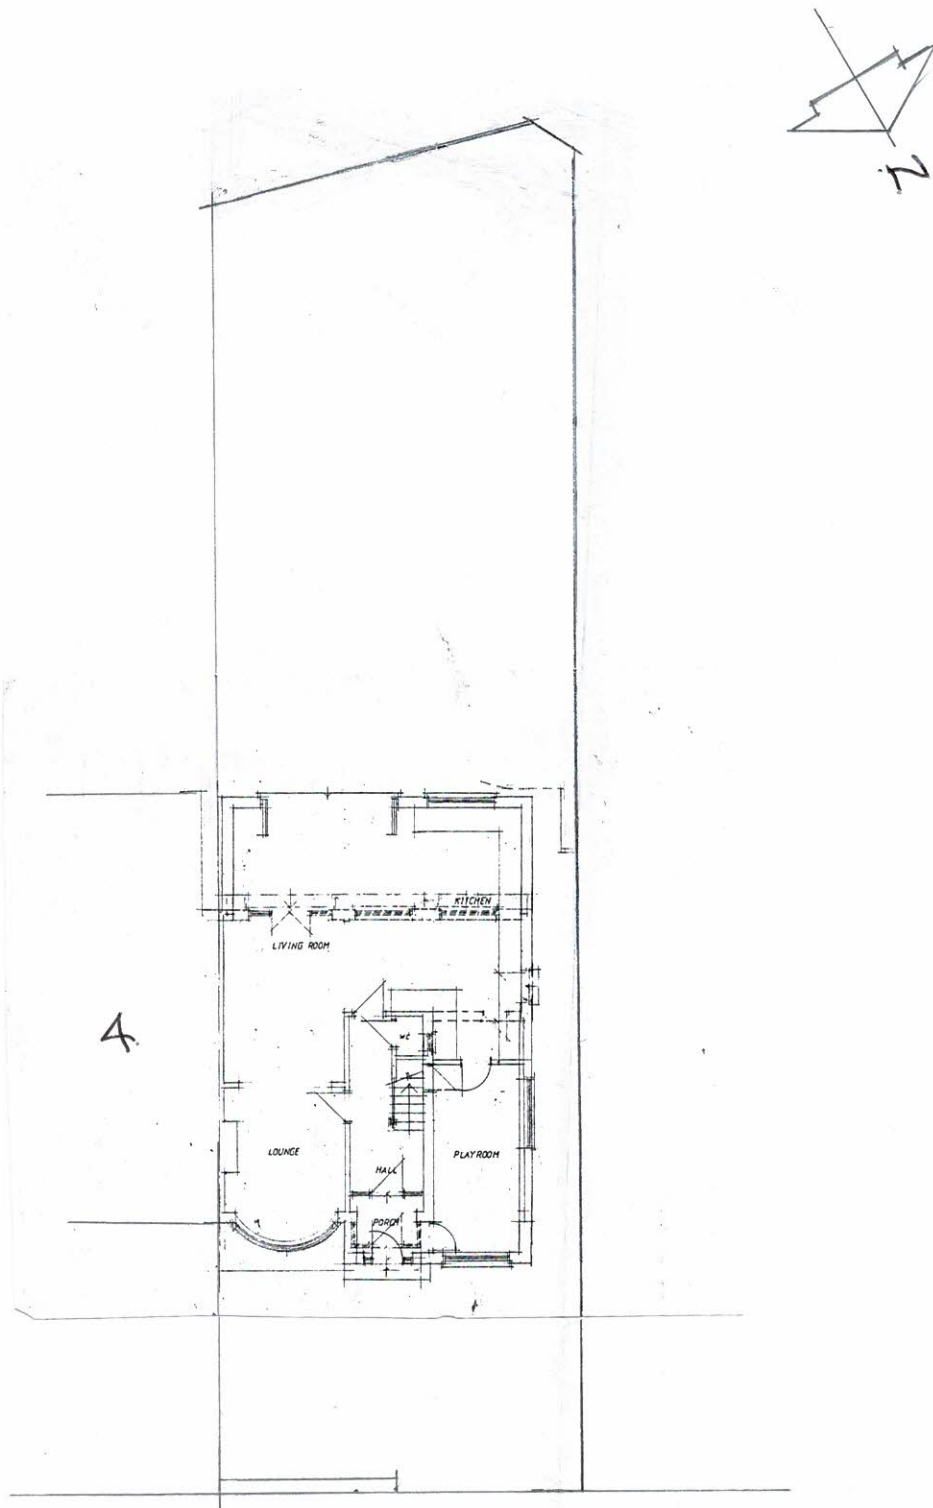

SITE PLAN AS PROPOSED

2 COLEBY AVENUE
MANCHESTER M22 5HH.

Scale 1:200 @ A4.
REV 'A'
REV 'B'