

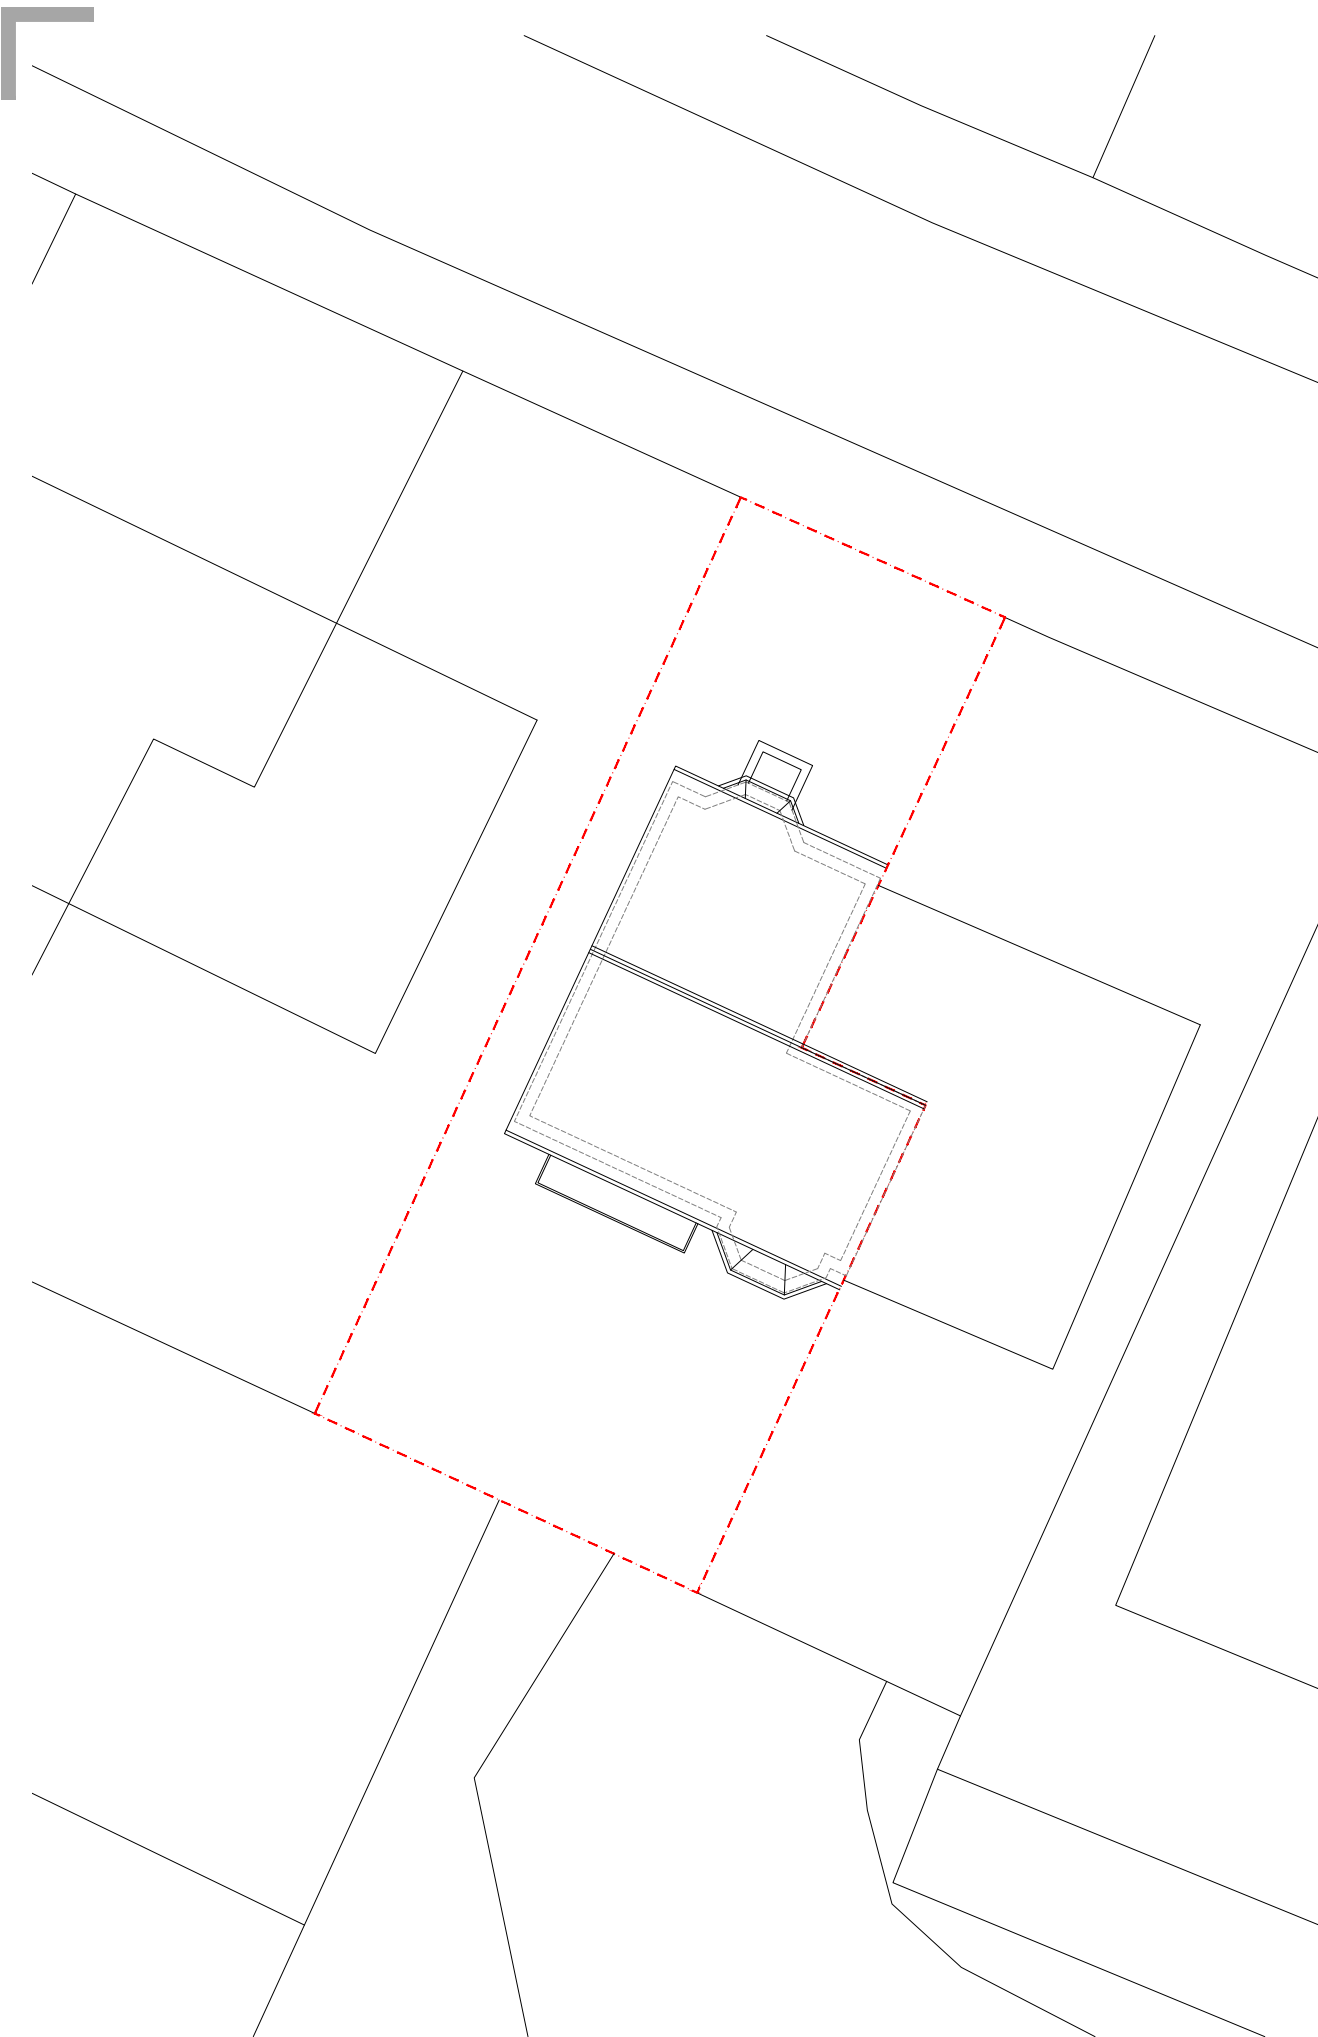


ALL DIMENSIONS ARE FOR REFERENCE
PURPOSES ONLY DISCRPENCIES ARE TO BE
REPORTED TO THE DRAWINGS AUTHOR. DO NOT
SCALE FROM DRAWING.

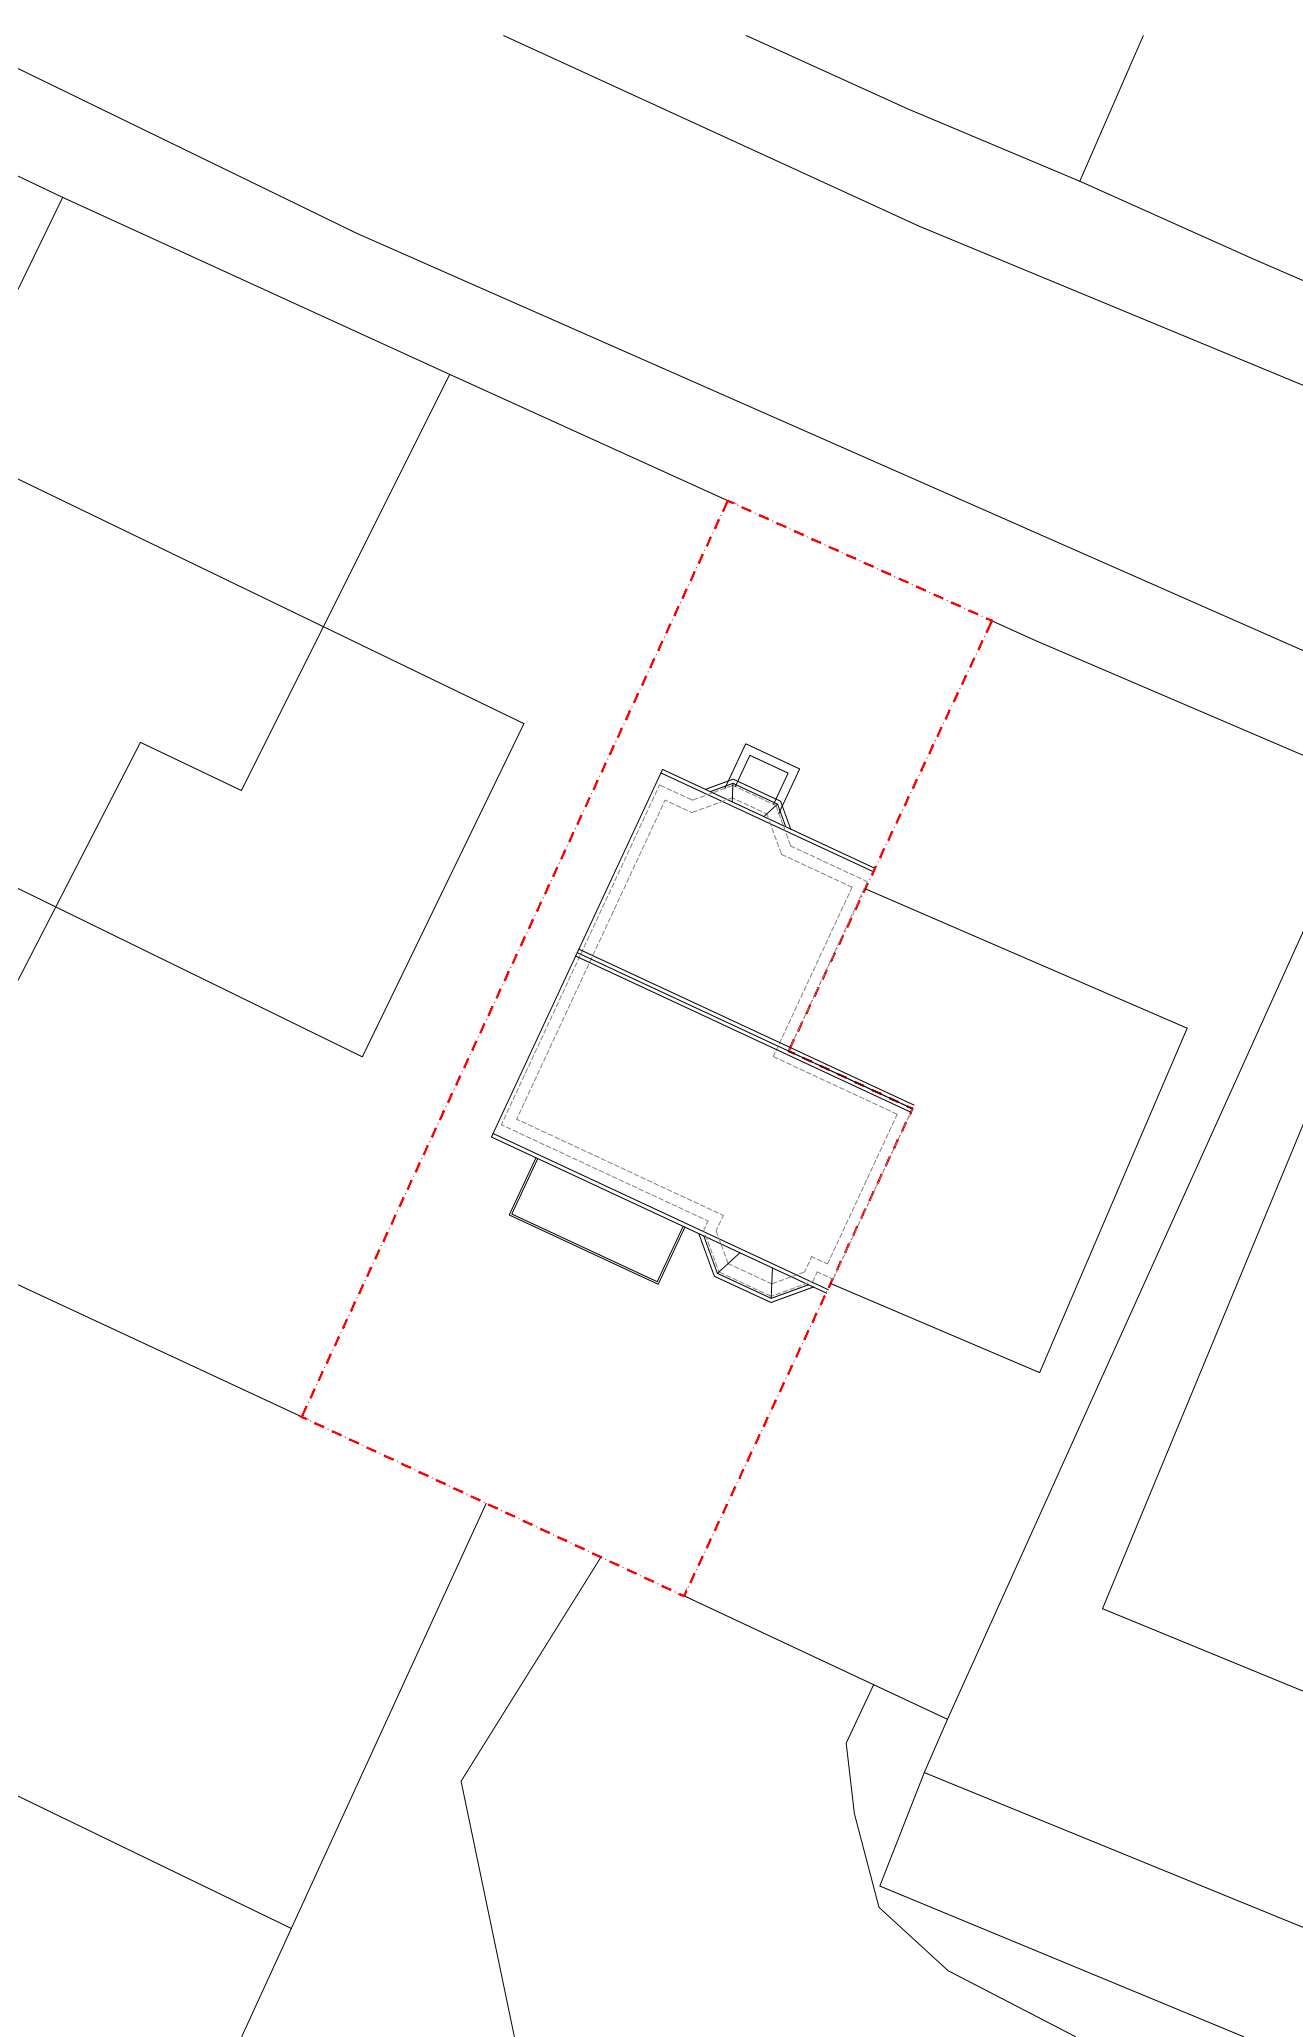

EXISTING SITE PLAN
1:200

1:200

 

PROPOSED SITE PLAN
1:200

A	08/12/21	Light well added to site plans.		PDP	PDP
Rev	Date	Description		Rev By	Chkd
Project Title	APARTMENT REMODEL				
	18 ATWOOD ROAD DIDSBURY MANCHESTER M20 6TD				
Client					
Status	PLANNING				
Scale	1:200		Drawing Size	A3	
Drawn By	SWF	Checked By	PDP	Date	08/21
Drawing Title	SITE PLANS				
Job-Dwg No	444MAN-100A				
ABODE MANCHESTER 0161 711 0858 No.1 Spinningfields, WeWork (Abode) Quay Street, Manchester, M3 3JE LONDON 020 3053 8255 1 Knightsbridge Green, 7th Floor, Office 7.02 London, SW1X 7NE info@abode-architecture.co.uk www.abode-architecture.co.uk					