


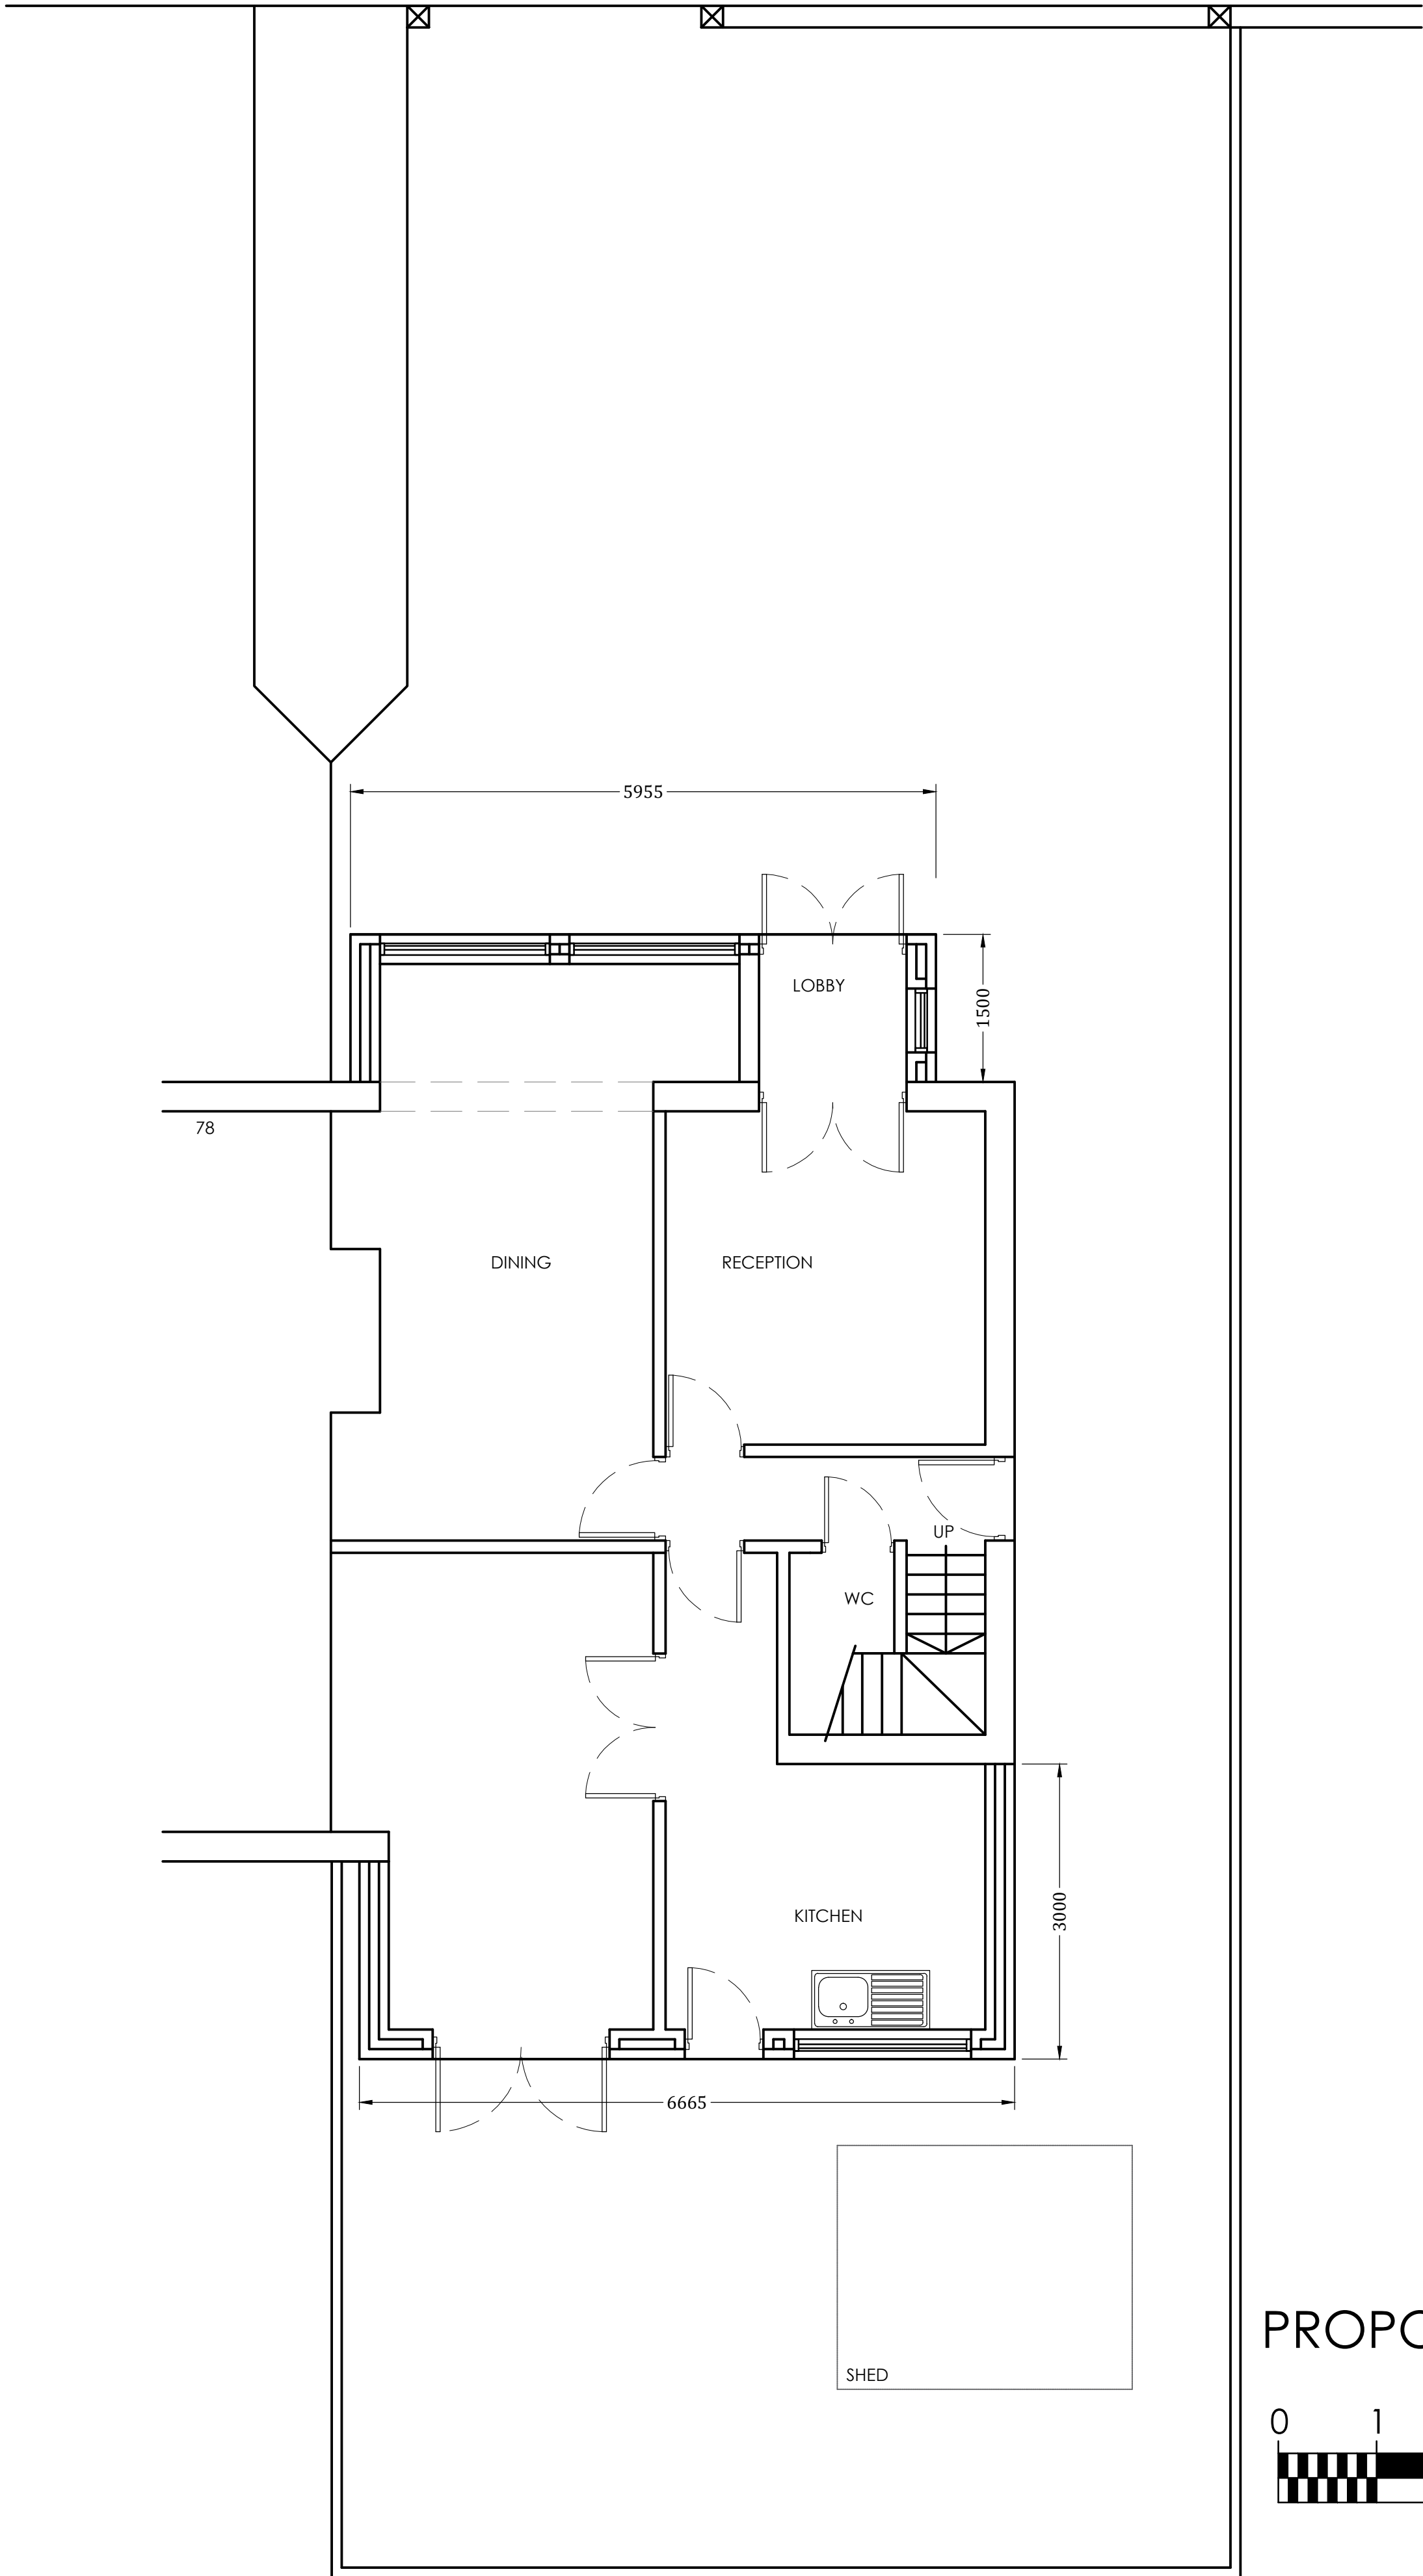
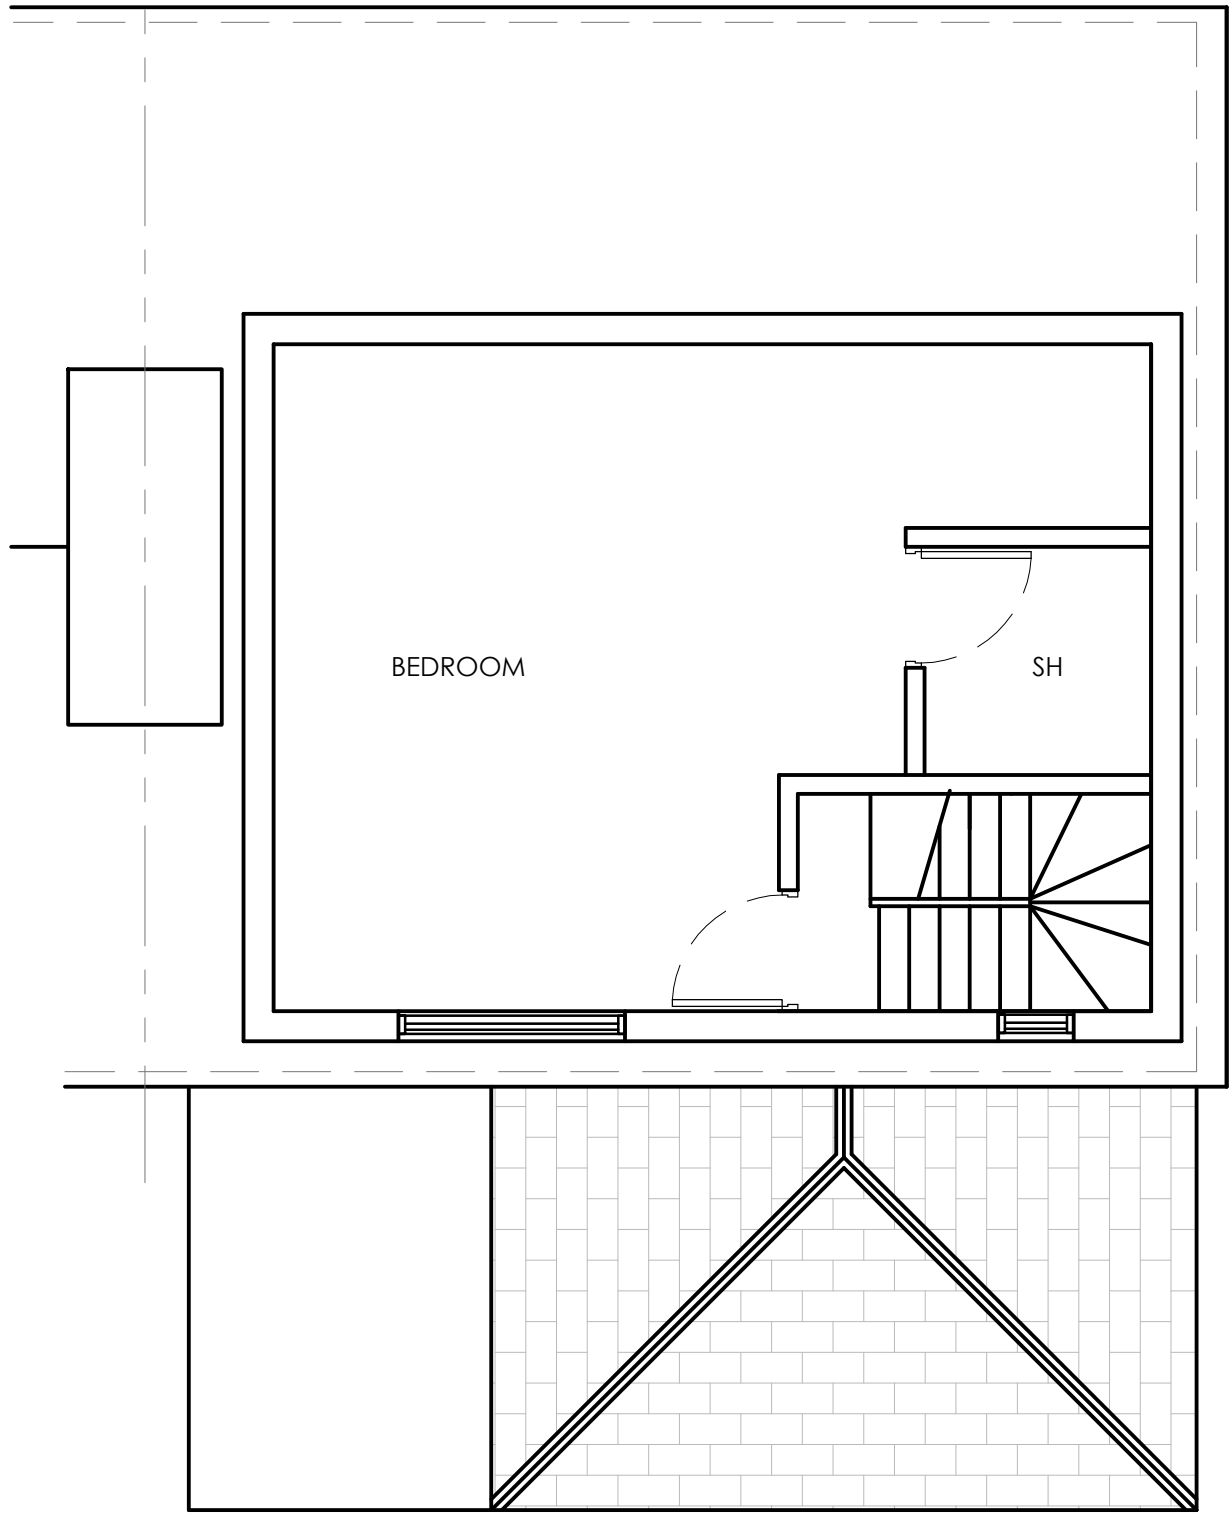


 

PROPOSED GROUND FLOOR

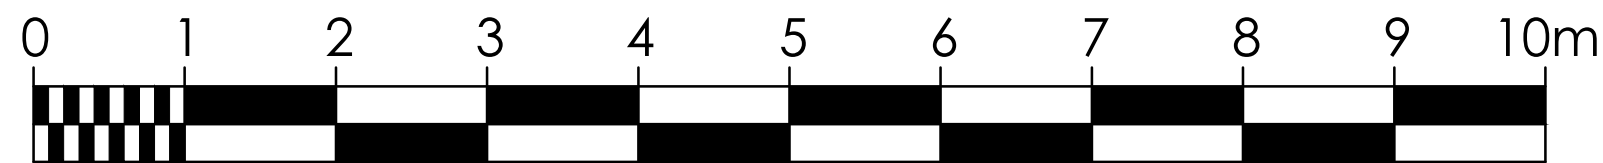

PROPOSED UPPER FLOOR

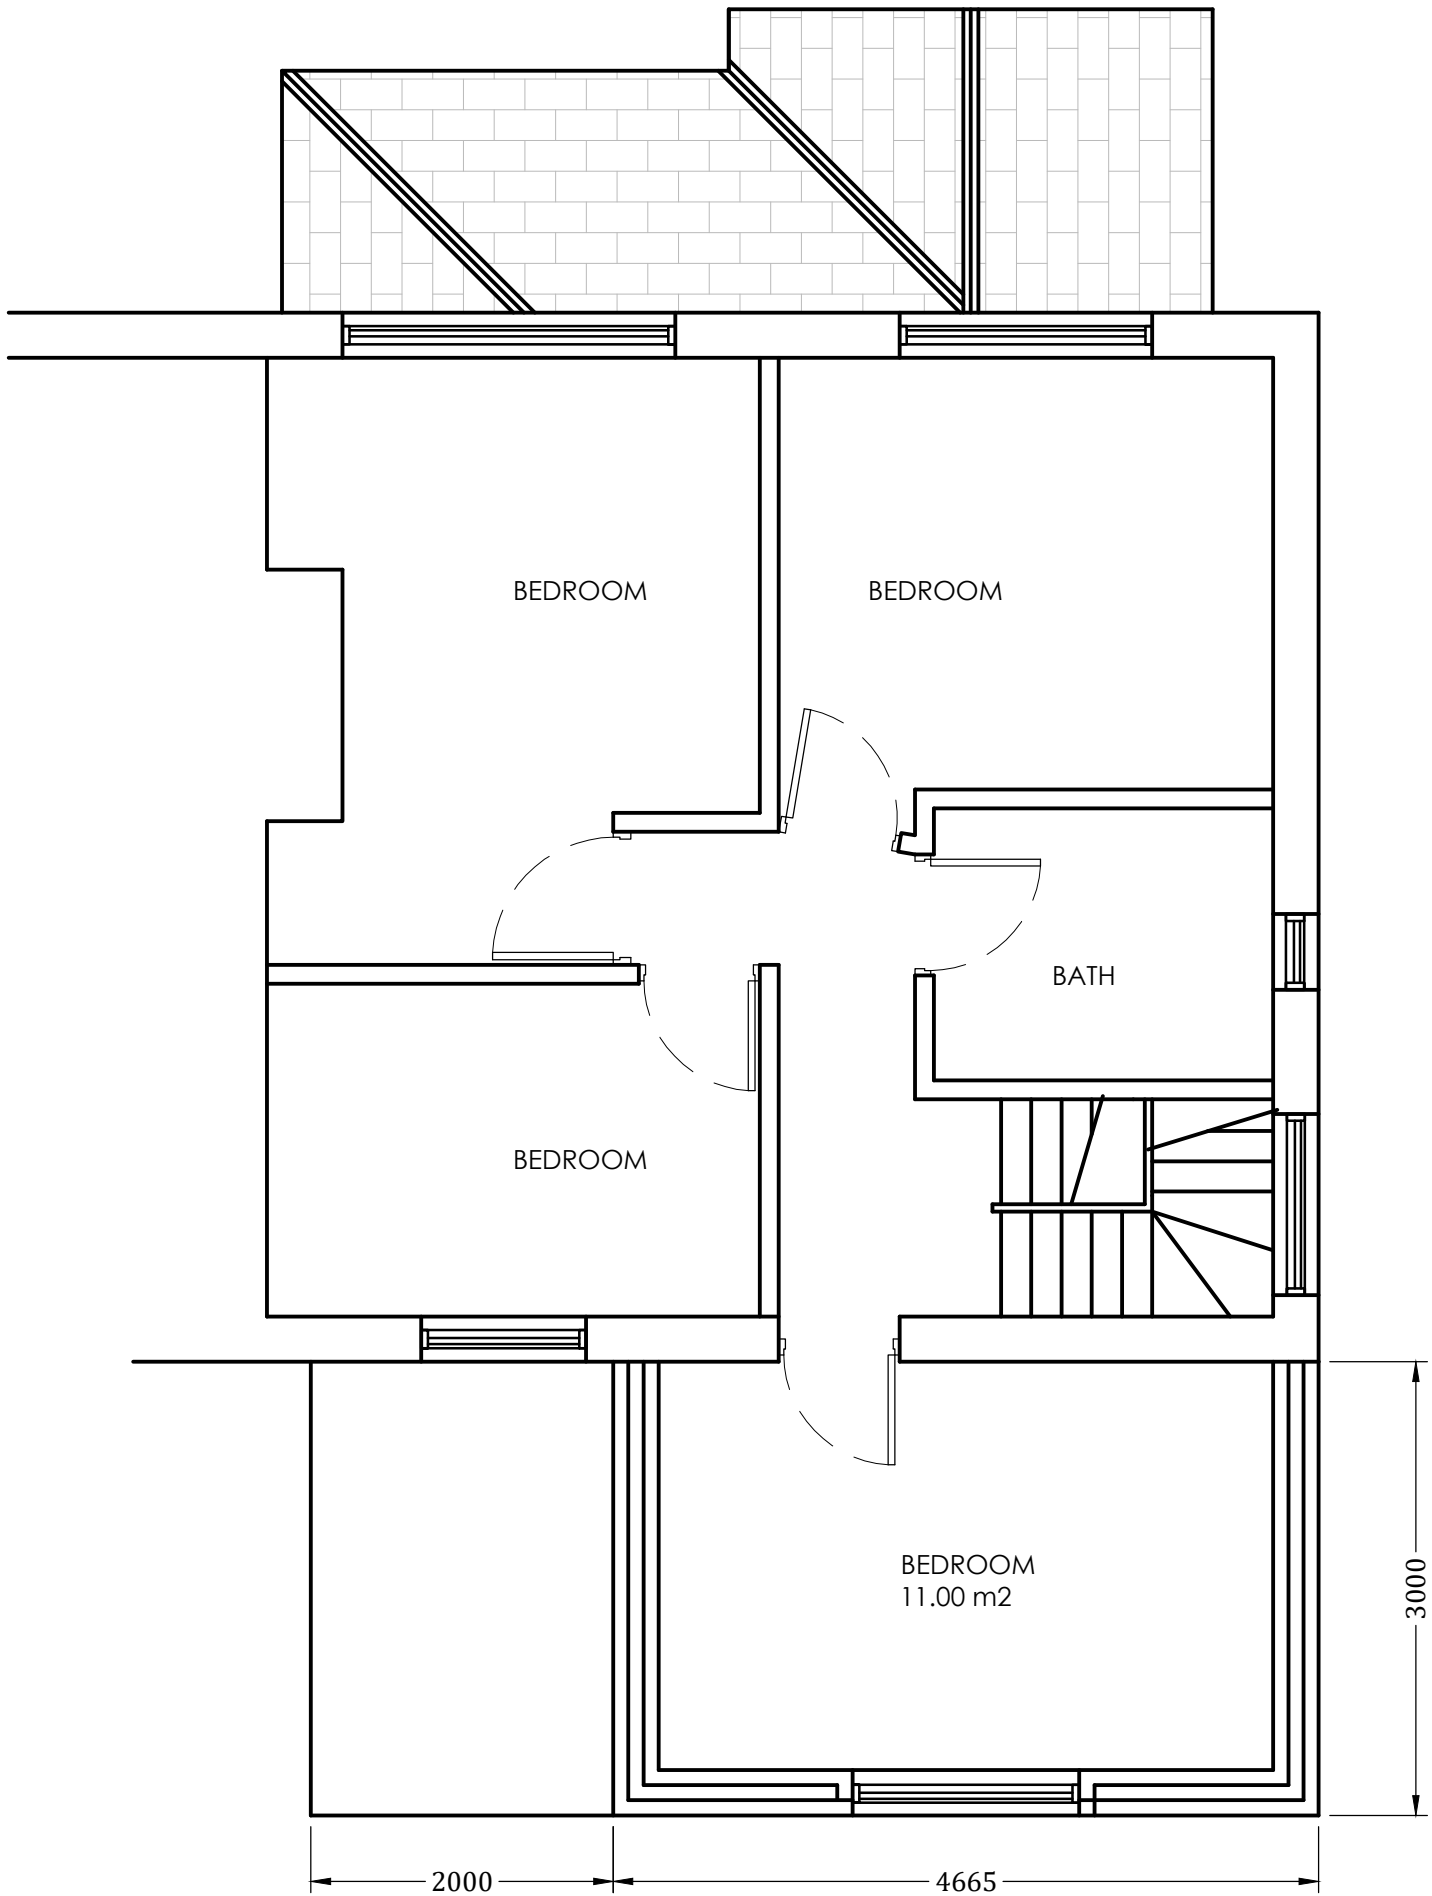

PROPOSED FIRST FLOOR

NOTE:

The Contractor is to check and verify all building and site dimensions, levels and sewer invert levels at connection points before work starts.

This drawing must be read with and checked against any structural or other specialist drawings provided.

The Contractor is to comply in all respects with the current Building Regulations whether or not specifically stated on these drawings.

This drawing is not intended to show details of foundation or ground conditions. Each area of ground relied upon to support the structure depicted must be investigated by the Contractor and suitable methods of foundation be provided.

THIS SCHEME IS NOT BASED ON A SURVEY

DO NOT SCALE FROM THIS DRAWING

Drawing Status			
Construction Status			
A.	Roof Plans Revised	SN	27.12.21
Rev.		By	Date

RICHMOND CONSULTANTS

Mobile 07710131750

Email smnicholls@ntlworld.com

Site

80 Old Hall Lane

Manchester

M14 6HN

Title

Proposed Rear Extension

and front entrance porch

Proposed Plans

Checked	Drawn By	Scale	Date
	SRN	1:50 @A1	Oct 2021
Drawing Number			Rev.
14-21 OHL100			A