



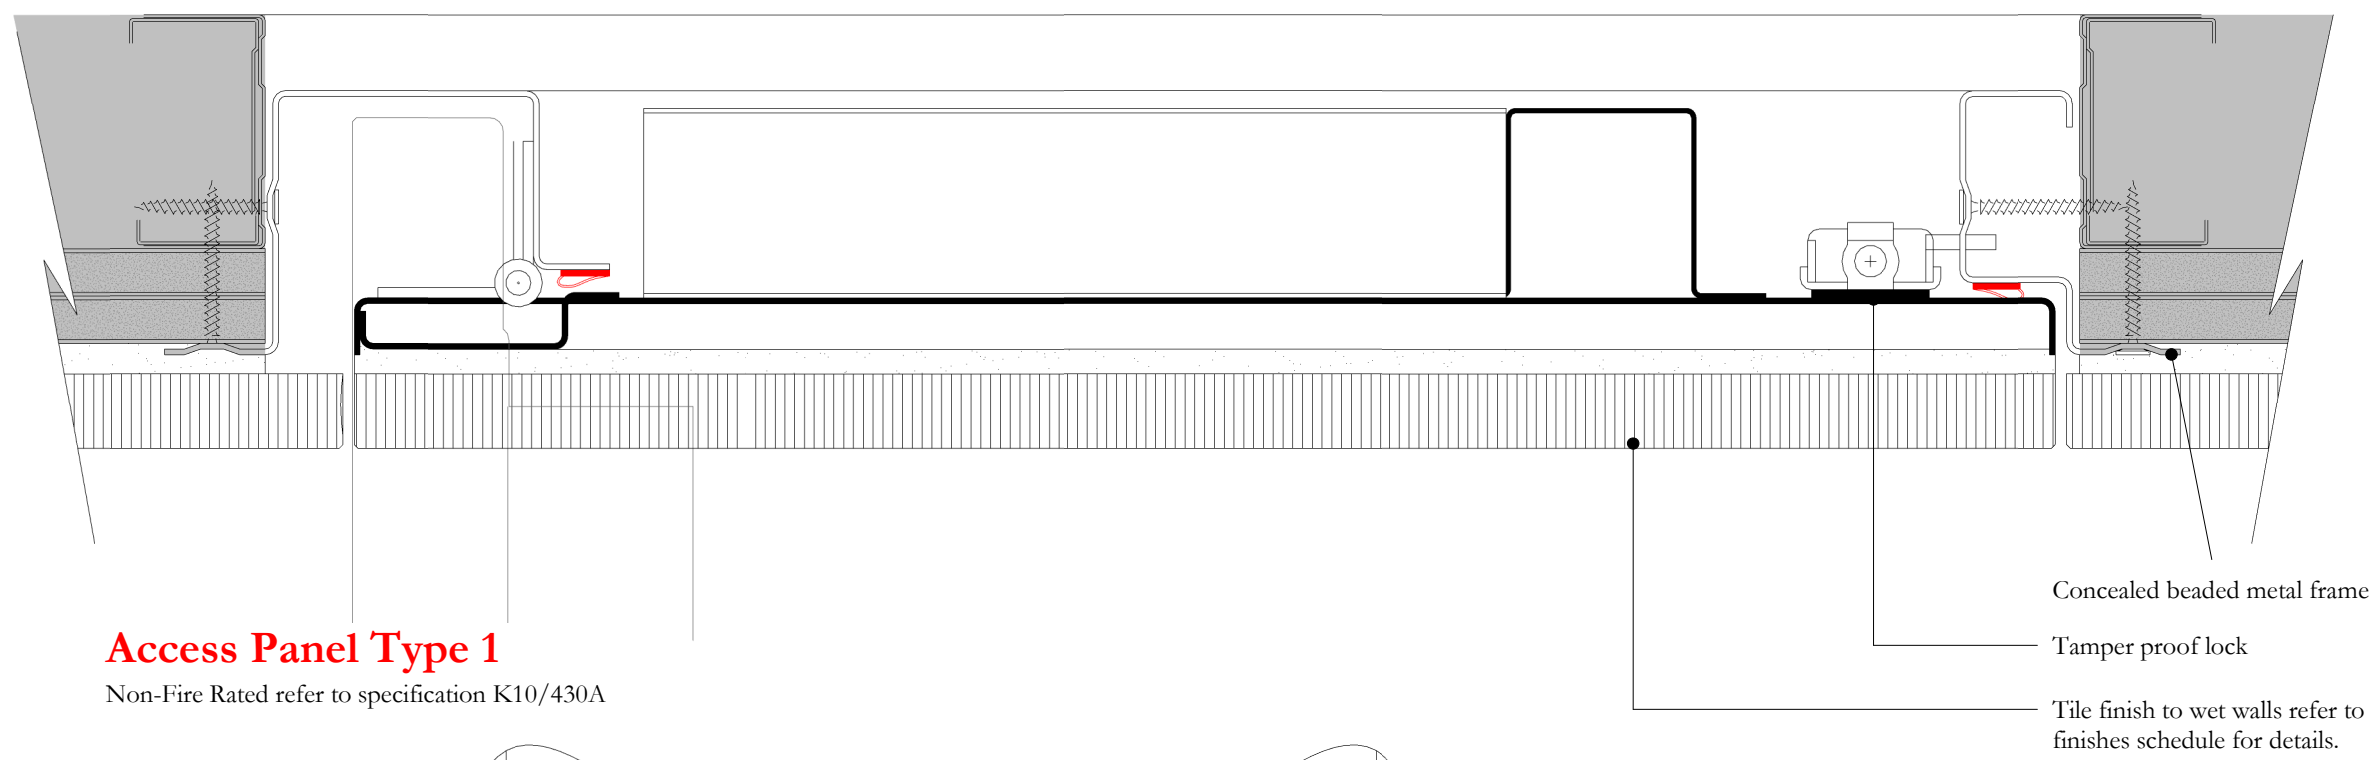


Access Panel Type 1

Non-Fire Rated refer to specification K10/430A

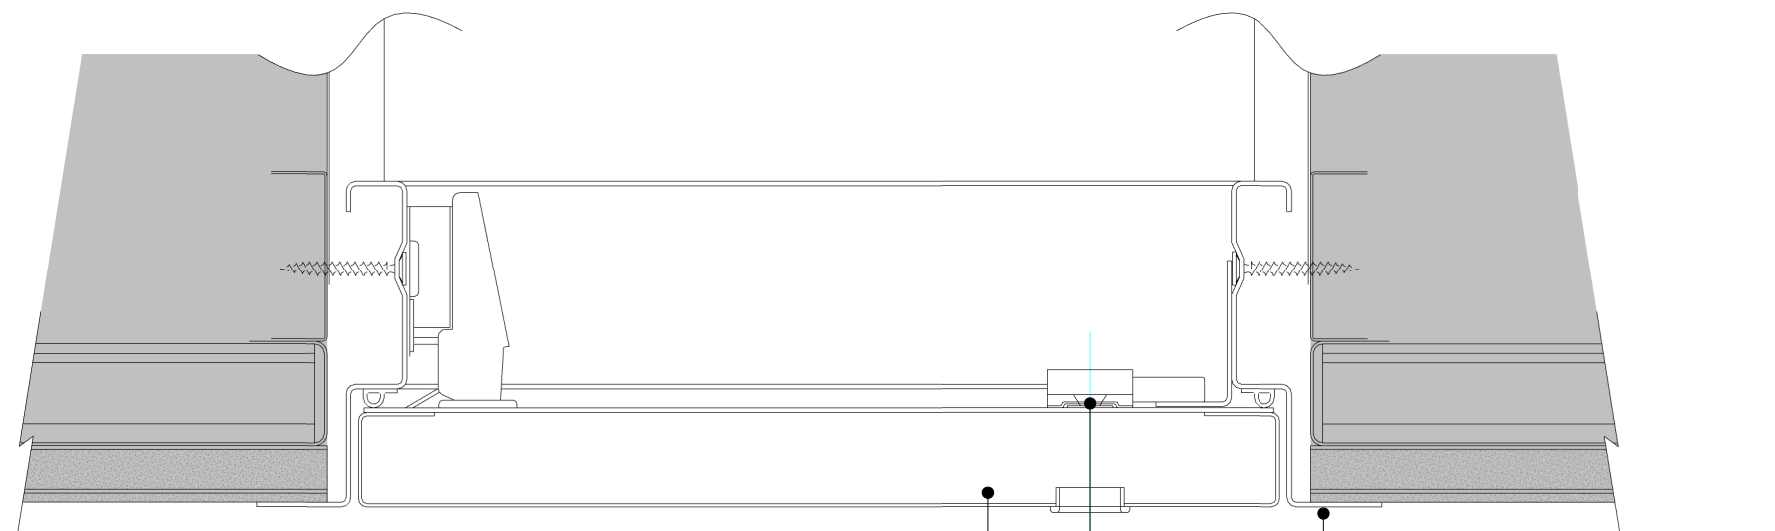


Access Panel Type 2

Non-Fire Rated for catering areas refer to specification K10/430B

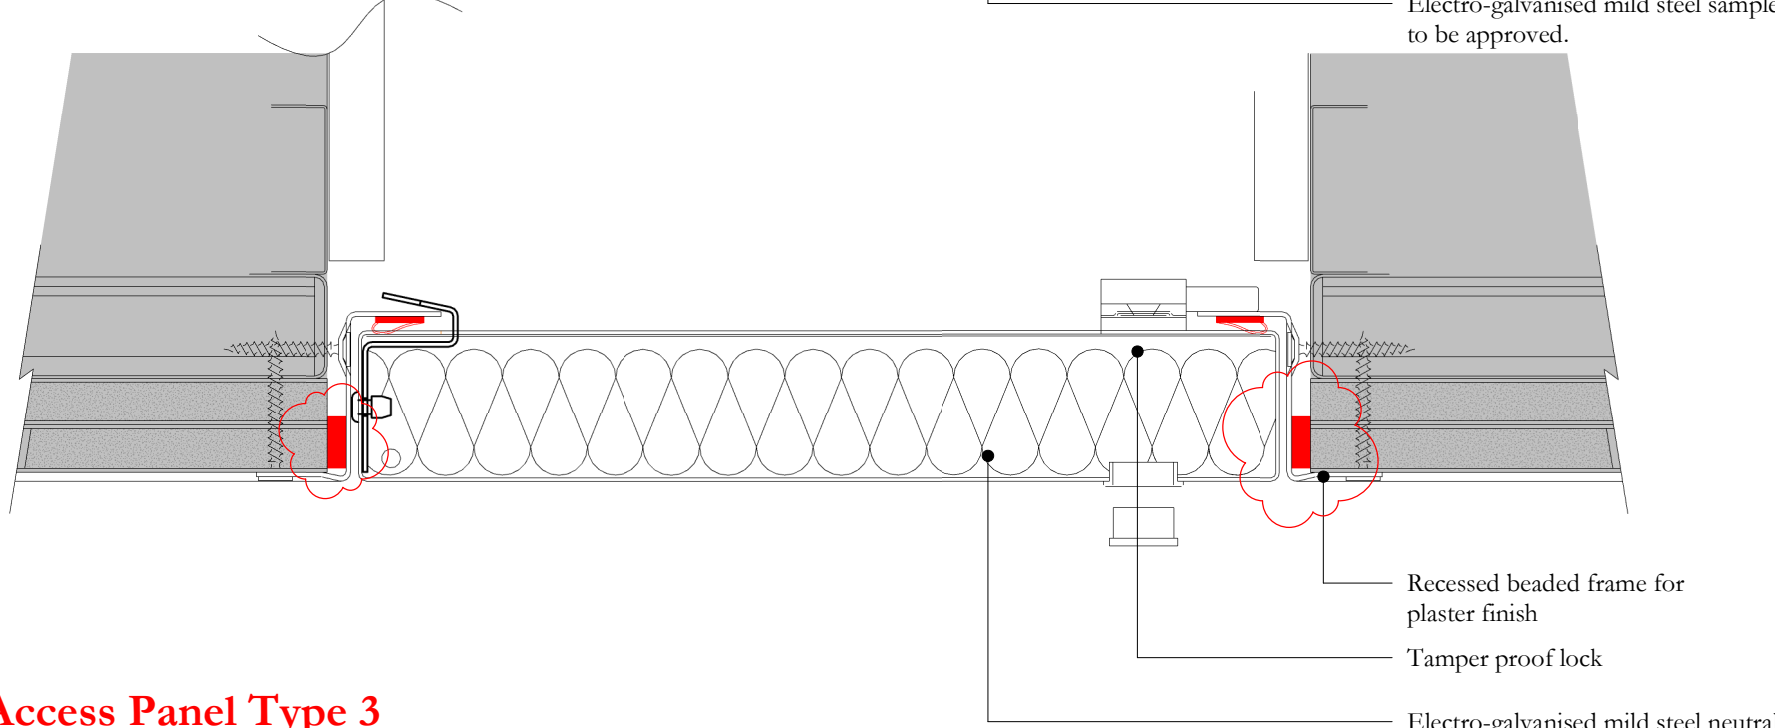


Access Panel Type 3

60 minute Fire Rated refer to specification K10/430C

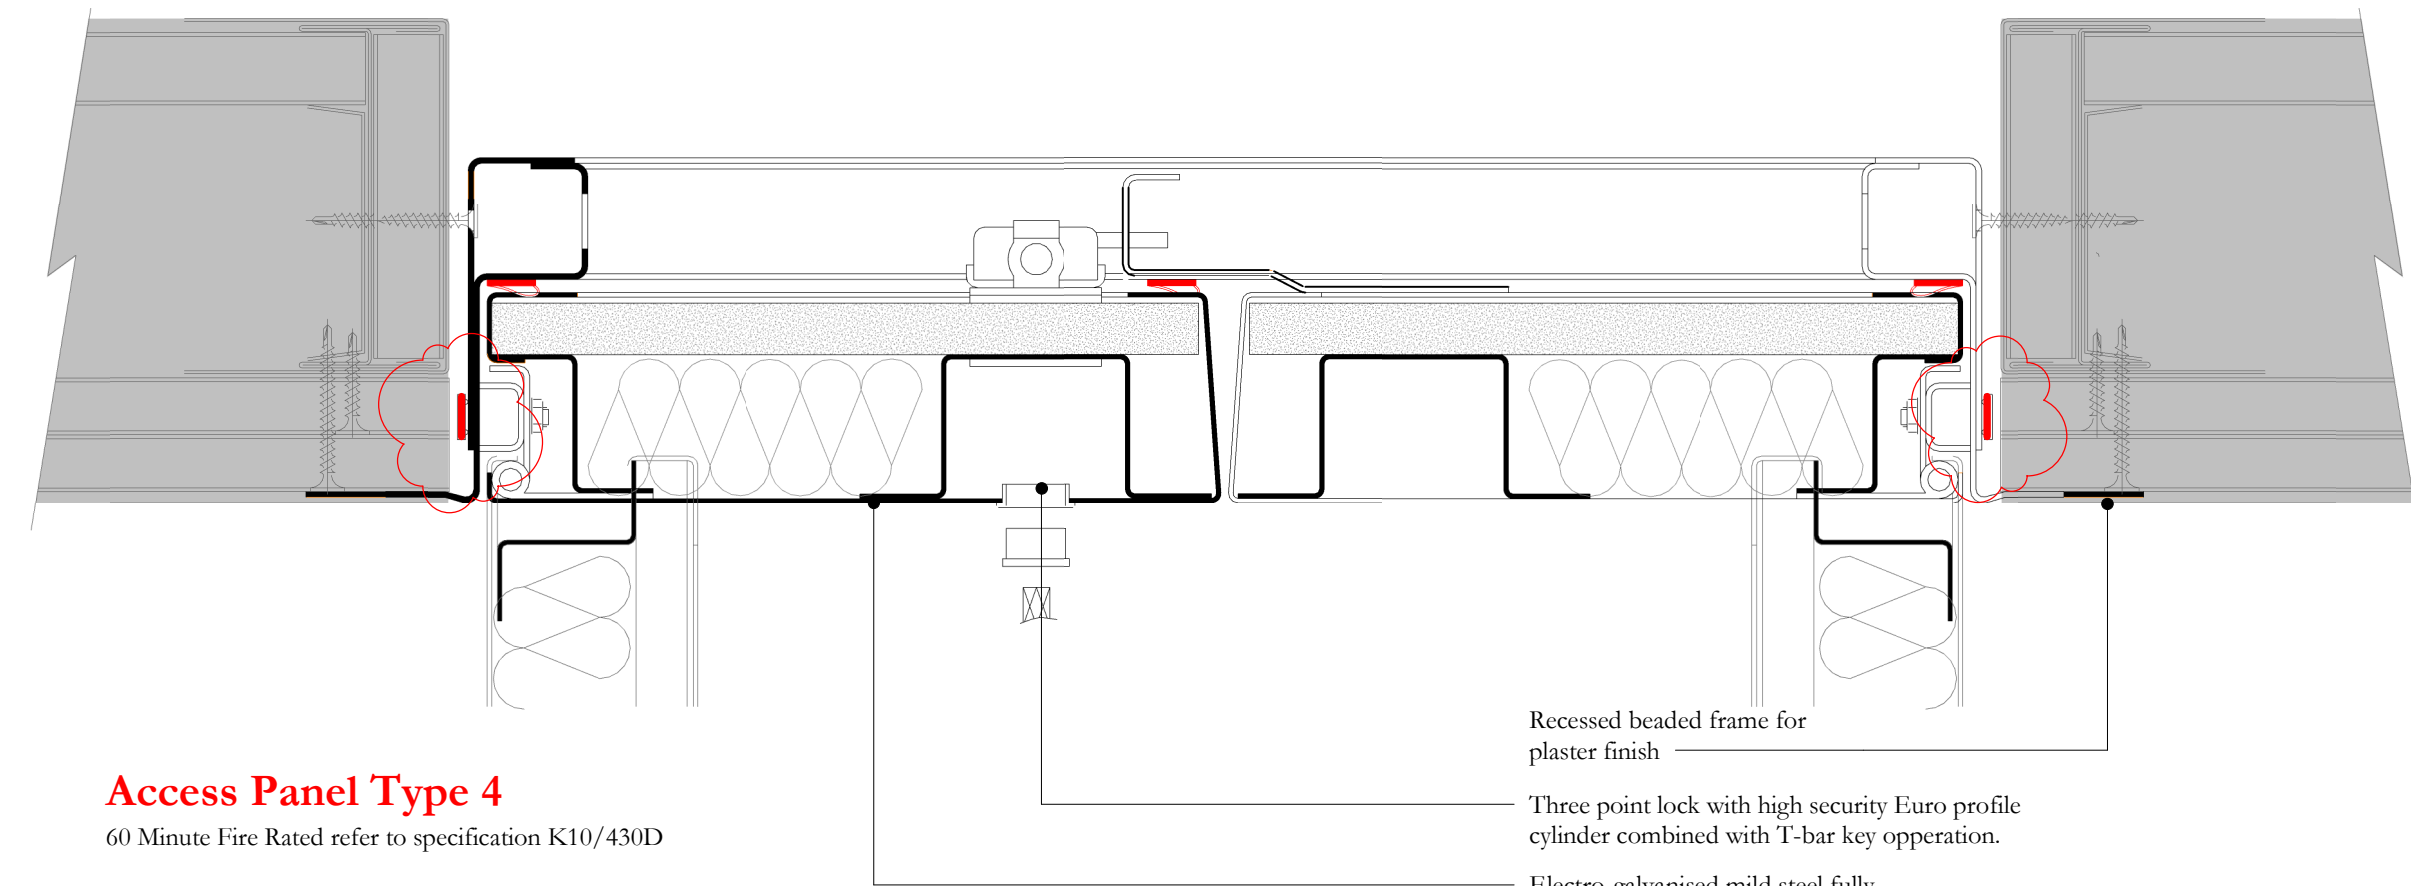


Access Panel Type 4

60 Minute Fire Rated refer to specification K10/430D

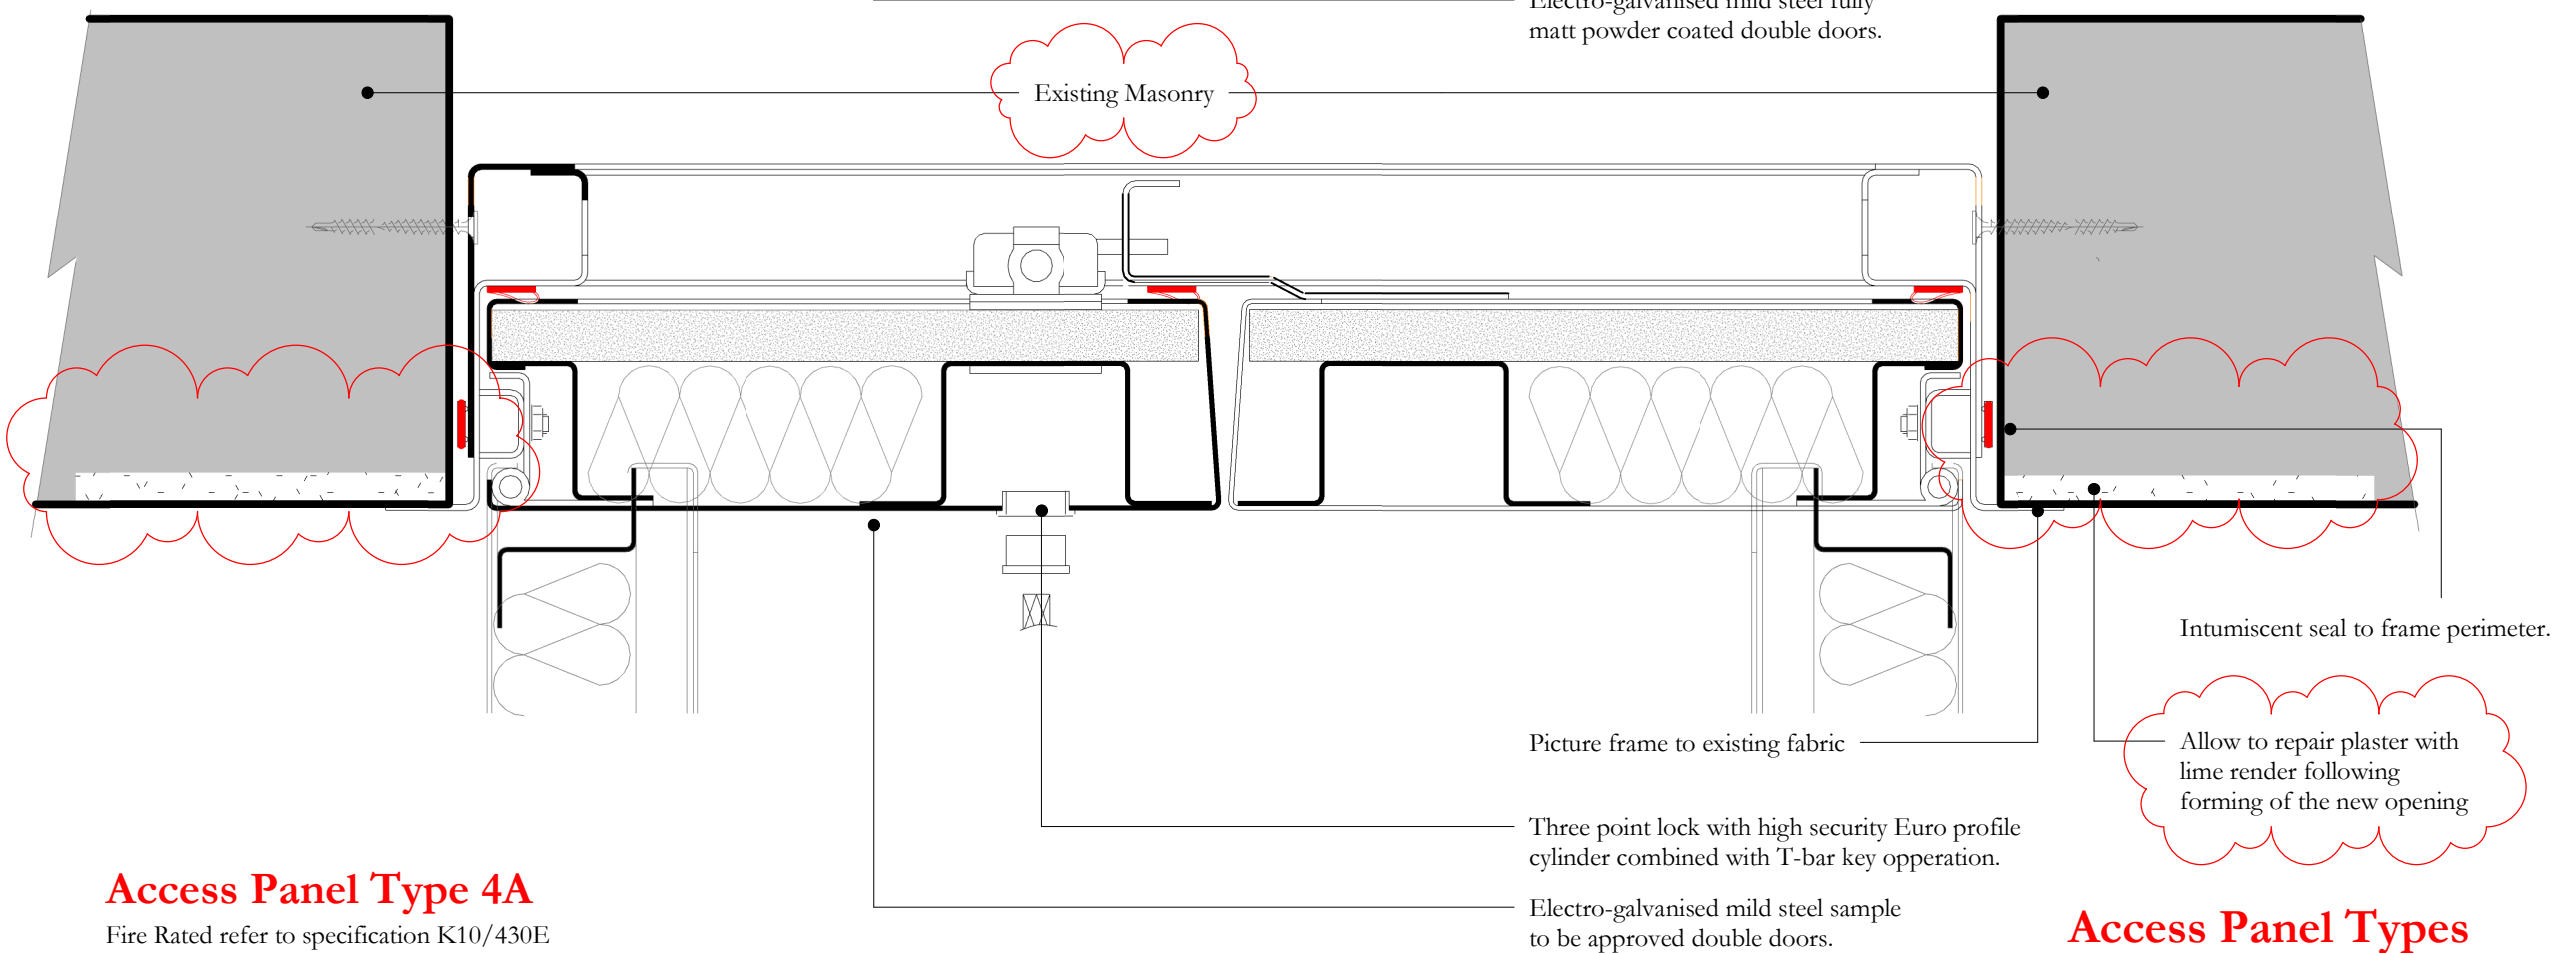


Access Panel Type 4A

Fire Rated refer to specification K10/430E

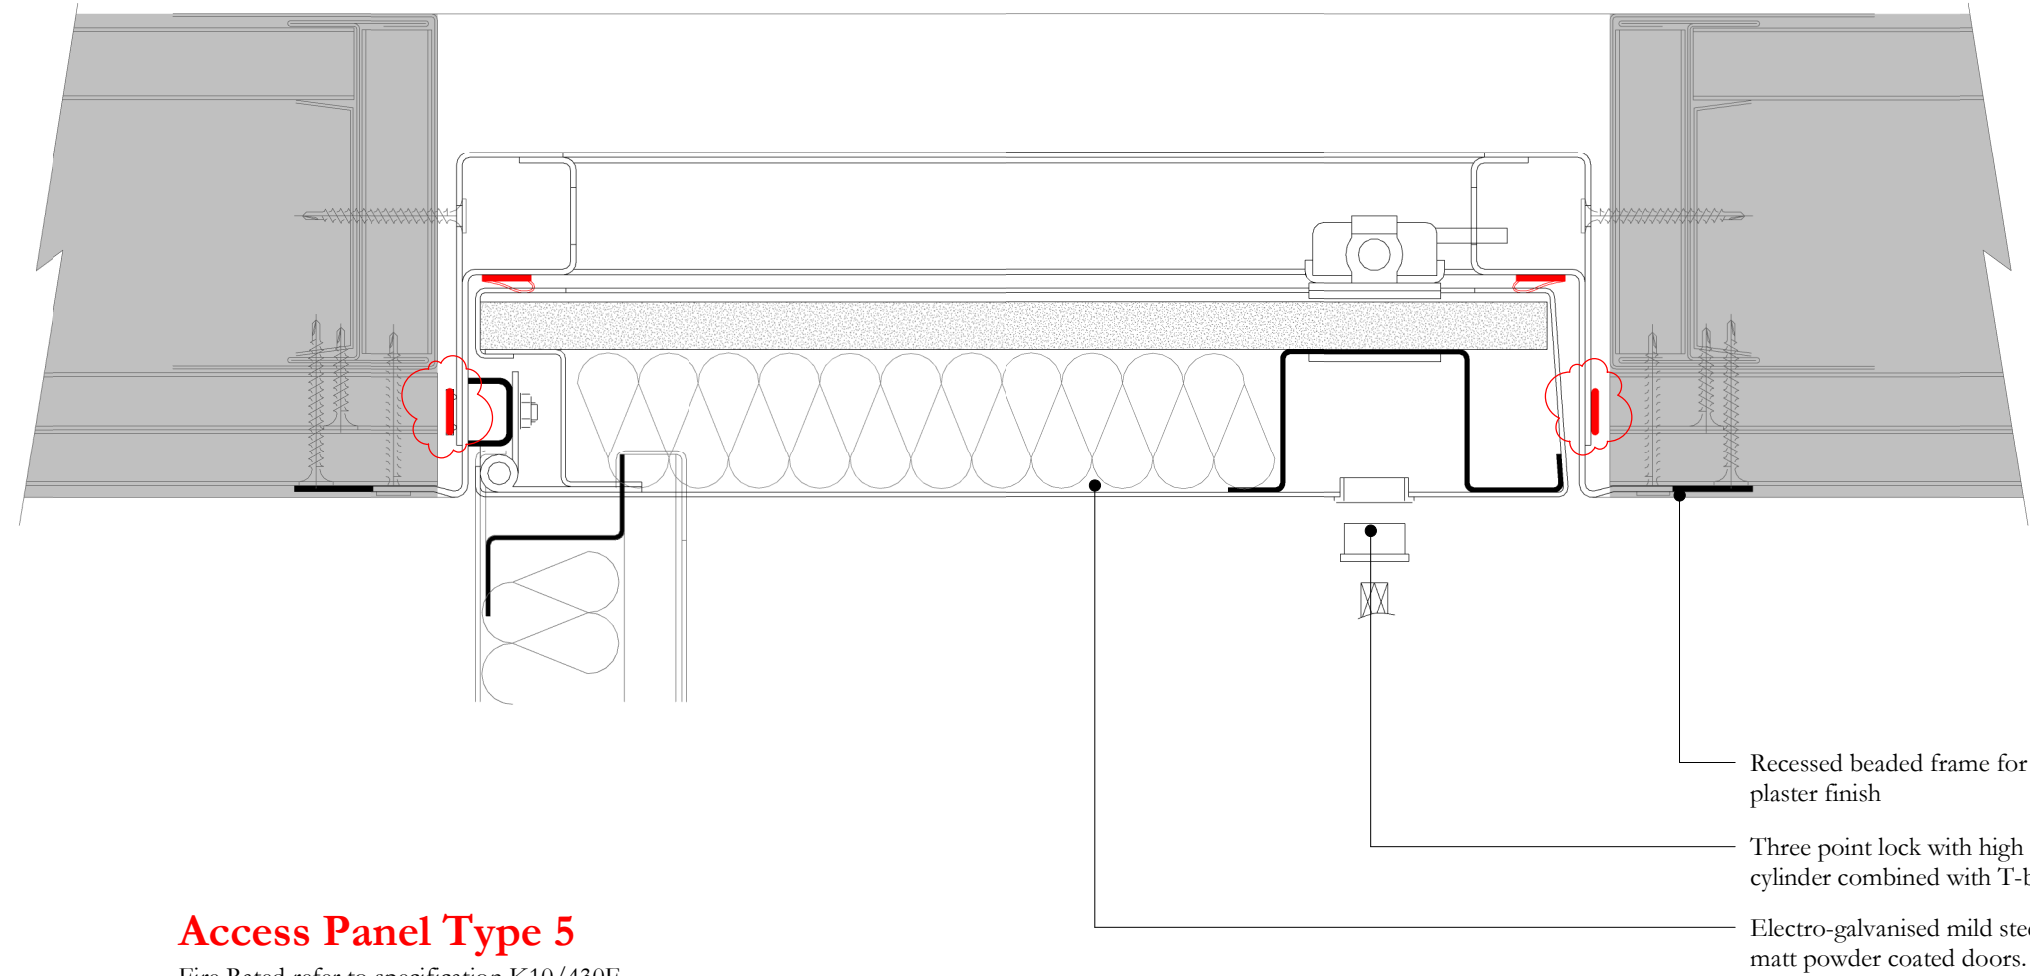


Access Panel Type 5

Fire Rated refer to specification K10/430F

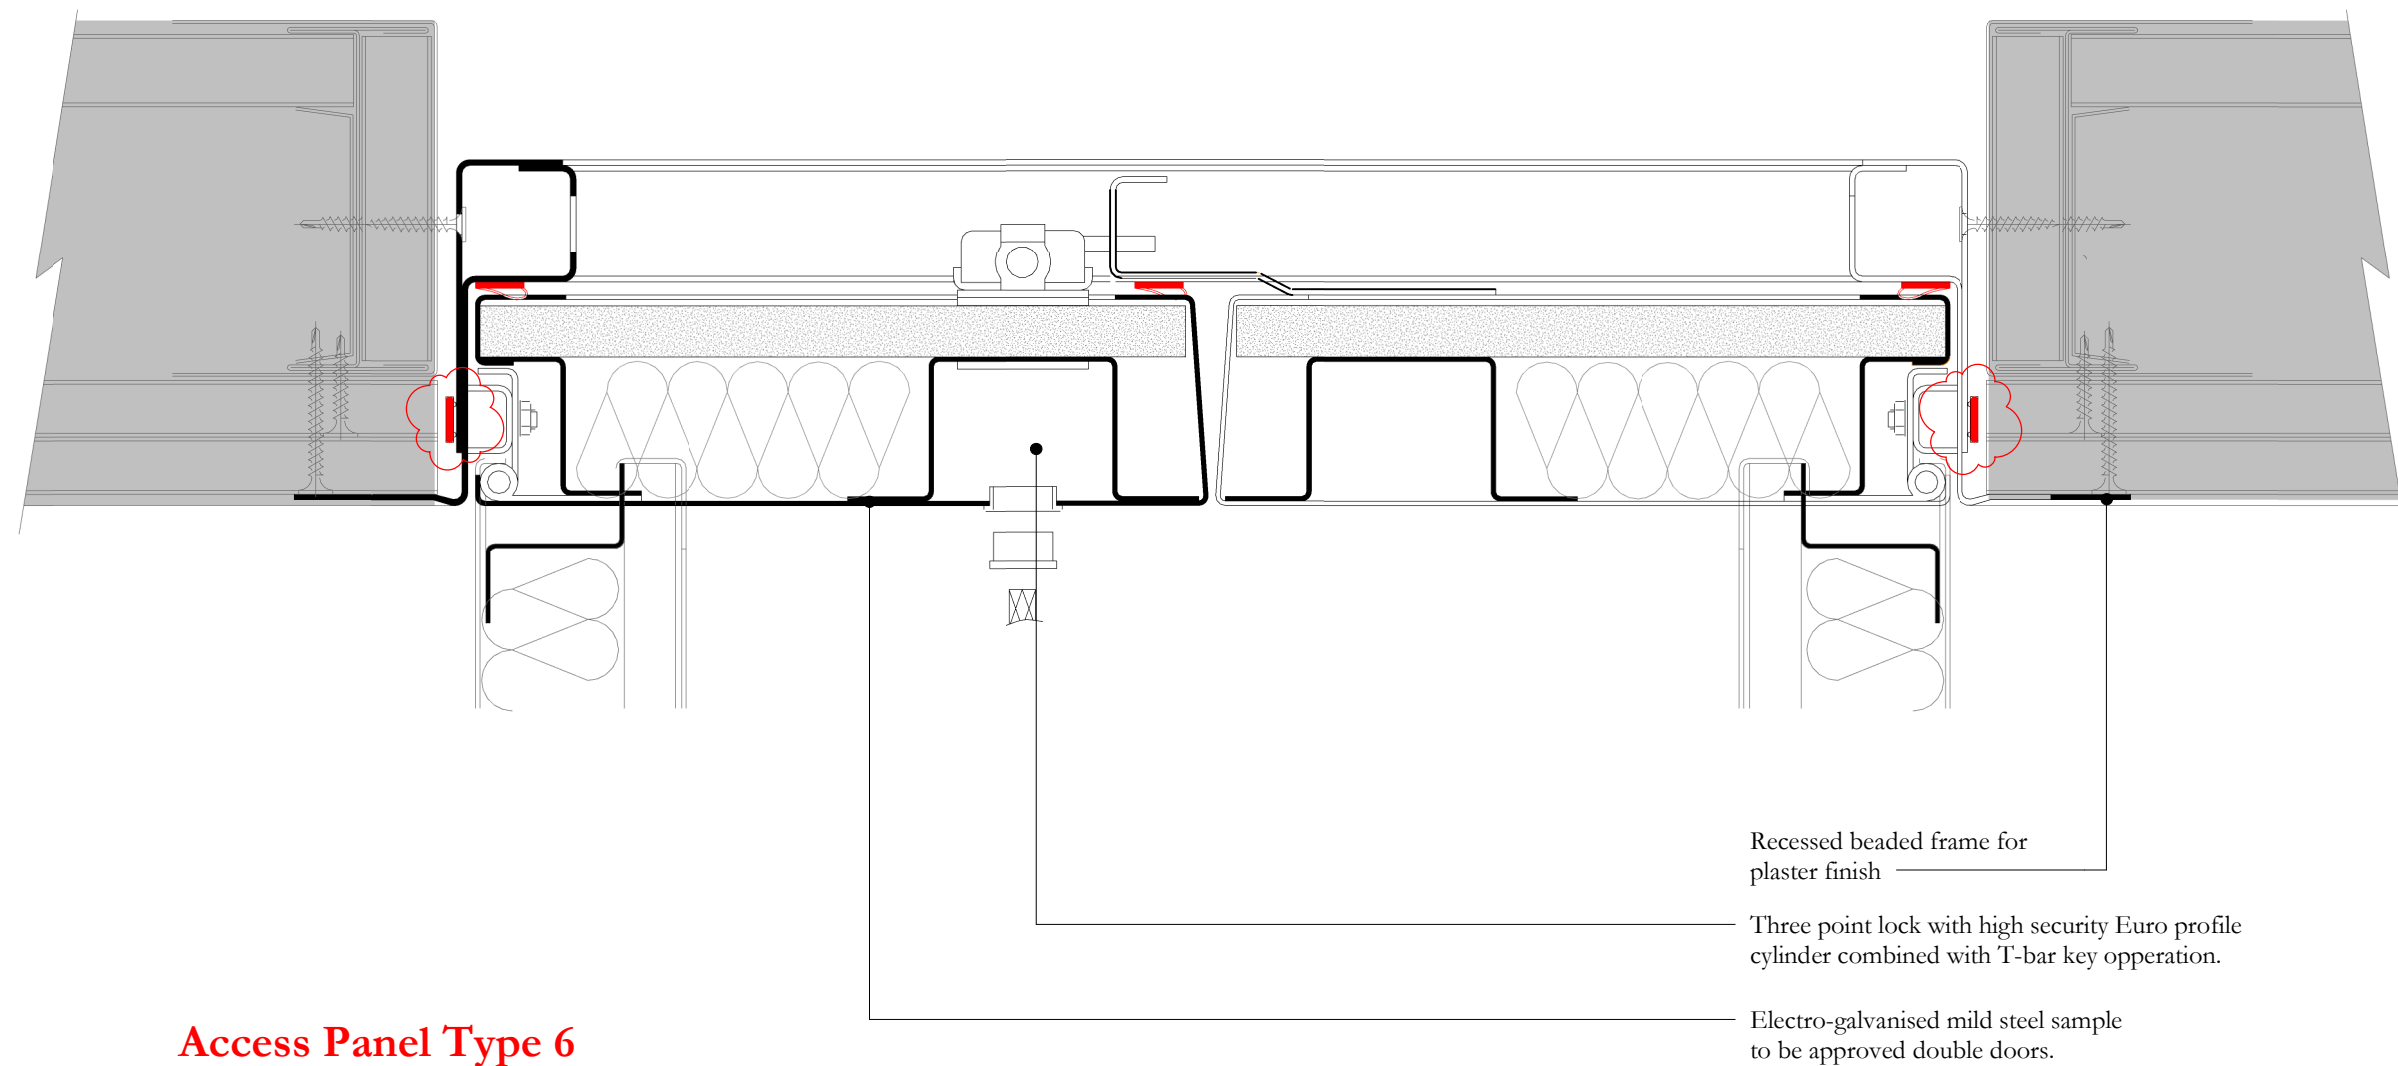


Access Panel Type 6

Fire Rated refer to specification K10/430G

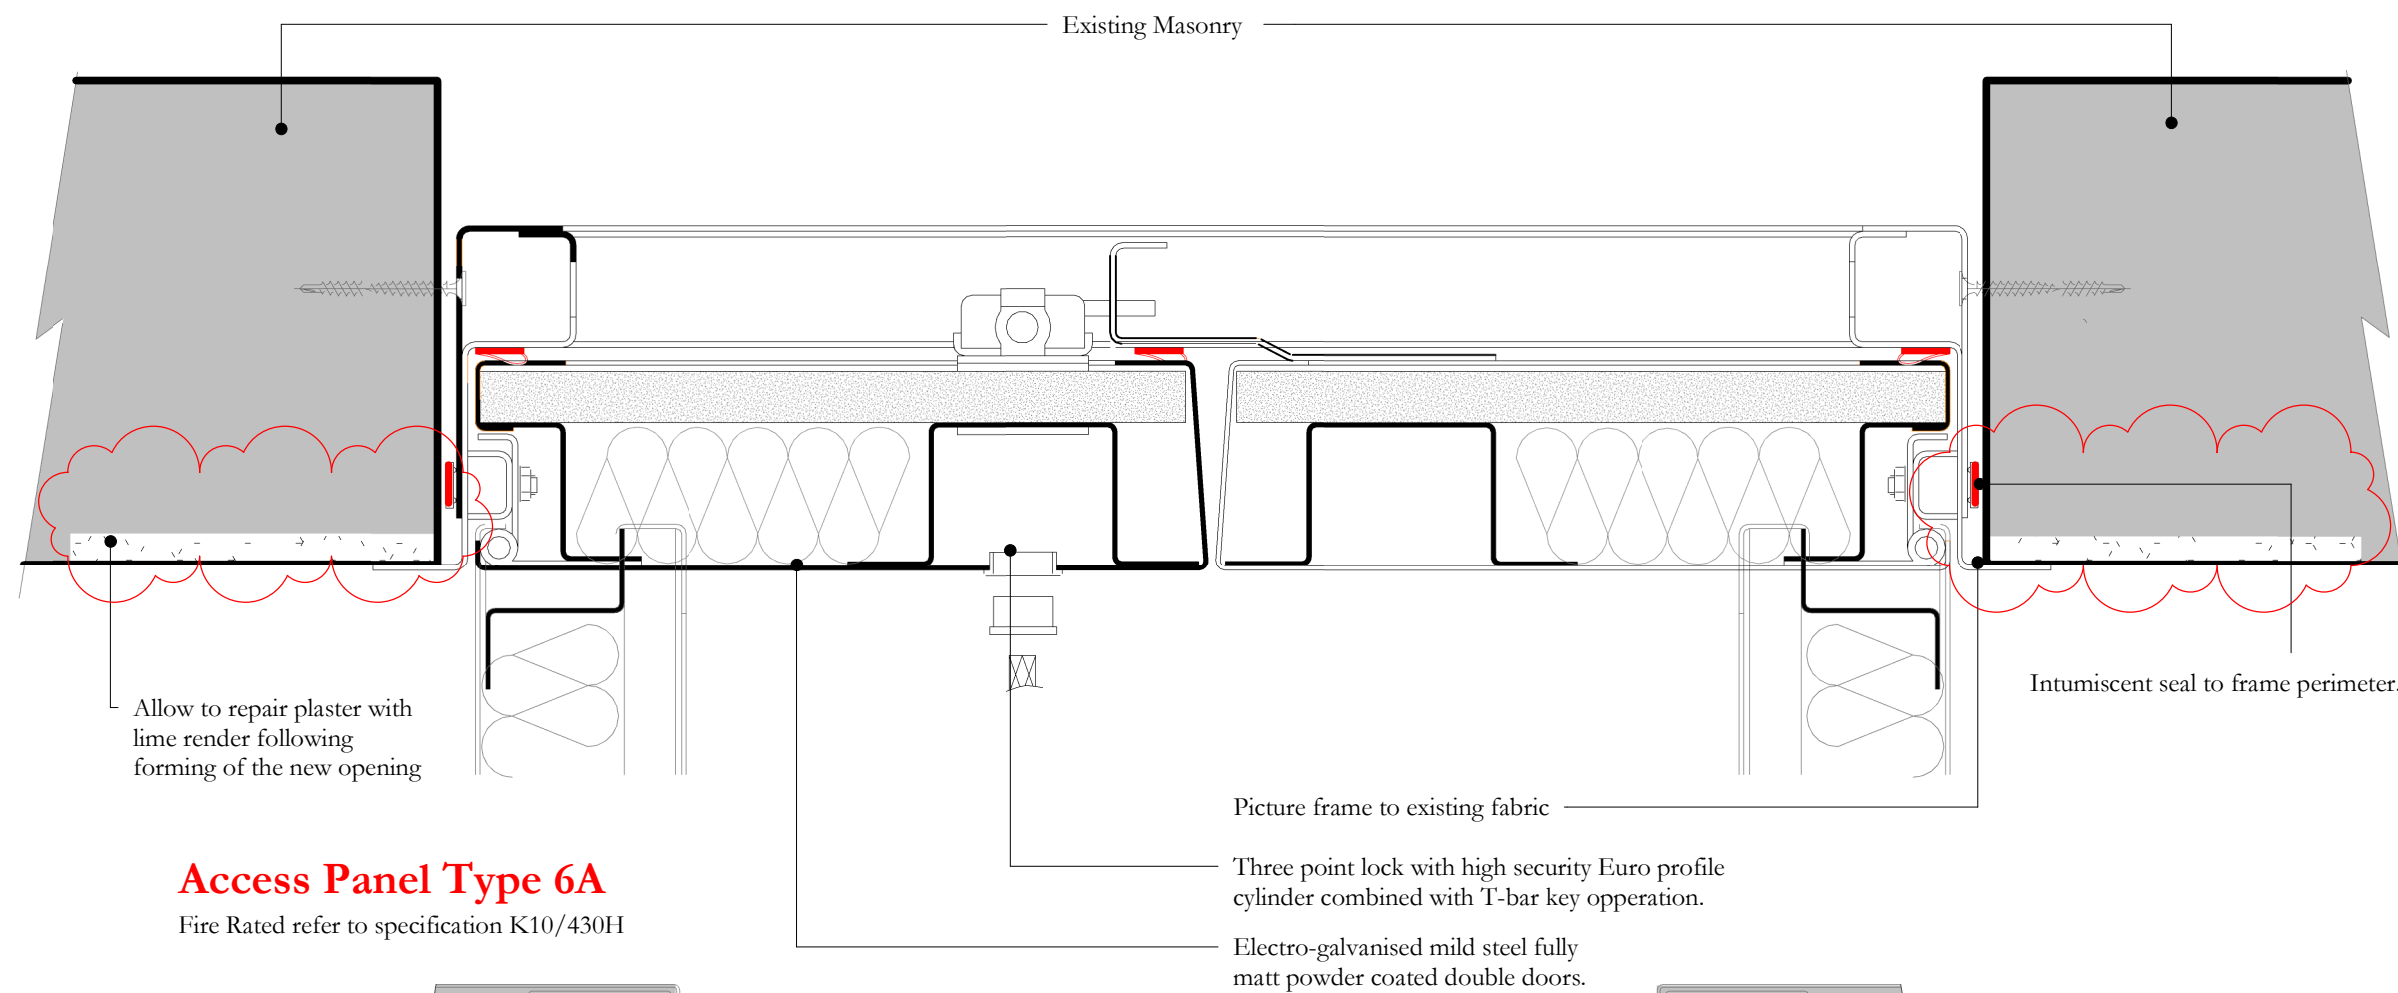

Access Panel Type 6A

Fire Rated refer to specification K10/430H

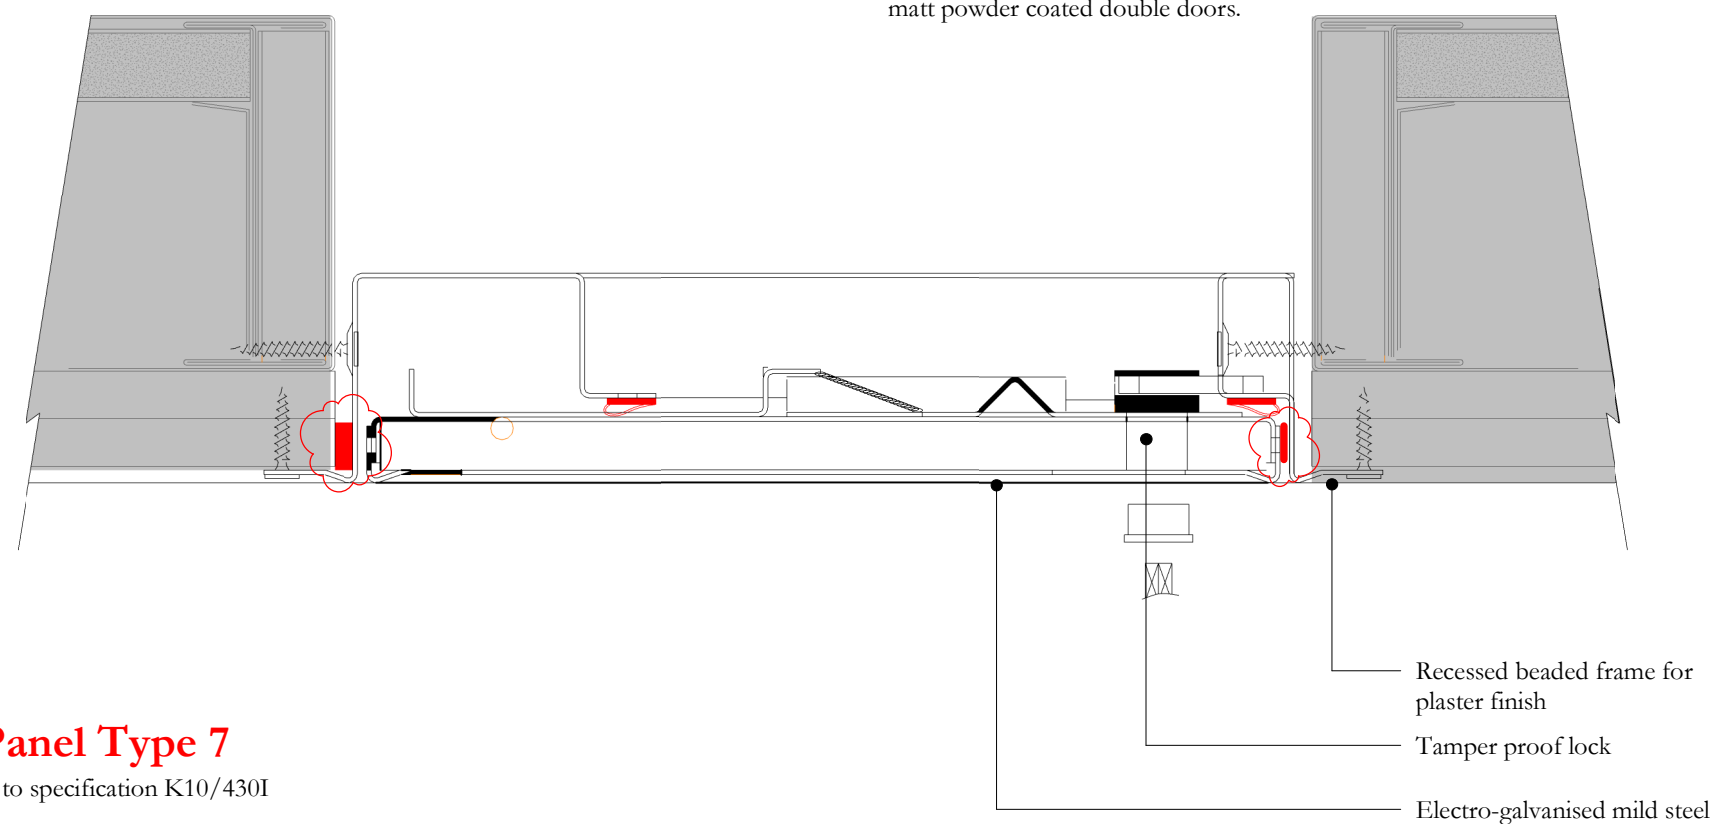

Access Panel Type 7

Fire Rated refer to specification K10/430I

Access Panel Types

1 : 2

Scale Bars to be used as guidance only - refer to sheet size below									
1:100	mm	1000	2000	3000	4000	5000	6000	7000	8000
1:200	mm	1000	2000	3000	4000	5000	6000	7000	8000
1:500	m	5	10	15	20	25	30	35	40
1:1250	m	10	20	30	40	50	60	70	80

Notes:
Drawings are based on survey data and may not accurately represent what is physically present.
Do not scale from this drawing. All dimensions are to be verified on site before proceeding with the work.
All dimensions are in millimeters unless noted otherwise.
Purcell shall be notified in writing of any discrepancies.

Key Plan

General Notes:

-This drawing is to show the section details for the access panel types as described in the access panel schedule and specification.

Refer to OTH-PUR-TH-ZZ-DWG-A-5680 to 5682 for wall type detail drawings.

Refer to drawings OTH-PUR-TH-ZZ-DWG-A-8502-8530 for wall type location plans.

Refer to drawings OTH-PUR-TH-ZZ-DWG-A-5090-5098 for ceiling type location plans.

Refer to NBS Section K10, OTH-PUR-TH-ZZ-SPE-A-5926 for the wall type and access hatch specifications.

For Fire Strategy refer to drawings OTH-PUR-TH-LG-DWG-A-0550 to 0558.

Refer to drawings OTH-PUR-TH-01-DWG-A-5100 to 5103 & OTH-PUR-TH-ZZ-DWG-A-5687 and Catering Consultant information for details relating to catering areas.

Refer to Access Panel Schedule OTH-PUR-TH-ZZ-SCH-A-5913 for size and access panel room location.

- Key
- Intumescient seal to frame perimeter
 - Refer to wall type location drawings for details of wall types

01	26/04/2021	DW	MP	Updated following LL Comments
-	26/02/2021	NM	DW	Issued for Priority 1 Partition Package
ISSUE	DATE	APPROVED	DRAWN	DESCRIPTION



Project Office, Room 308, Town Hall, MANCHESTER M60 2L1
+44 (0) 7970 097 432
www.purcelluk.com

PROJECT STATUS	RIBA STAGE 4
CLIENT	Manchester City Council
PROJECT	OUR TOWN HALL
DRAWING TITLE	Access Panel Types Detail Sheet
SIZE & SCALE	A1: 1 : 2
DRAWING STATUS	TENDER

JOB NUMBER **236959**

DRAWING NO. **OTH-PUR-TH-XX-DWG-A-5611 01**

© PURCELL 2019. PURCELL IS THE TRADING NAME OF PURCELL ARCHITECTURE LTD.