



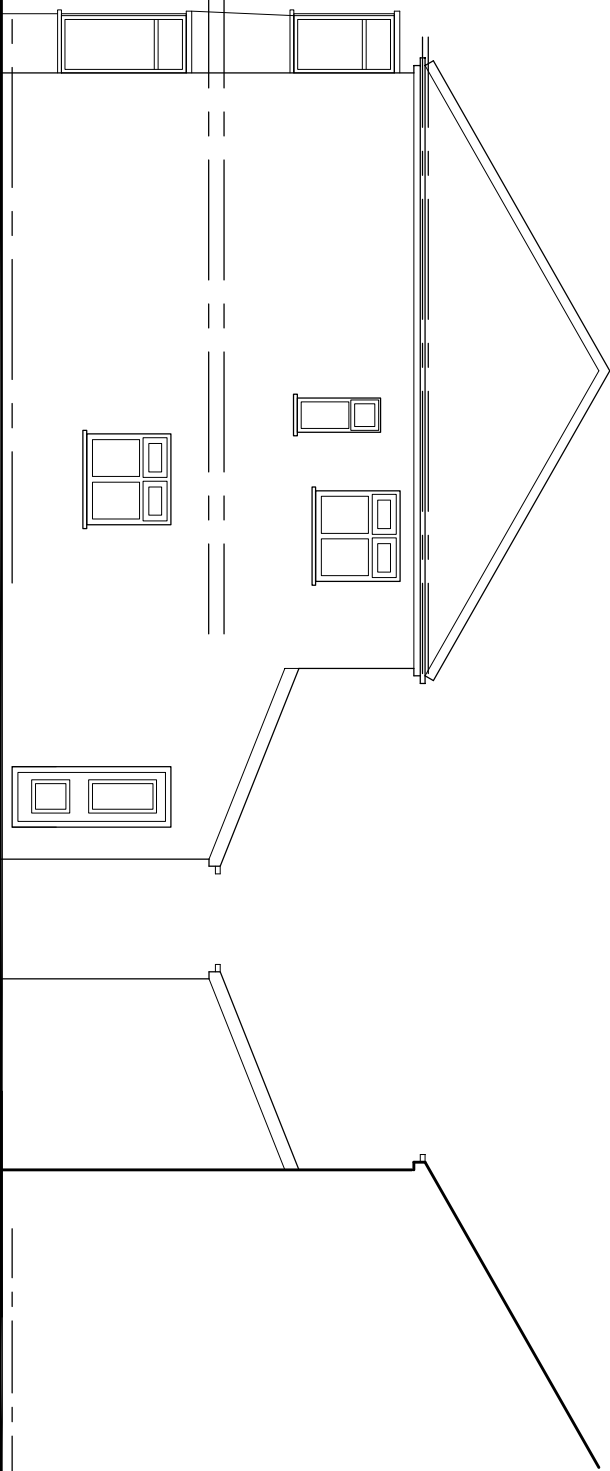


EXISTING SIDE ELEVATION


EXISTING SIDE ELEVATION

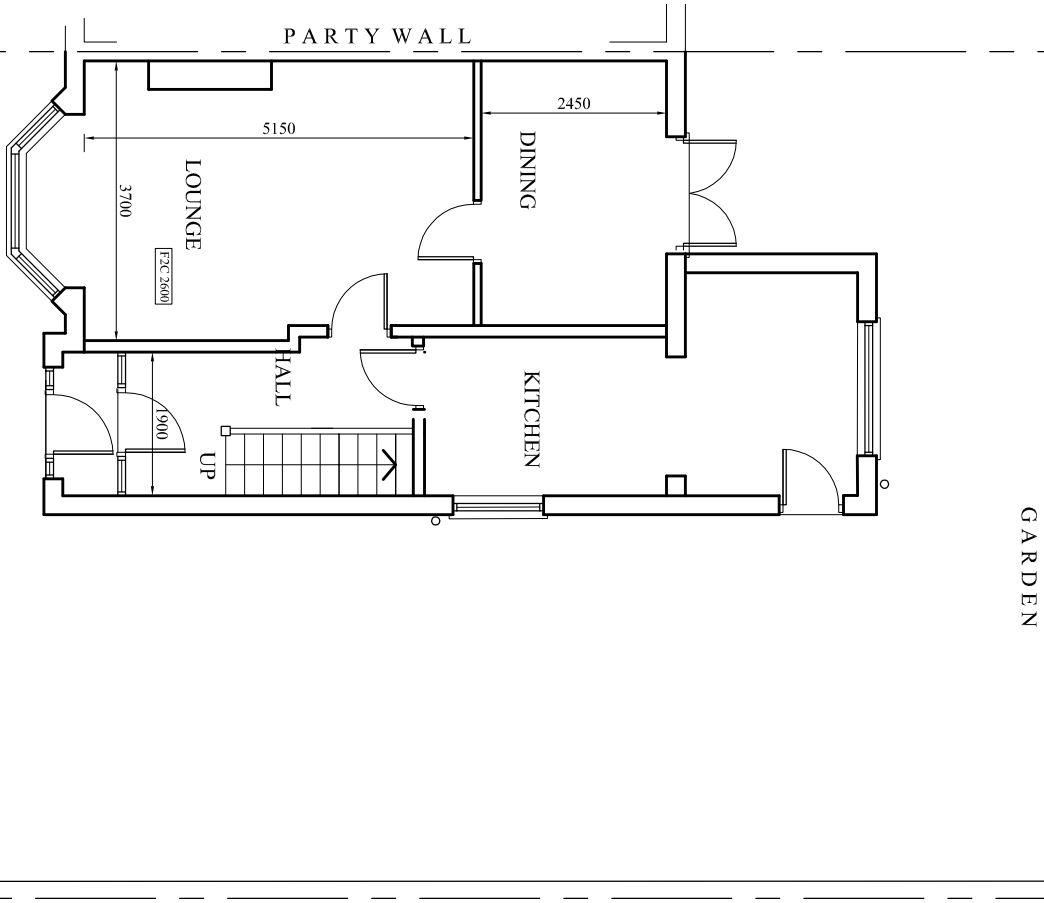


EXISTING GROUND FLOOR PLAN

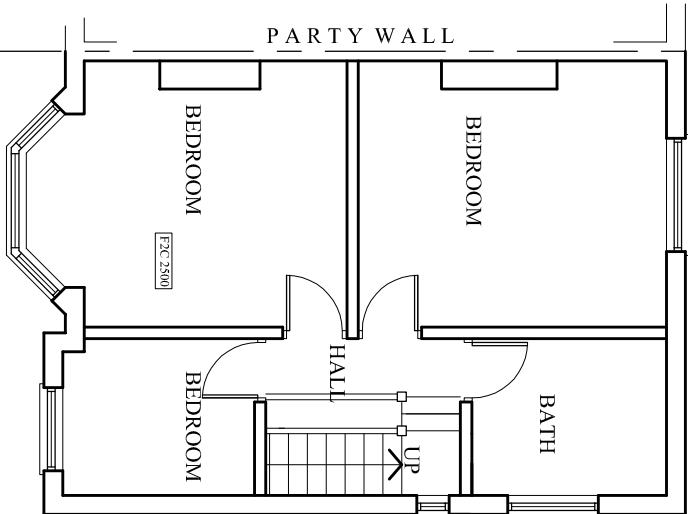

EXISTING FIRST FLOOR PLAN

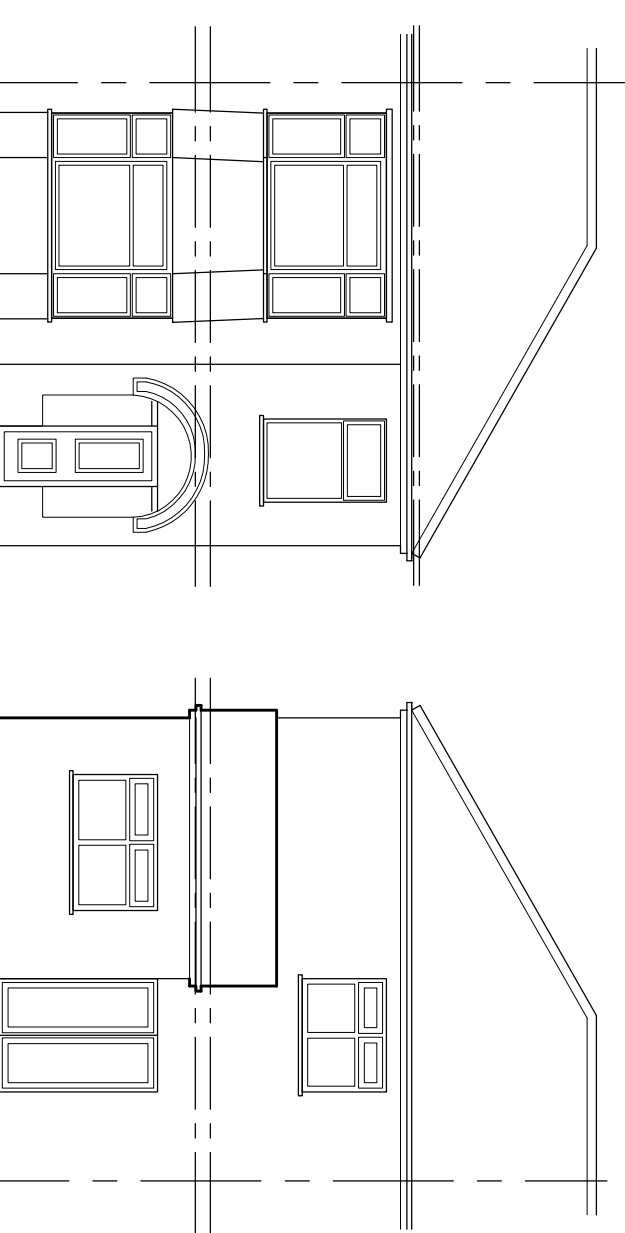

EXISTING FRONT ELEVATION

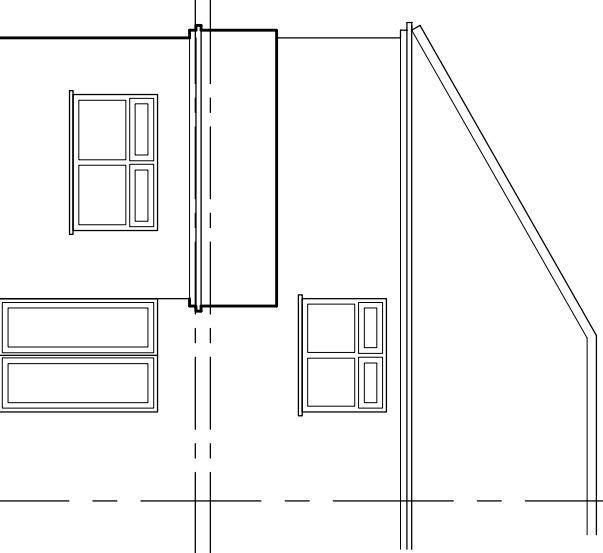

EXISTING REAR ELEVATION

PROJECT
58 Hill Lane, Blackley

CLIENT
Mr. Haider Ali

DRAWING TITLE
Existing Plan

JOB No DRAWING No
NA-P01

SCALE DATE REVISION
1:100@A3 Sep. 2021
DRAWN CHECKED BY -
NA

t: 0782 895 3405
e: niamaal@hotmail.co.uk