





North West Elevation




South West Elevation

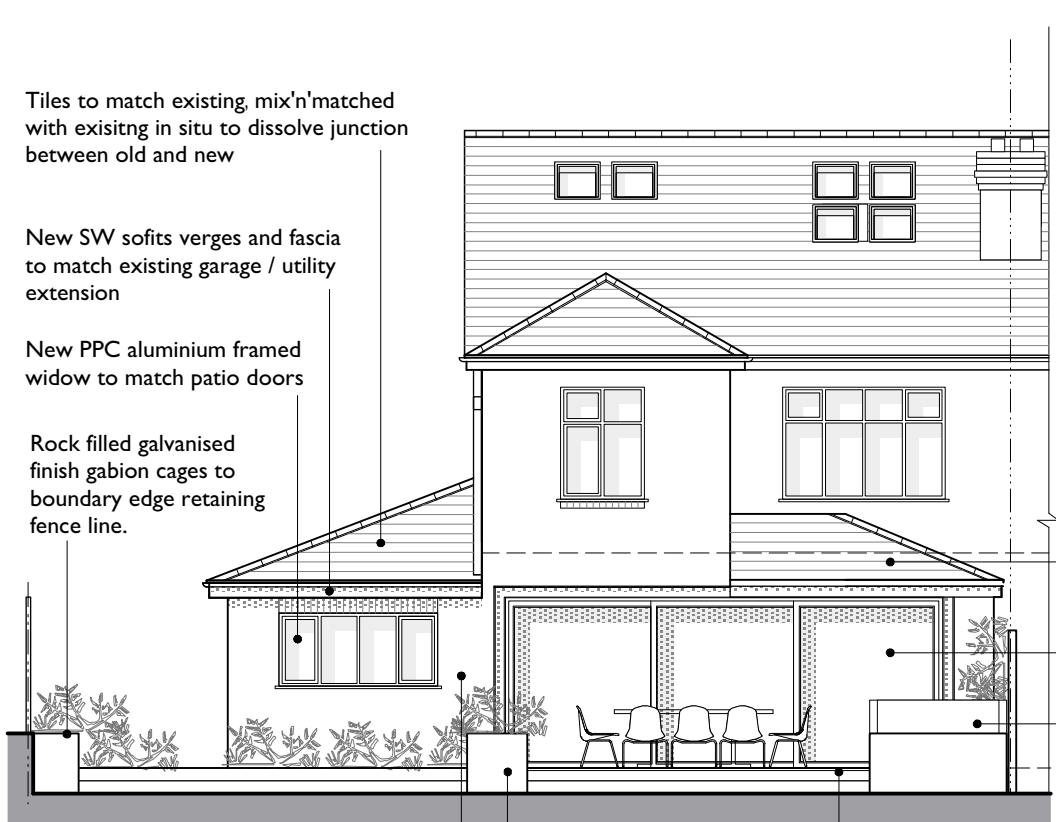


South East Elevation

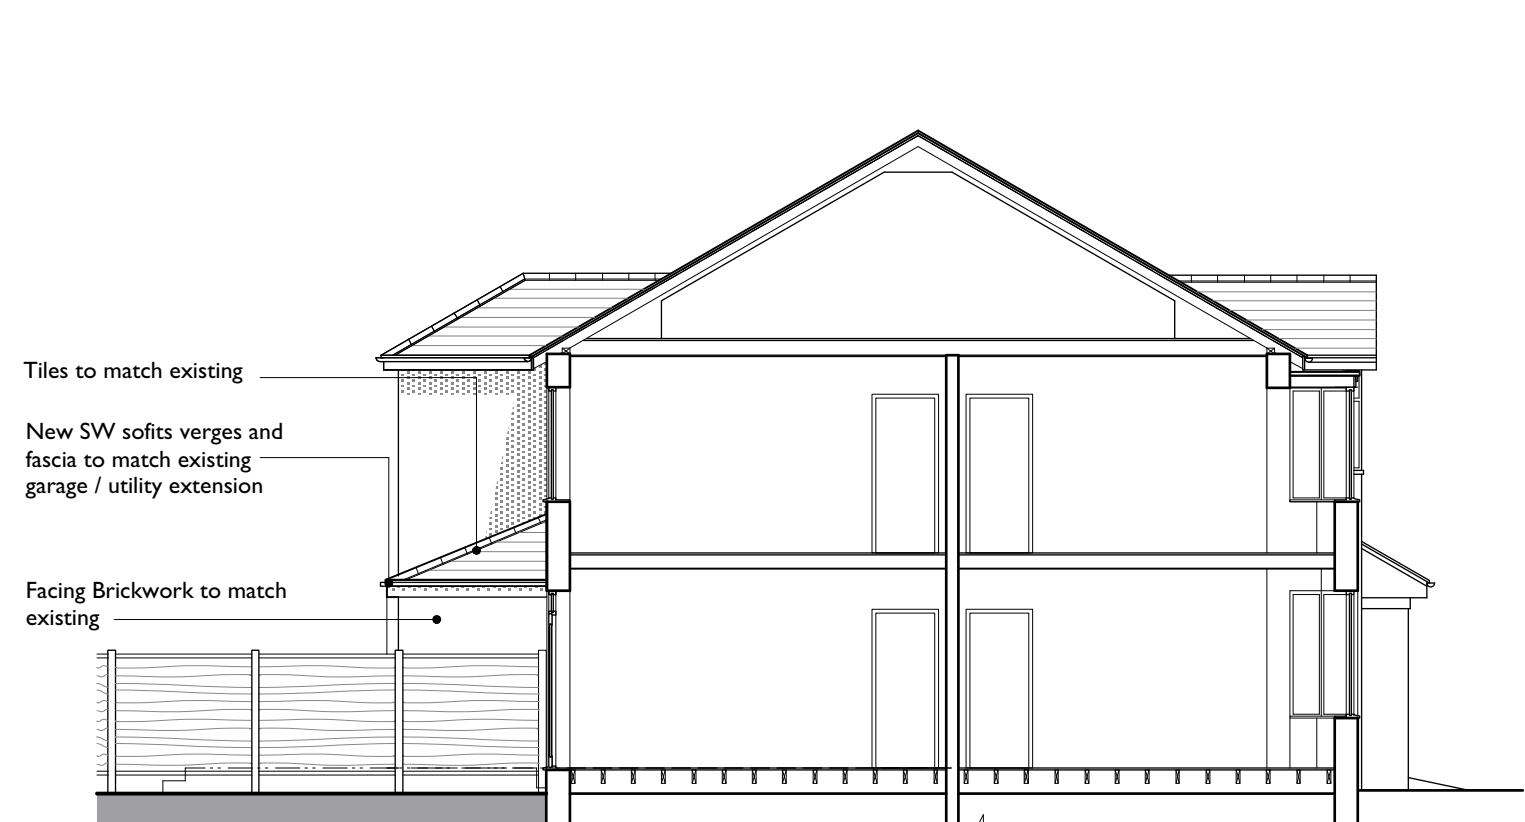

Sectional North East Elevation

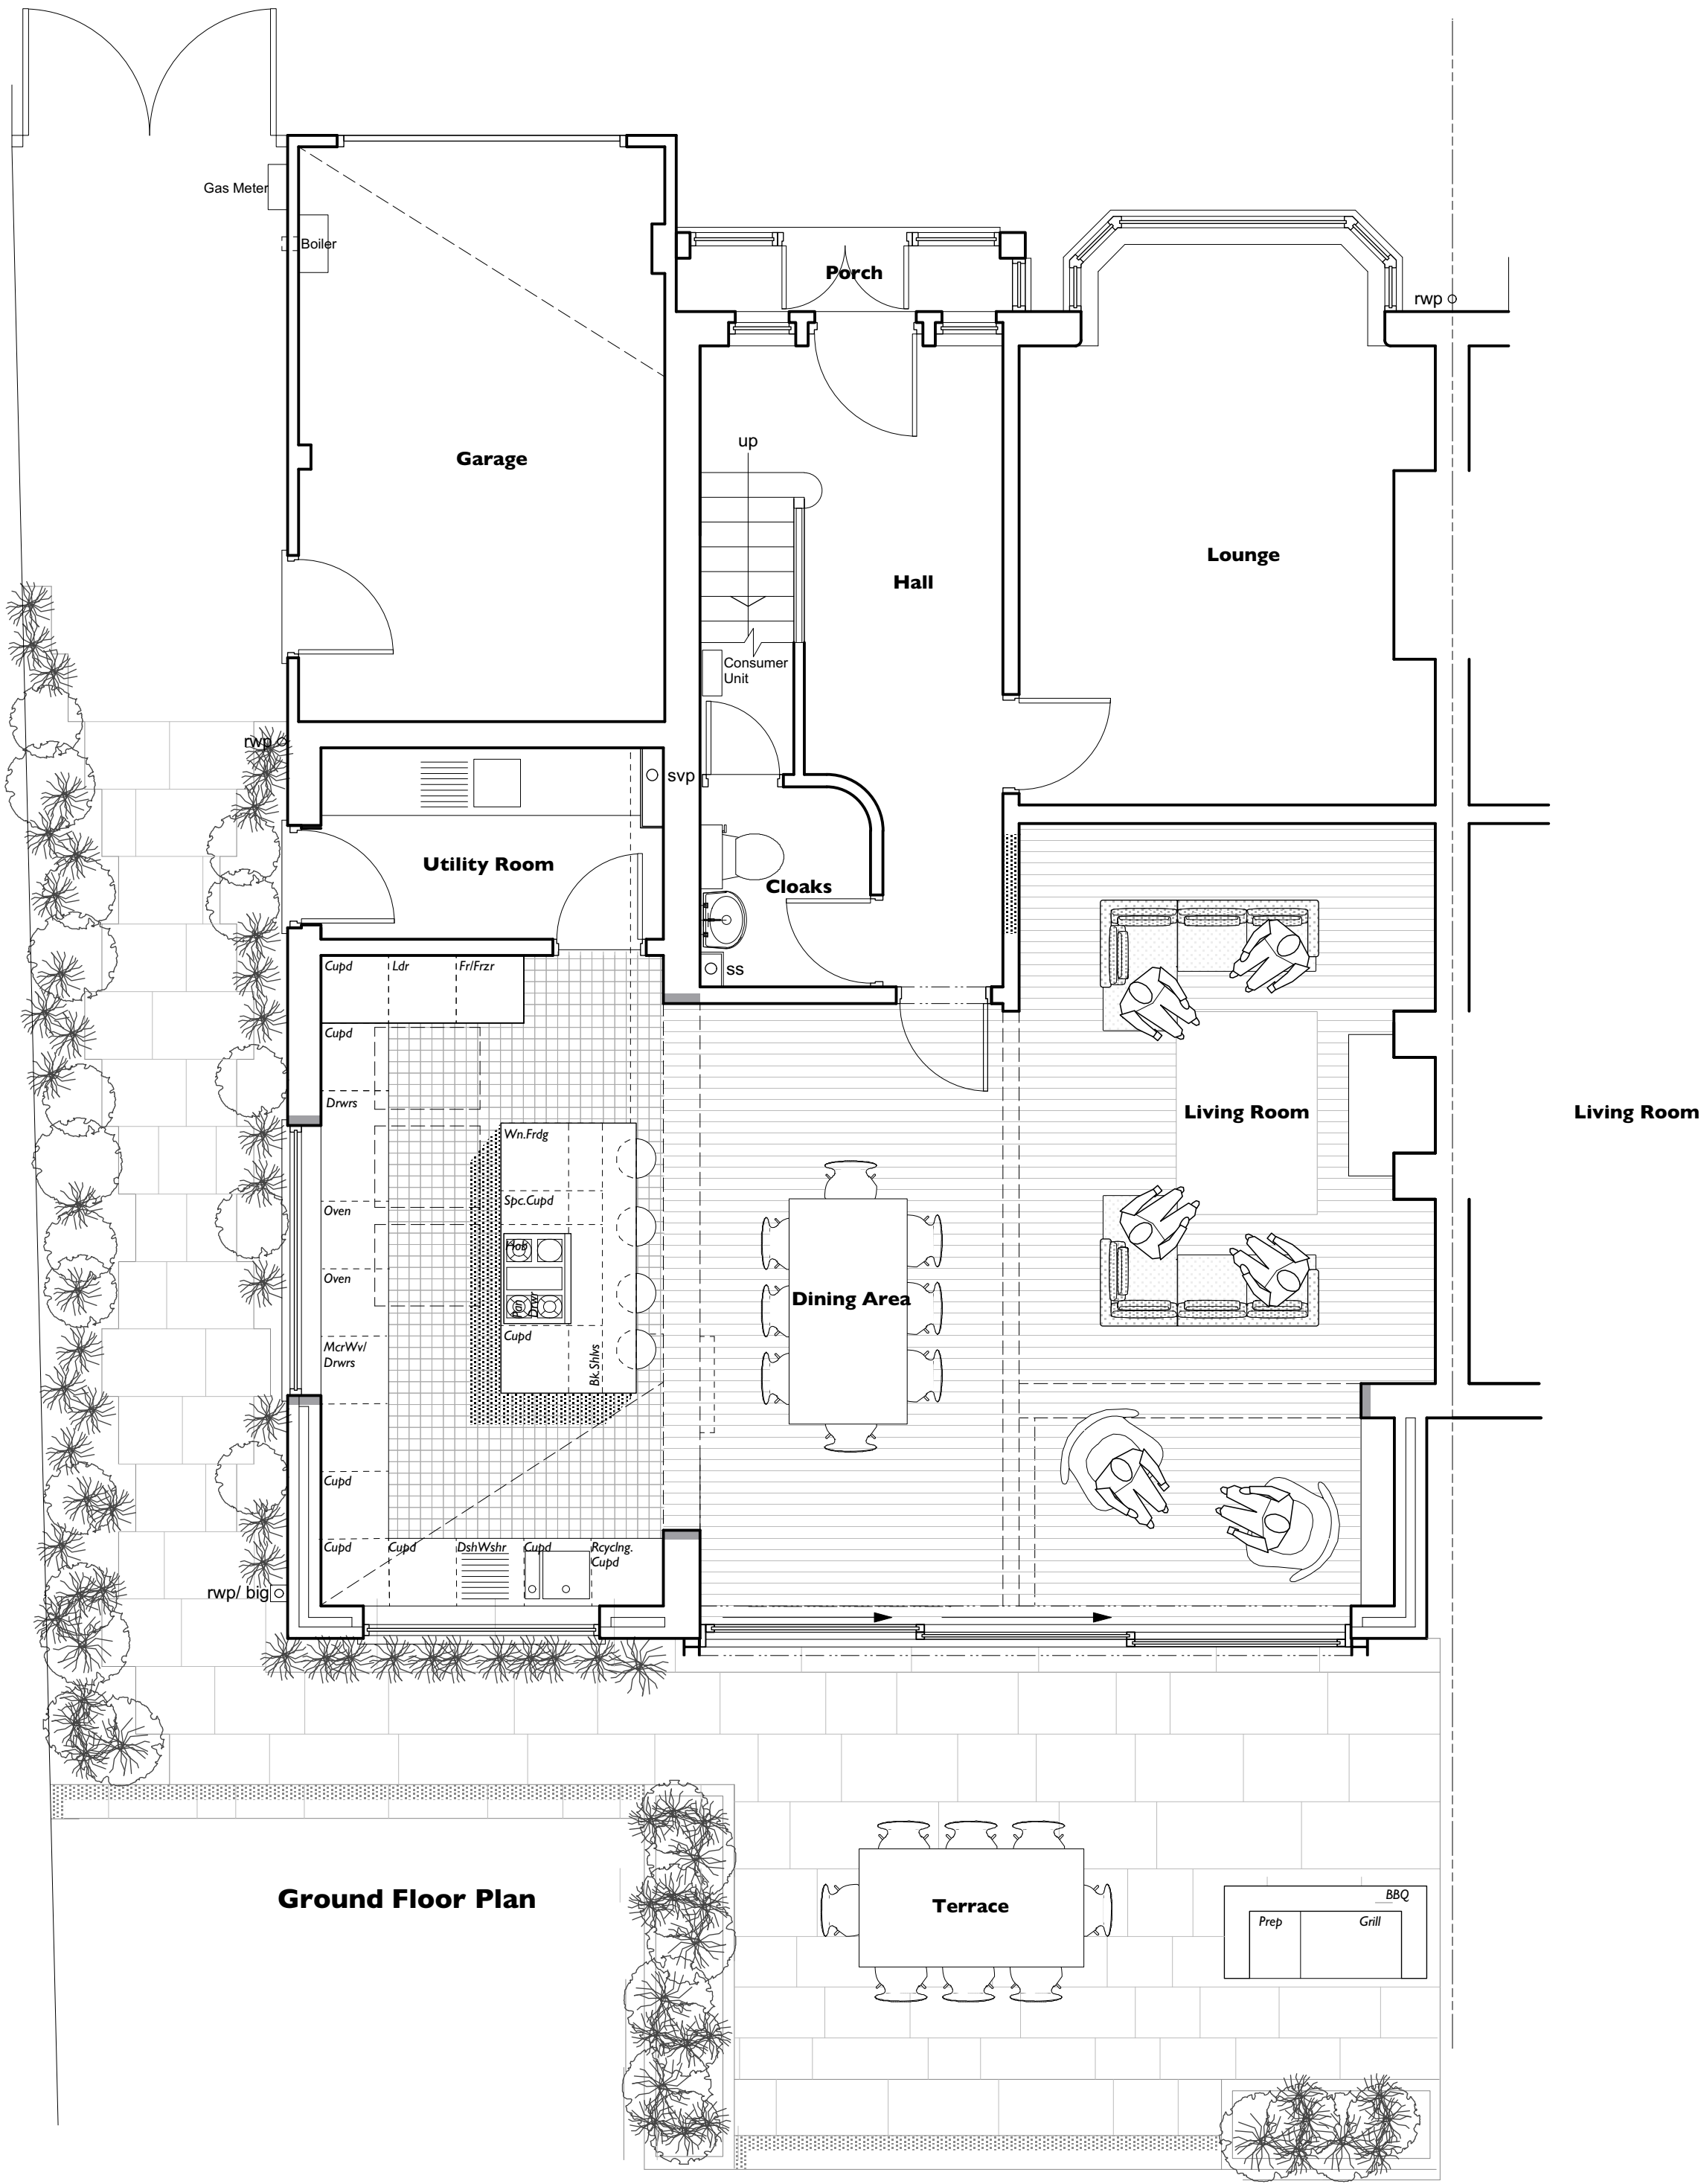

Ground Floor Plan

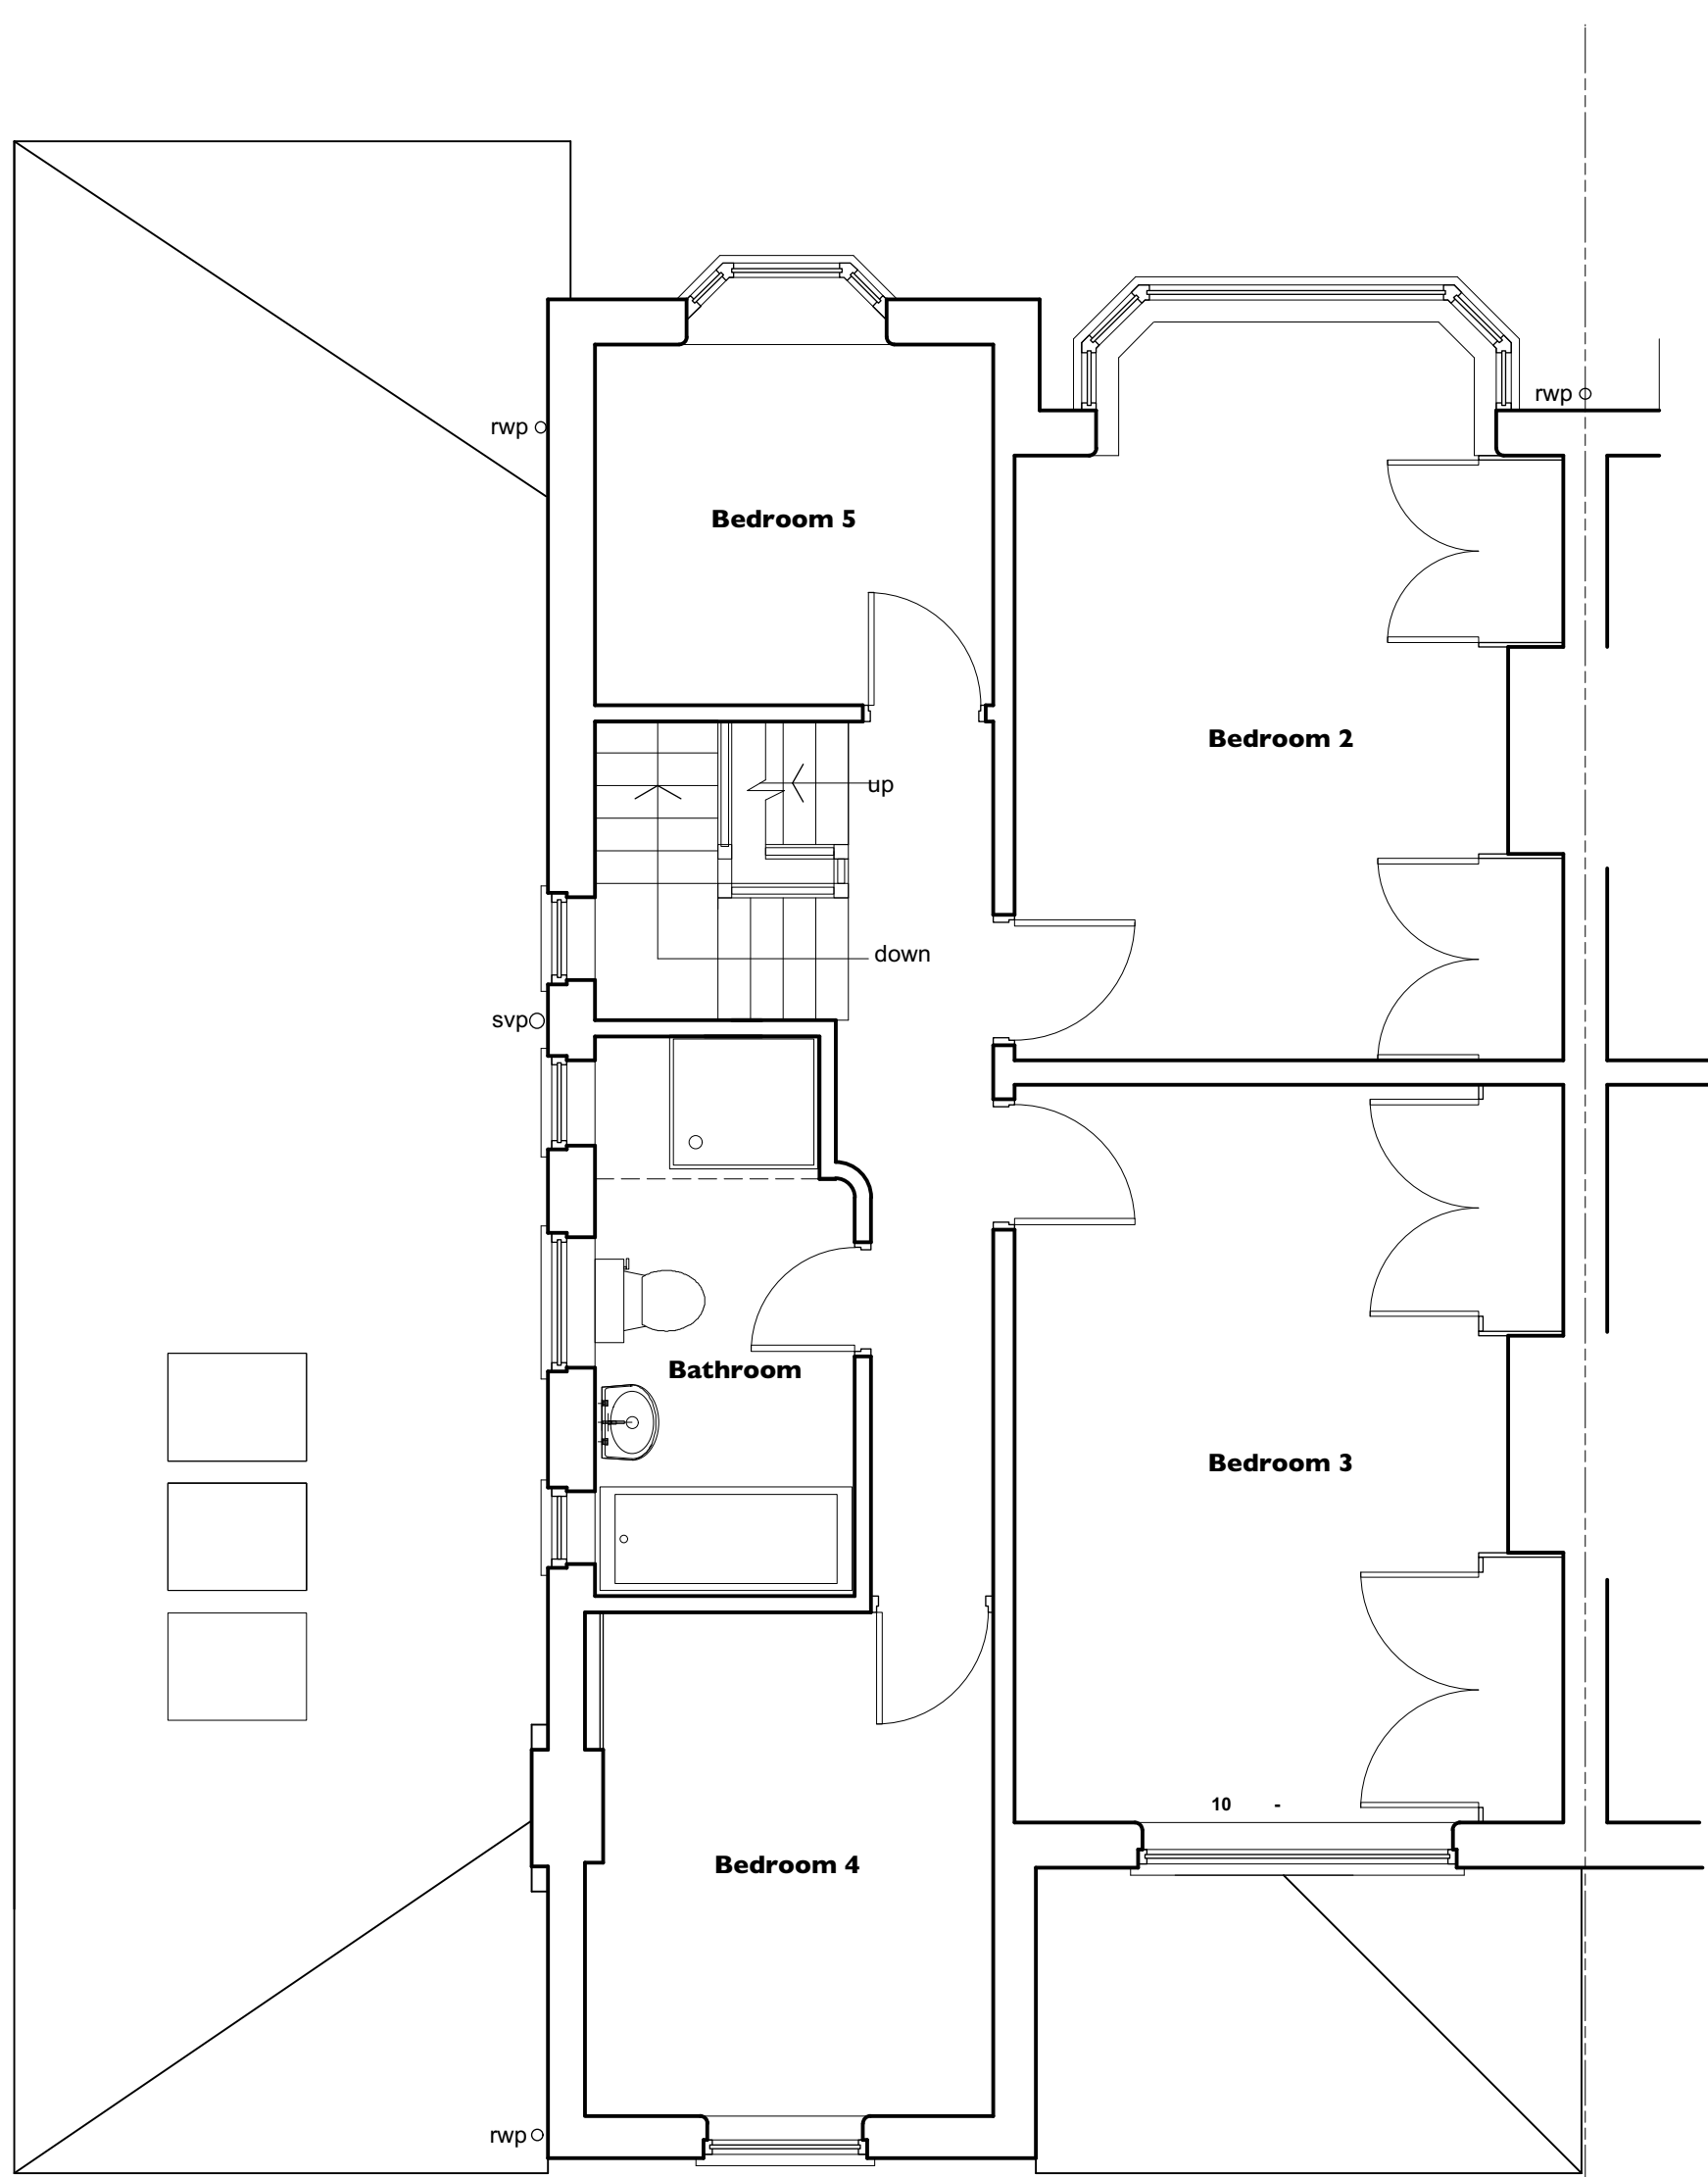

First Floor Plan

© re|form architects

note:

This drawing is copyright.

Do not scale off dimensions. all dimensions are to be checked on site by contractor. Contractor to report any dimensional discrepancies, errors or omissions prior to commencing on site.

Make Good to all surfaces disturbed

ALL STRUCTURAL STEELWORK AND RELATING STRUCTURES TO BE TO THE STRUCTURAL ENGINEERS DESIGNS. CALCULATIONS AND CONFIRMATION THIS DRAWING IS TO BE READ IN CONJUNCTION WITH ALL THE APPROPRIATE STRUCTURAL ENGINEER'S INFORMATION.

IF IN ANY DOUBT ASK

Rev.	Date	Comment
B	23.11.21	Planning Annotation included
A	18.11.21	Sectional Elevation Updated
Rev.	Date	Comment

re form [architects and urban strategists] ltd 14 Athol Road Whalley Range Manchester M16 8QN T+44(0) 7972 760 680 e studio@raus.co.uk		
Client	Mrs & Mrs H Spawton	
Project Title	Proposed Living Kitchen Works At 18 Parkfield Road South, Didsbury, Manchester. M20 6DH	
Drawing Title	Option 5 Proposed Plans And Elevations	Status C
Job No.	E HS 21-433	Scale 1:50, 1:100 @ A1
	Drawing No. 014	Rev. B