



NO INTERNAL WORKS ARE TO BE CARRIED OUT FOR GROUND FLOOR IN THE MAIN HOUSE

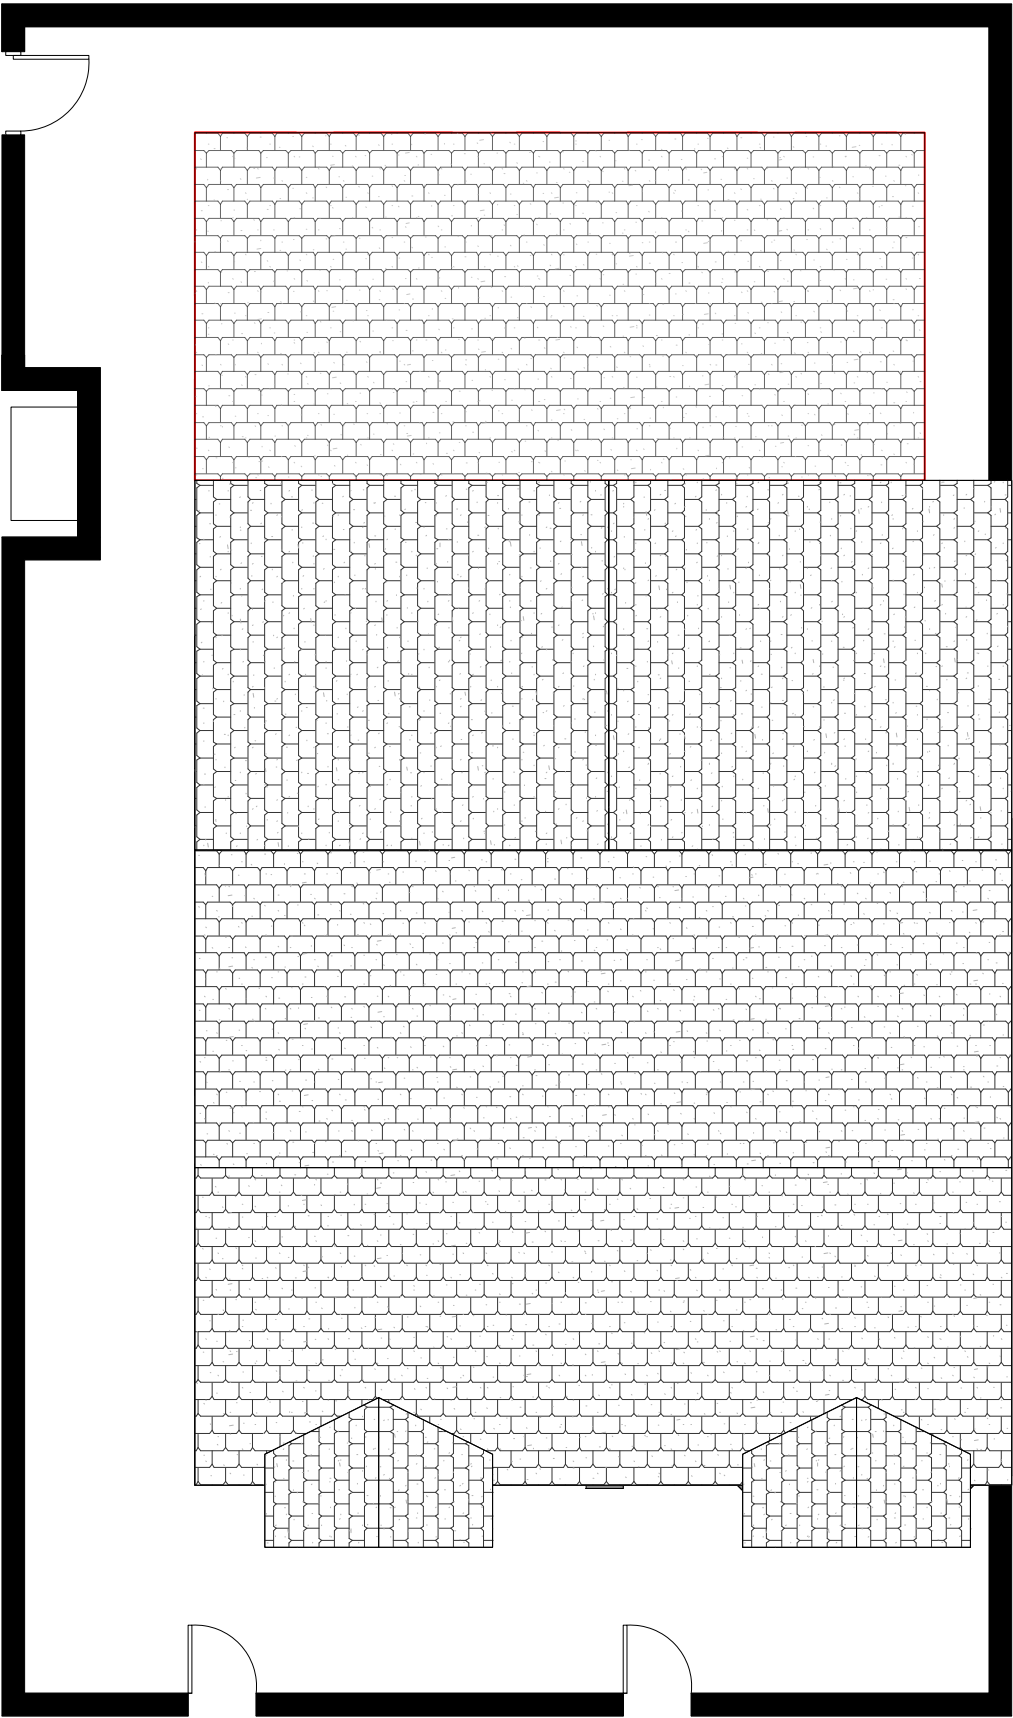

1 Proposed Site Plan
Scale: 1:100

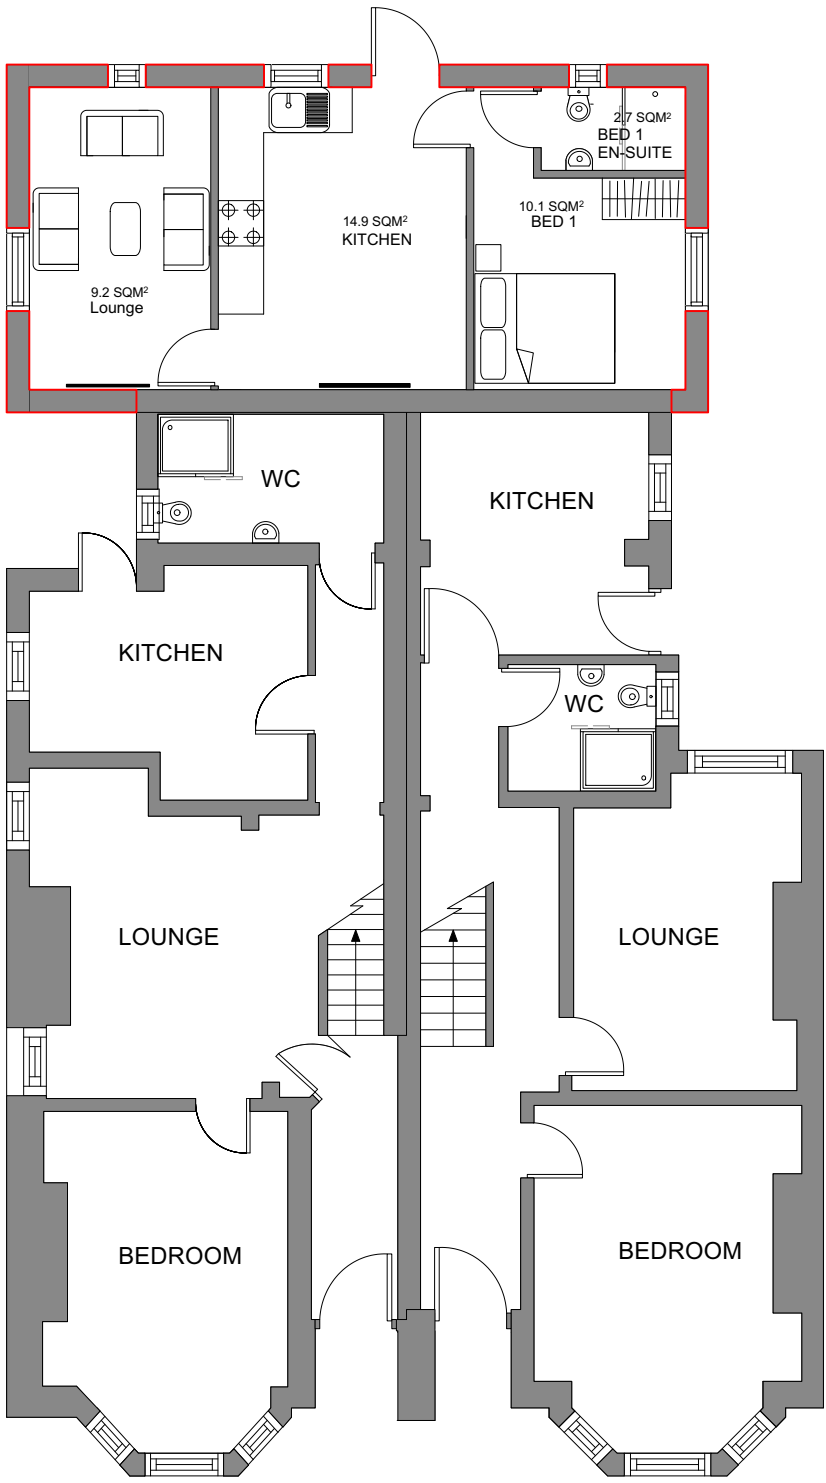

2 Proposed Ground Floor
Scale: 1:100

This drawing must not be reproduced without permission from NM Architectural Services LTD. DO NOT scale of this drawing. All Dimensions are to be checked on site by the contractor/sub contractor. Any discrepancies to be reported to NM Architectural services LTD.

Client Name: Mr Qaummer Ahmad	Drawing Title: Proposed Site & Ground Floor Plans	Project Type: Extension to existing flat building to create self contained living with 2No bedrooms		Check By: MN	Date: 28.10.2021		Revision Notes & Date:	25 Brown Lane, Heald Green, Cheadle, Stockport Cheshire SK8 3RR	
Project Address: 86-88 Hamilton Road, Longsight, Manchester, M13 0PJ	Drawing Type: Self contained flat / extension to rear	Dwg No:	HLT-007	Scale:	1:100	Rev: -			