




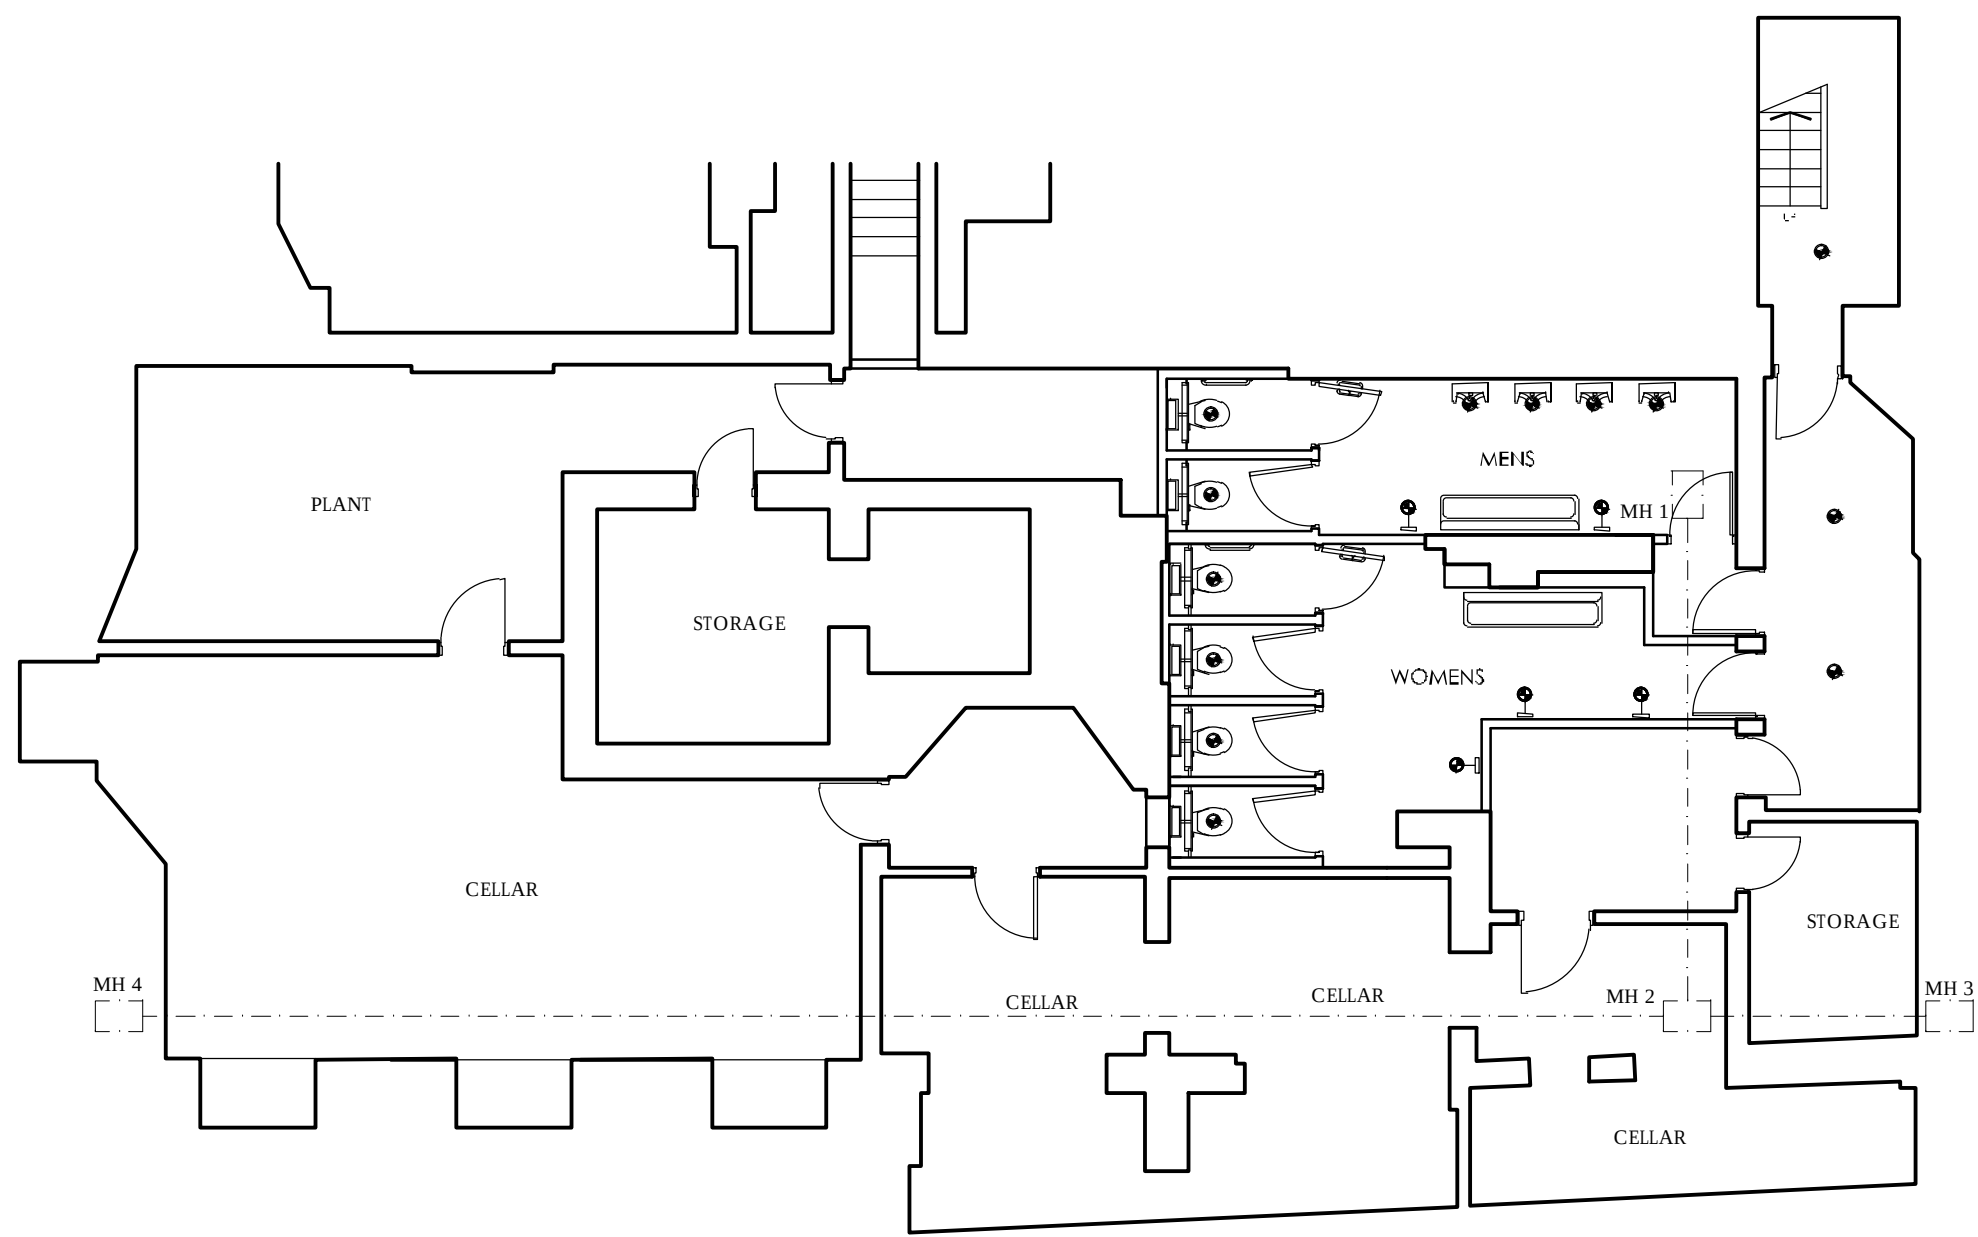


GROUND FLOOR PLAN AS PROPOSED (1:100)

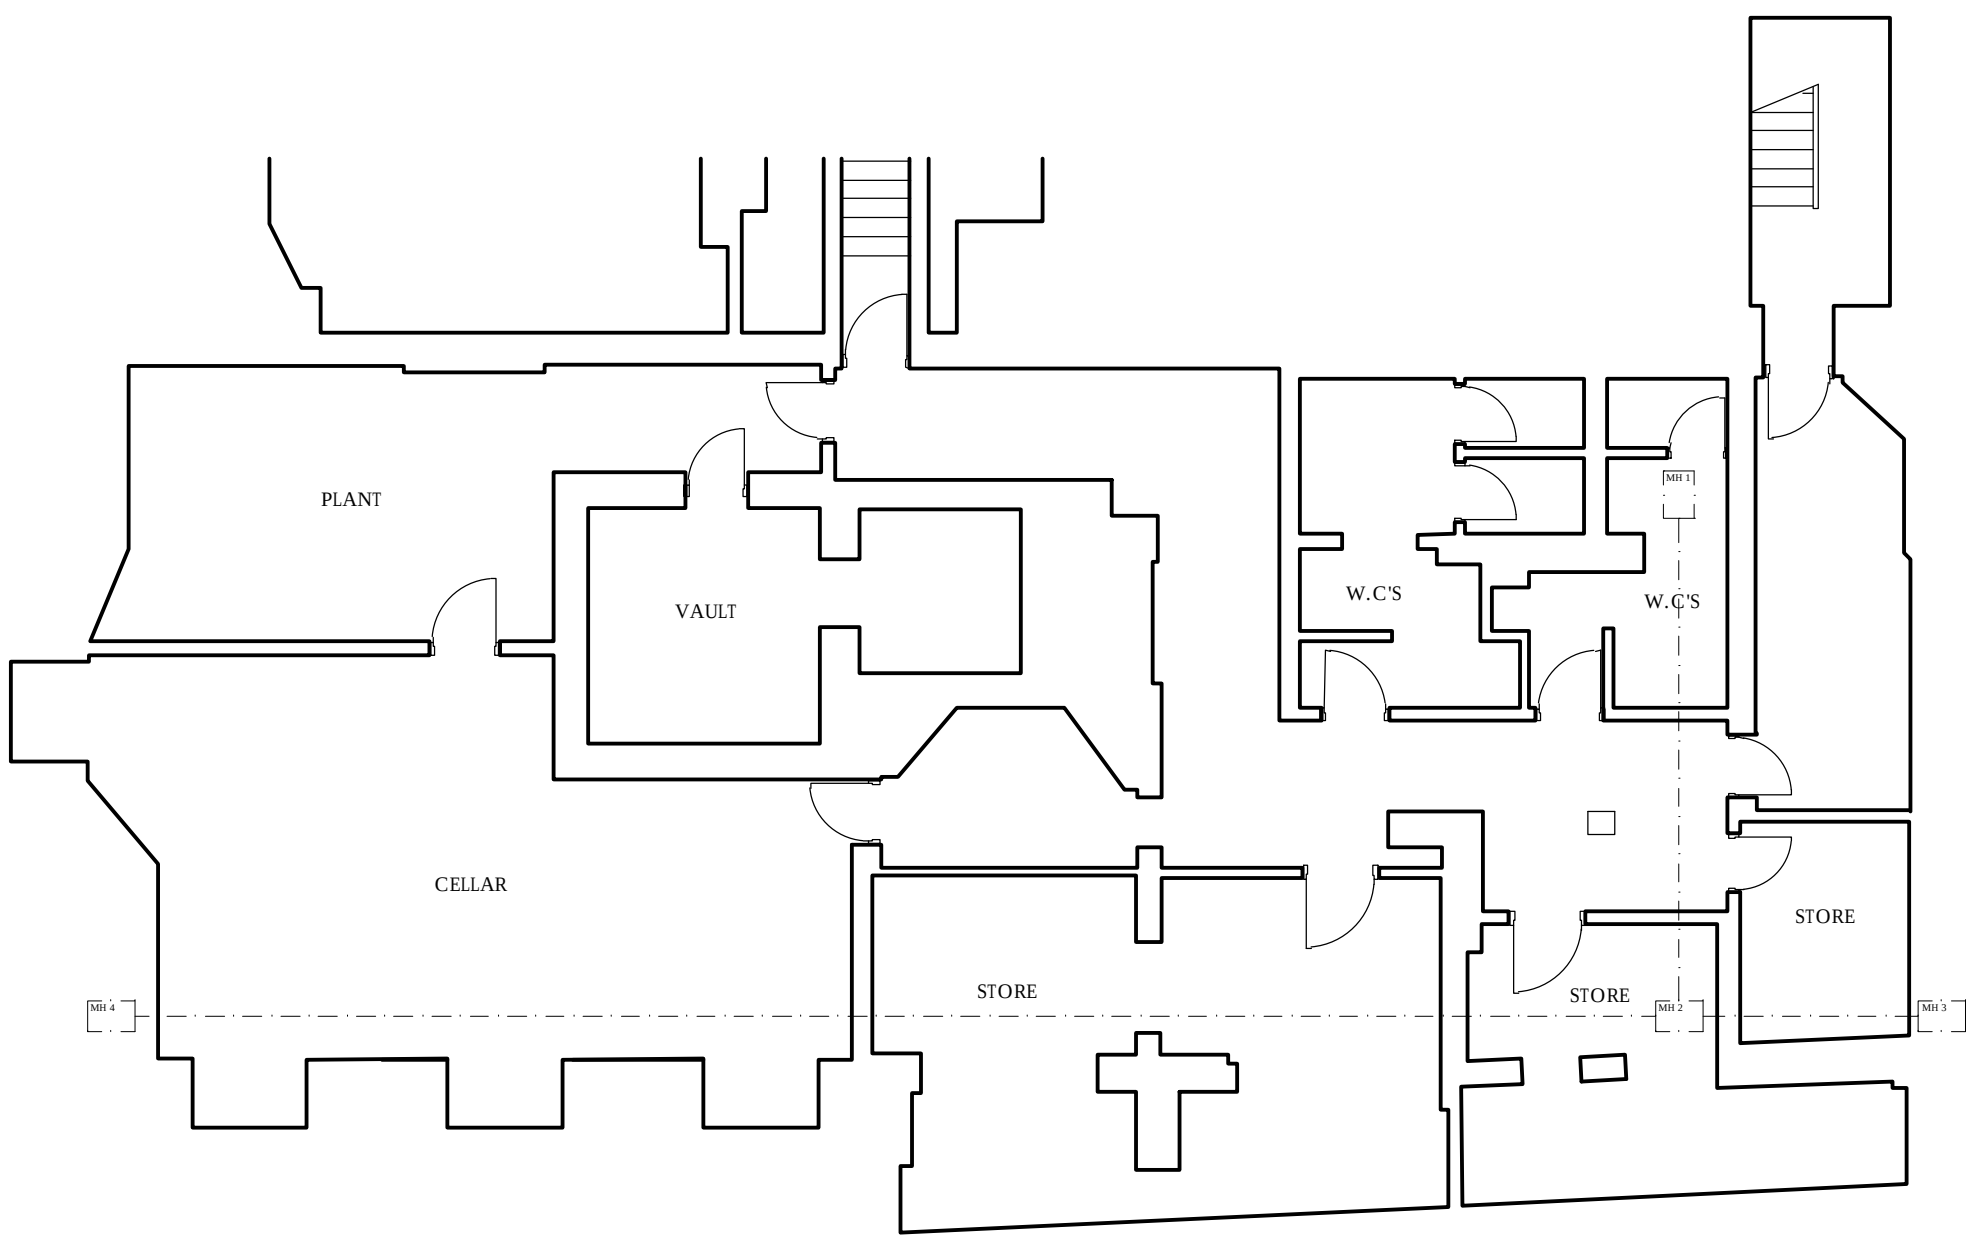

GROUND FLOOR PLAN AS EXISTING (1:100)

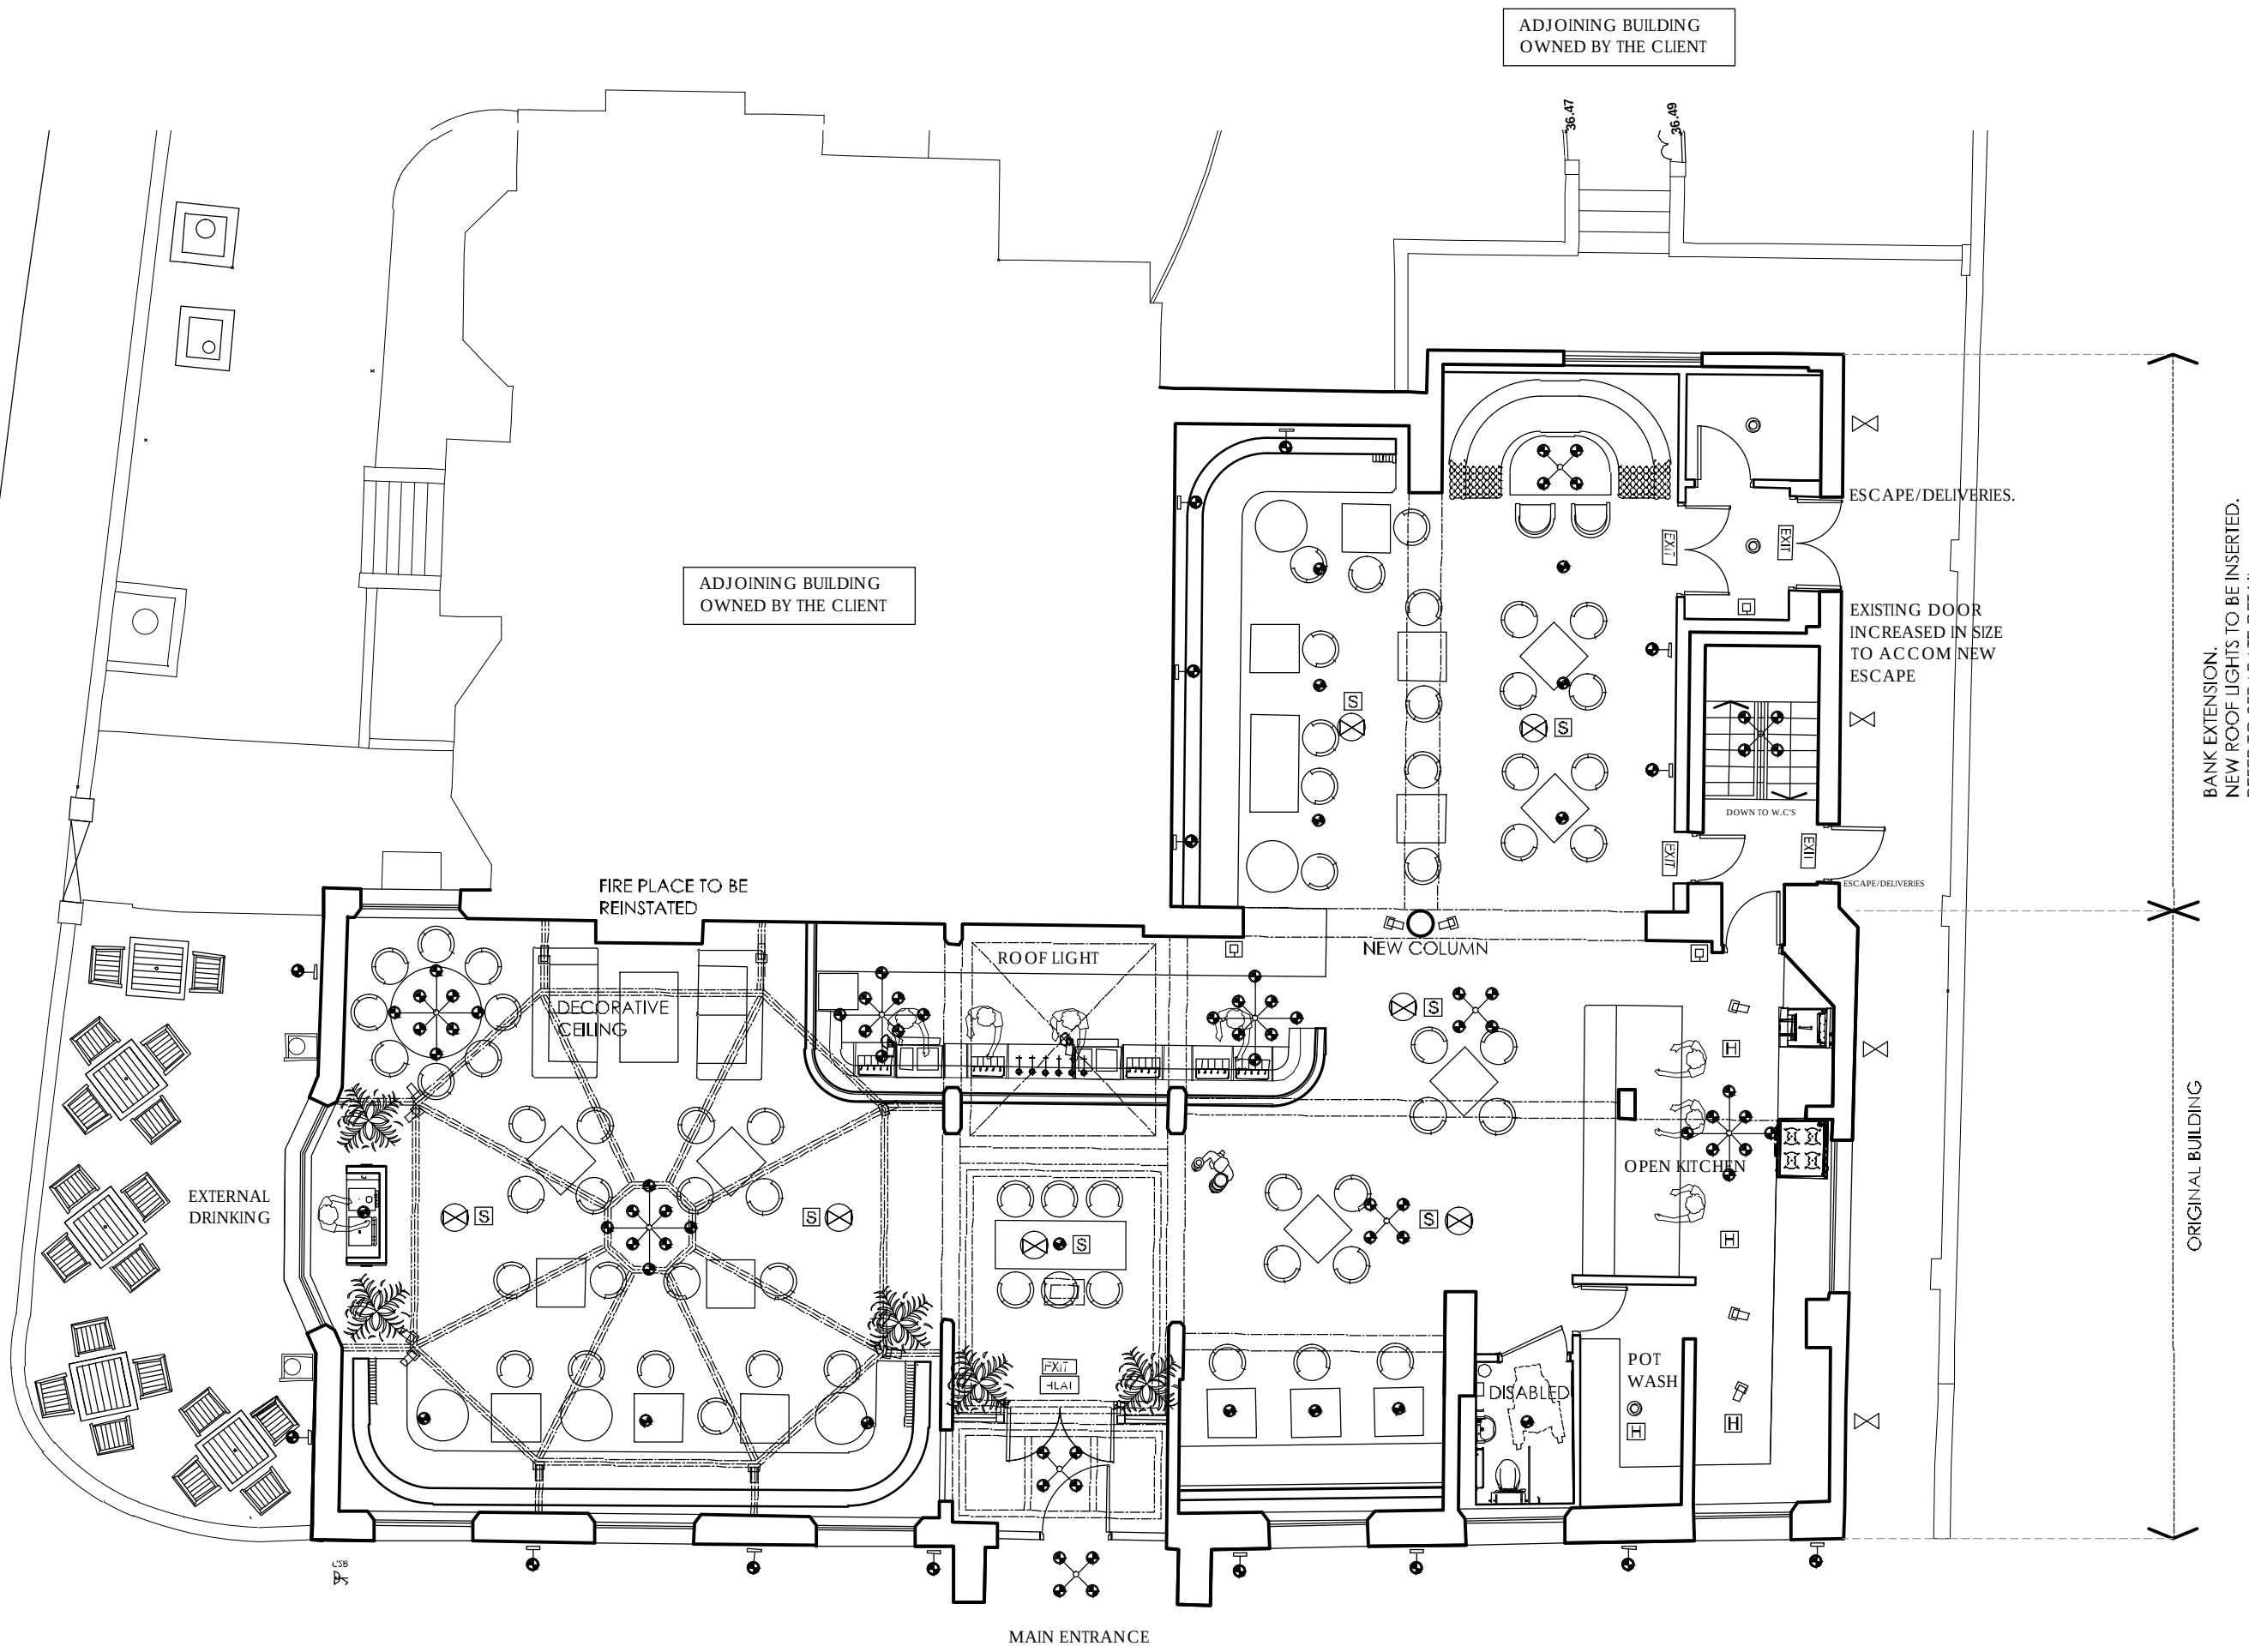

GROUND FLOOR PLAN AS PROPOSED (1:100)

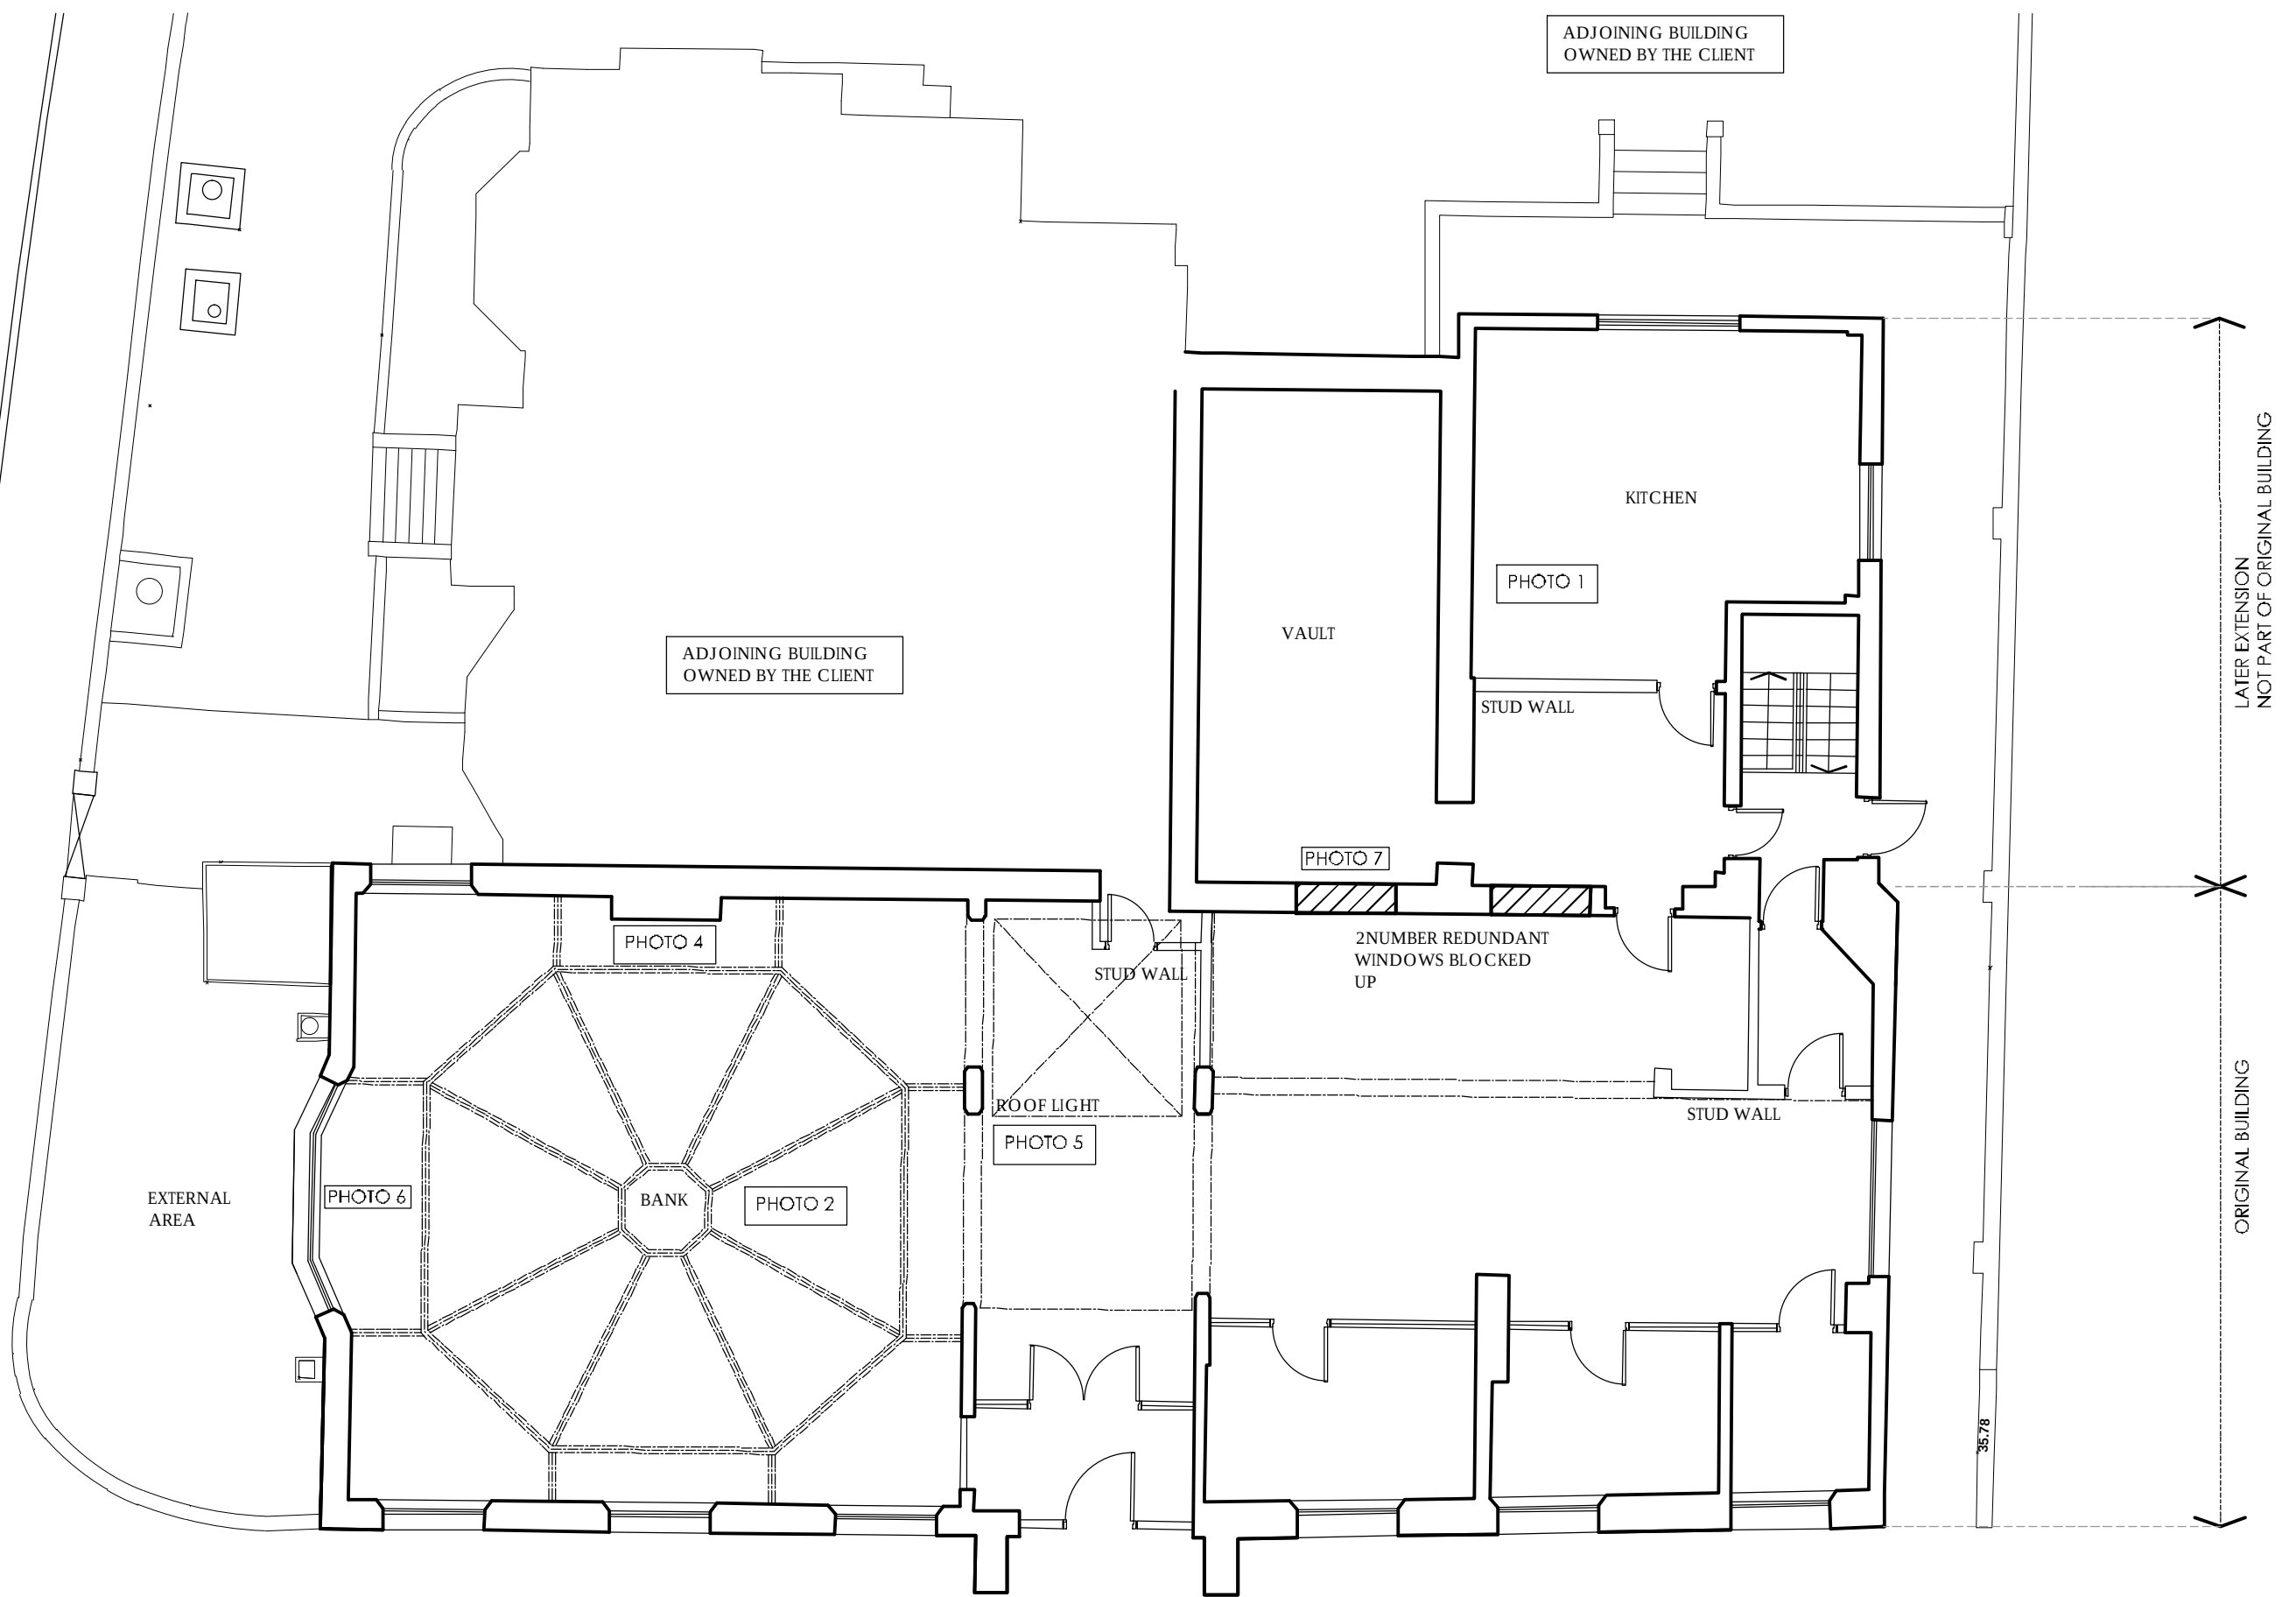

GROUND FLOOR PLAN AS EXISTING (1:100)

A	EXTERNAL GARDEN OMITTED	NM	14.07.21
Rev	Description	By	Date

FORMER NATWEST BANK, WILMSLOW
ROAD,MANCHESTER FOR CRITERION LEISURE

PLANS AS EXISTING AND PROPOSED			
DRAWN	NM	DATE	05-03-21
SCALE	1,100 @ A0	REV.	A
		DRAWING NO.	2101-03