



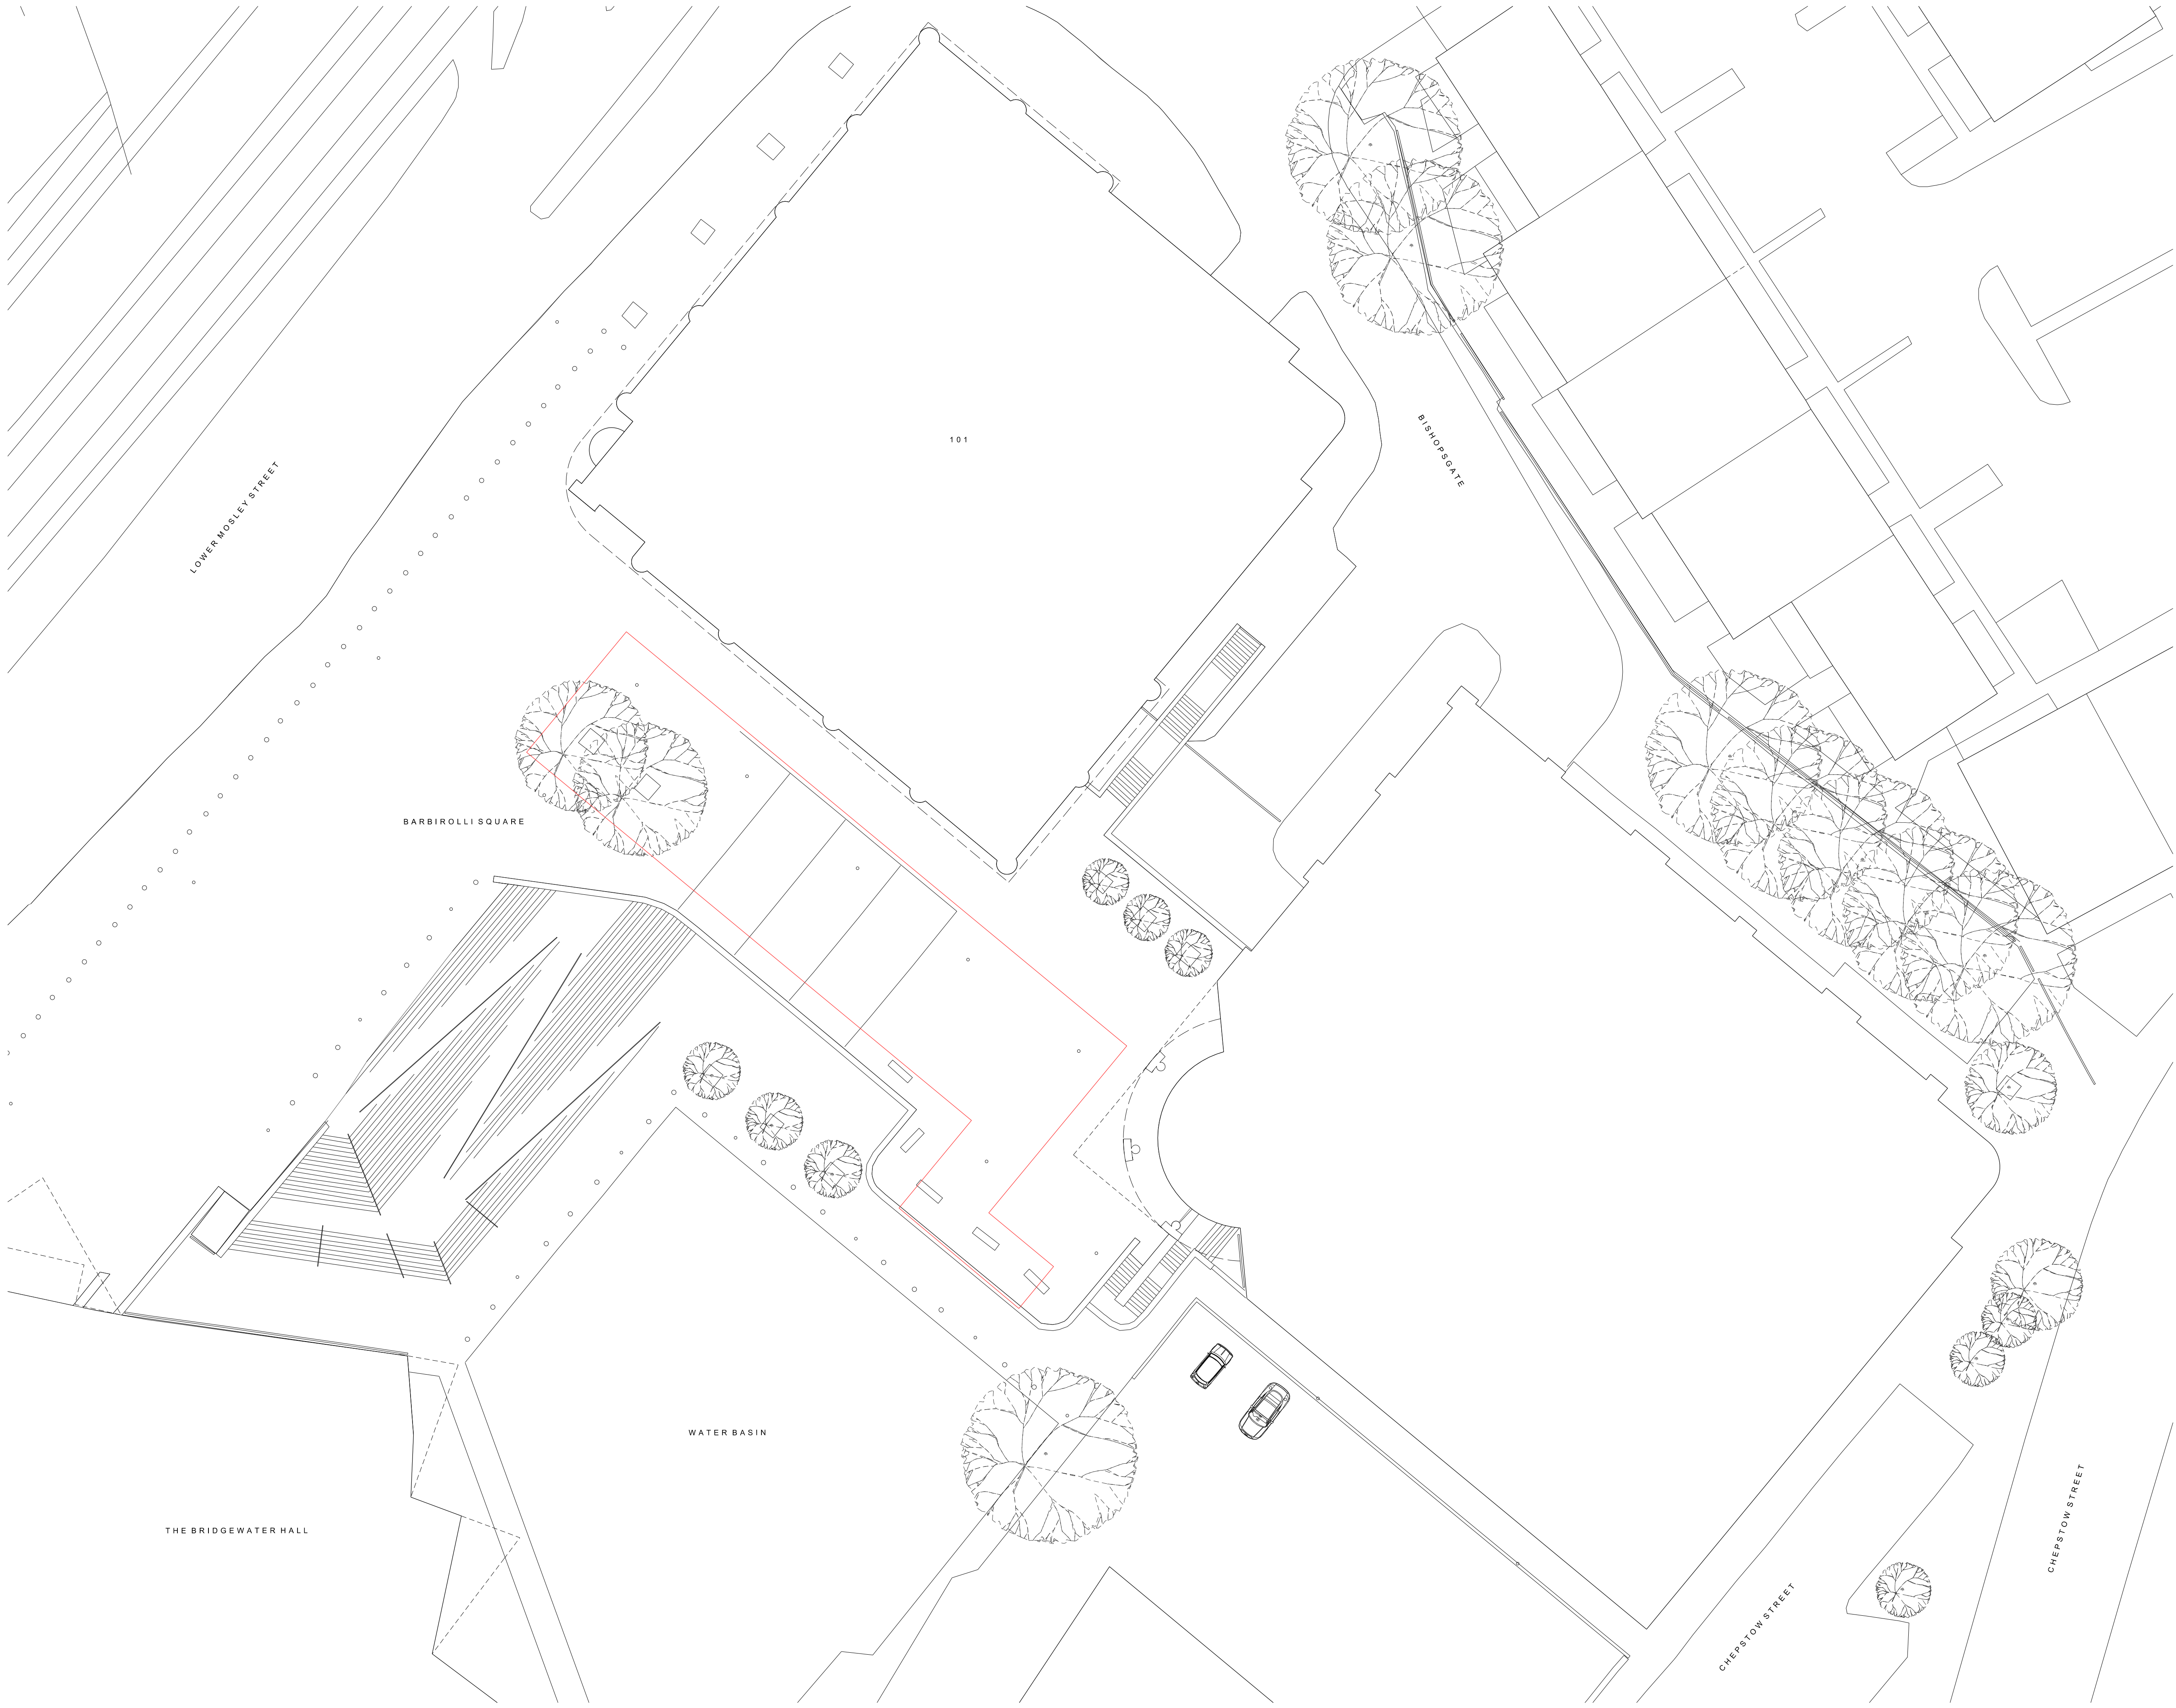

Copyright of this drawing is vested in 5plus Architects and it must not be copied or reproduced without written consent.
Figured dimensions only are to be taken from this drawing. Do not scale from this drawing.
All Contractors must note the date and are responsible for noting and checking all dimensions readily to their work.
5plus Architects are to be advised of any variation between drawings and site conditions.
This drawing shall remain the property of 5plus Architects and shall not be distributed for reproduction.
All dimensions and levels should be 'read' only from those values stated in text, on the drawings.
CONSTRUCTION - It is considered that the proposed works are within the scope of a competent Contractor
and as such no detailed reports have been identified, other to relevant type Structural Condition Site
Assessment
Site Boundary

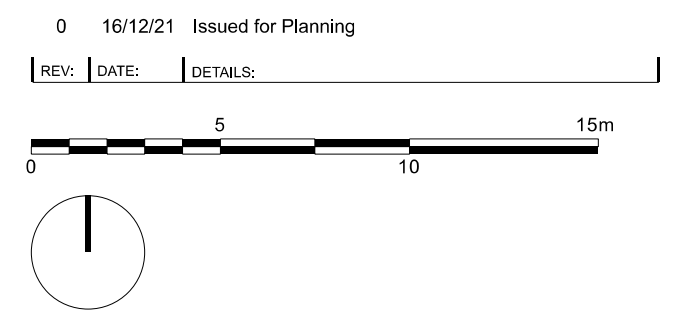

5plus architects

Manchester, 0161 229 0211
Fourth Floor, The Hive, 47 Lever Street,
Manchester M1 1FN

London, 0207 253 7644
The Leather Market, Weston Street,
London SE1 3ER
5plusarchitects.com

PROJECT:
100 Barbirolli Square
Manchester

TITLE:
Existing Site Plan
Red Line Boundary

SCALE: 1:200@A1 ORIGIN DATE: 16/12/21 DRAWN: EMcA CHECKED: PN

STATUS:
Planning

PROJECT: 05699 DRAWING NO: _MP_00_0001 REV: 0