




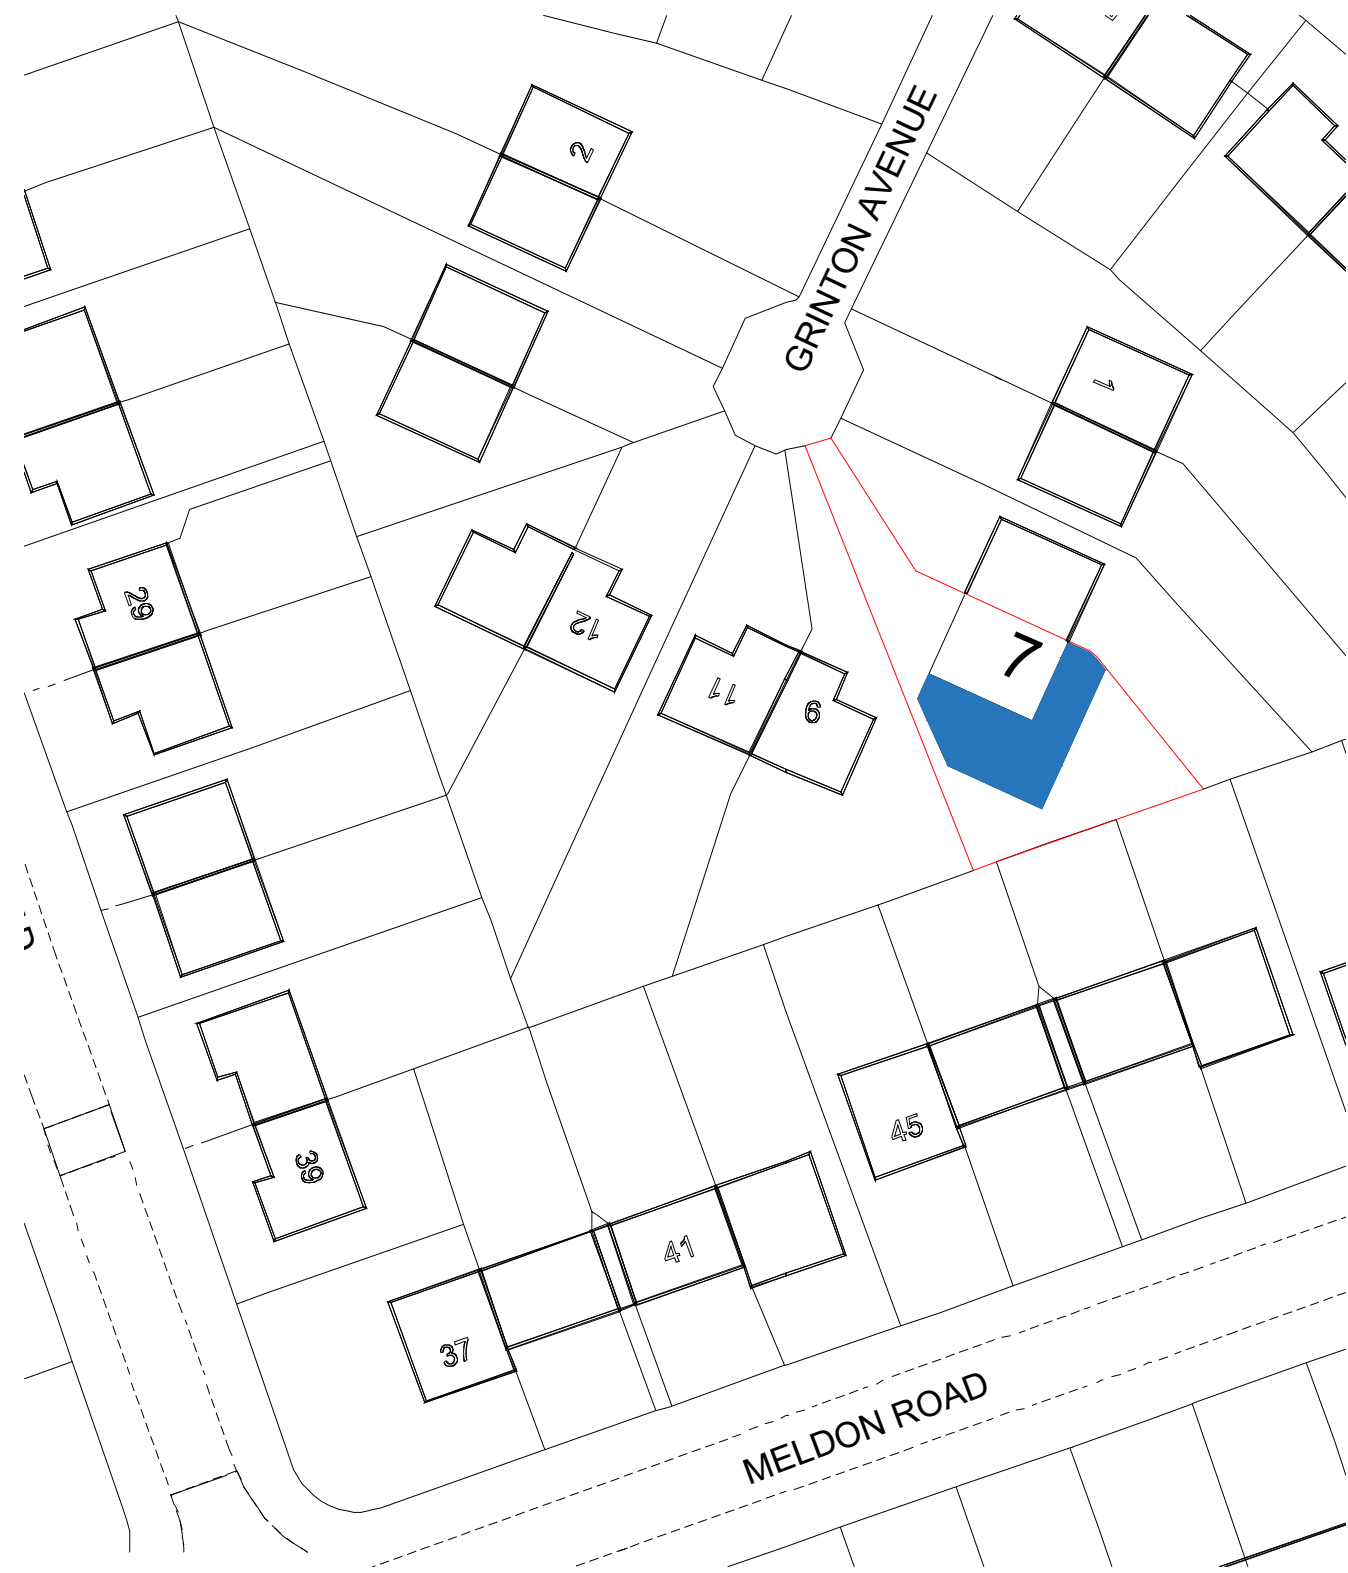

Proposed Site Plan
Scale 1:500

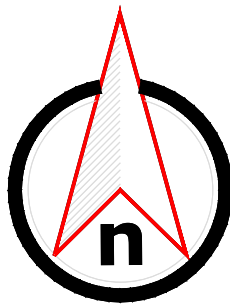

Site Plan
Scale 1:500

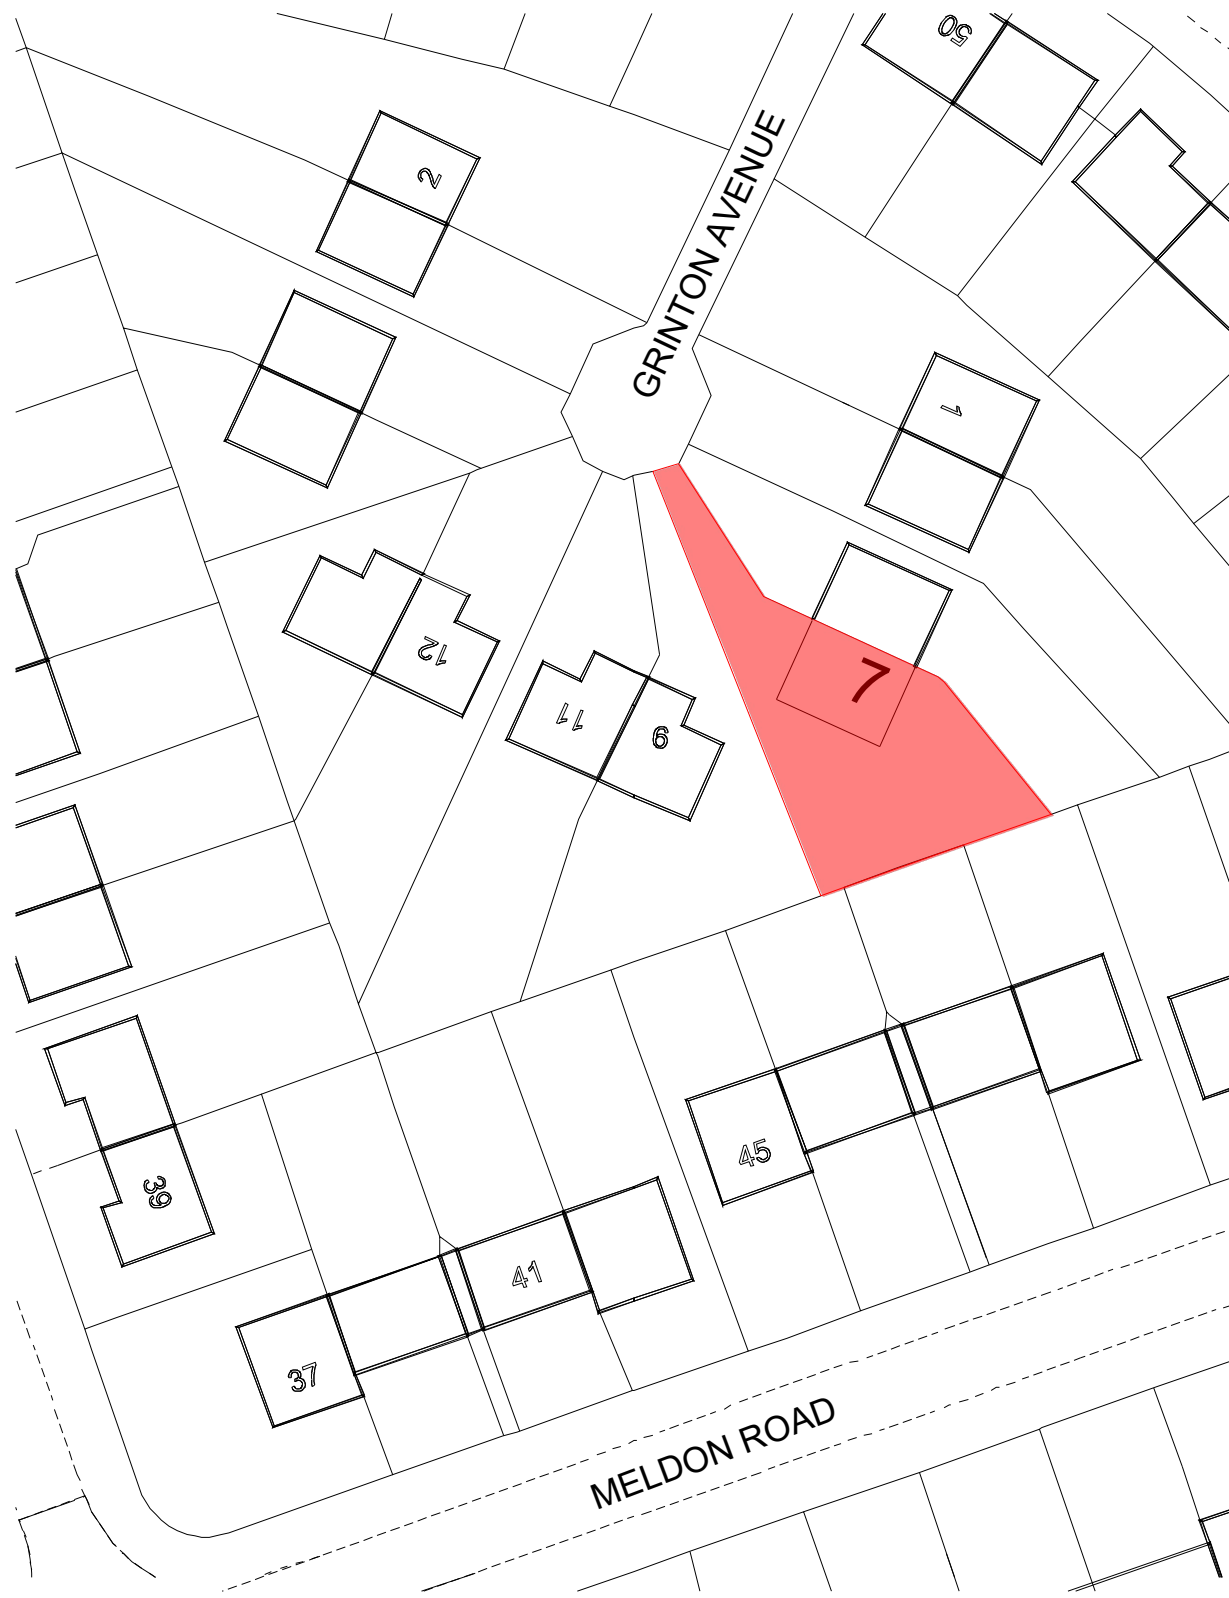

Location Plan
Scale 1:1250

GENERAL NOTES

1. The contractor must check the site and the approved drawings before commencing the works and must take any working measurements as necessary and any discrepancy must be reported to the client.
2. Work shall comply with any current relevant BS/codes of practices and confirm to the Building Regulations including the latest amendment. The contractor is responsible for setting out the works.

PROJECT ADDRESS

7 Grinton Avenue
Fallowfield
M13 0QS

PROJECT

Double Storey Side extension
Single Storey Rear Extension
Porch Installation

KEY

RWP	Rain water pipe
SVP	Soil Vent Pipe
I.C	Inspection Chamber
BIG	back inlet gully
-----	Structure to be demolished
-----	Boundary
(HD)	Heat Detector
(SD)	Smoke Detector
Blue outline	Proposed extension

Drawing No.
PP117(1)21

Scale
1:1250 @ A1
1:500 @A1
1:200 @A1

Date
19.09.21

Drawn by
at

AT A. Design

Address:
12 Hastings Gardens
Stockport
SK5 8BF

T. 07830039347