




EXISTING REAR ELEVATION
SCALE 1:100




EXISTING SIDE ELEVATION
SCALE 1:100




EXISTING SIDE ELEVATION
SCALE 1:100

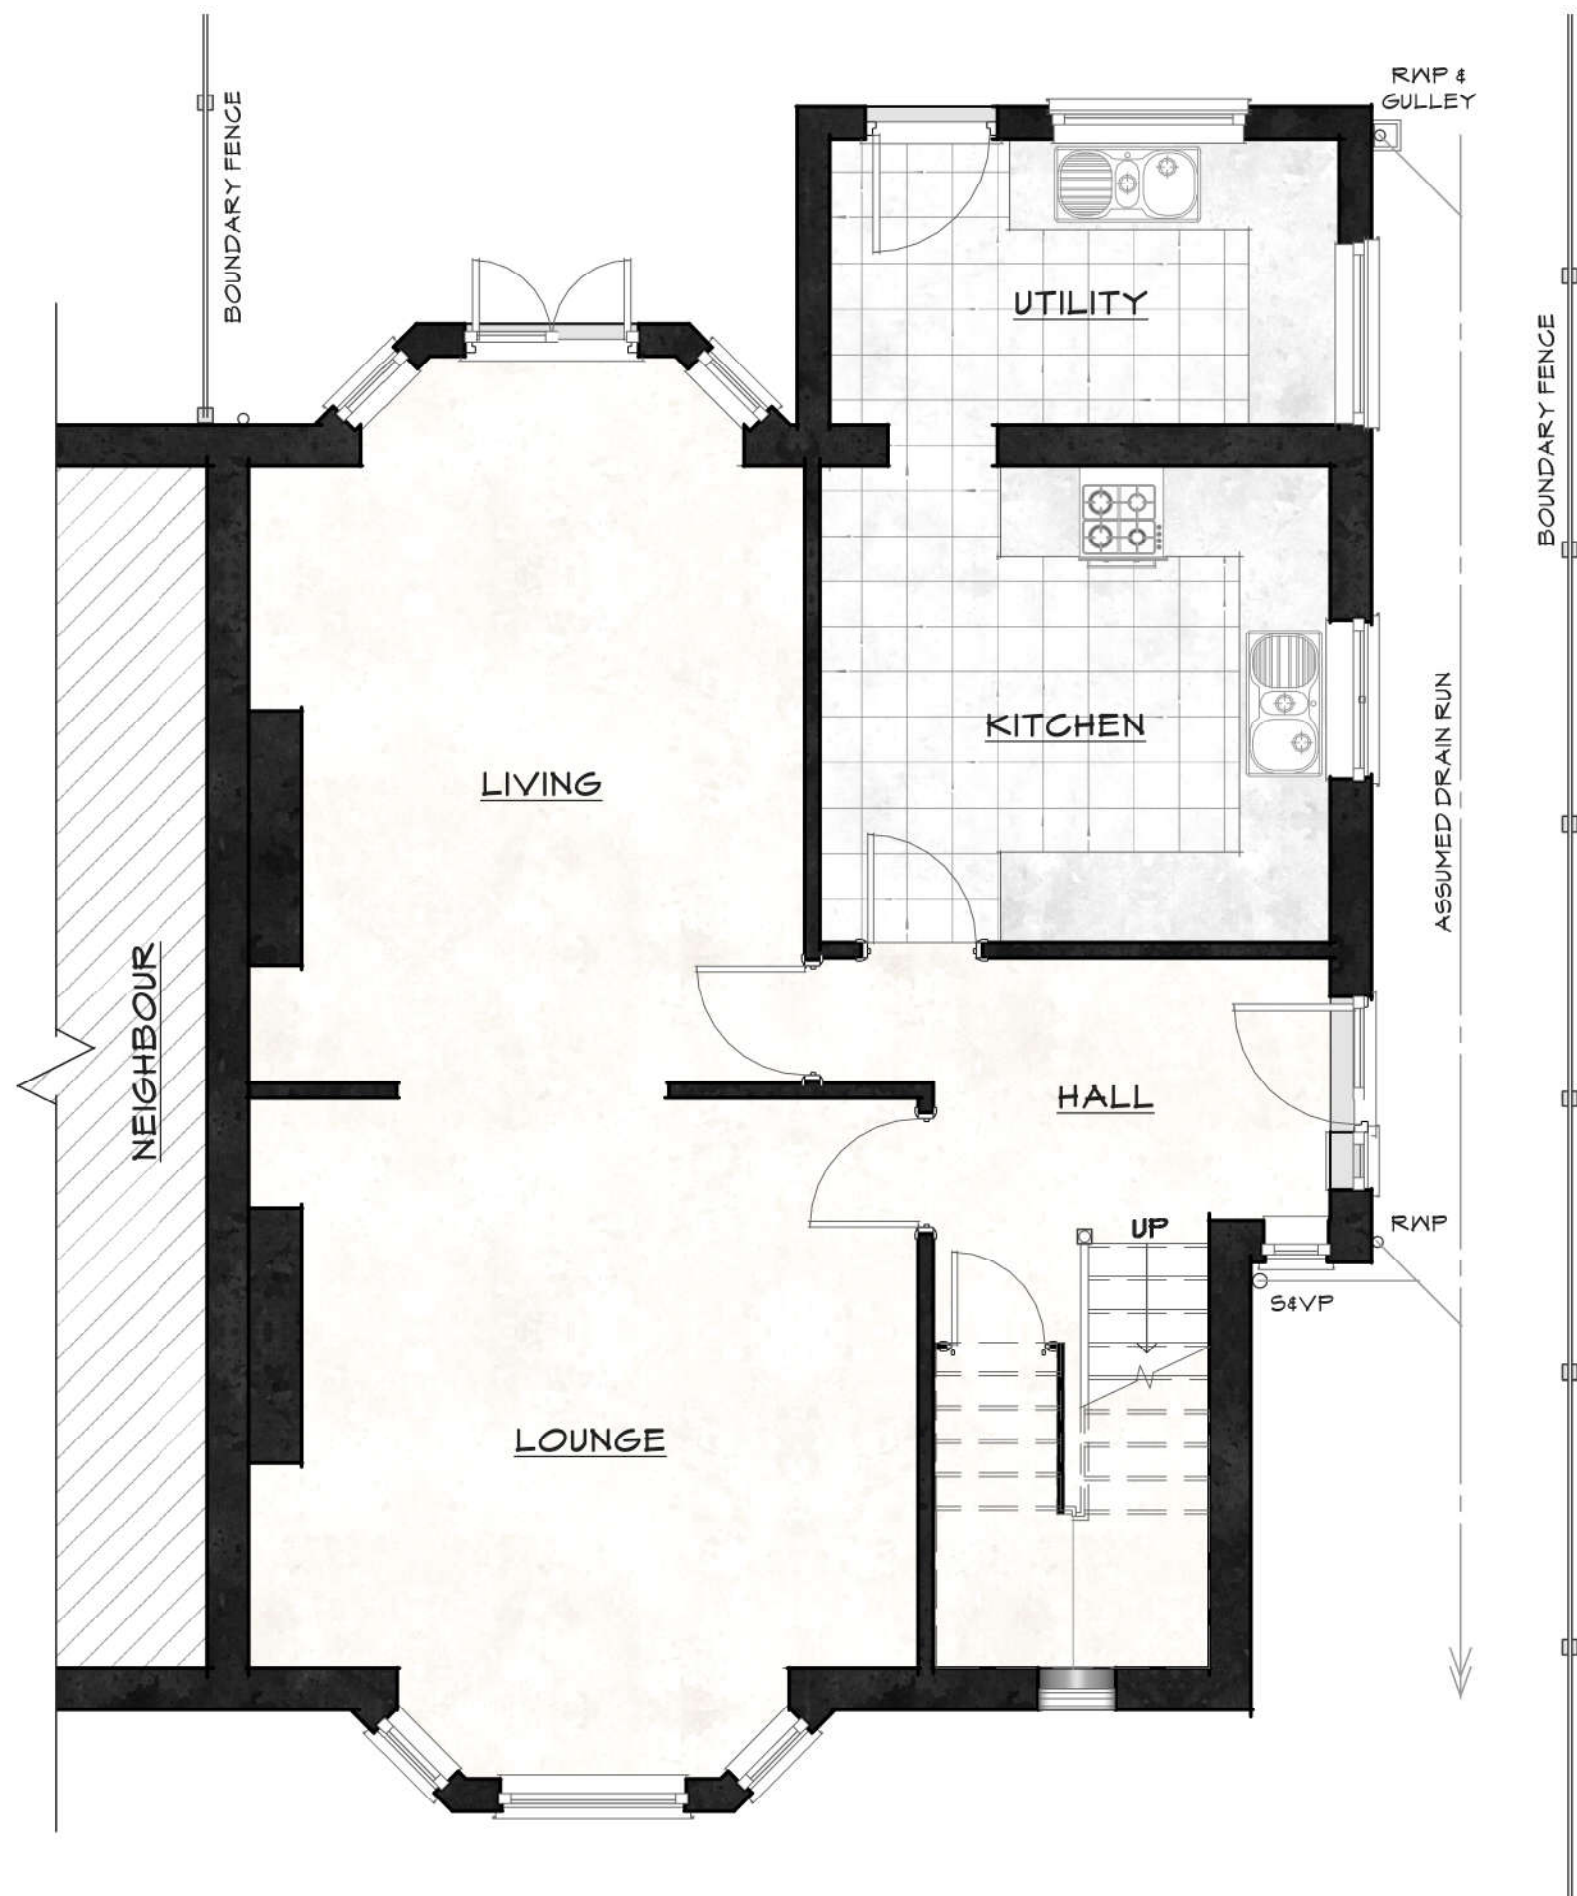

EXISTING GROUND FLOOR PLAN
SCALE 1:50

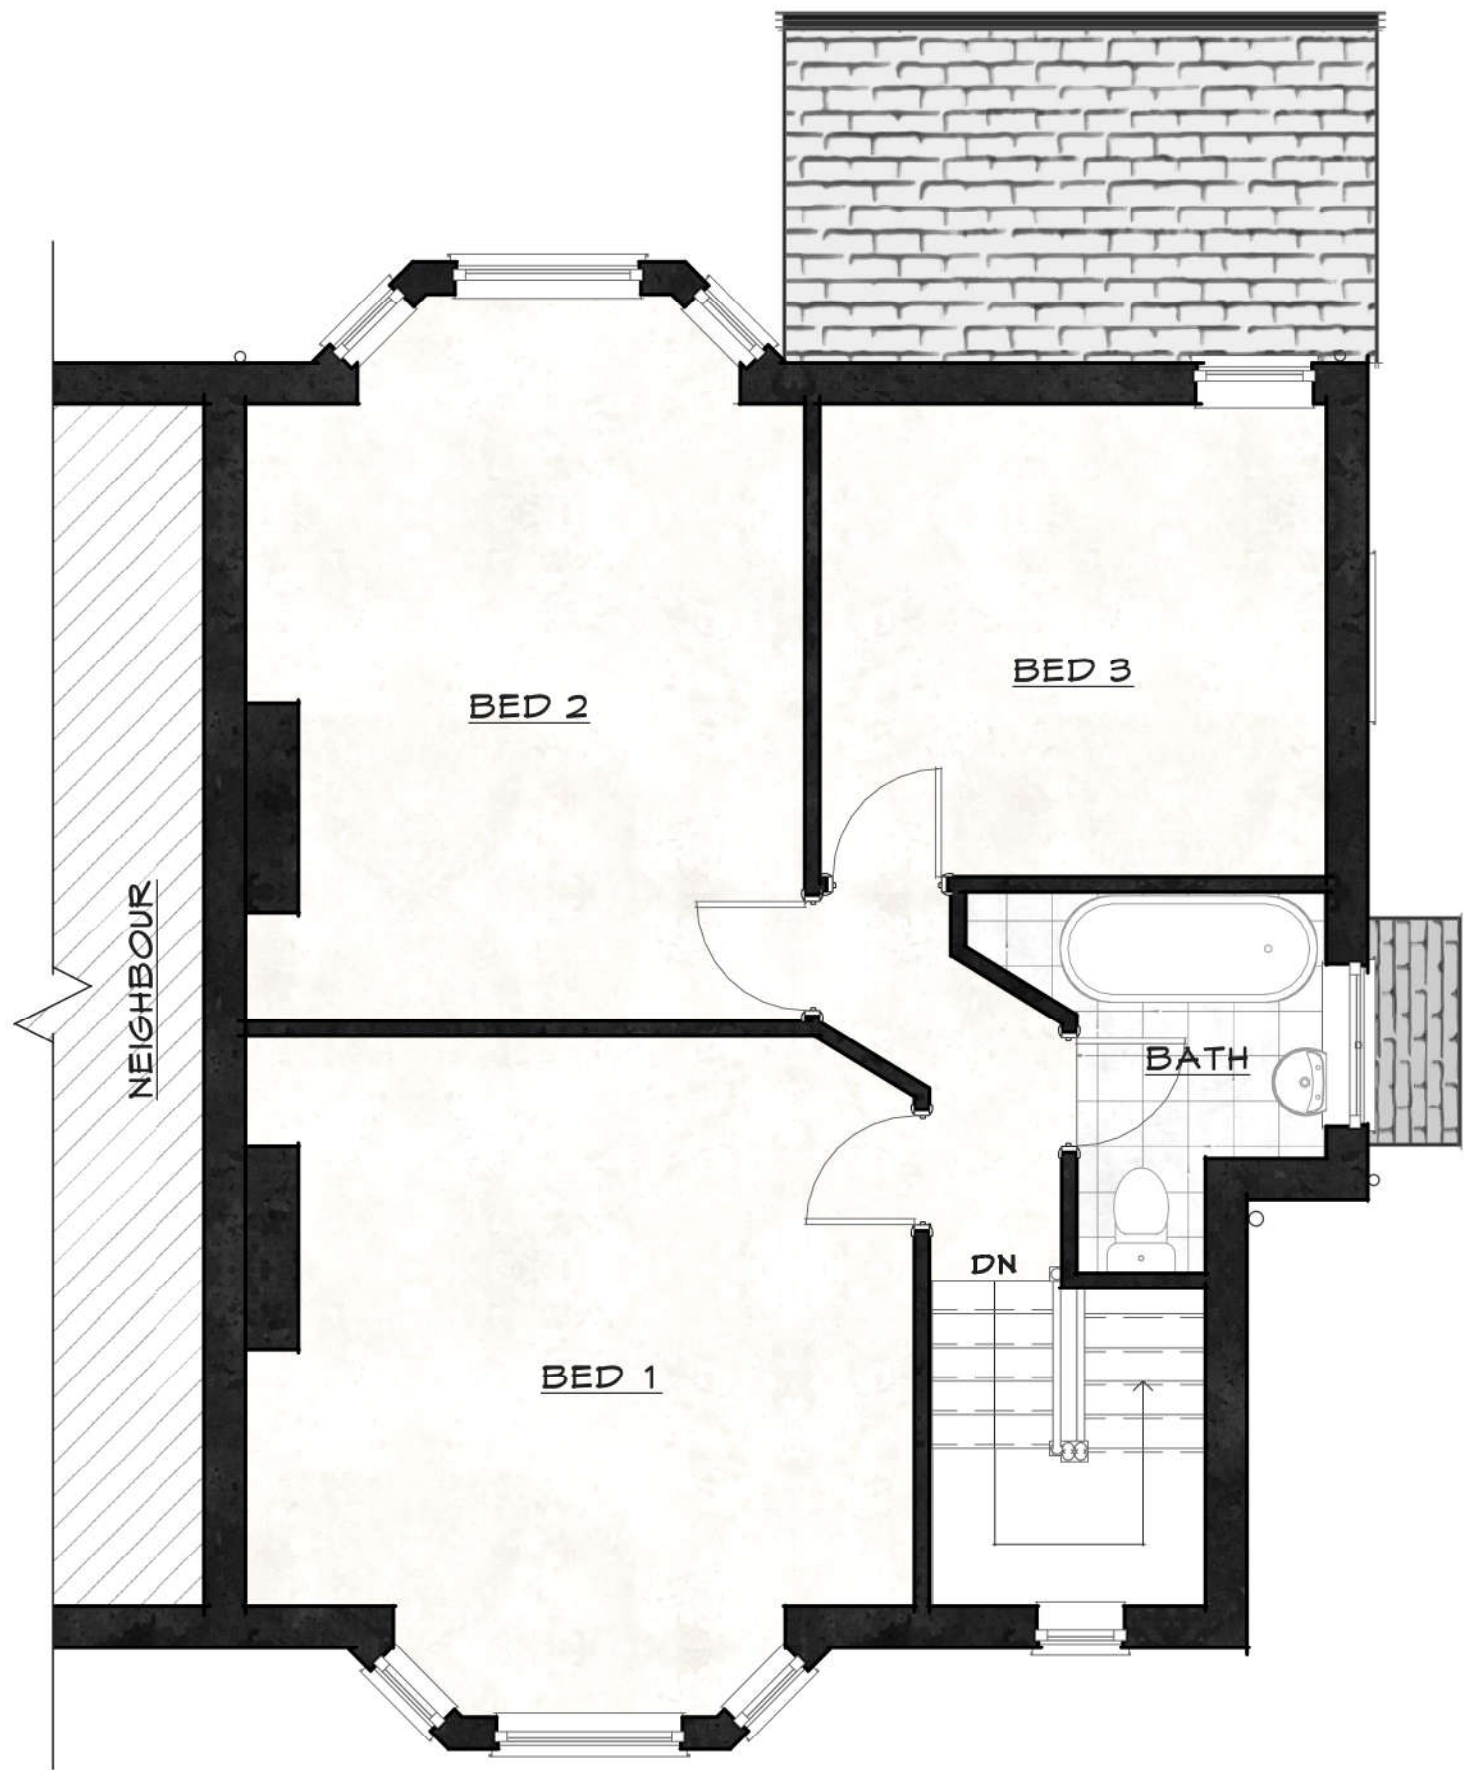

EXISTING FIRST FLOOR PLAN
SCALE 1:50

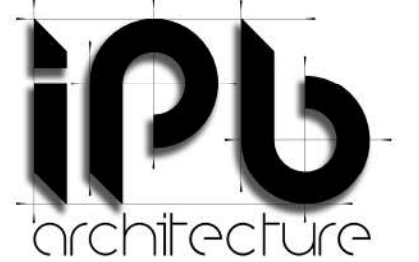

HEAD OFFICE
LEIGH, GTR. MANCHESTER
TEL: 01942 609893
MOB: 01802 620422
mail@ipbarchitecture.com
www.ipbarchitecture.com



PROJECT:

EXTENSION

147 NICOLAS ROAD
CHORLTON
M21 9NJ

PREPARED FOR:

MR COOPER & MRS BALMFORTH

PROJECT No: IPB 1246

REV. DESCRIPTION DATE BY

DRAWN BY: IPB REVIEWED BY: IPB


ISSUE DATE: 30/05/21 SCALE: As indicated

SHEET TITLE:


EXISTING PLANS

SHEET NUMBER: REVISION:

A1-01

 

VISUAL SCALE 1:100 @ A1

 

VISUAL SCALE 1:50 @ A1