




1 LOCATION PLAN
1 : 1250

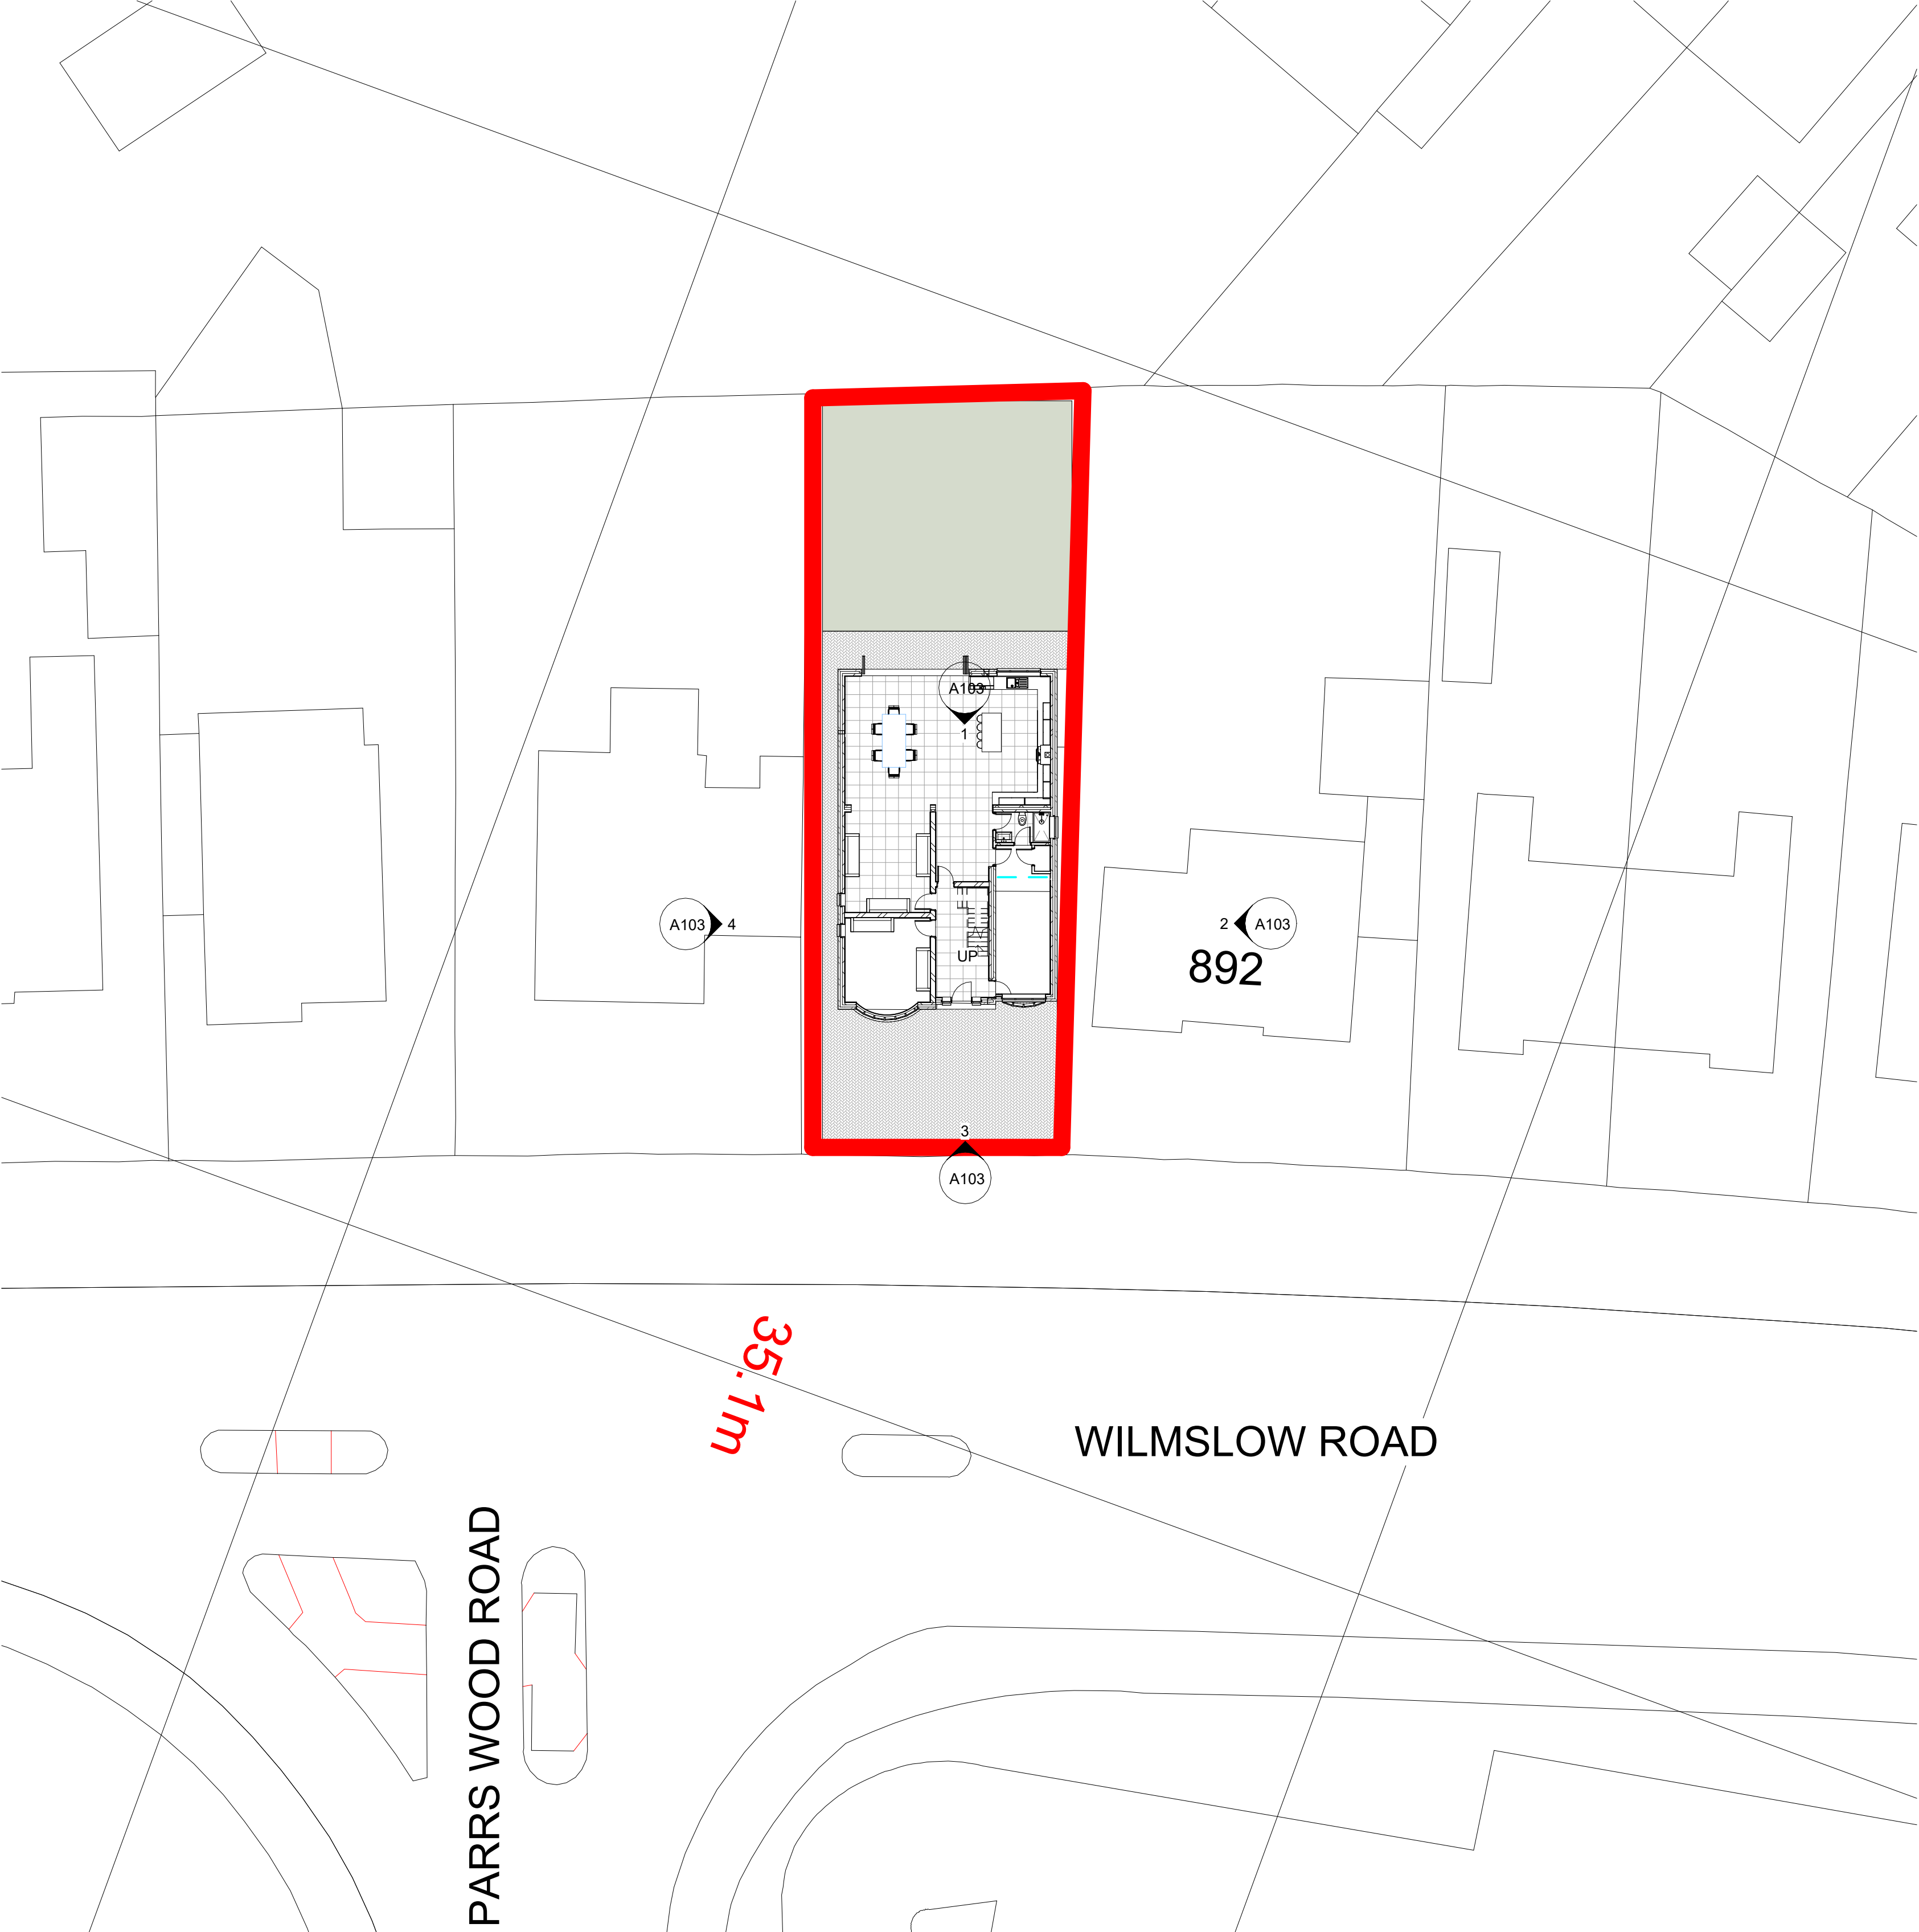

2 SITE PLAN
1 : 200

RED LINE INDICATING SITE BOUNDARY
894 WILMSLOW ROAD, M20 5PG

Rev	Description	Date	Dr	App
original by		date created	by	by
NK		07/08/21		NK



NK Architectural Services
Office 02, 1st Floor,
227 Finney Lane, Heald Green
Cheshire
SK9 6PT
07750824647
www.nkarchitecturalservices.co.uk
enquiries@nkarchitecturalservices.co.uk

client name			
MR KHALID			
project			
894 WILMSLOW ROAD - TWO STOREY SIDE AND SINGLE STOREY REAR EXTENSION			
drawing			
SITE AND LOCATION PLAN			
computer file		plot date	
C:\Users\NKARK\Dropbox\NKARC\894 WILMSLOW ROAD - KHALID\894 WILMSLOW ROAD - Option 1P UPDATE.rvt			
project number		scale	
2021.0042.2241		As indicated @A1	
drawing number		rev	
A105		A	
		issue status	

This drawing is to be read in conjunction with all related drawings. All dimensions must be checked and verified on site before commencing any work or producing shop drawings. The originator should be notified immediately of any discrepancy. This drawing is copyright and remains the property of NK Architectural Services.