




PROPOSED FRONT ELEVATION



PROPOSED REAR ELEVATION



PROPOSED SIDE ELEVATION FROM NO. 42

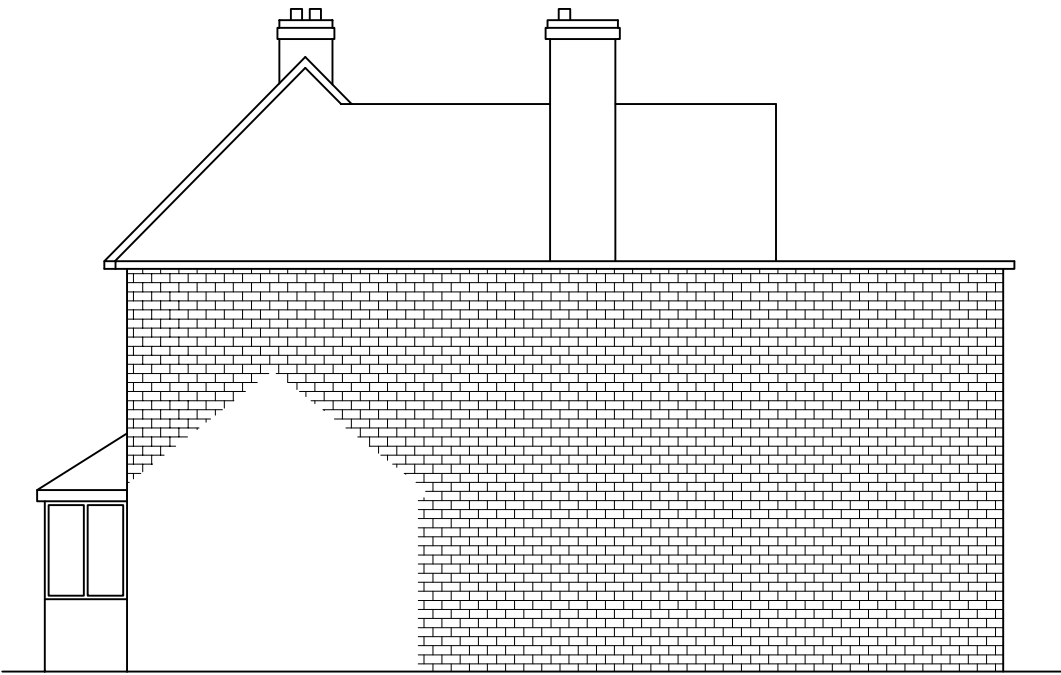

PROPOSED SIDE ELEVATION FROM NO. 38

5000 0 5000 10000
ORIGINAL SCALE 1:100 ALL DIMENSIONS IN MILLIMETRES

TITLE				
EXISTING ELEVATIONS				
PROJECT				
PROPOSED TWO STOREY SIDE AND REAR EXTENSION				
AT				
40 GIBWOOD ROAD				
WYTHENSHAW, M22 4BS				
PLOT SCALE 1=1	SCALE 1:100	DRN F.A.	DATE 07/21	DRAWING No. 07
				REV