



Do not scale from this drawing. All information should be checked by the contractor on site before commencing work. Any discrepancies should be reported to the architect immediately. All rights are reserved and are not transferable. Unauthorised reproductions of this drawing are not permitted.

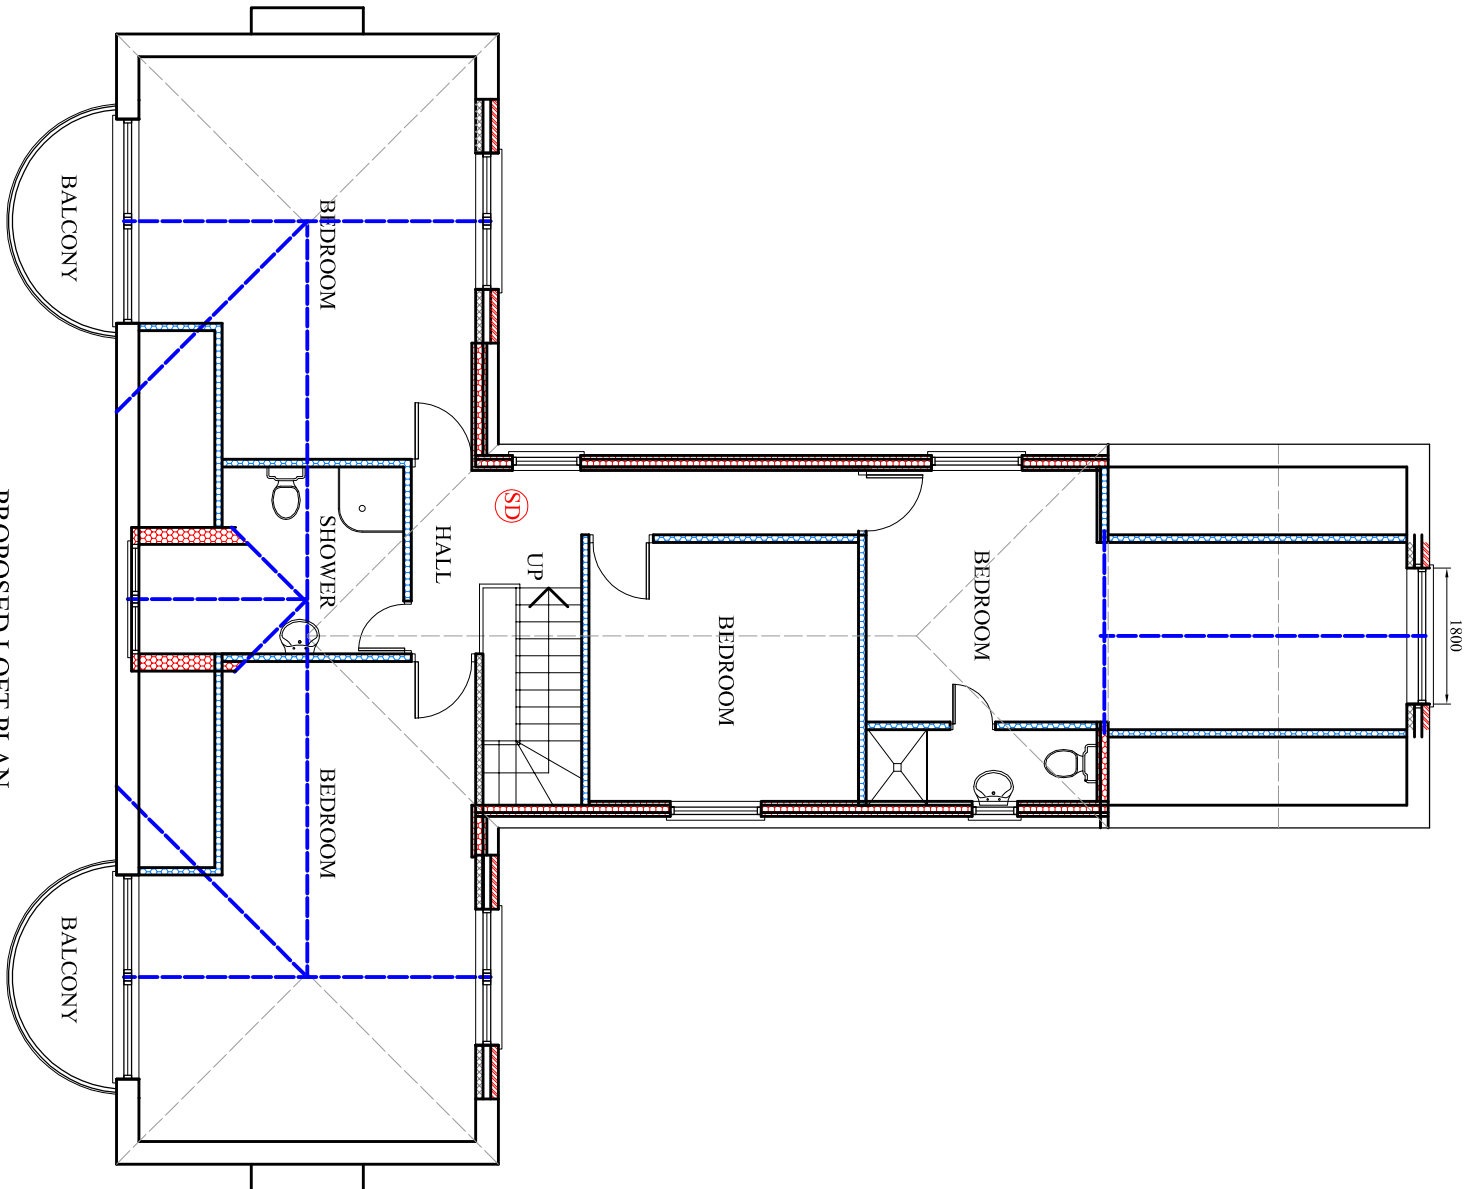

PROPOSED LOFT PLAN

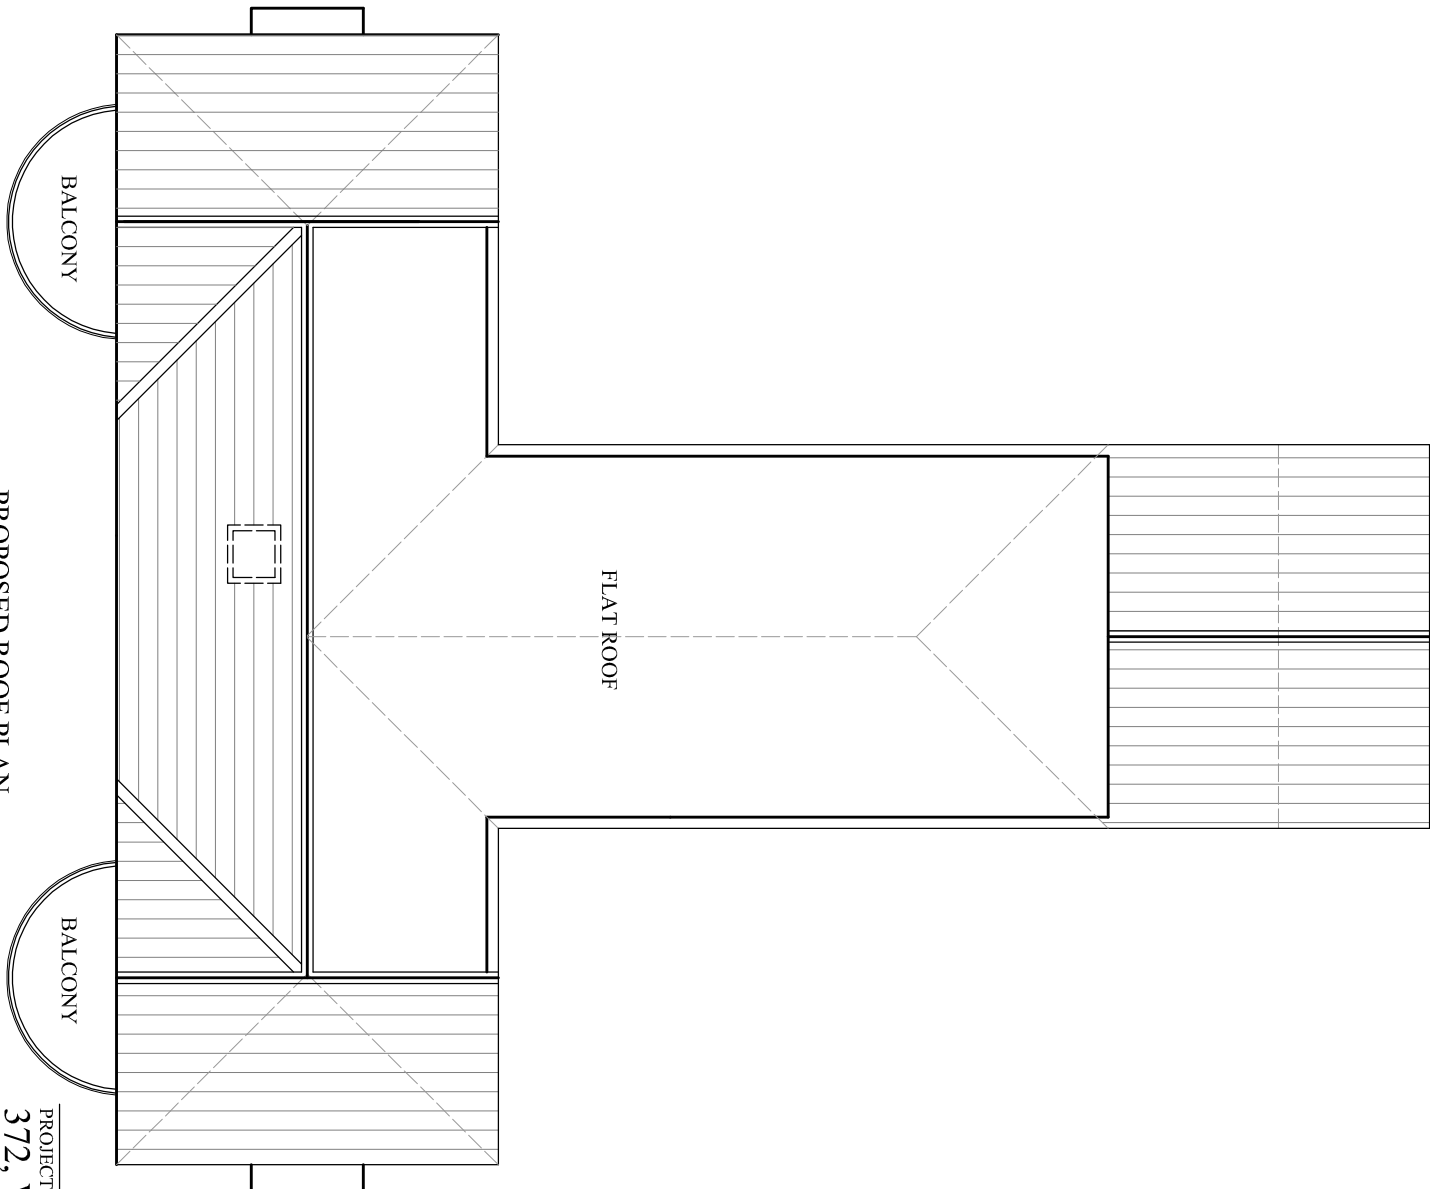

PROPOSED ROOF PLAN

PROJECT
372, Wilbraham Road,
Chorlton

CLIENT
Mr. Razaq

DRAWING TITLE
Proposed Loft Plan

JOB No _____ DRAWING No
NA-P04

SCALE DATE REVISION
1:100@A3 May 2021 -

t: 0782 895 3405

e: niamat@hotmail.co.uk