




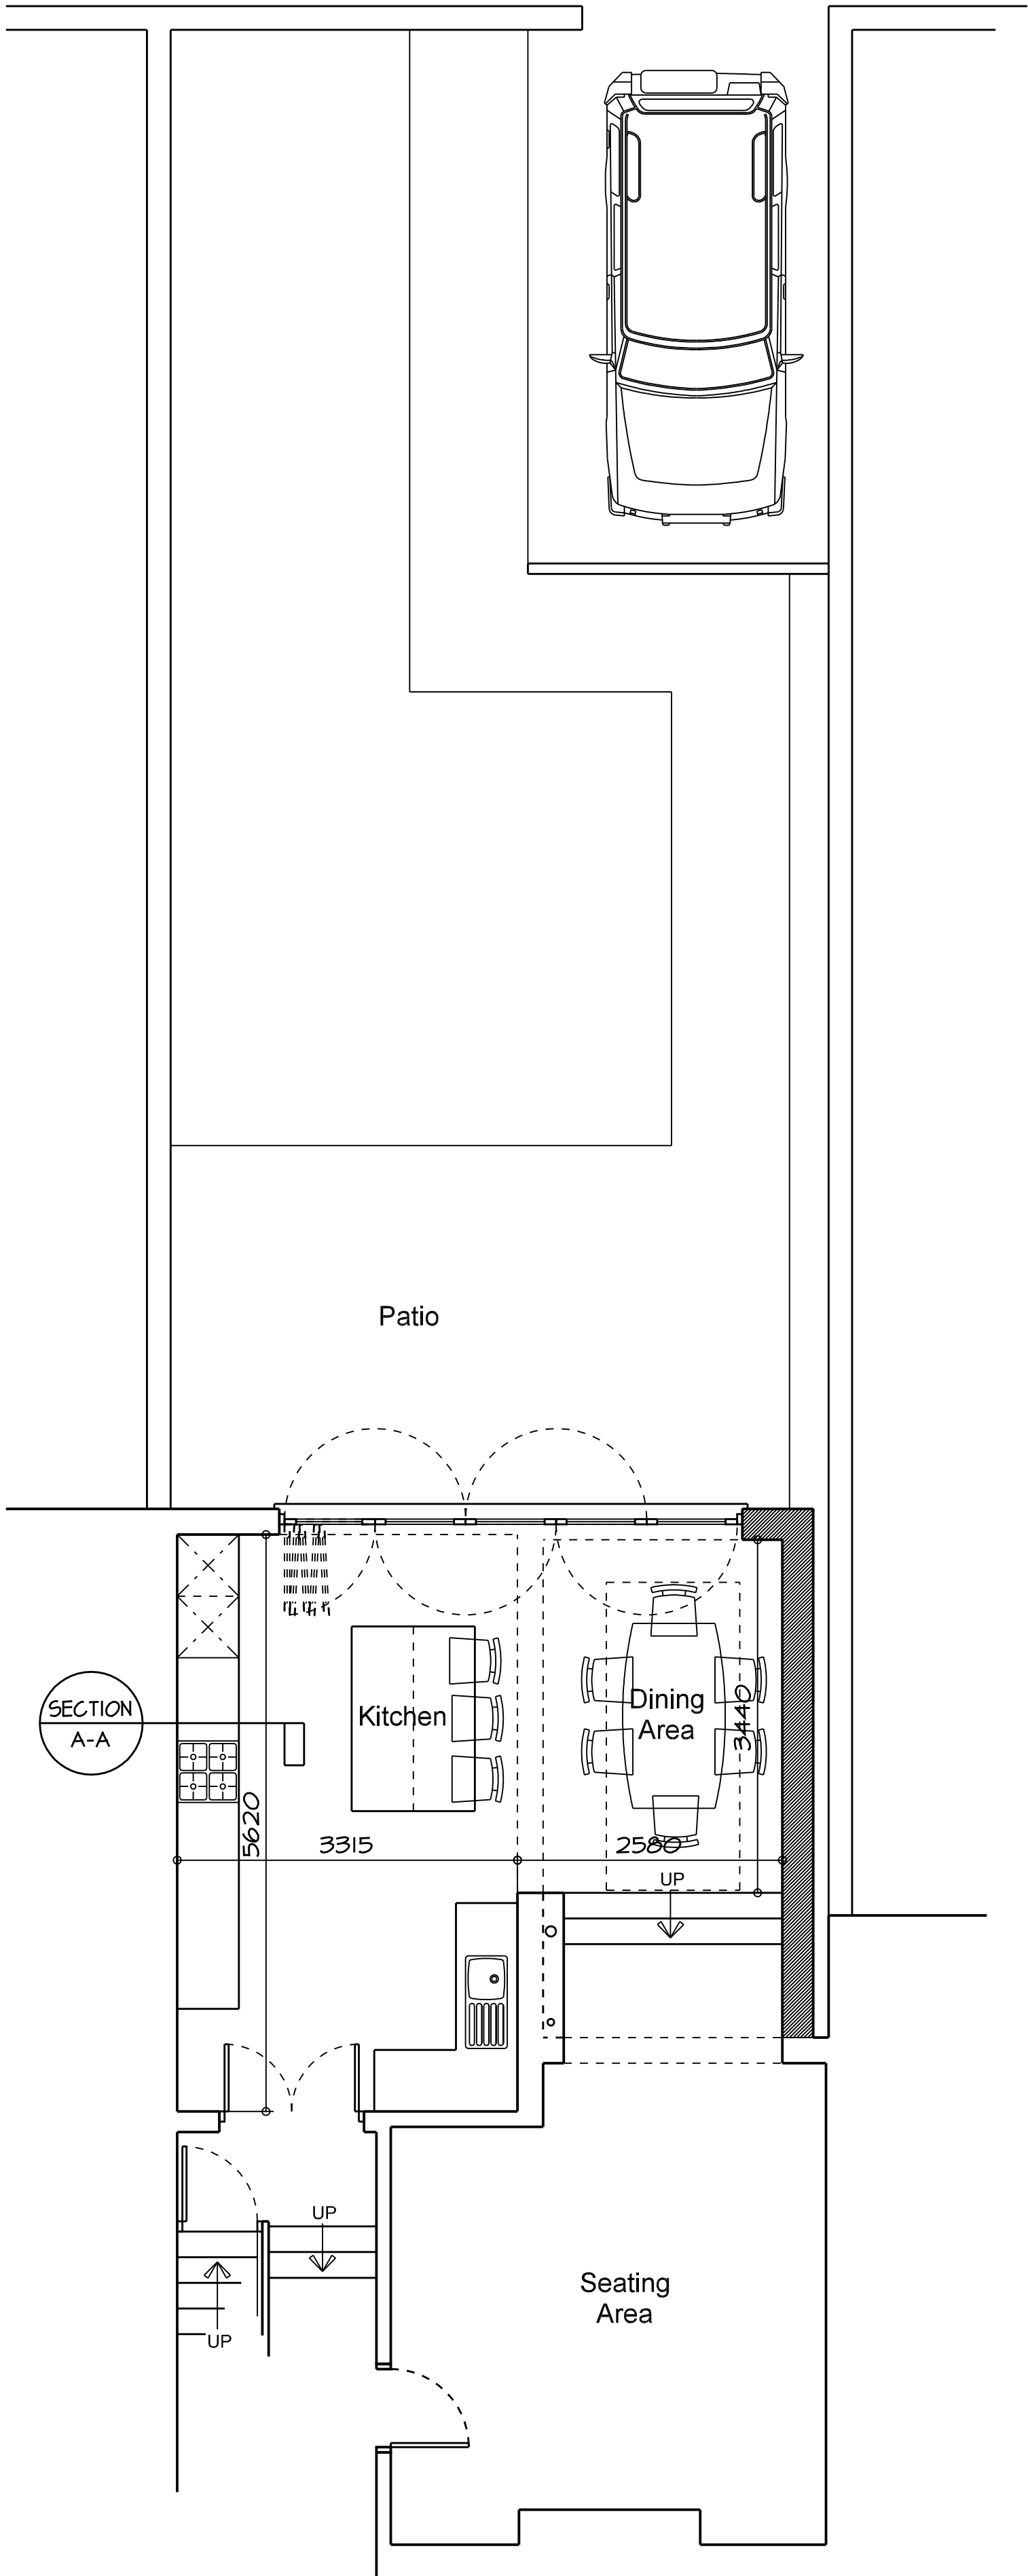


PROPOSED GROUND FLOOR PLAN

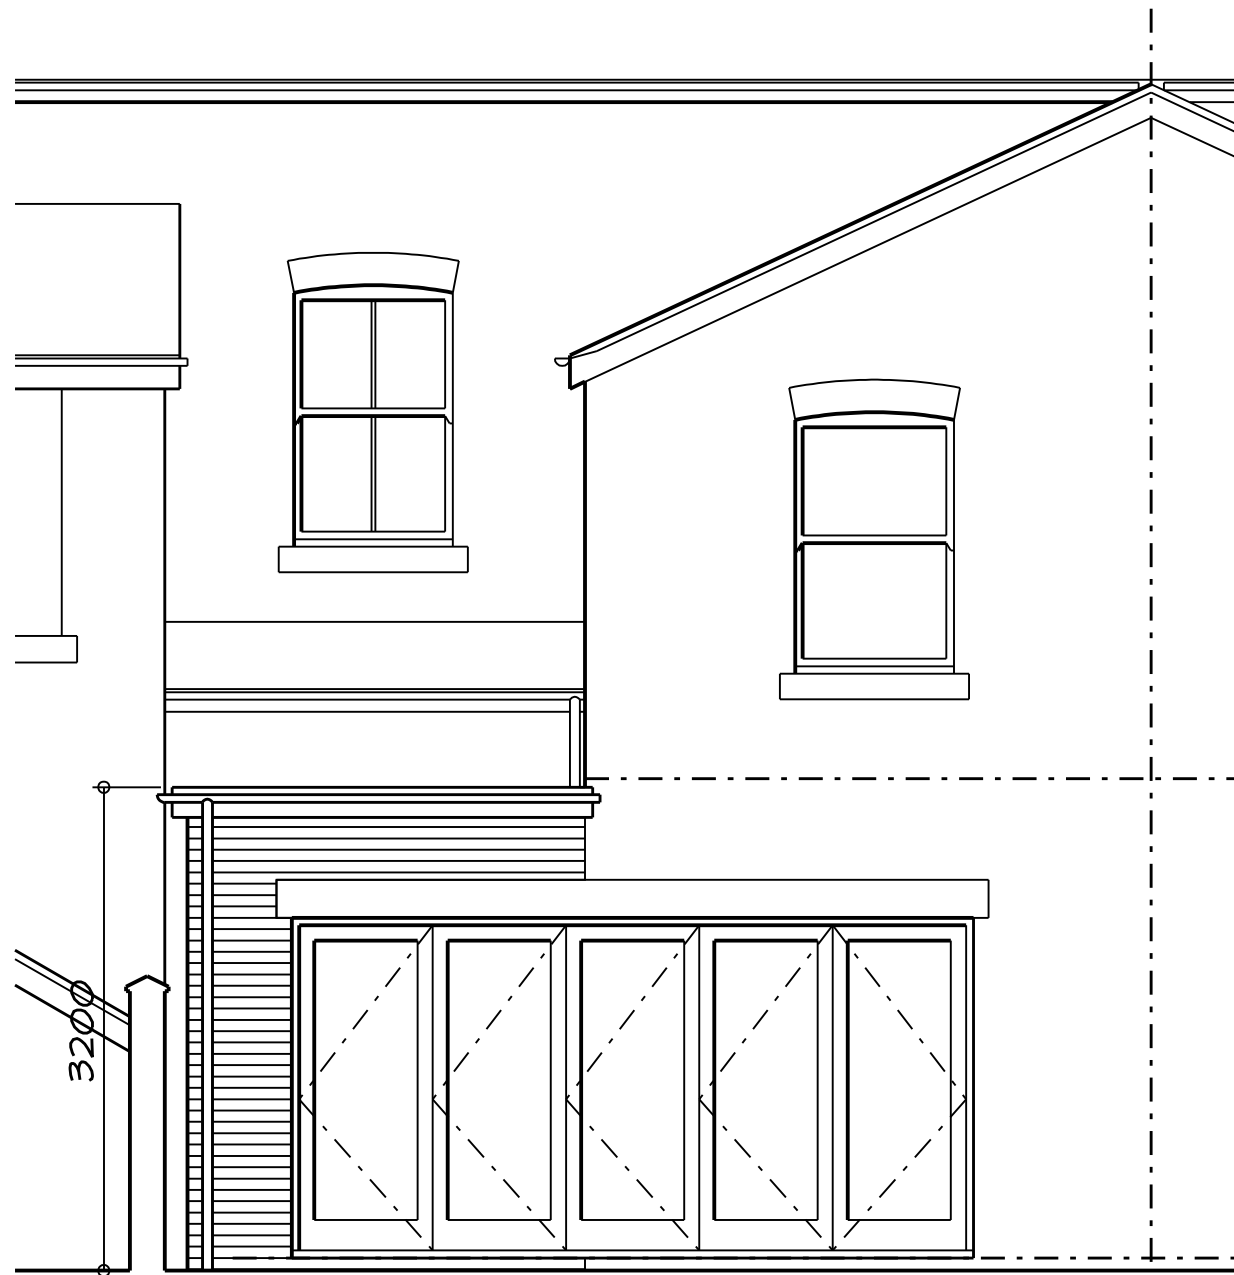


PROPOSED REAR ELEVATION

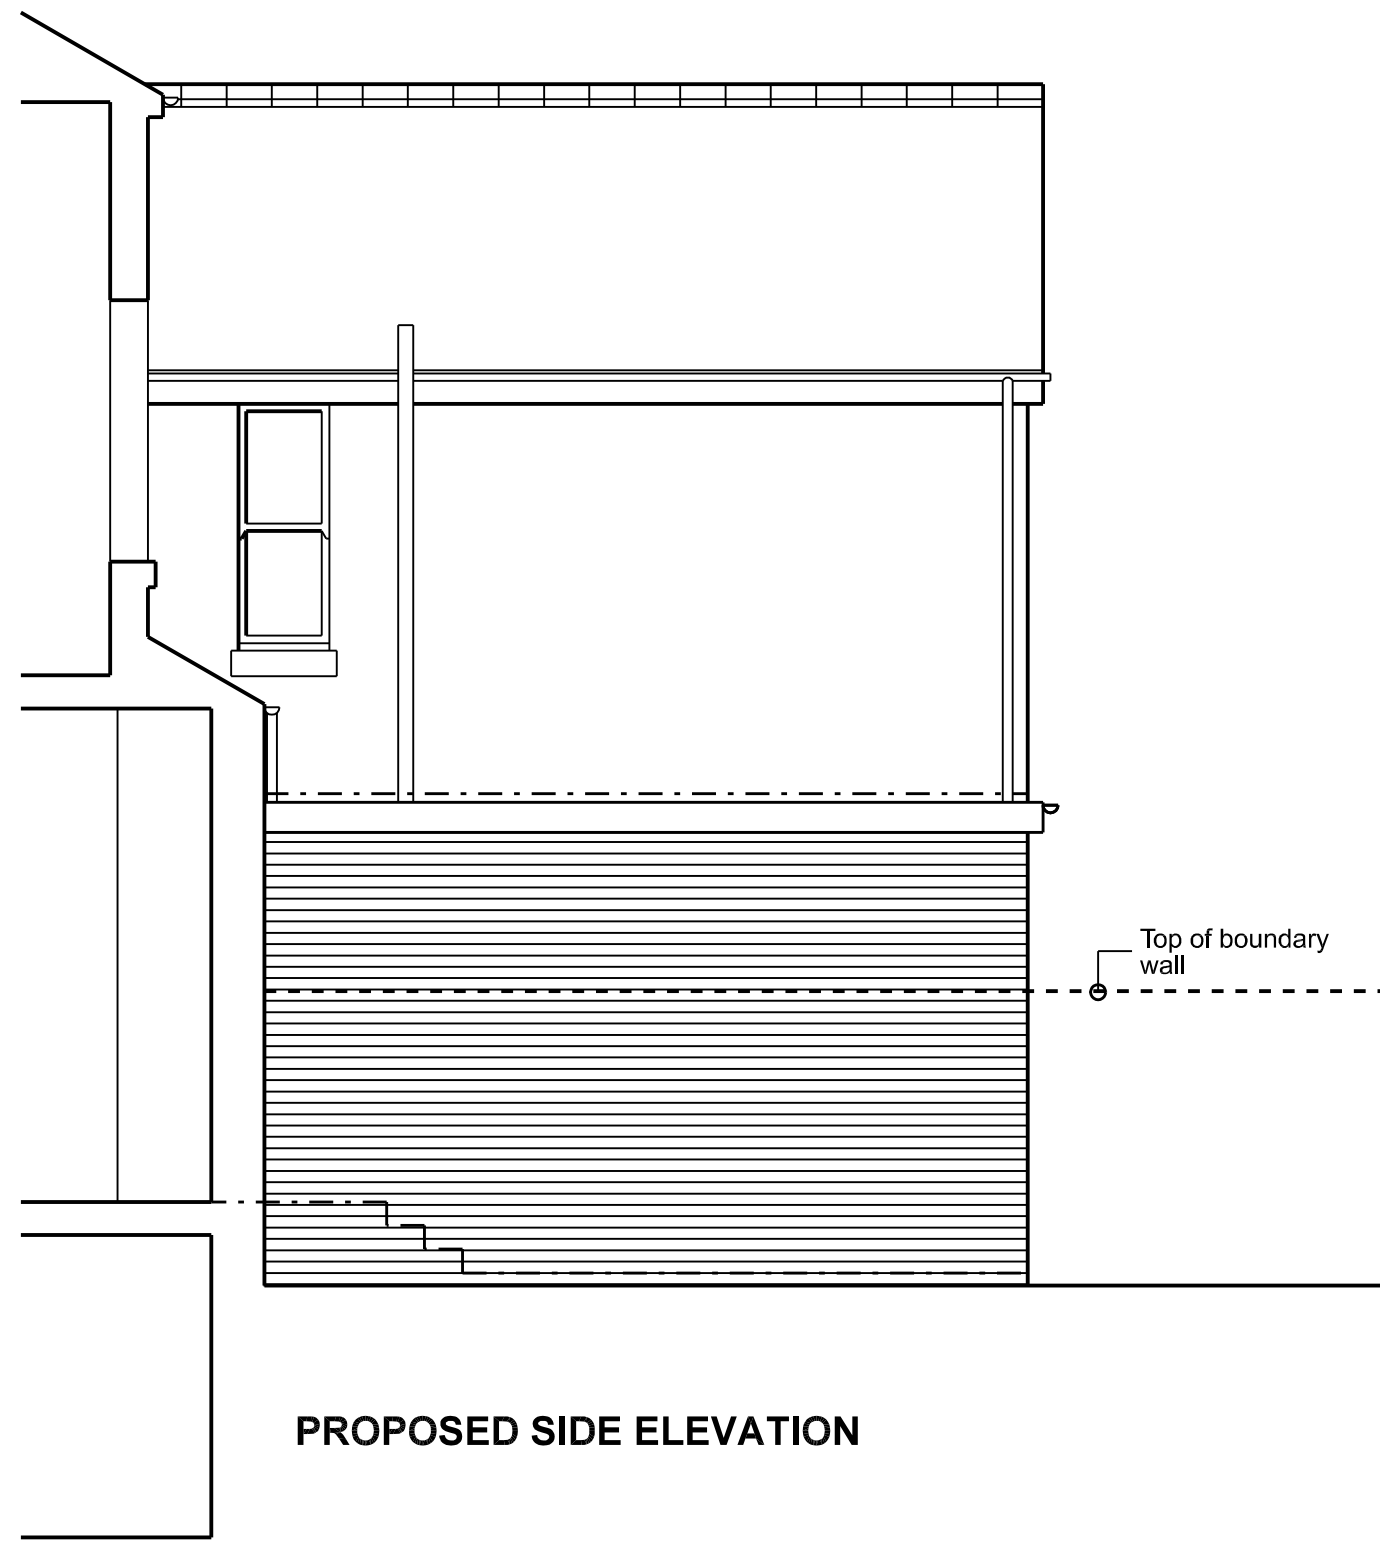

PROPOSED SIDE ELEVATION

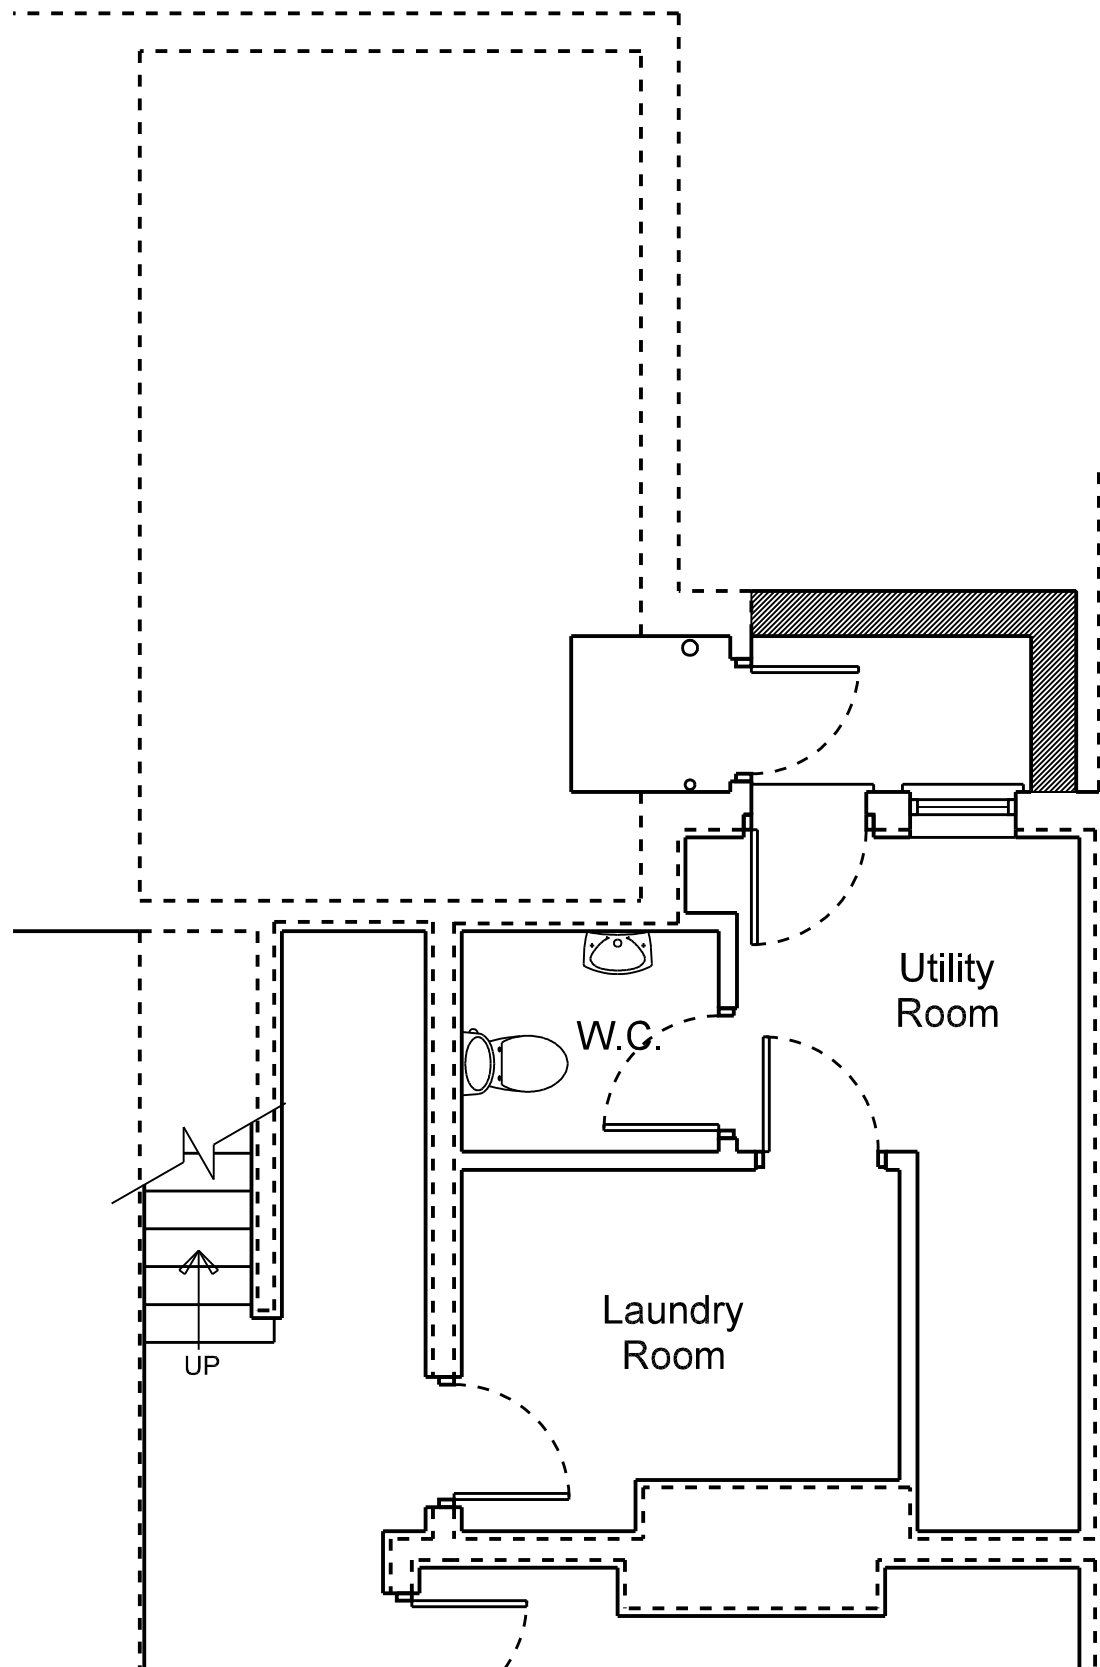

PROPOSED BASEMENT PLAN

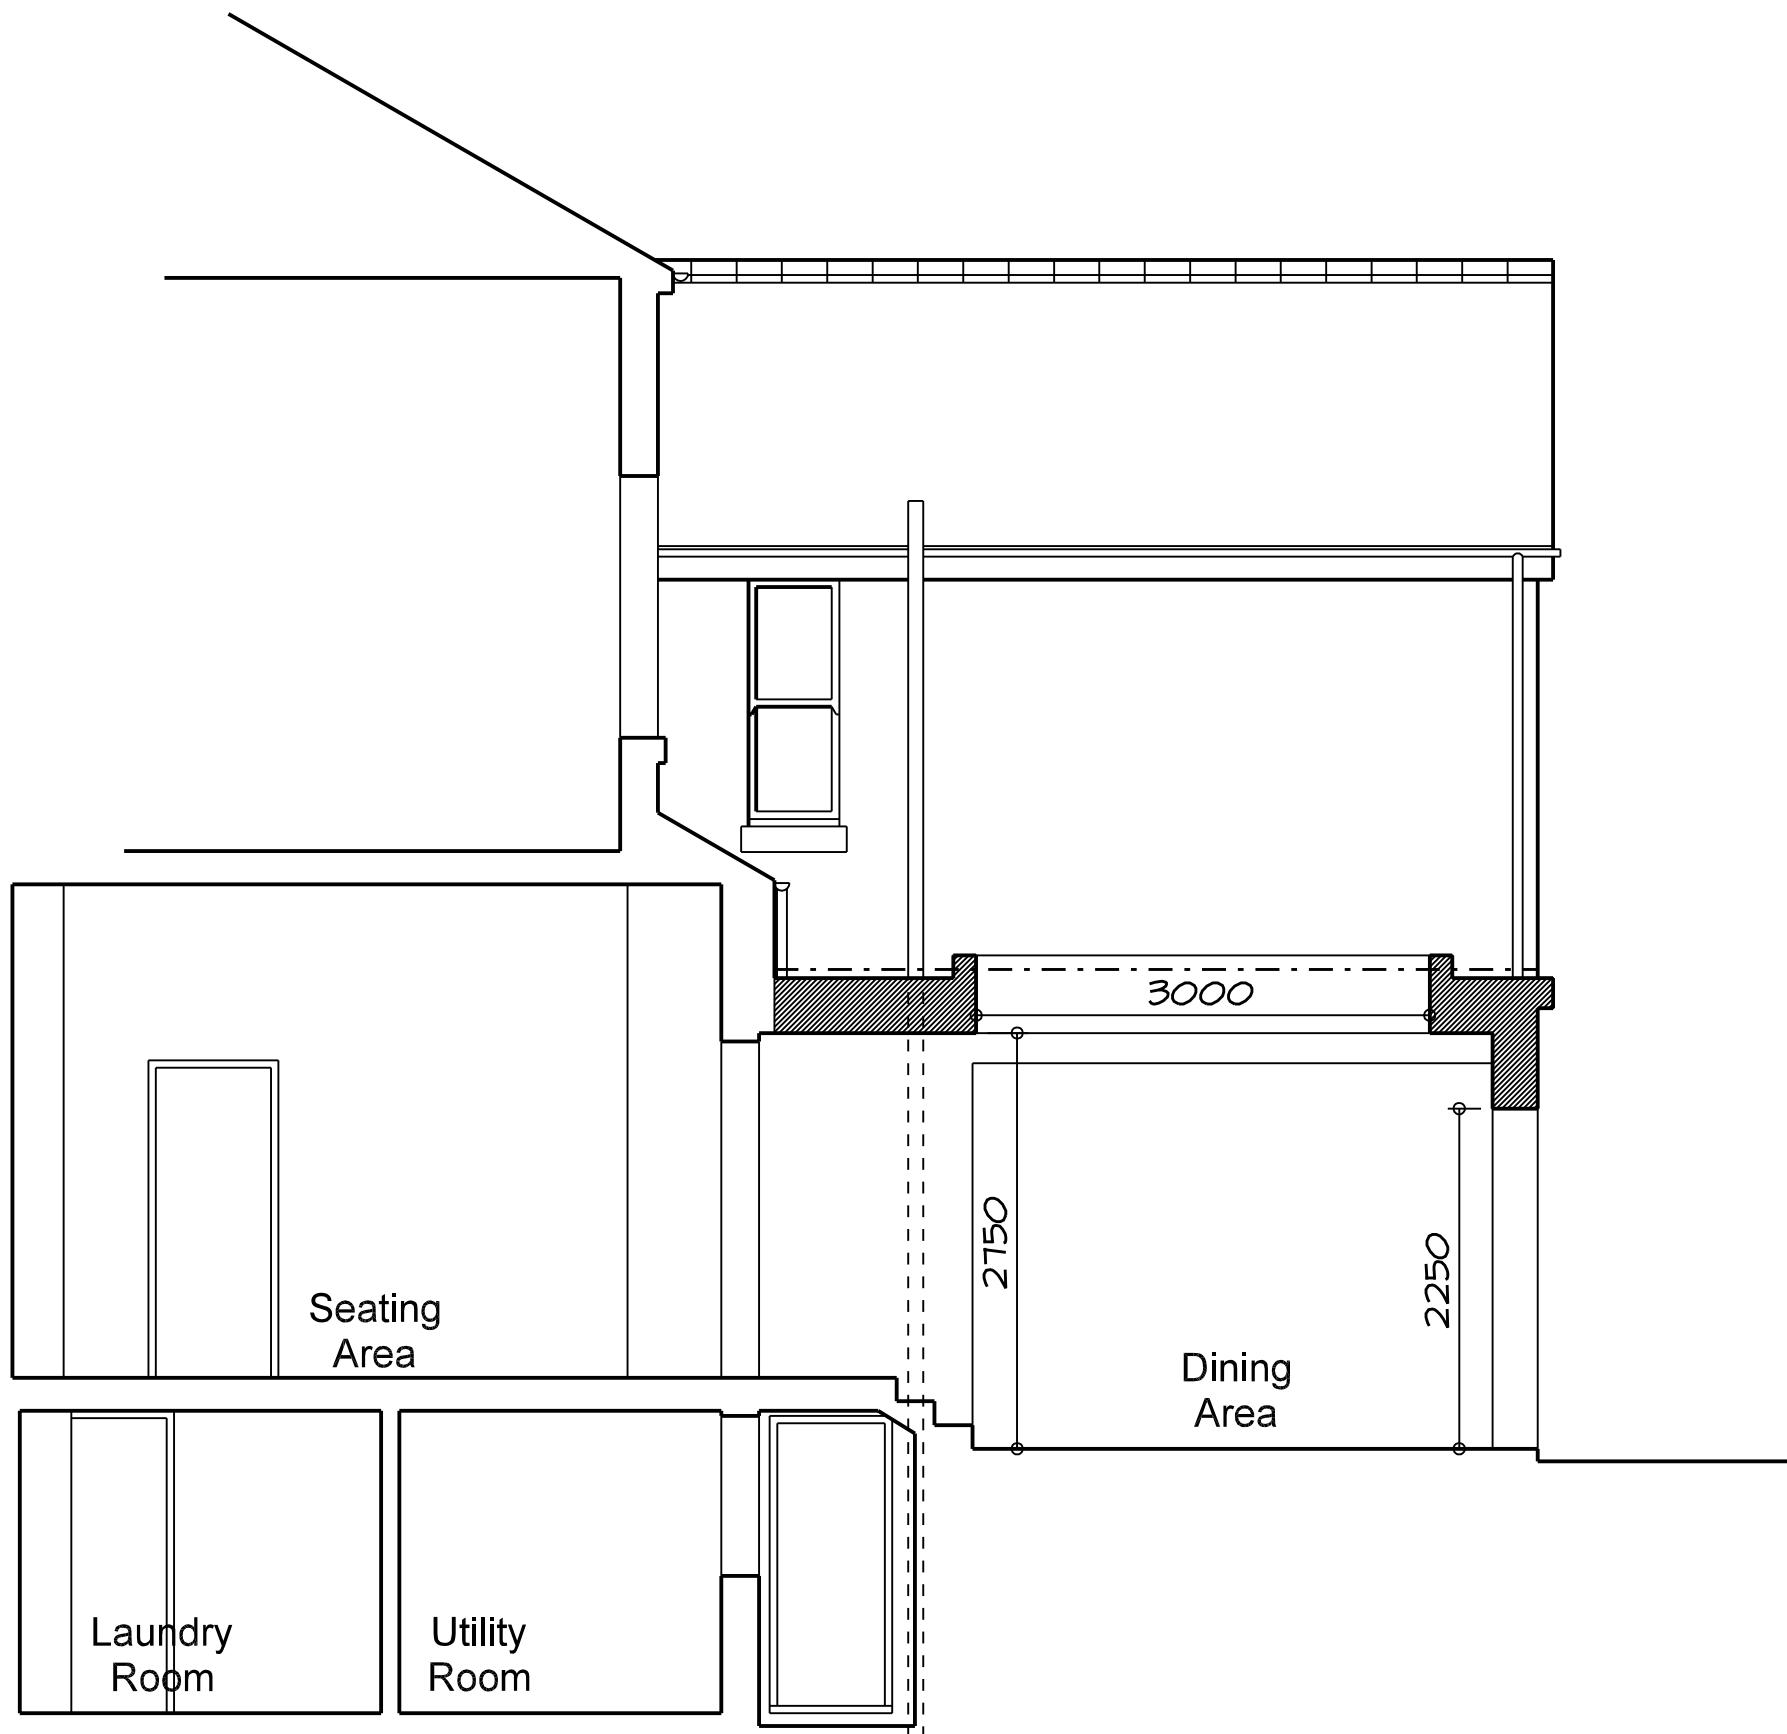

PROPOSED SECTION B-B

NOTE
Do not scale this drawing.
Architect to be notified of discrepancies
in squared dimensions.
Contractor to check all dimensions from site.
This drawing is copyright and is for use on this site only.

Rev	Description	By	Ckd	Date
01	Enlarged extension	AW		18.01.22

Revisions



First Floor 145 Wellington Rd North, Heston North,
Stockport, S24 2PR
Tel: 0161 4431100 www.mmparch.co.uk

PROJECT TITLE:
21 Victoria Ave
Didsbury
Manchester

DRAWING TITLE:
Proposed Plans & Elevations

Date: Jul 19	Project Number: 1906	Dwg. Number: (0-) 02
Scale: 1:50 (A1)	Project Partner: Drawn:	AW

MMP Architects