

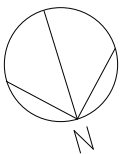


Dimensions to be site checked

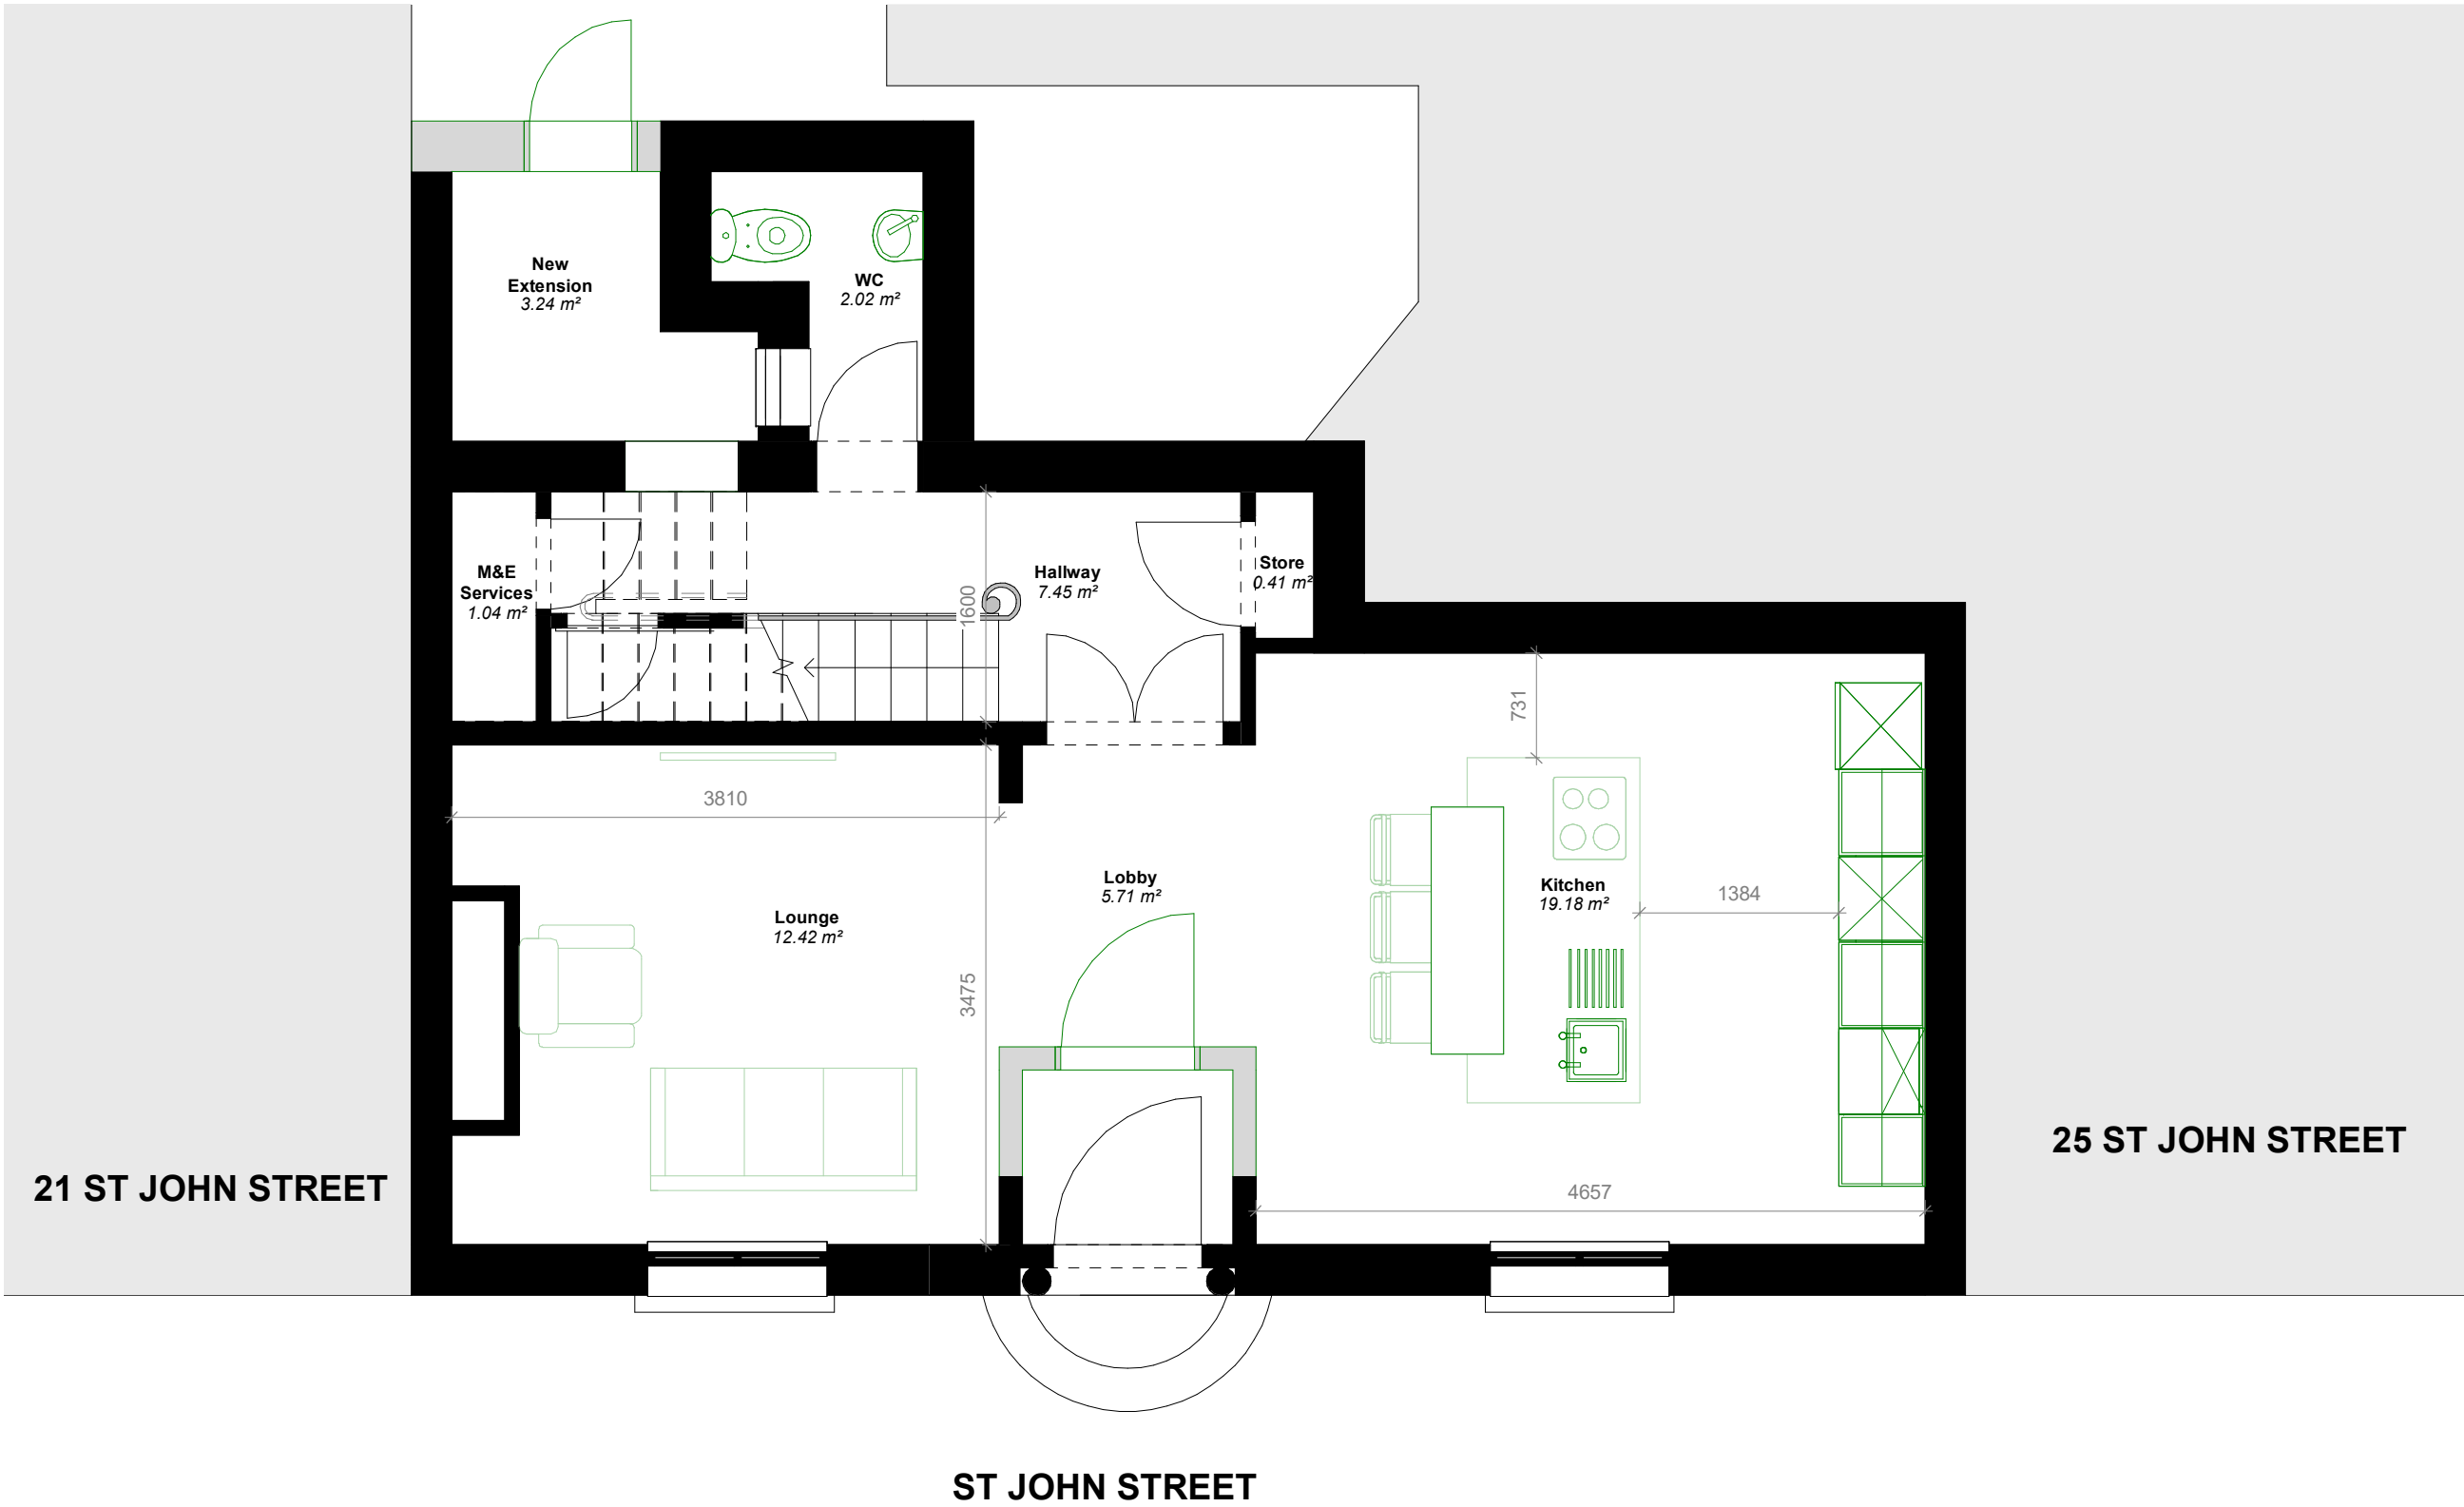

- Notes :
- 1. This drawing should not be scaled, figured dimensions only to be taken
 - 2. should any discrepancies be found with this drawing, please inform this office.
 - 3. Copyright of this drawing is owned by JM Architects.

Structural information indicative only. To be confirmed by Structural Engineer.

 

P05	Issued for information	2021-09-24	PW	OV
P04	Issued for information	2021-09-09	PW	AR
P03	Issued for comments	2021-07-01	EH	AR
P02	Floor layout amended	2021-03-09	PW	AR
P01	Issued for information	2021-03-08	PW	AR
REV.	DESCRIPTION	DATE	DRN BY	CKD BY

Project	23 St John Street
Title	Proposed Ground Floor Plan
Client	Zerum

Purpose :	Scale :	JMA Project Number :
For Comments	I : 50@A3	6851
Drawing Number	Project - Originator - Volume - Level - Type - Role - Class - Number	Status Revision
6851-JMA-01-00-DR-A-00-0020		S2 P05

jmarchitects

64 Queen Street
Edinburgh
EH2 4NA
0131 464 6100
edi@jmarchitects.net
www.jmarchitects.net