




COPYRIGHT NOTICE
The information contained within this media remains the property of Dave Rees Architect and may not be distributed to any party in any form without the knowledge and consent of Dave Rees Architect. The information should be distributed in its entirety and is not to be reproduced or altered without the knowledge and consent of Dave Rees Architect. The information contained within this media is for guidance only. While we endeavour to provide accuracy and detail there is no expressed or implied warranty or fitness for any particular purpose, supplied with this information. Dave Rees Architect accepts no responsibility for the accuracy of any information provided by third parties.

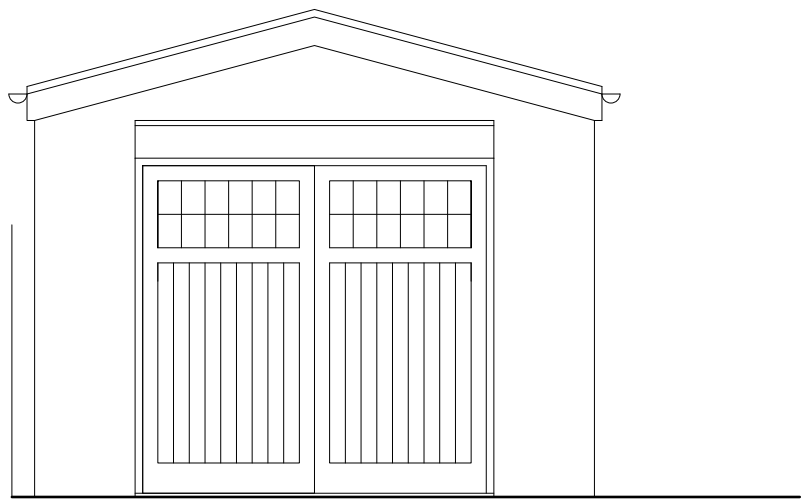


FRONT ELEVATION

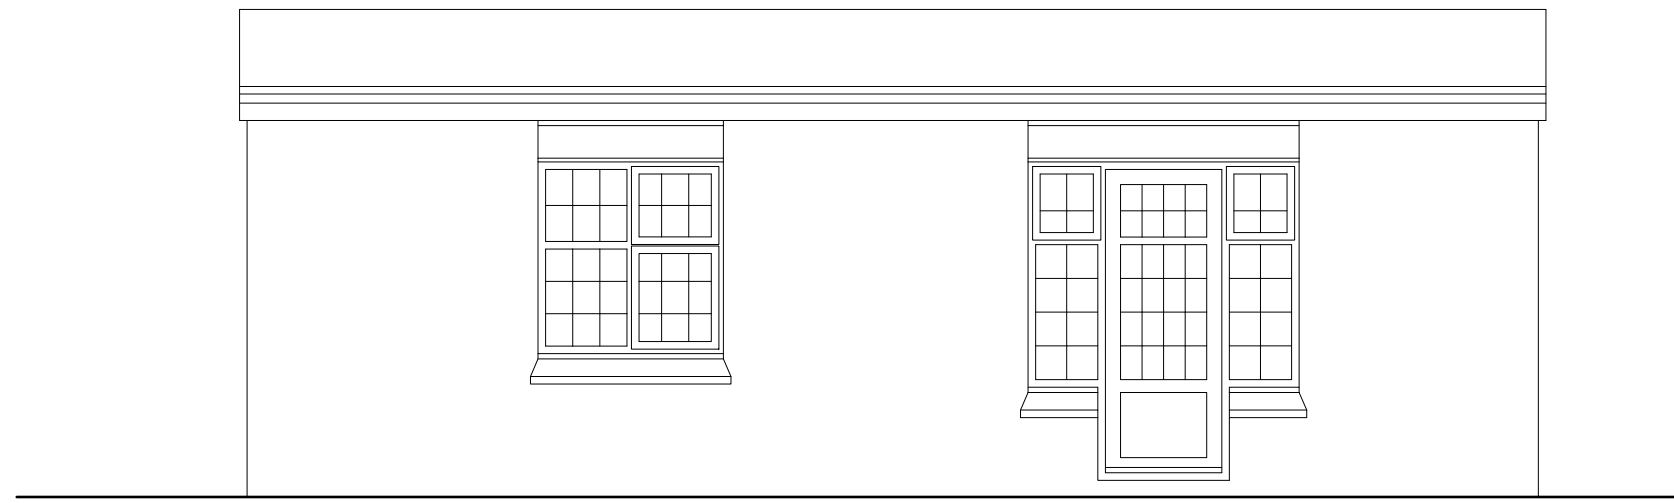

SIDE ELEVATION south

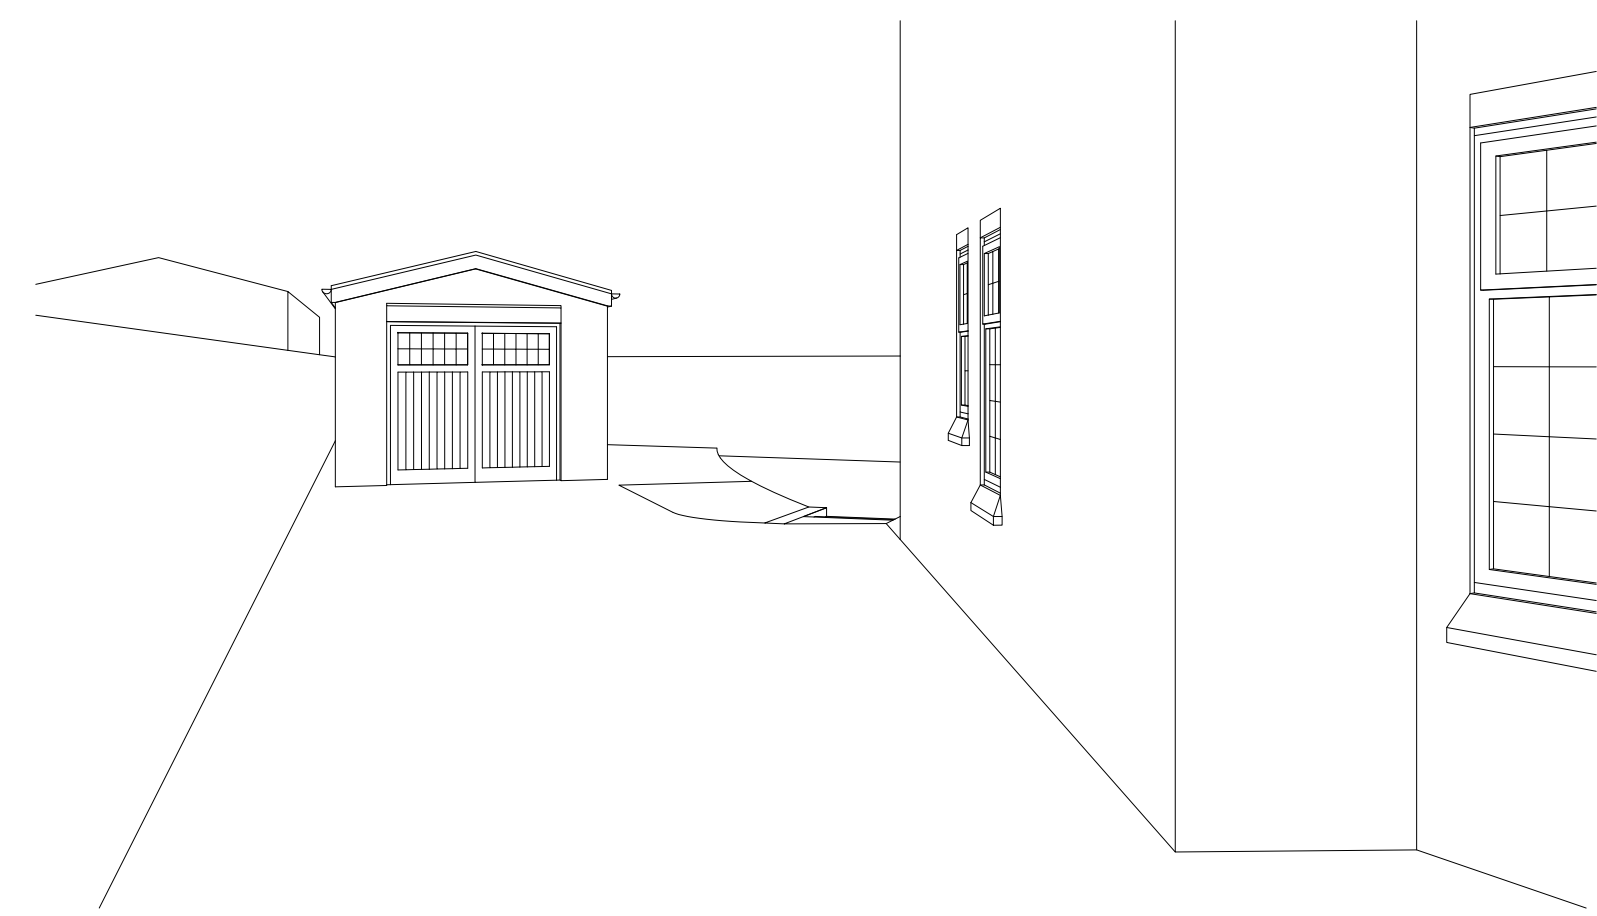


FRONT VIEW

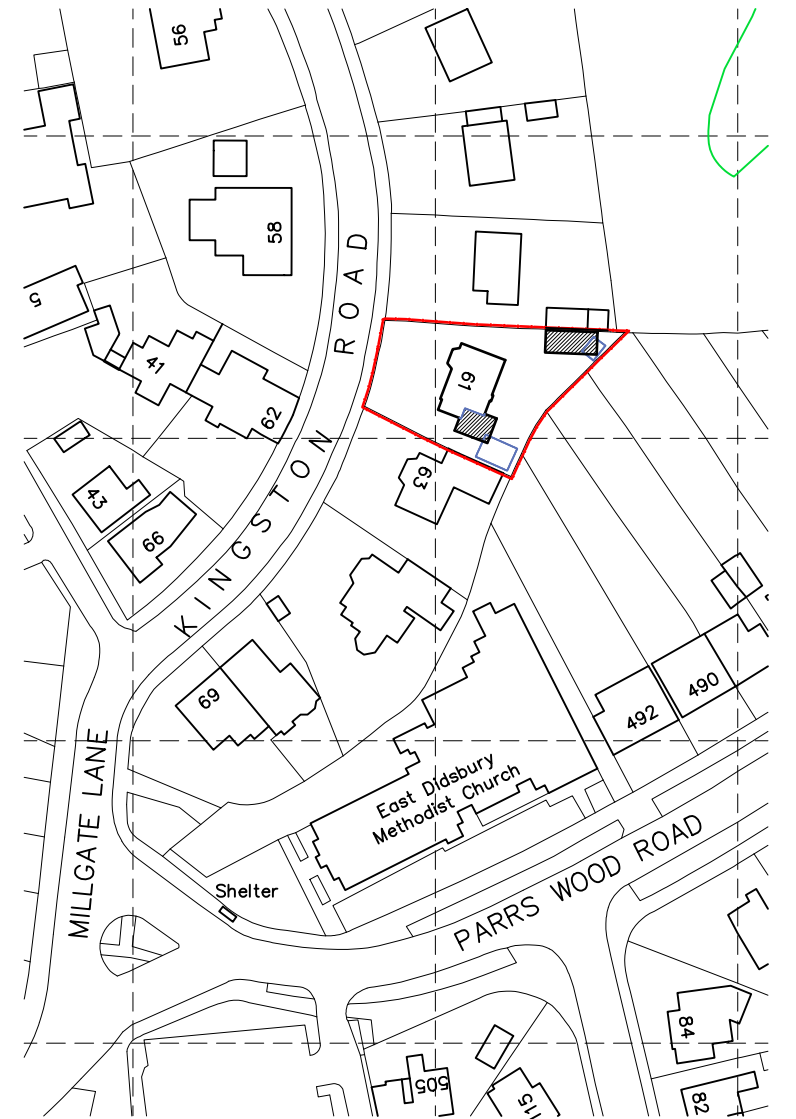


0 50m
scale 1:1250 @ A1


SITE LOCATION PLAN

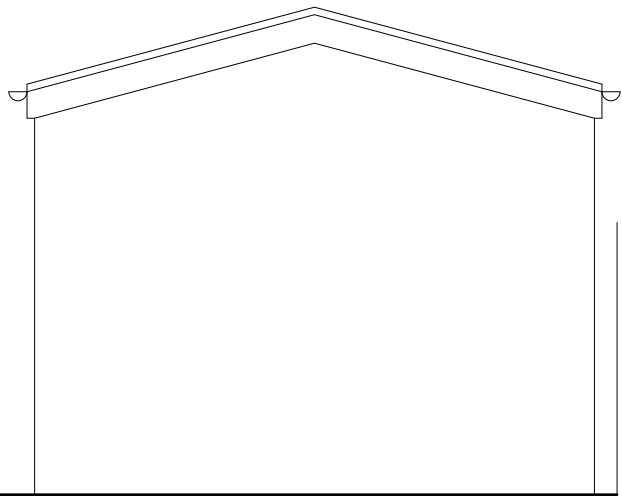


REAR ELEVATION

 

SIDE ELEVATION north

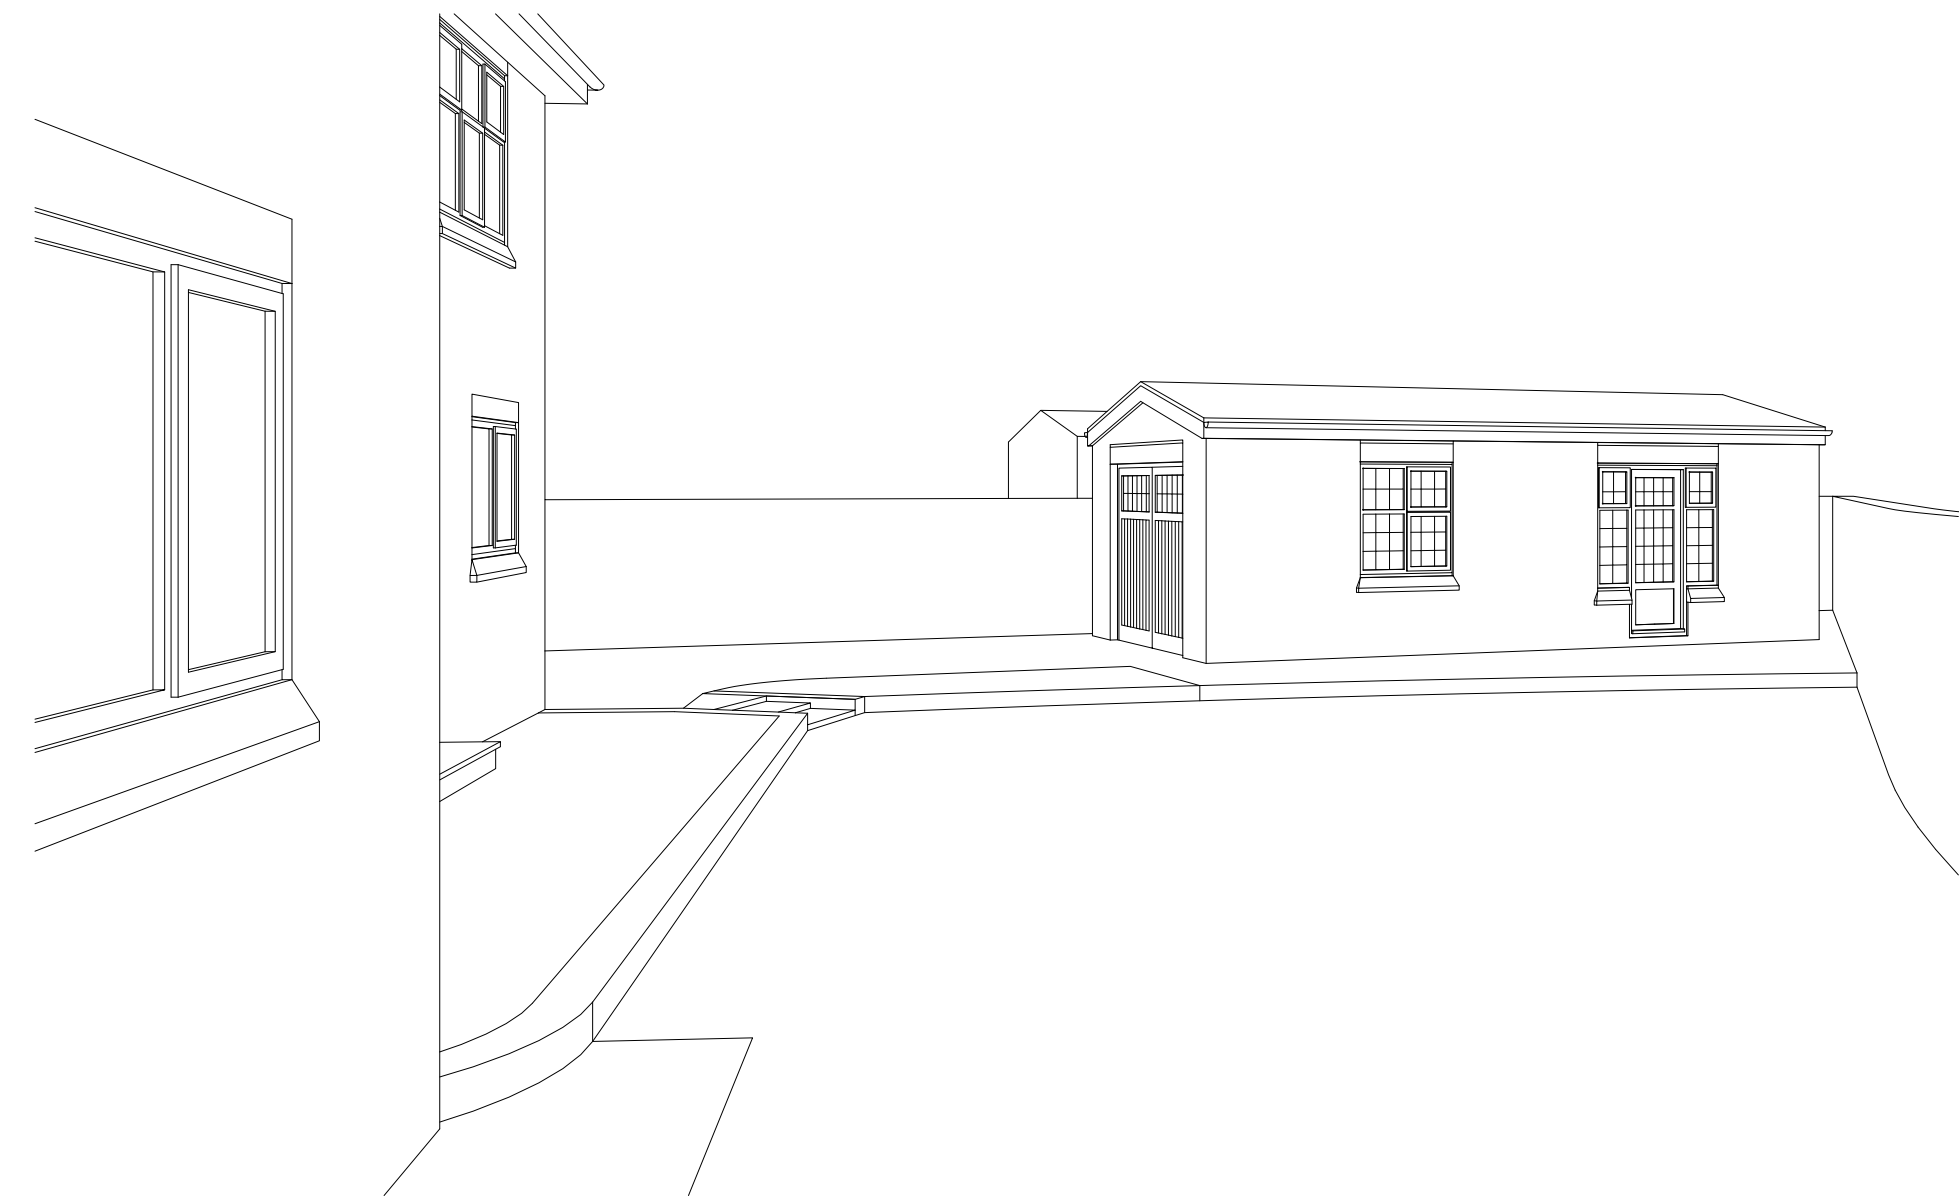

SIDE VIEW

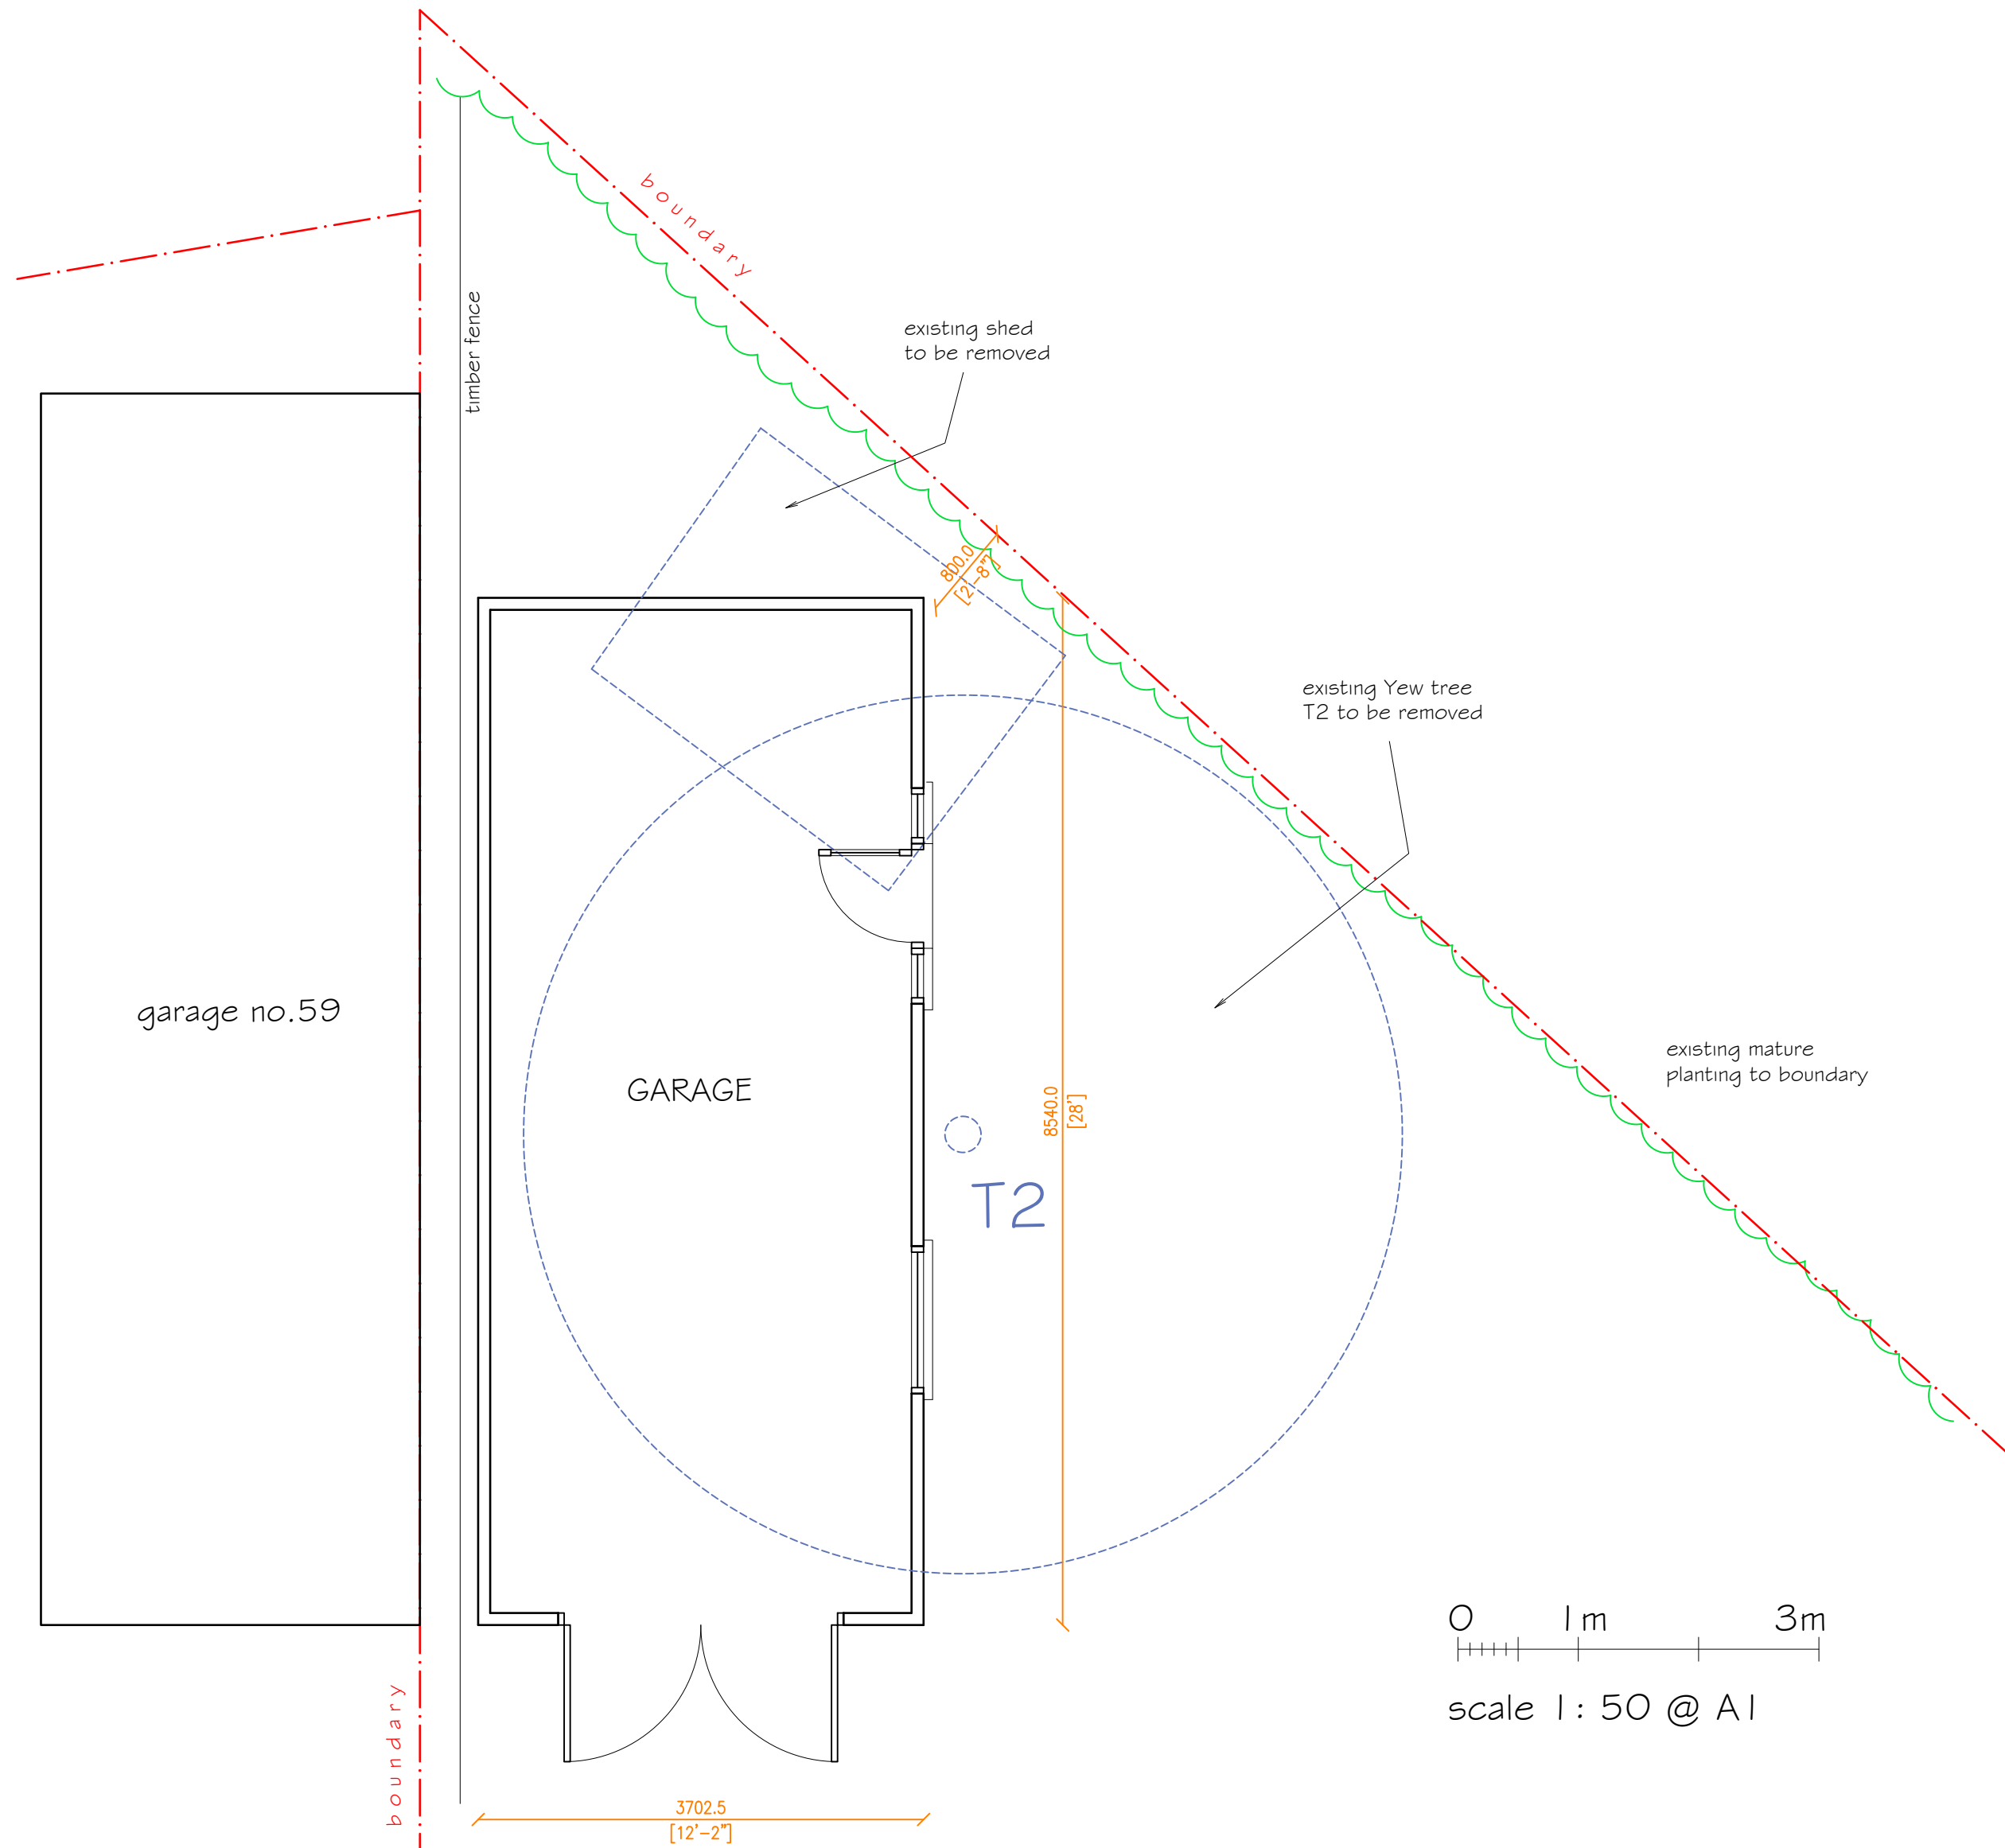

0 1m 3m
scale 1:50 @ A1

GARAGE PLAN



Revision Description

Drawing No. 352/PL/02 Revision

Drawn by DMR Issue Date 18/12/21

Scale various Sheet Size A1

Client MR & MRS MULLOCK

Brief EXTENSION & ALTERATIONS

Location 61 KINGSTON ROAD DIDSbury, M20 2SB

Drawing Title GARAGE PLAN AND ELEVATIONS - AS PROPOSED

No dimensions to be scaled from this drawing unless otherwise stated. All dimensions to be checked on site.

REESARC

DAVE REES architect

tel.07825 004410 email:dave@reesarc.co.uk
16 Lowland Way, Knutsford, Cheshire, WA16 9AG
www.reesarc.co.uk