


DRAWING IS THE INTELLECTUAL COPYRIGHT OF 12 / 23 ARCHITECTURE DESIGN LTD AND SHOULD NOT BE REPRODUCED WITHOUT PRIOR CONSENT.

ANY MATTERS ARISING SHOULD BE REPORTED TO THE ARCHITECT DIRECTLY AND IMMEDIATELY.

DRAWING/INFORMATION SHOULD NOT BE USED FOR ANY STRUCTURAL CALCULATIONS OR STRUCTURAL DESIGN BY ANY PARTY OTHER THAN A STRUCTURAL ENGINEER WHO HAS OBTAINED THE DRAWING FROM THE ARCHITECT.

12 / 23 ARCHITECTURE DESIGN LTD DO NOT TAKE RESPONSIBILITY FOR ANY SETTING OUT INFORMATION OR ANY INCORRECT SURVEY INFORMATION.

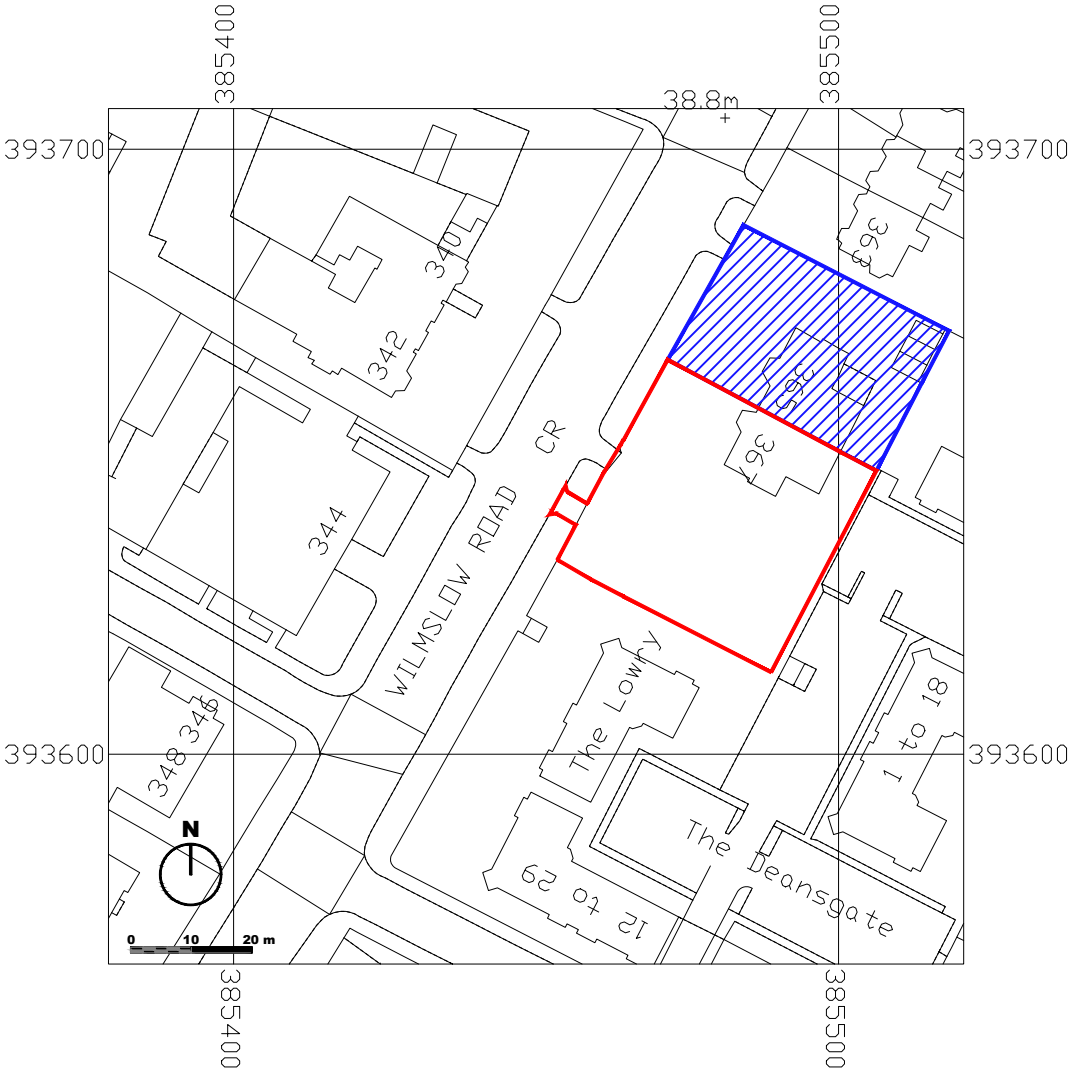

Revision: -	Description: -	Date: -	Initials: -
-	-	-	-

Client	ALDWYCH GROUP LTD
Project	169 367 WILMSLOW ROAD
Title	EXISTING SITE PLAN
Drawing No.	PL 100
Revision	-
Scale	1:1250 @ A3 LW
Drawn	-
Date	20.12.18



11-23 Bridgewater Place
Manchester
M4 1QF




T : 0161 711 0584
E : lwalsh@1223arch.co.uk
W : www.1223arch.co.uk

DRAWING IS THE INTELLECTUAL COPYRIGHT OF 12 / 23 ARCHITECTURE DESIGN LTD AND SHOULD NOT BE REPRODUCED WITHOUT PRIOR CONSENT.

ANY MATTERS ARISING SHOULD BE REPORTED TO THE ARCHITECT DIRECTLY AND IMMEDIATELY.

DRAWING/INFORMATION SHOULD NOT BE USED FOR ANY STRUCTURAL CALCULATIONS OR STRUCTURAL DESIGN BY ANY PARTY OTHER THAN A STRUCTURAL ENGINEER WHO HAS OBTAINED THE DRAWING FROM THE ARCHITECT.

12 / 23 ARCHITECTURE DESIGN LTD DO NOT TAKE RESPONSIBILITY FOR ANY SETTING OUT INFORMATION OR ANY INCORRECT SURVEY INFORMATION.

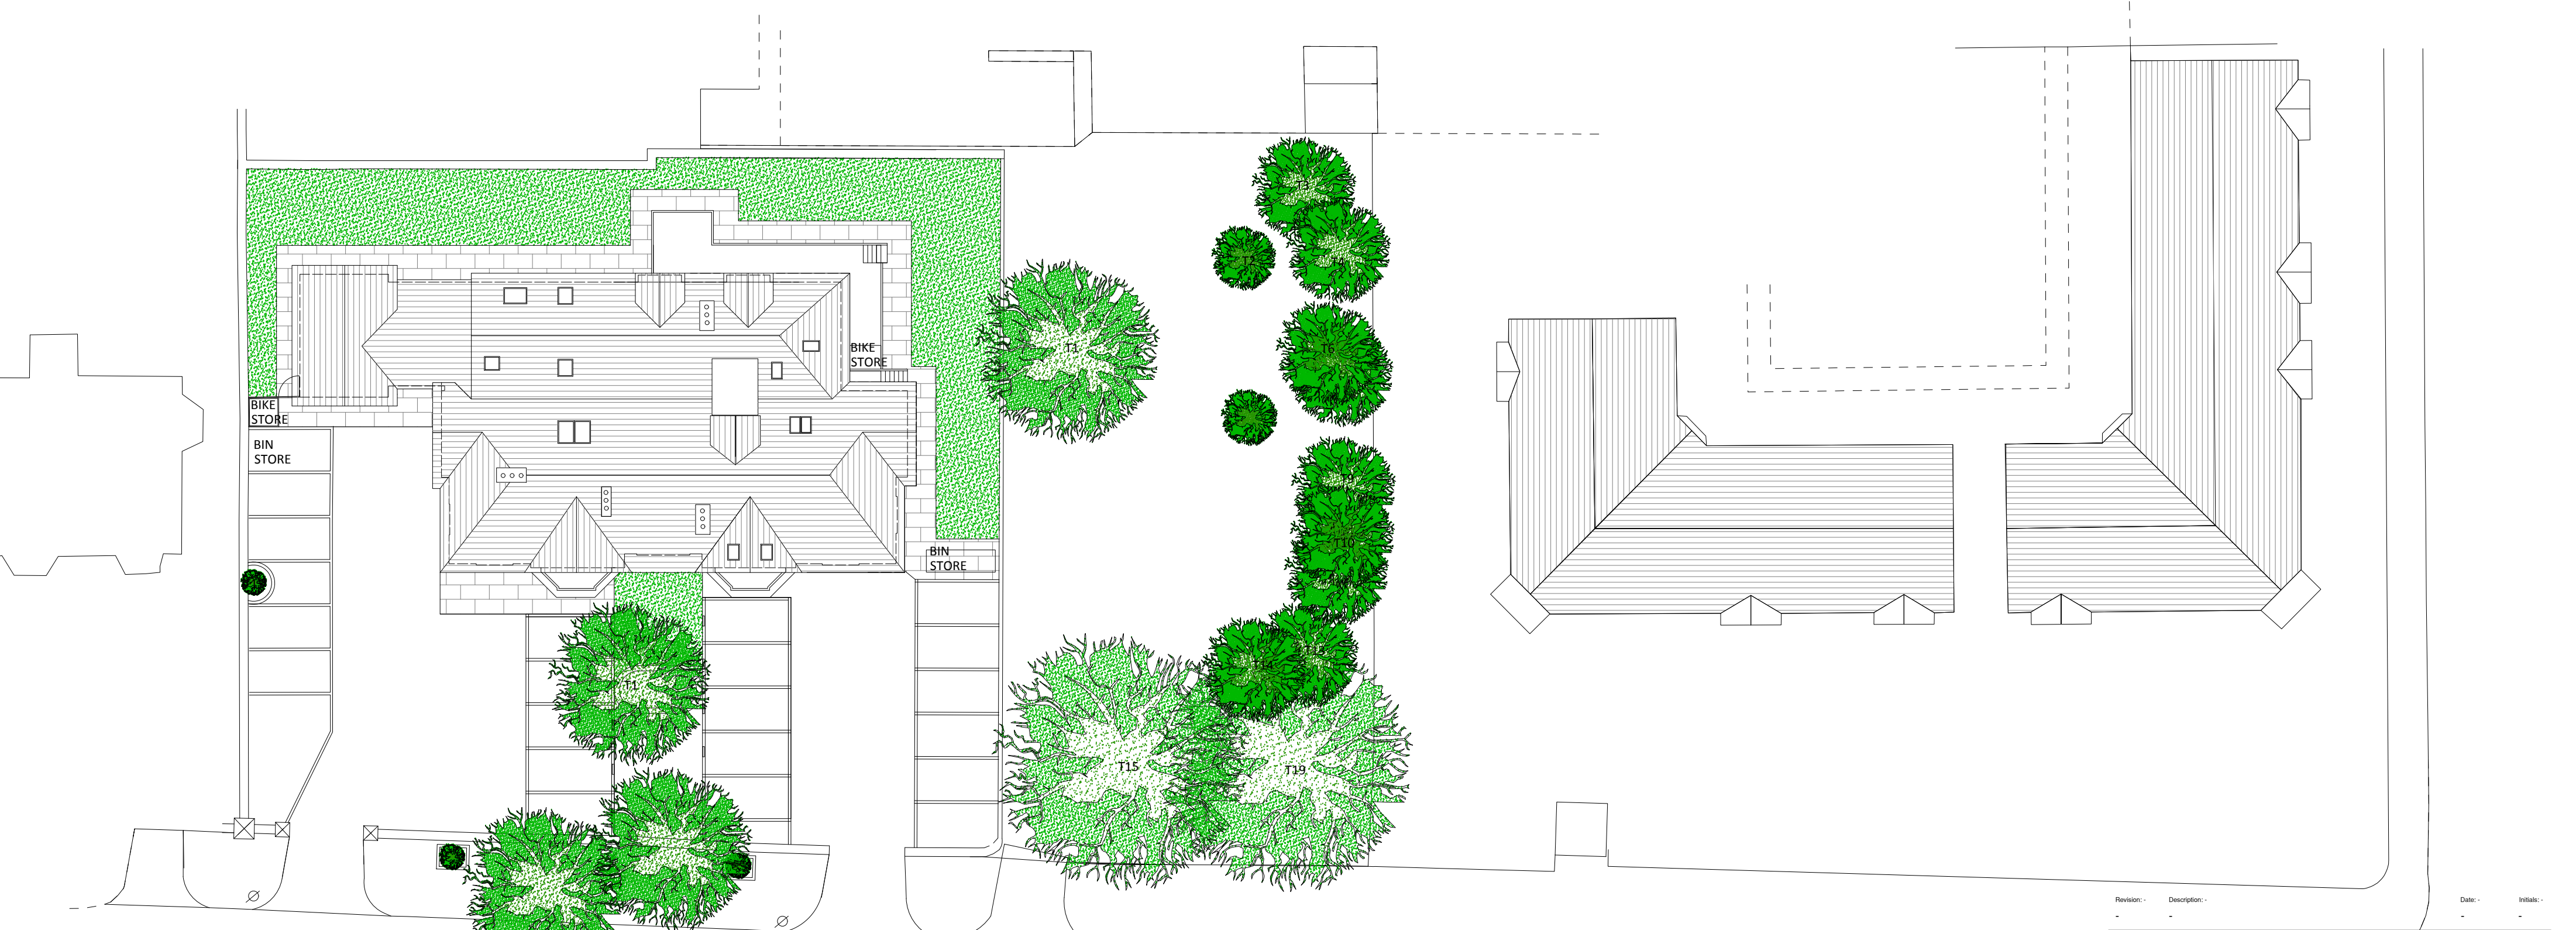

Revision:-	Description:-	Date:-	Initials:-
-	-	-	-

Client	ALDWYCH GROUP LTD
Project	169-367 WILMSLOW ROAD
Title	EXISTING SITE PLAN
Drawing No	PL 001
Revision	-
Scale	1:250 @ A2
Drawn	LW
Date	20.12.18







11-23 Bridgewater Place
Manchester
M4 1QF


T : 0161 711 0584
E : lwalsh@1223arch.co.uk
W: www.1223arch.co.uk

DRAWING IS THE INTELLECTUAL COPYRIGHT OF 12 / 23 ARCHITECTURE DESIGN LTD AND SHOULD NOT BE REPRODUCED WITHOUT PRIOR CONSENT.


ANY MATTERS ARISING SHOULD BE REPORTED TO THE ARCHITECT DIRECTLY AND IMMEDIATELY.

DRAWING/INFORMATION SHOULD NOT BE USED FOR ANY STRUCTURAL CALCULATIONS OR STRUCTURAL DESIGN BY ANY PARTY OTHER THAN A STRUCTURAL ENGINEER WHO HAS OBTAINED THE DRAWING FROM THE ARCHITECT.


12 / 23 ARCHITECTURE DESIGN LTD DO NOT TAKE RESPONSIBILITY FOR ANY SETTING OUT INFORMATION OR ANY INCORRECT SURVEY INFORMATION.

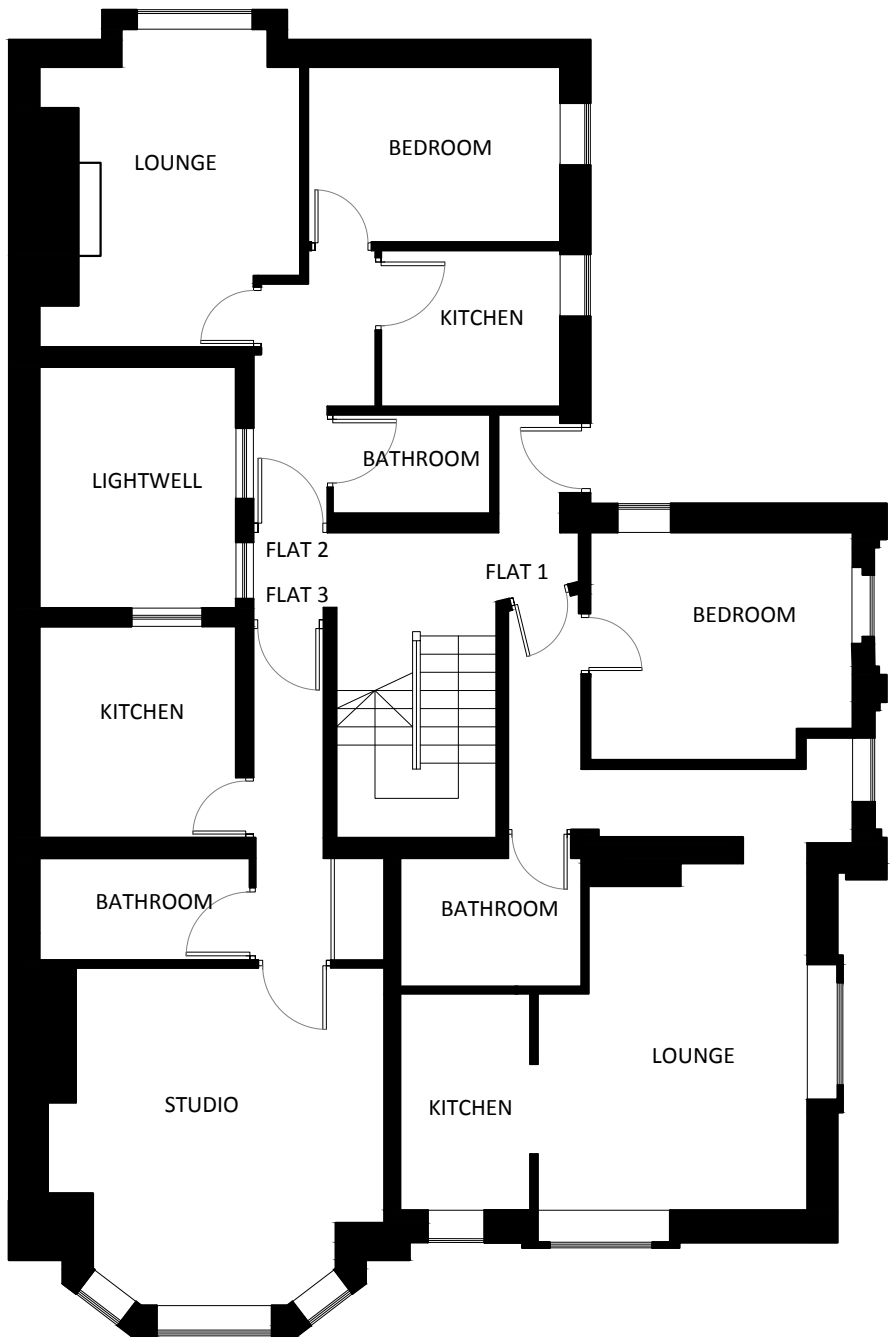

GROUND FLOOR PLAN

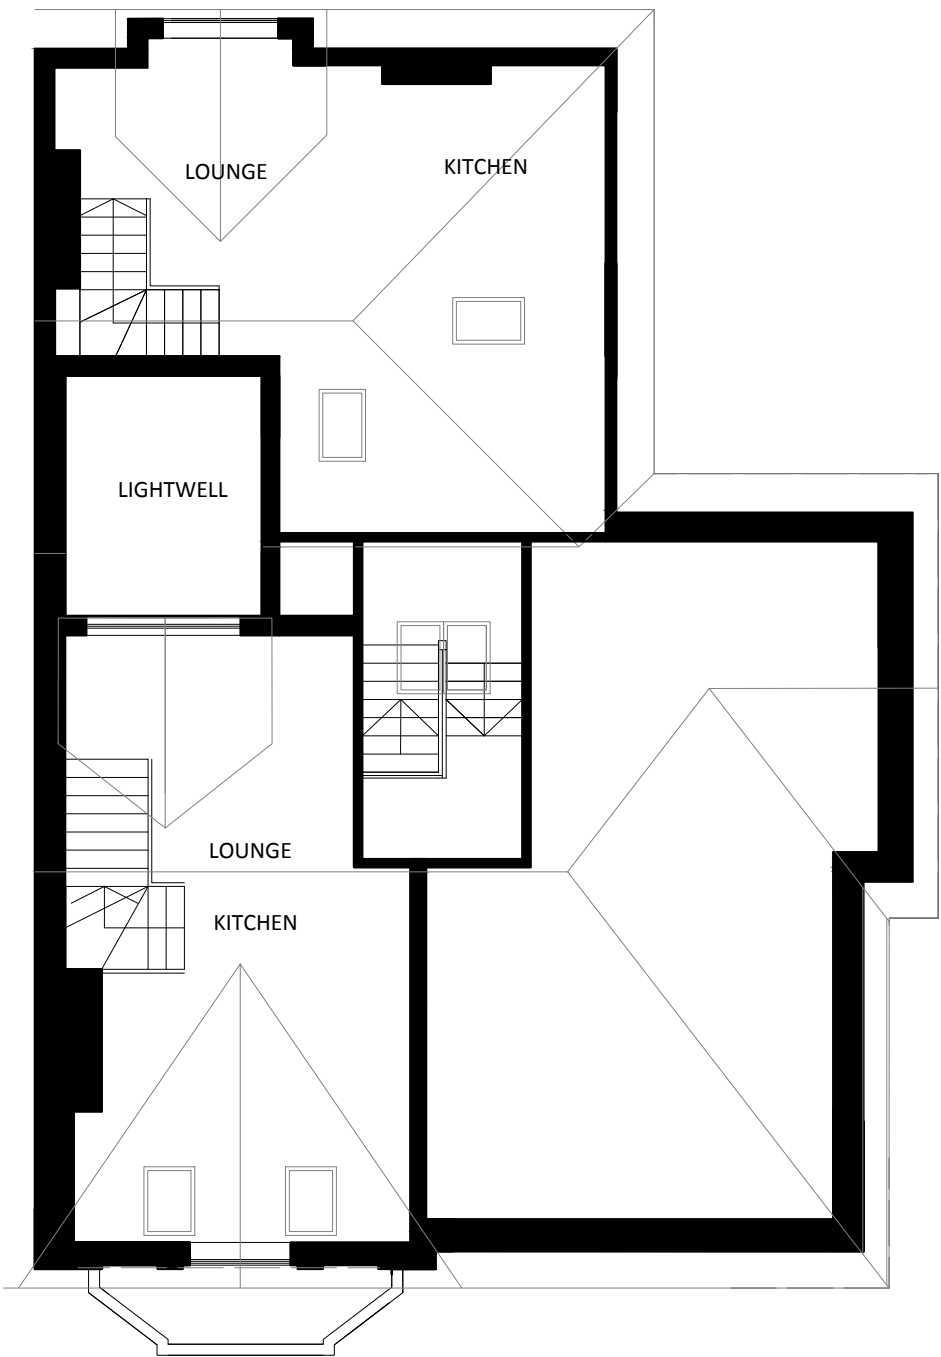

SECOND FLOOR PLAN

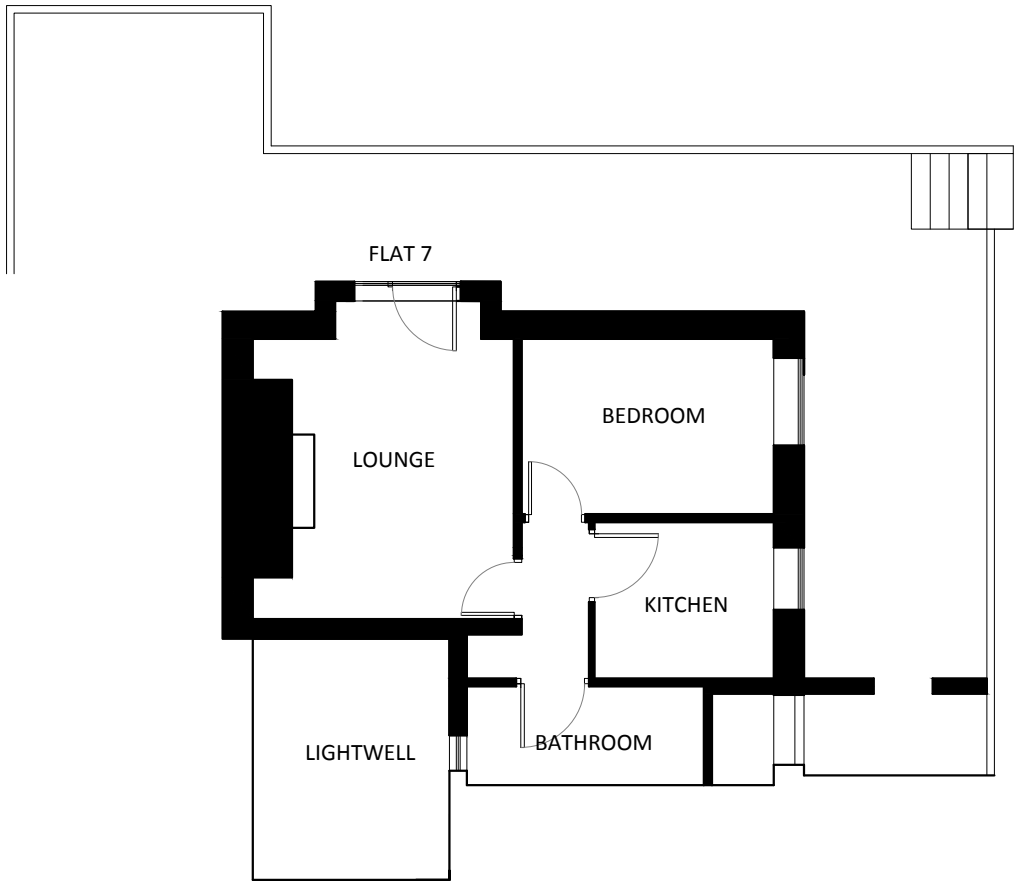

BASEMENT FLOOR PLAN



FIRST FLOOR PLAN

Revision:-	Description:-	Date:-	Initials:-
-	-	-	-

Client	ALDWYCH GROUP LTD
Project	169 367 WILMSLOW ROAD
Title	EXISTING PLANS
Drawing No.	PL 002
Revision	-
Scale	1:100 @ A2
Drawn	LW
Date	20.12.18



11-23 Bridgewater Place
Manchester
M4 1QF



T : 0161 711 0584
E : lwalsh@1223arch.co.uk
W: www.1223arch.co.uk

DRAWING IS THE INTELLECTUAL COPYRIGHT OF 12 / 23 ARCHITECTURE DESIGN LTD AND SHOULD NOT BE REPRODUCED WITHOUT PRIOR CONSENT.

ANY MATTERS ARISING SHOULD BE REPORTED TO THE ARCHITECT DIRECTLY AND IMMEDIATELY.

DRAWING/INFORMATION SHOULD NOT BE USED FOR ANY STRUCTURAL CALCULATIONS OR STRUCTURAL DESIGN BY ANY PARTY OTHER THAN A STRUCTURAL ENGINEER WHO HAS OBTAINED THE DRAWING FROM THE ARCHITECT.

12 / 23 ARCHITECTURE DESIGN LTD DO NOT TAKE RESPONSIBILITY FOR ANY SETTING OUT INFORMATION OR ANY INCORRECT SURVEY INFORMATION.



LEFT ELEVATION



FRONT ELEVATION



RIGHT ELEVATION



REAR ELEVATION




STREET SCENE 1:200

DRAWING IS THE INTELLECTUAL COPYRIGHT OF 12 / 23 ARCHITECTURE DESIGN LTD AND SHOULD NOT BE REPRODUCED WITHOUT PRIOR CONSENT.


ANY MATTERS ARISING SHOULD BE REPORTED TO THE ARCHITECT DIRECTLY AND IMMEDIATELY.

DRAWING/INFORMATION SHOULD NOT BE USED FOR ANY STRUCTURAL CALCULATIONS OR STRUCTURAL DESIGN BY ANY PARTY OTHER THAN A STRUCTURAL ENGINEER WHO HAS OBTAINED THE DRAWING FROM THE ARCHITECT.


12 / 23 ARCHITECTURE DESIGN LTD DO NOT TAKE RESPONSIBILITY FOR ANY SETTING OUT INFORMATION OR ANY INCORRECT SURVEY INFORMATION.

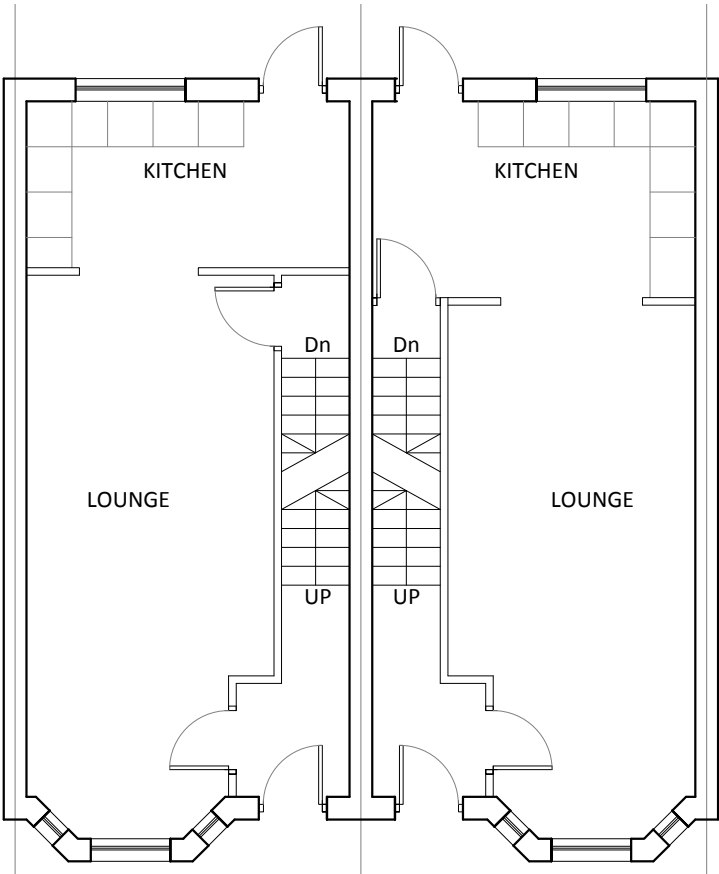


ENTRY LEVEL FLOOR

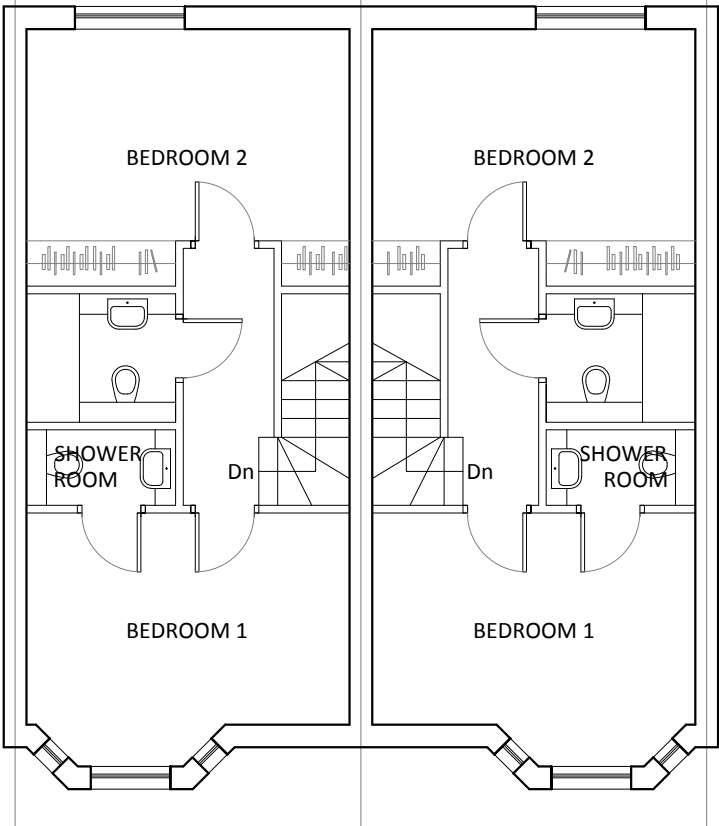


LOWER GROUND FLOOR

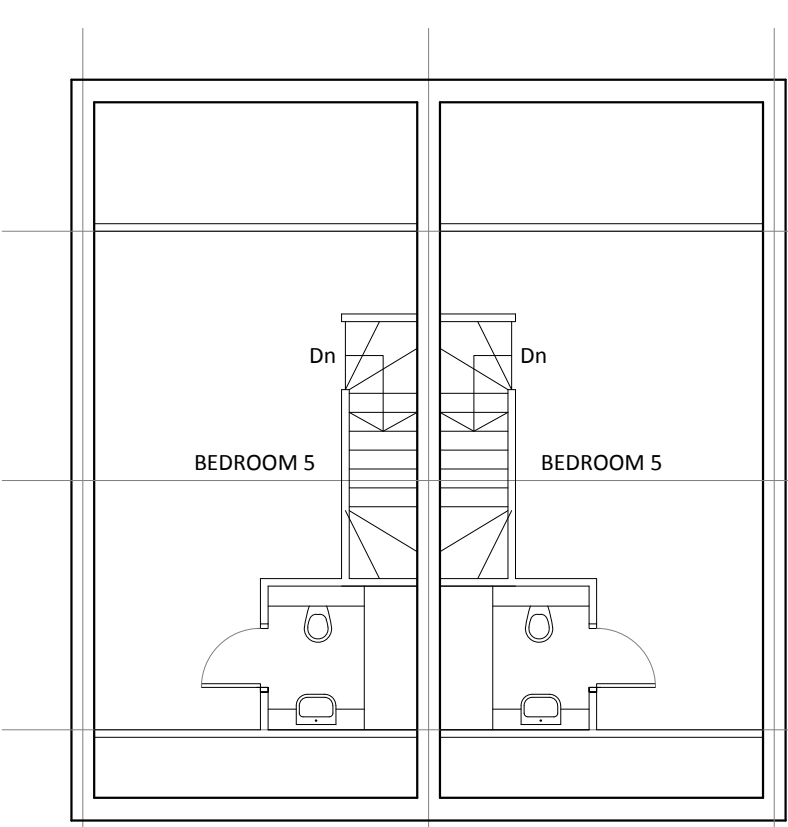


SECOND FLOOR

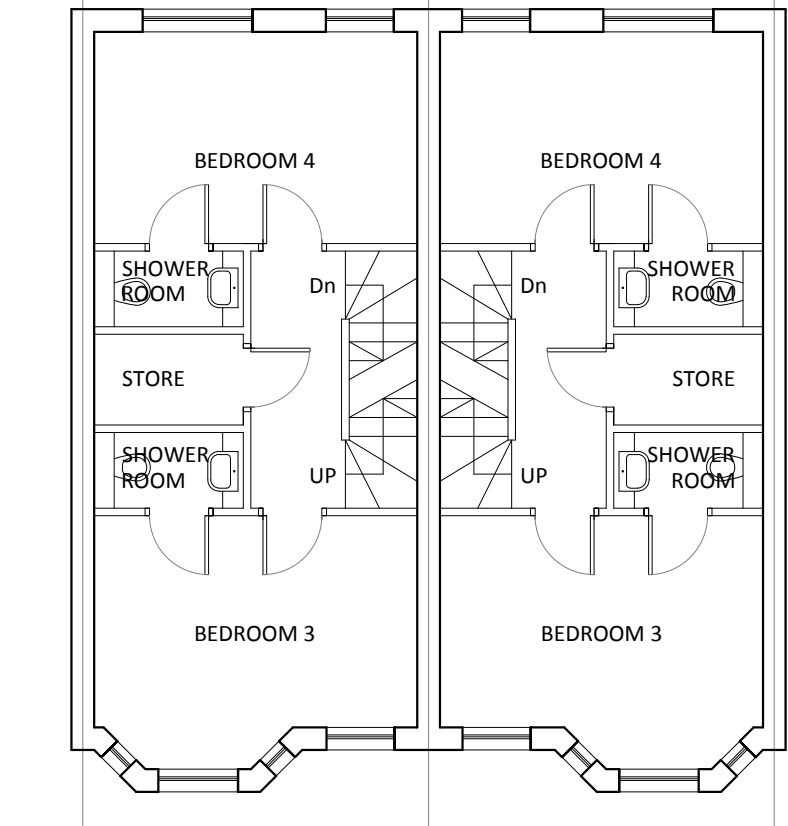

FIRST FLOOR

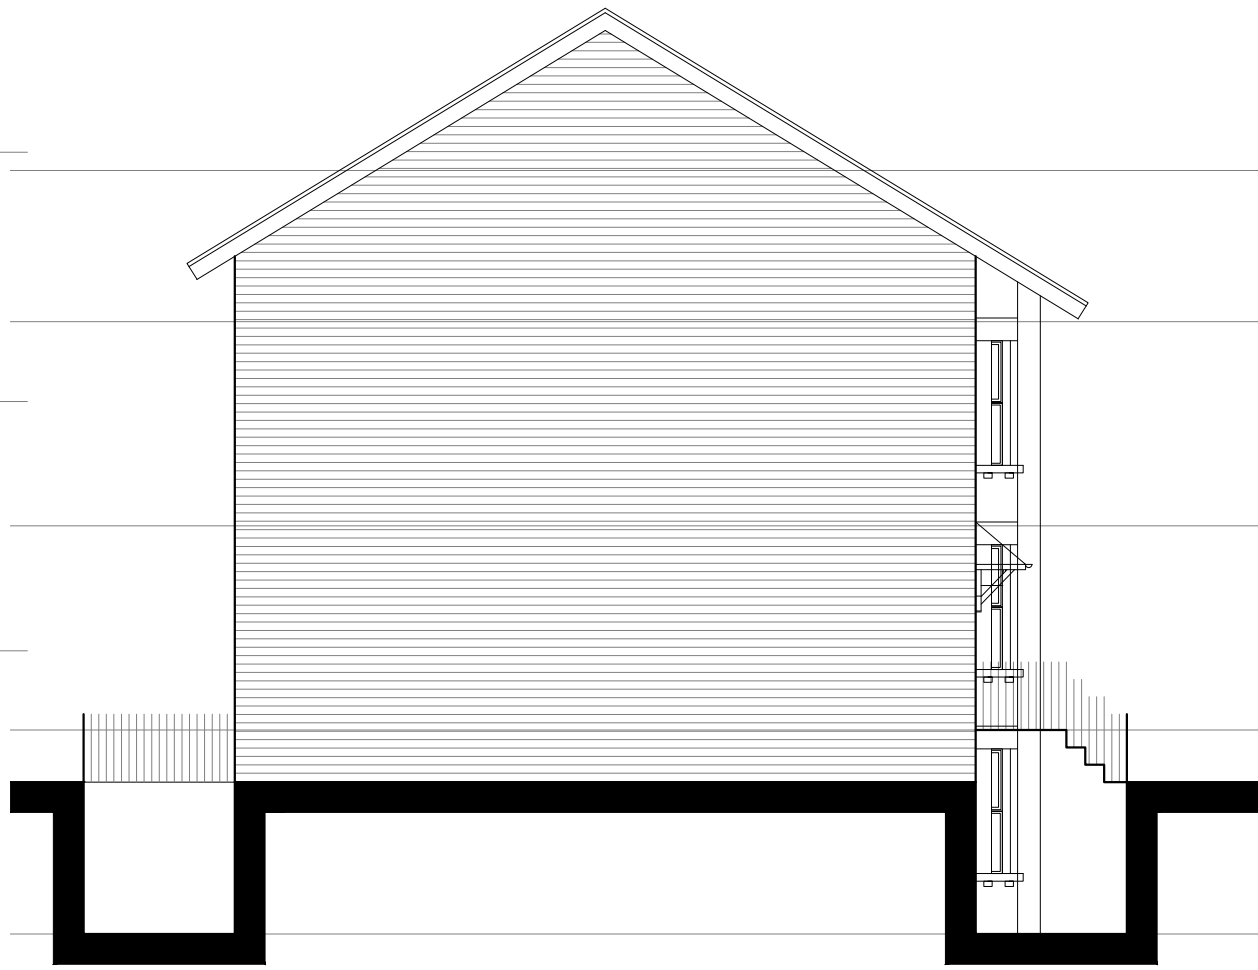

SIDE ELEVATION
WITH SECTION THROUGH LIGHT WELLS

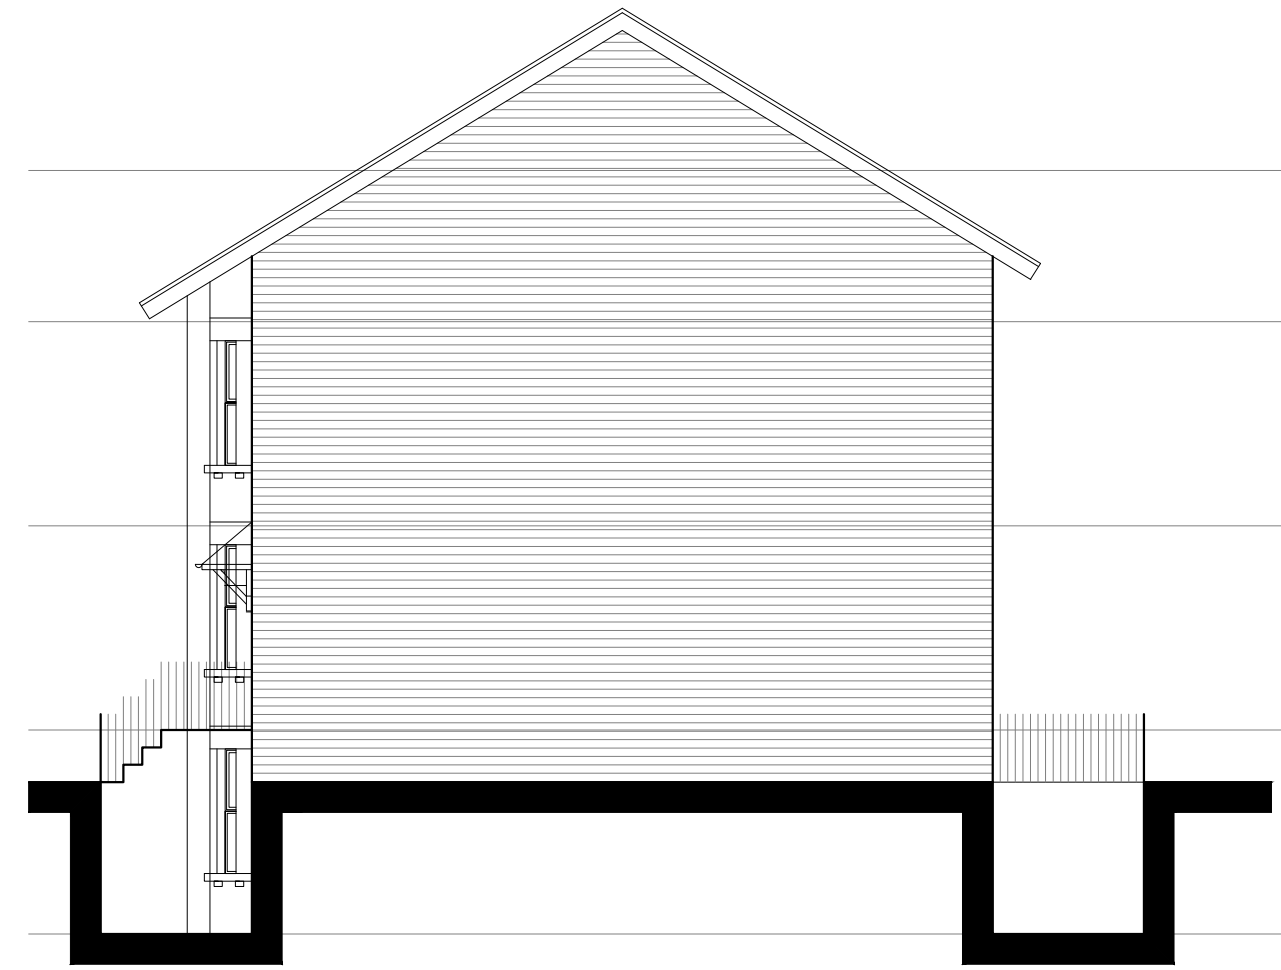

SIDE ELEVATION
WITH SECTION THROUGH LIGHT WELLS



FRONT ELEVATION REAR ELEVATION

Revision:-	Description:-	Date:-	Initials:-
A	ENTRY LEVEL AMENDED	03.06.19	LW
B	HOUSE DESIGN CHANGED	03.11.21	LW


Client:
ALDWYCH GROUP LTD
Project:
169 367 WILMSLOW ROAD
Title:
HOUSE PLANS AND ELEVATIONS

Drawing No: PL 005	Revision B	Scale: 1:100 @ A1	Drawn: LW	Date: 05.01.19
-----------------------	---------------	----------------------	--------------	-------------------


12/23
Architecture Design
Limited

11-23 Bridgewater Place
Manchester
M4 1QF


T : 0161 711 0584
E : lwalsh@1223arch.co.uk
W : www.1223arch.co.uk

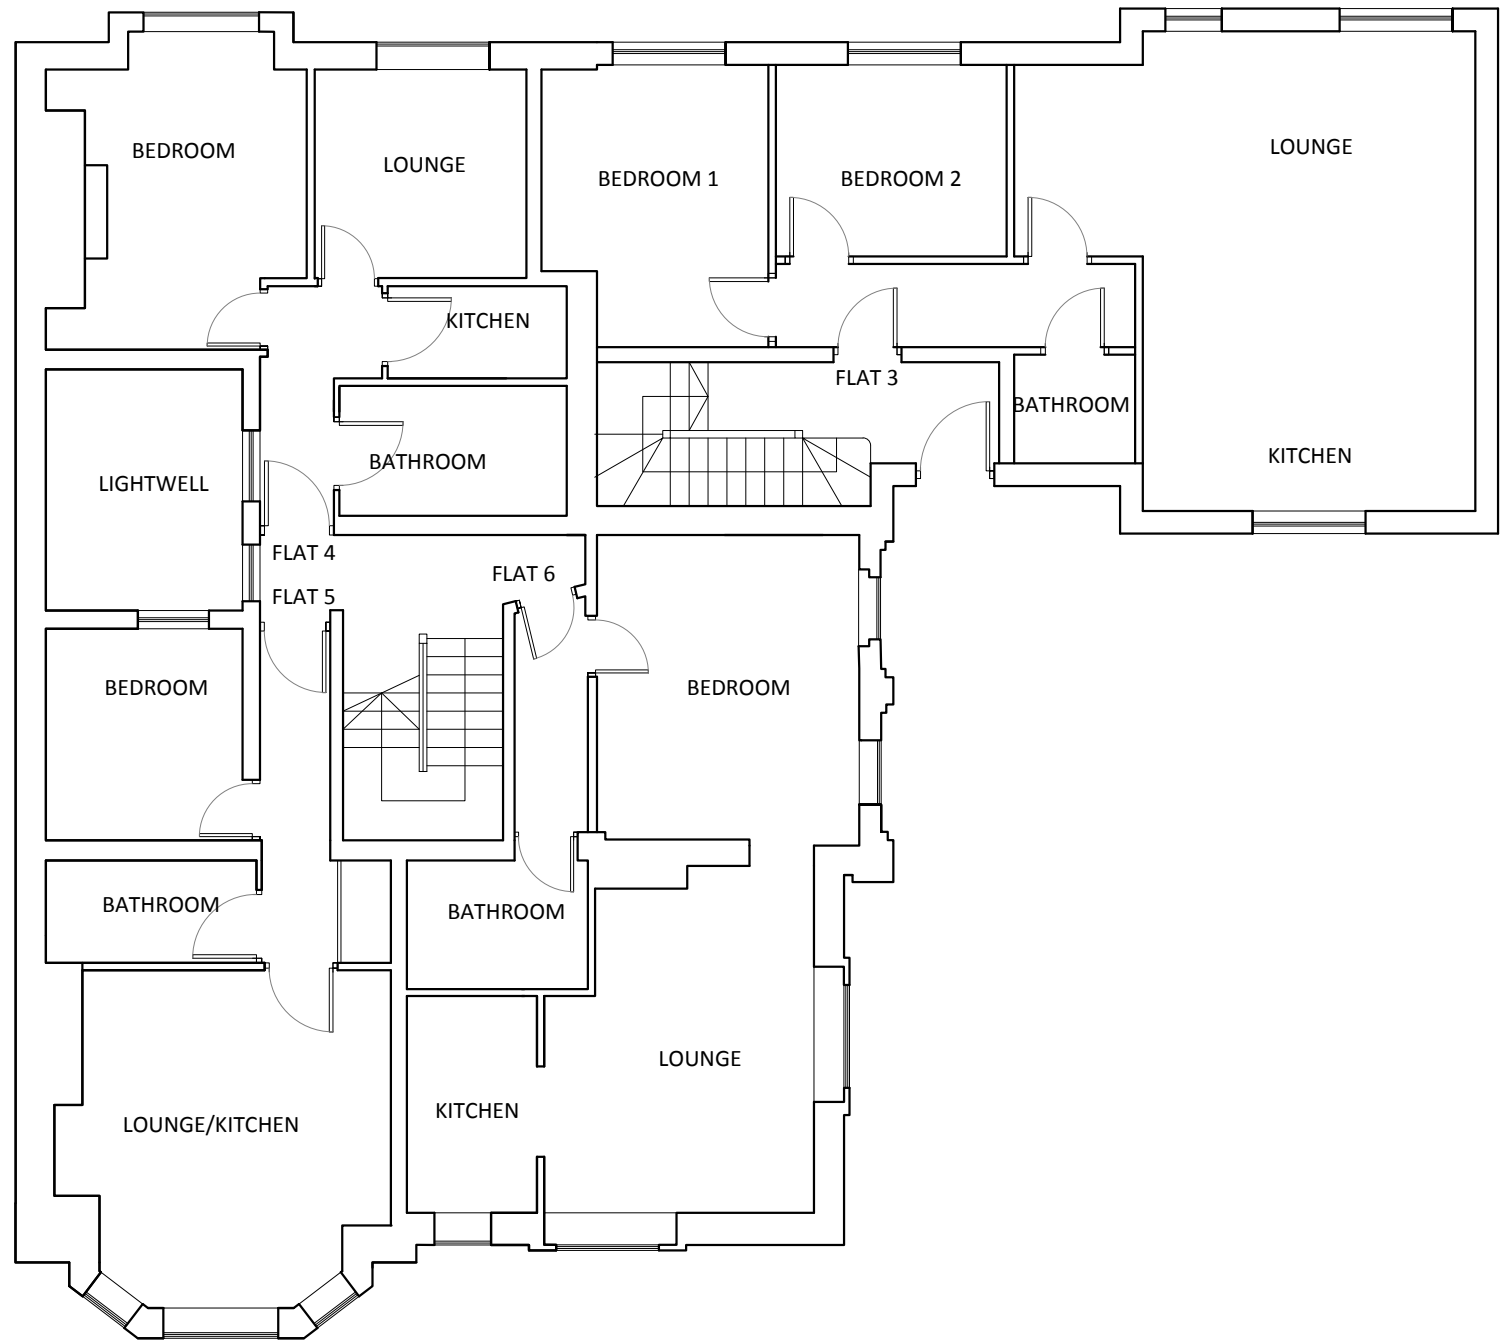


GROUND FLOOR PLAN

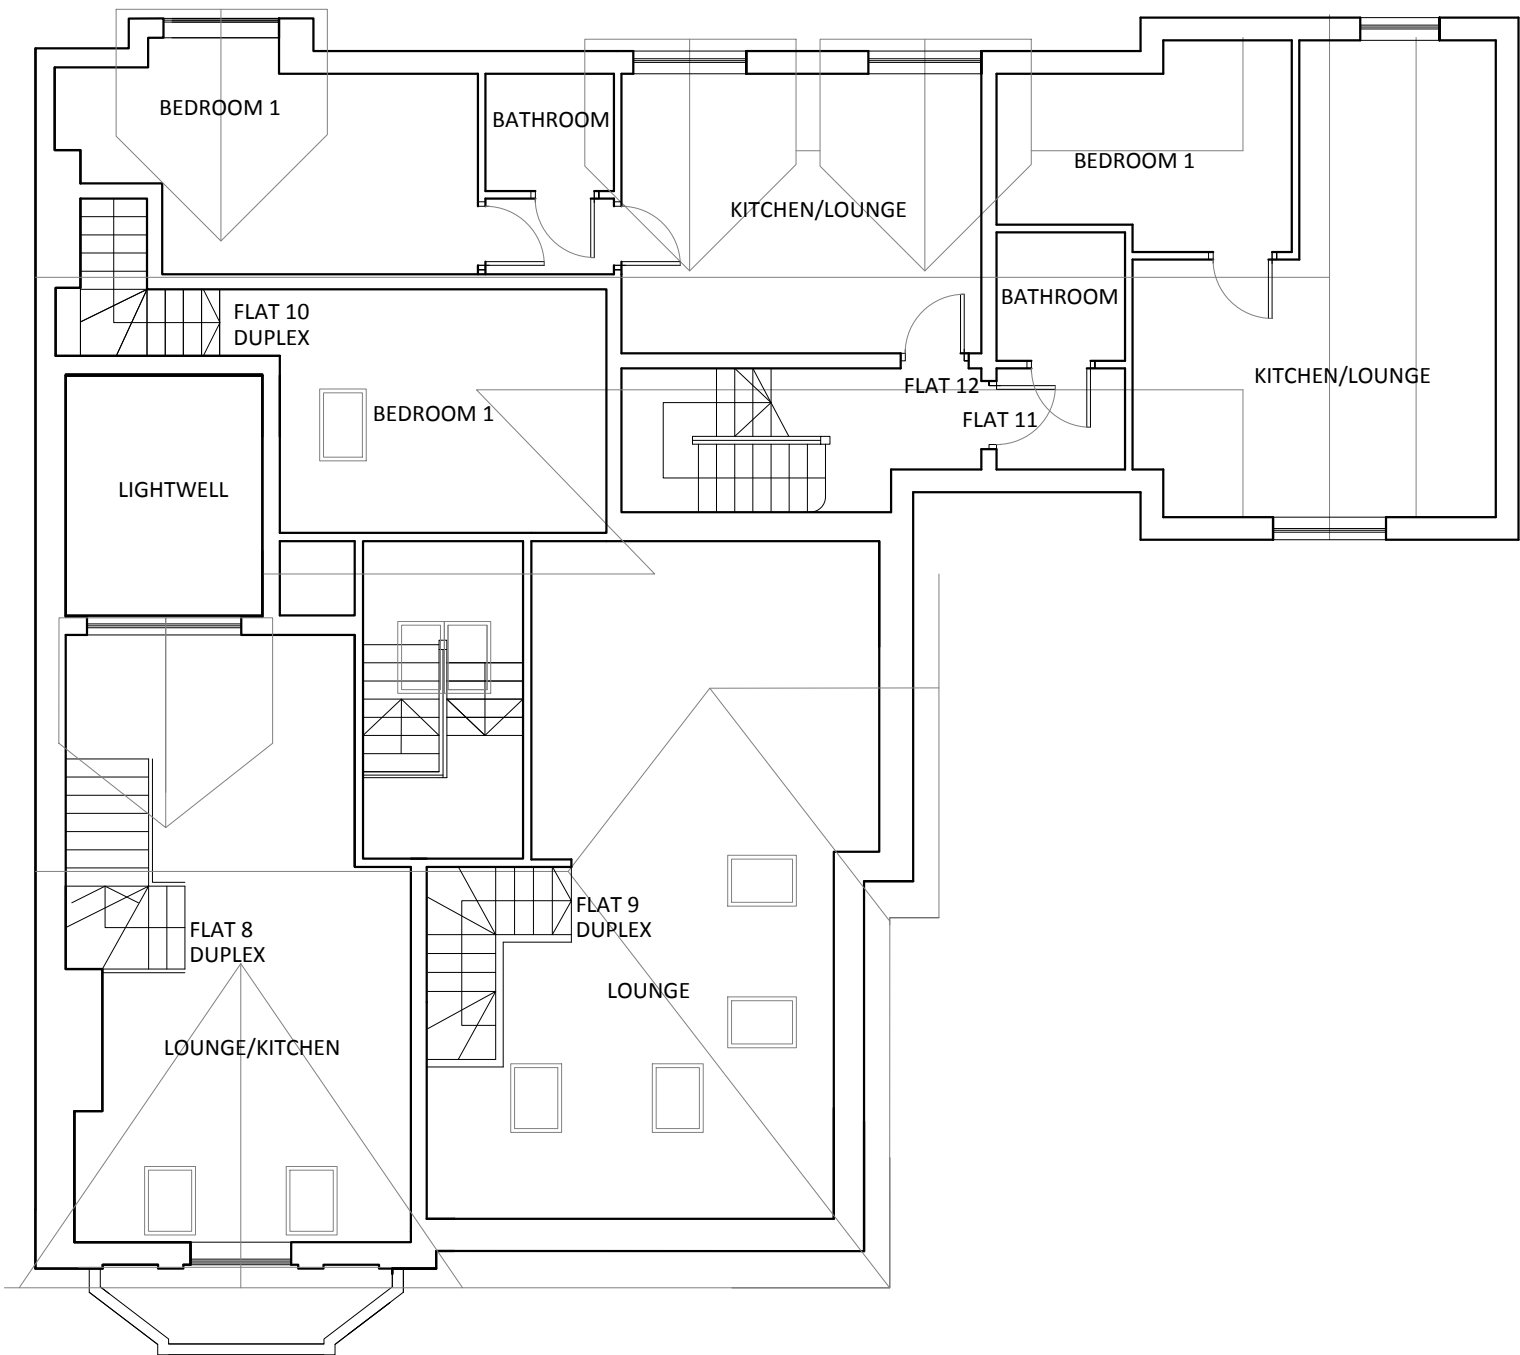

SECOND FLOOR PLAN

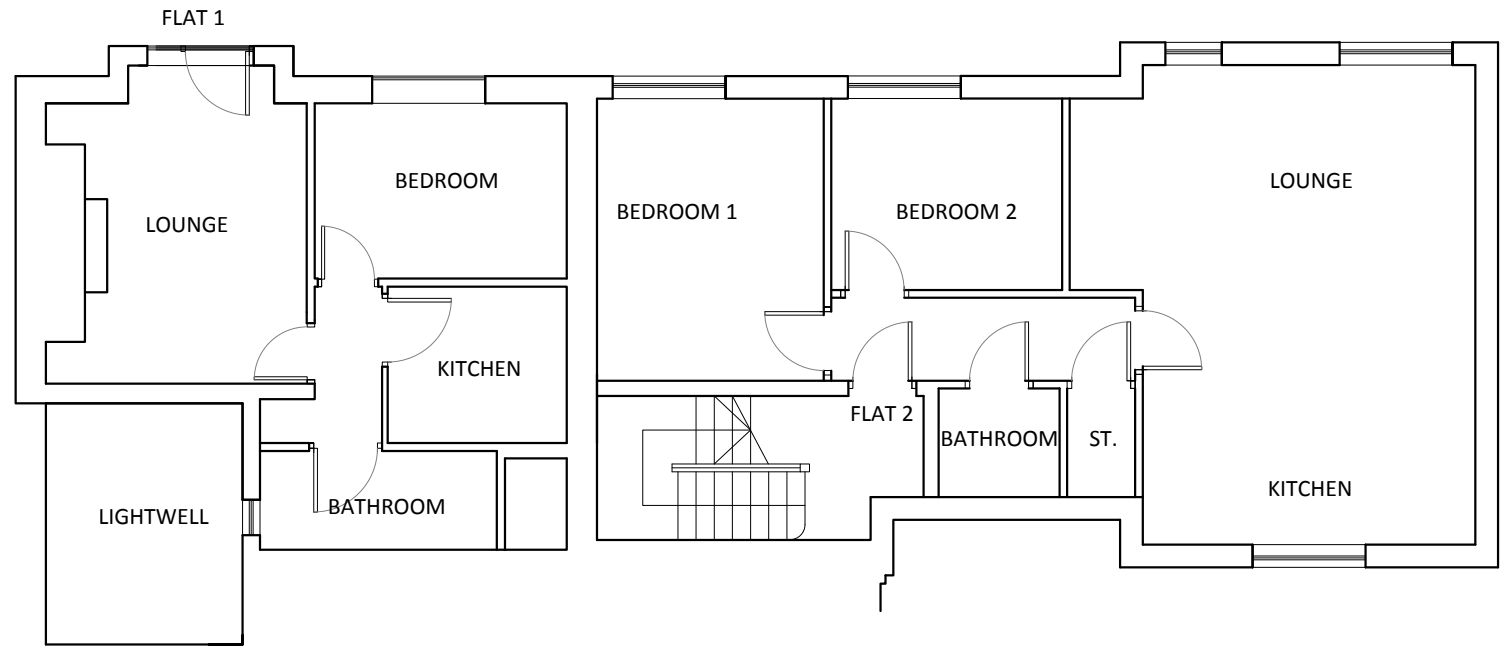

BASEMENT FLOOR PLAN

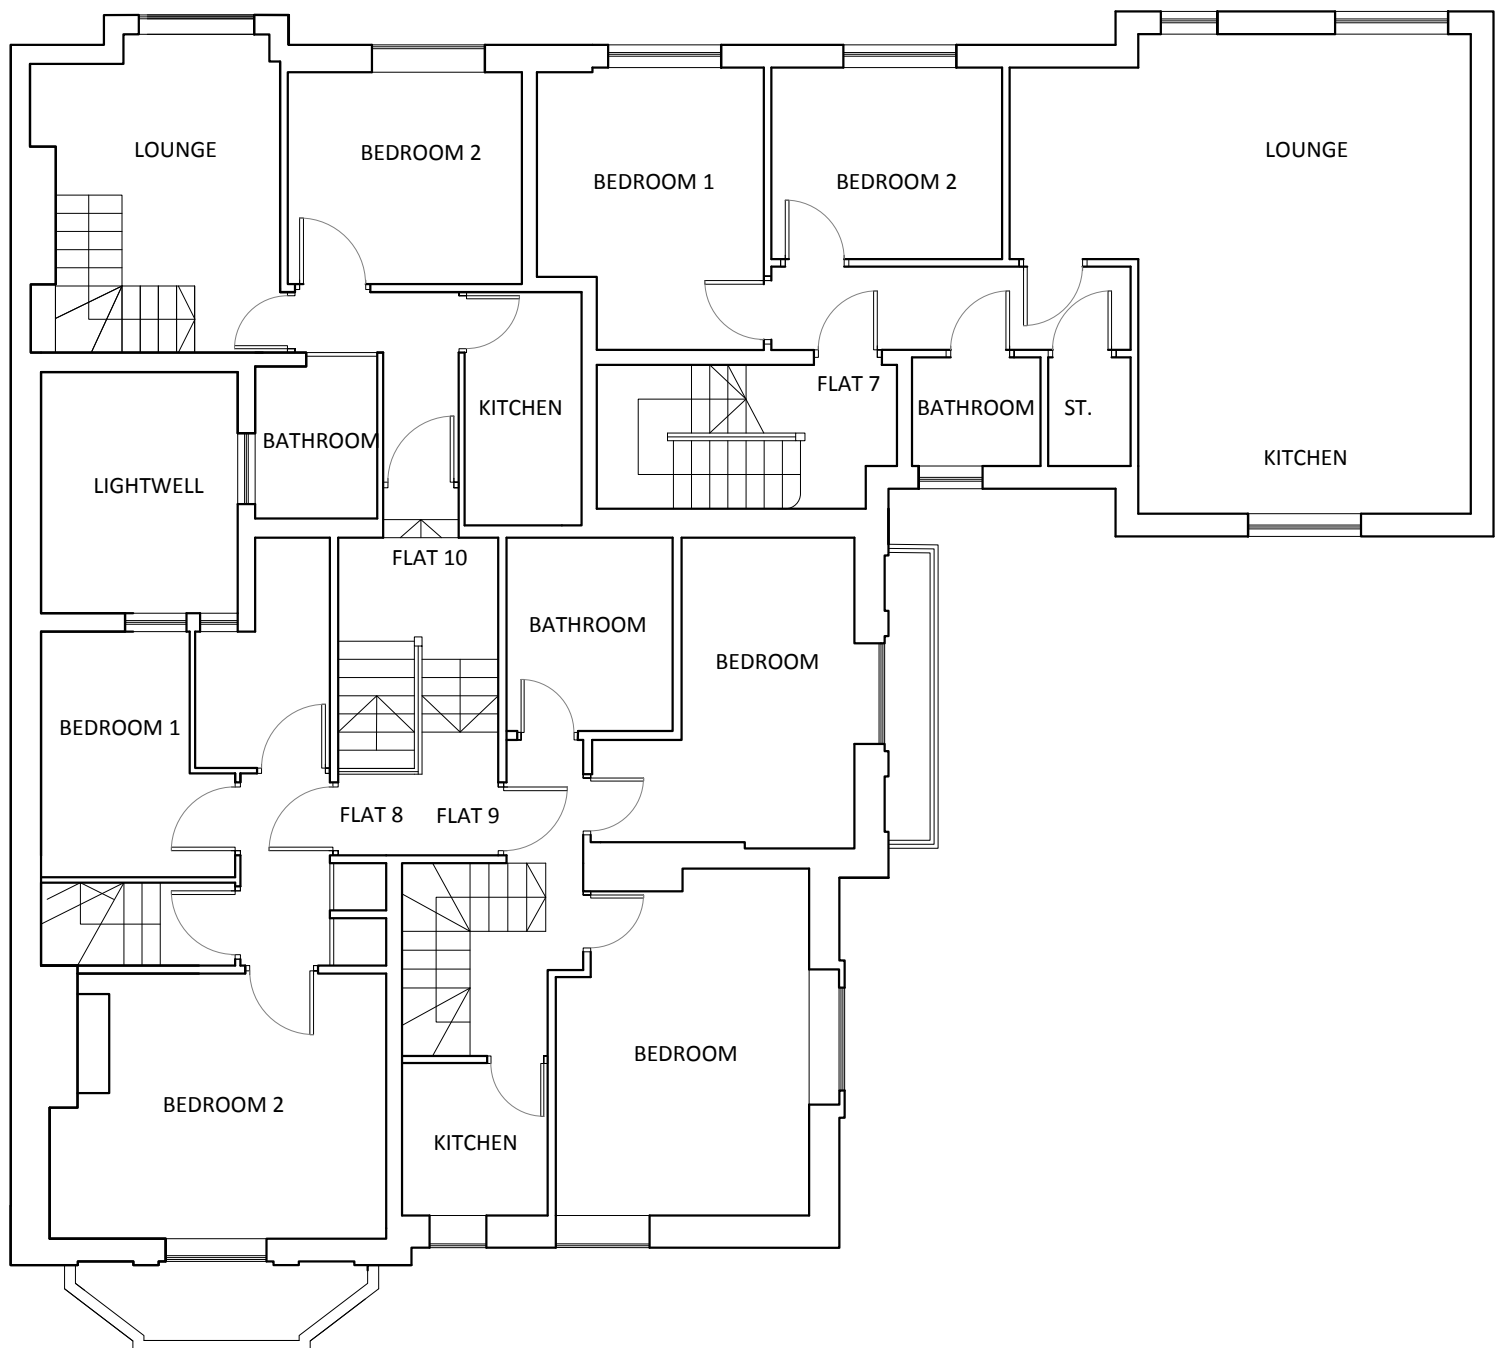

FIRST FLOOR PLAN



FRONT ELEVATION



SIDE ELEVATION



REAR ELEVATION



SECTION B



STREET SCENE 1:200


DRAWING IS THE INTELLECTUAL COPYRIGHT OF 12 / 23 ARCHITECTURE DESIGN LTD AND SHOULD NOT BE REPRODUCED WITHOUT PRIOR CONSENT.

ANY MATTERS ARISING SHOULD BE REPORTED TO THE ARCHITECT DIRECTLY AND IMMEDIATELY.

DRAWING/INFORMATION SHOULD NOT BE USED FOR ANY STRUCTURAL CALCULATIONS OR STRUCTURAL DESIGN BY ANY PARTY OTHER THAN A STRUCTURAL ENGINEER WHO HAS OBTAINED THE DRAWING FROM THE ARCHITECT.

12 / 23 ARCHITECTURE DESIGN LTD DO NOT TAKE RESPONSIBILITY FOR ANY SETTING OUT INFORMATION OR ANY INCORRECT SURVEY INFORMATION.

Revision: A	Description: HOUSE DESIGN CHANGED	Date: 03.11.21	Notes: LW
Client: ALDWYCH GROUP LTD Address: 189 367 WILMSLOW ROAD Proposed: PROPOSED APARTMENT ELEVATIONS Drawing No: PL 007 Revision: A Scale: 1:100 @ A1 Drawn: LW Date: 05.01.19			
12/23 Architecture Design 1223 ARCHITECTURE DESIGN LTD			
11-23 Bridgewater Place Manchester M4 1QF			
T: 0161 711 0584 E: lwalsh@1223arch.co.uk W: www.1223arch.co.uk			

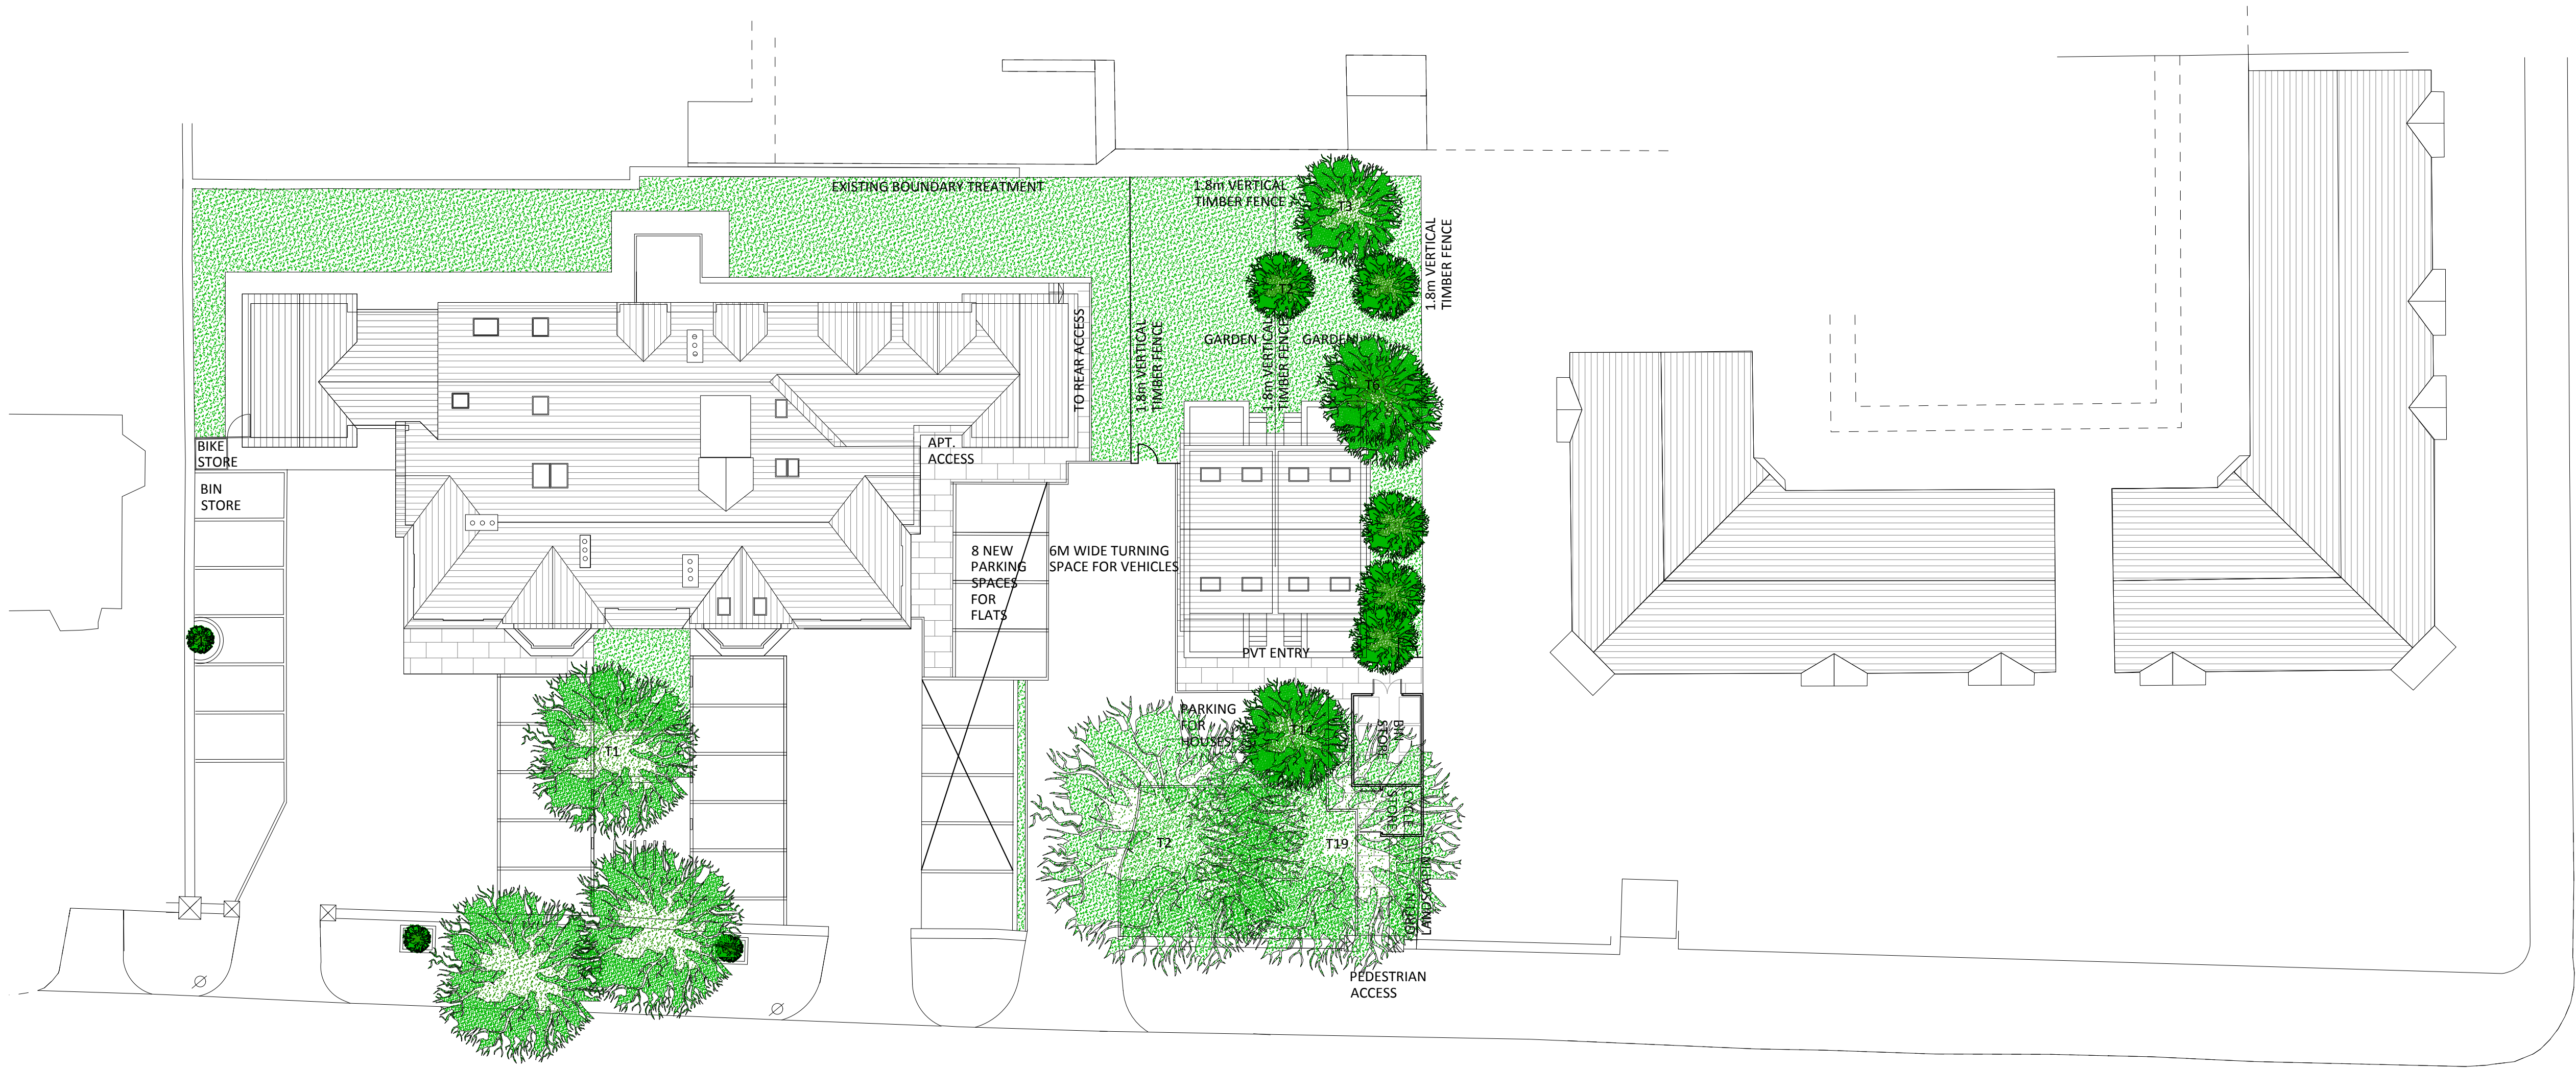


Revision	Description	Date	Drawn	Checked
A	GENERAL AMENDMENTS	01.04.19	LW	
B	GENERAL UPDATE	18.06.19	LW	

Client: ALDWYCH GROUP LTD
Address: 189-367 WILMSLOW ROAD
Project: PROPOSED SITE PLAN
Drawing No: PL 008
Revision: B
Scale: 1:200 @ A1
Drawn: LW
Date: 05.01.19

12/23
Architecture Design
LTD

11-23 Bridgewater Place
Manchester
M4 1QF

T: 0161 711 0584
E: lwalsh@1223arch.co.uk
W: www.1223arch.co.uk

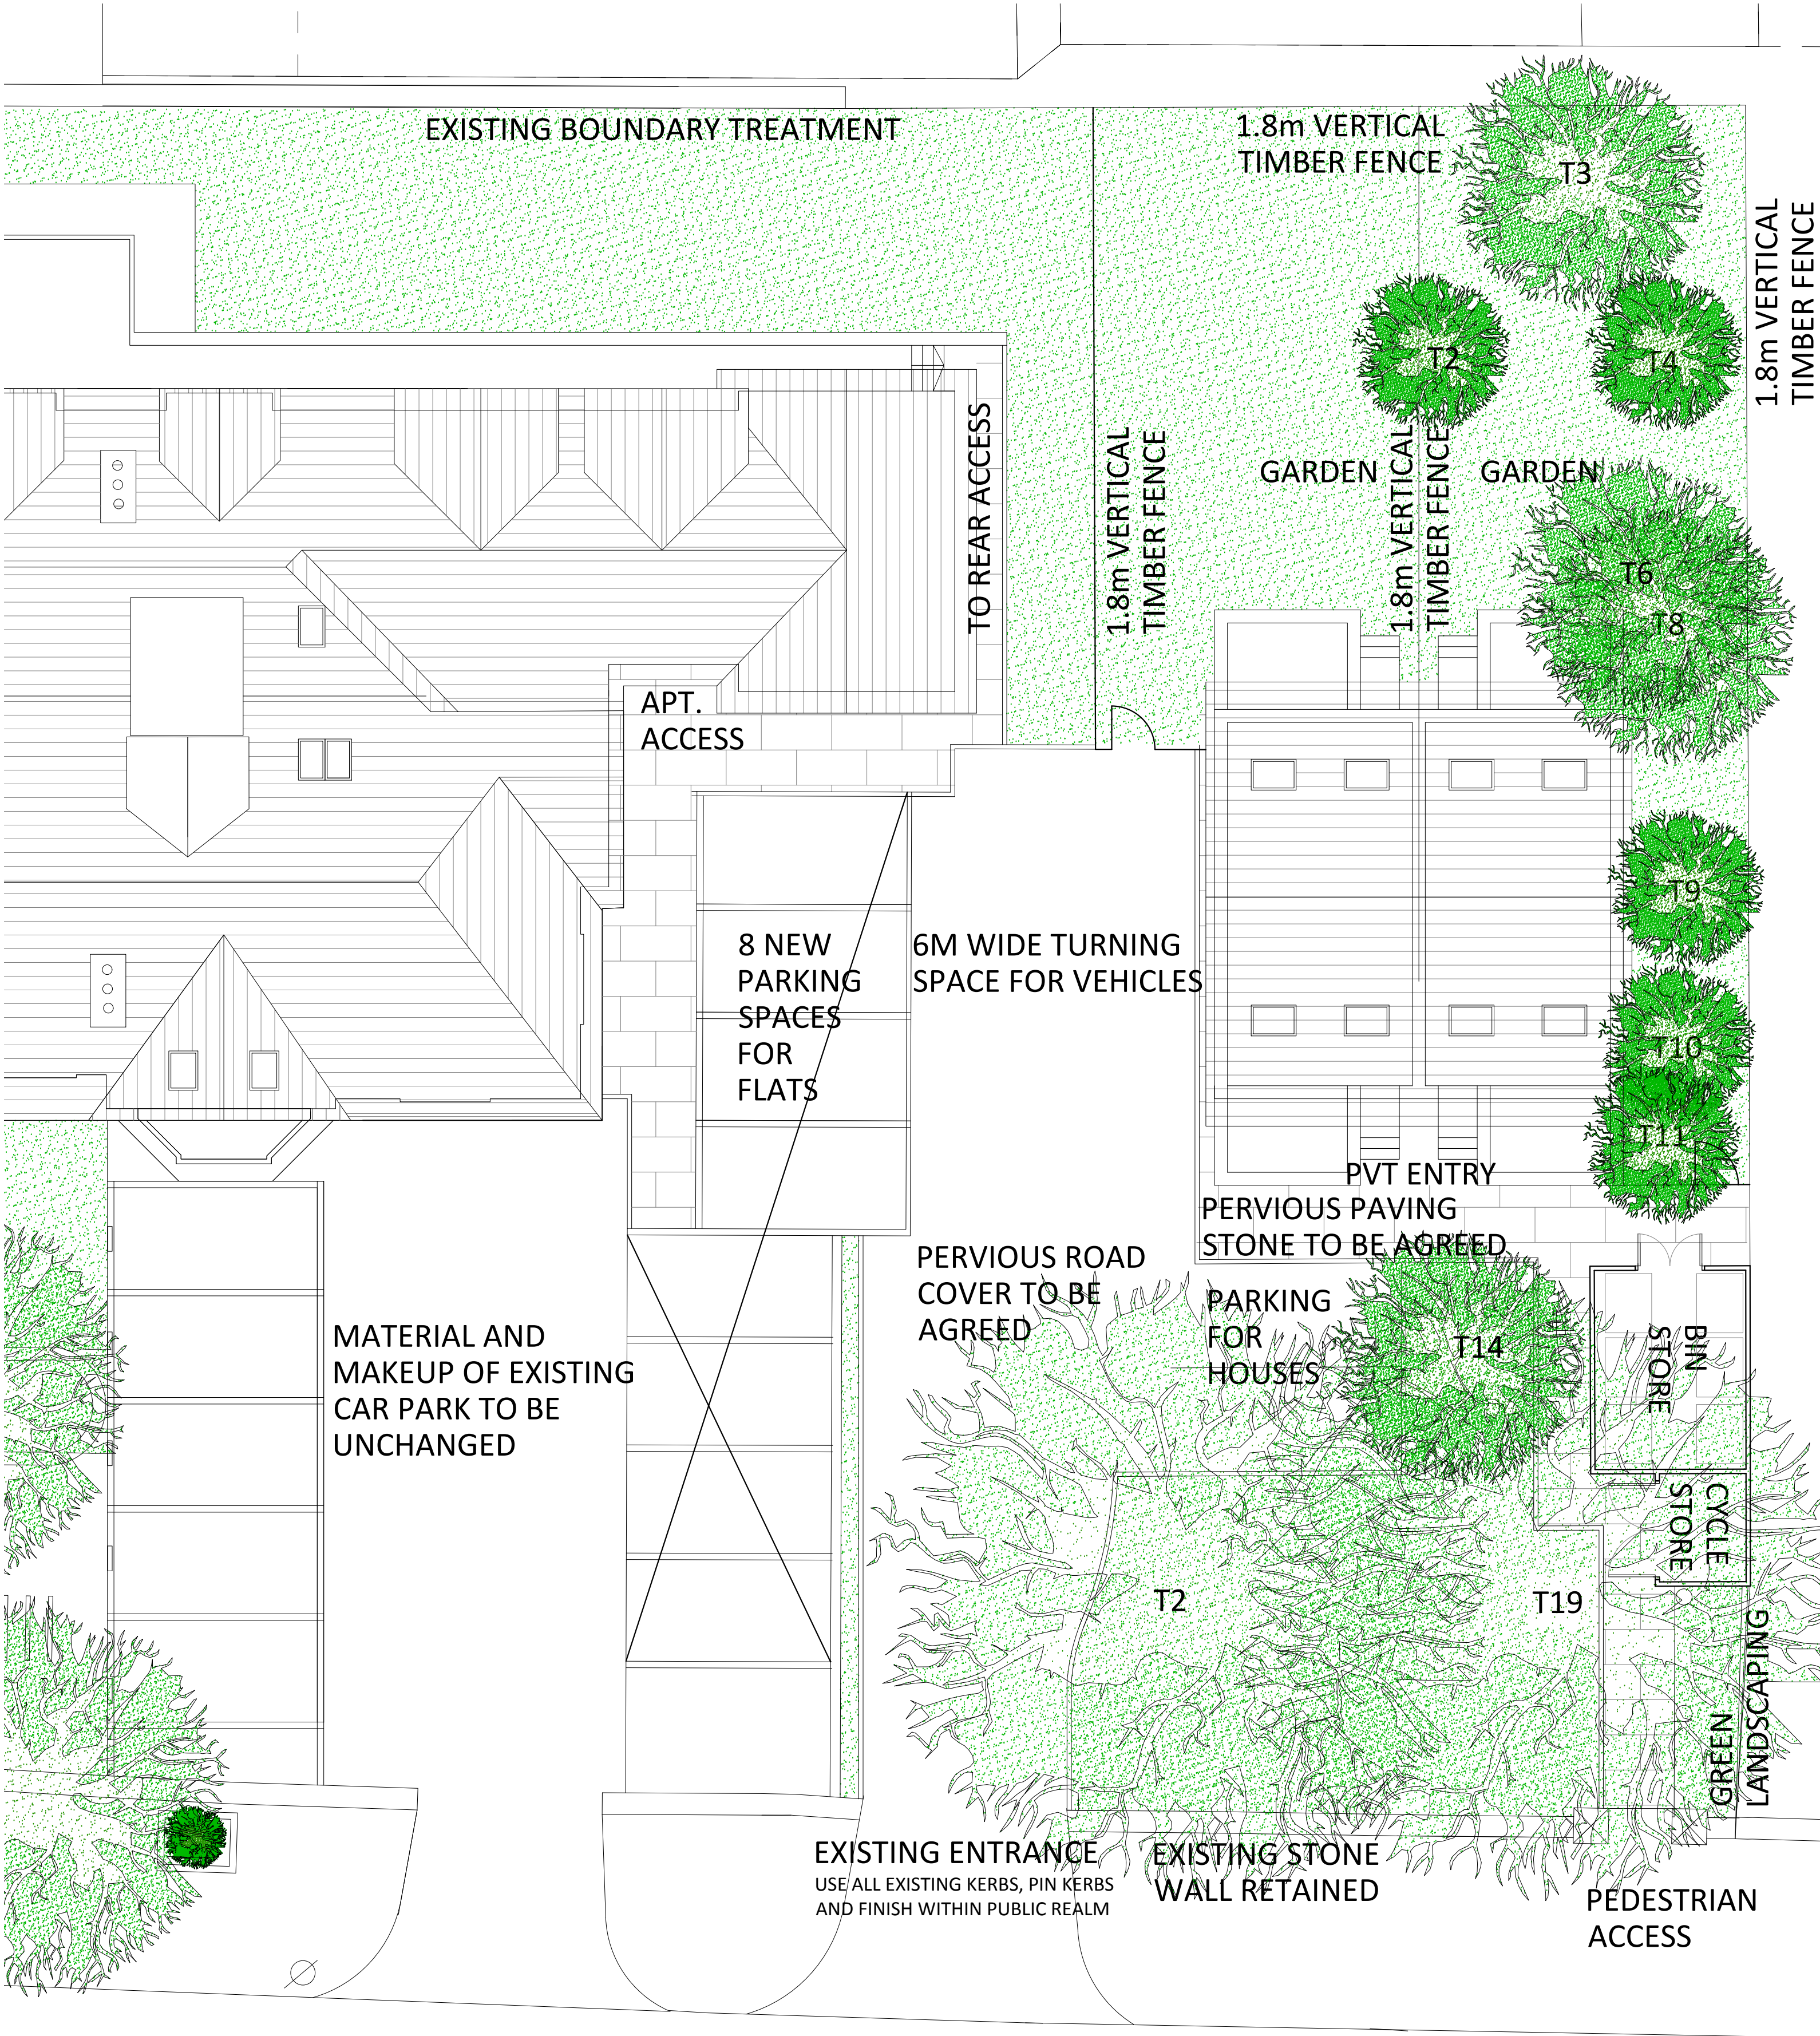

DRAWING IS THE INTELLECTUAL COPYRIGHT OF 12 / 23 ARCHITECTURE DESIGN LTD AND SHOULD NOT BE REPRODUCED WITHOUT PRIOR CONSENT.

ANY MATTERS ARISING SHOULD BE REPORTED TO THE ARCHITECT DIRECTLY AND IMMEDIATELY.




DRAWING/INFORMATION SHOULD NOT BE USED FOR ANY STRUCTURAL CALCULATIONS OR STRUCTURAL DESIGN BY ANY PARTY OTHER THAN A STRUCTURAL ENGINEER WHO HAS OBTAINED THE DRAWING FROM THE ARCHITECT.


12 / 23 ARCHITECTURE DESIGN LTD DO NOT TAKE RESPONSIBILITY FOR ANY SETTING OUT INFORMATION OR ANY INCORRECT SURVEY INFORMATION.

NAME AND NUMBER			TYPE	HEIGHT(m)
T2	1	TILIA SPP	EX. TREE	13
T3	1	PRUNUS SPP	EX. TREE	10
T4	1	ACER PSEUDOPLATANUS	EX. TREE	10
T6	1	ACER PSEUDOPLATANUS	EX. TREE	9
T8	1	TILIA SPP	EX. TREE	14
T9	1	TILIA SPP	EX. TREE	12
T10	1	TILIA SPP	EX. TREE	14
T11	1	TILIA SPP	EX. TREE	14
T14	1	TILIA SPP	EX. TREE	14
T19	1	TILIA SPP	EX. TREE	12

DUE TO THE AMOUNT OF EXISTING TREES TO BE RETAINED NO FURTHER/NEW TREE PLANTING IS PROPOSED

ALL TOP SOIL FOR GRASS TO BE MINIMUM 15cm IN DEPTH

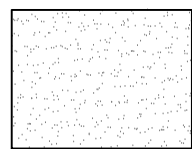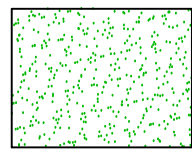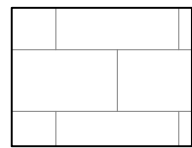- PERVIOUS ROAD FINISH
- GRASS
- PERVIOUS STONE SETTS

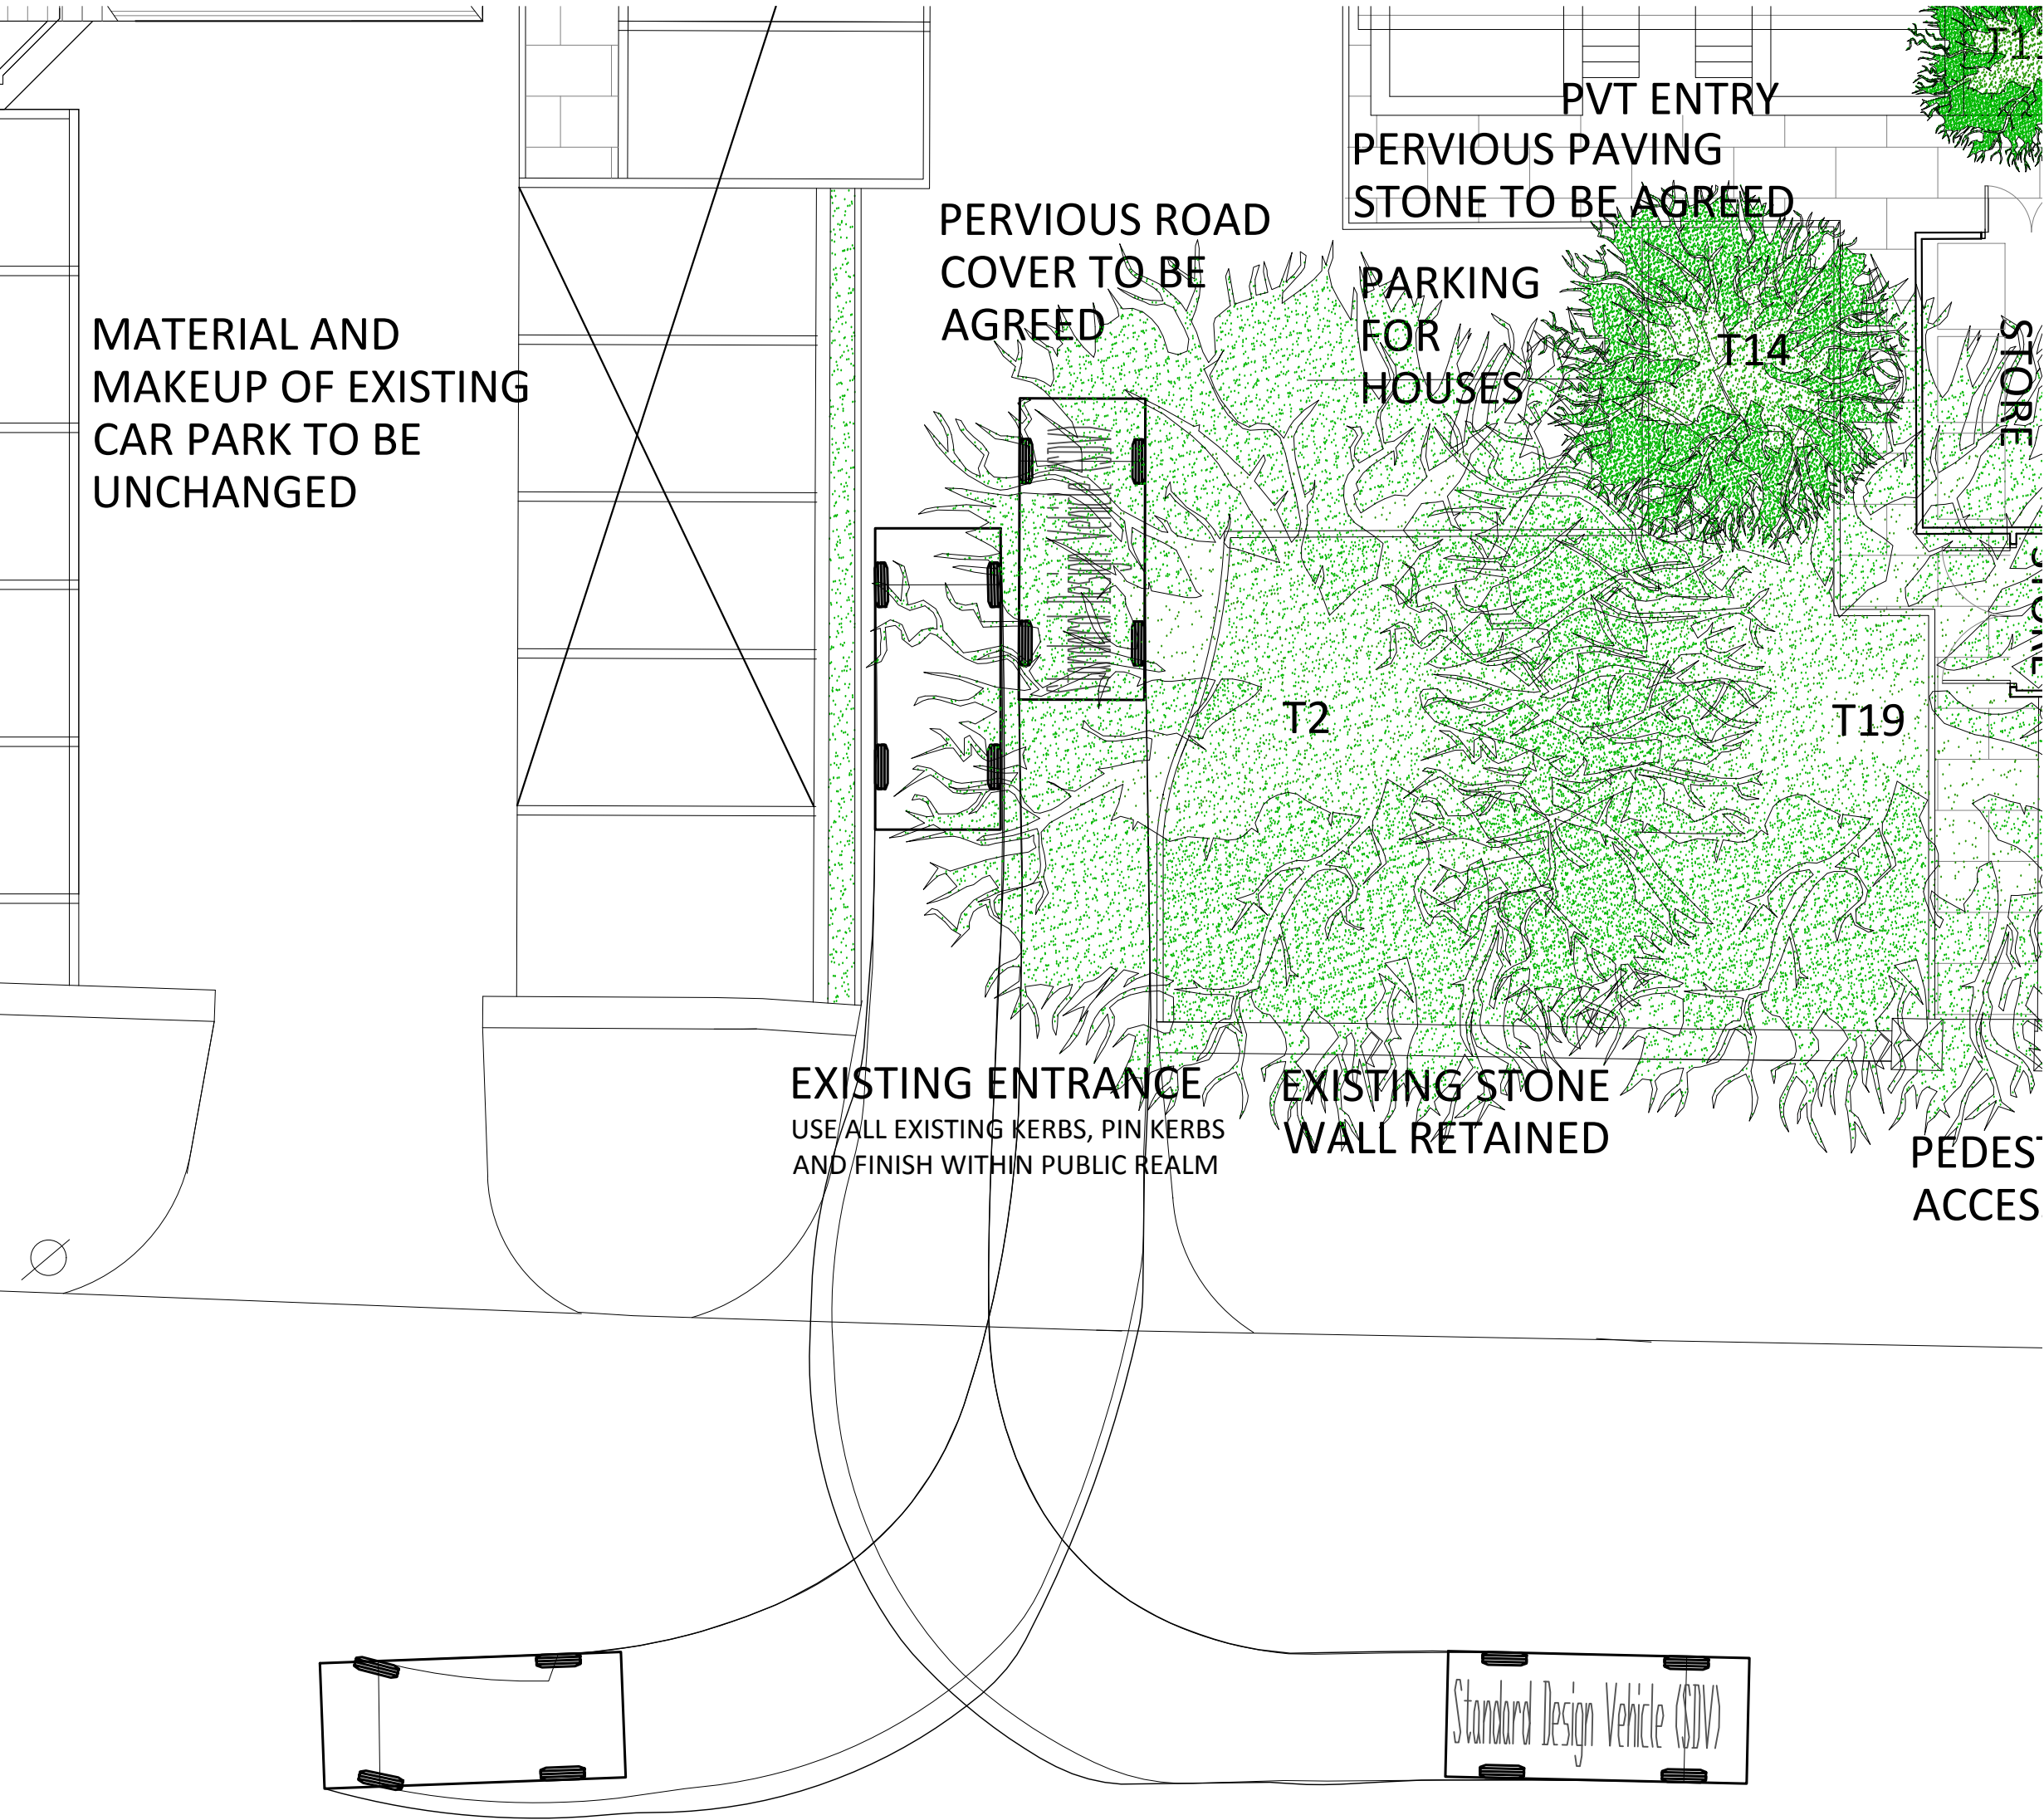


DRAWING IS THE INTELLECTUAL COPYRIGHT OF 12 / 23 ARCHITECTURE DESIGN LTD AND SHOULD NOT BE REPRODUCED WITHOUT PRIOR CONSENT.

ANY MATTERS ARISING SHOULD BE REPORTED TO THE ARCHITECT DIRECTLY AND IMMEDIATELY.

DRAWING/INFORMATION SHOULD NOT BE USED FOR ANY STRUCTURAL CALCULATIONS OR STRUCTURAL DESIGN BY ANY PARTY OTHER THAN A STRUCTURAL ENGINEER WHO HAS OBTAINED THE DRAWING FROM THE ARCHITECT.

12 / 23 ARCHITECTURE DESIGN LTD DO NOT TAKE RESPONSIBILITY FOR ANY SETTING OUT INFORMATION OR ANY INCORRECT SURVEY INFORMATION.

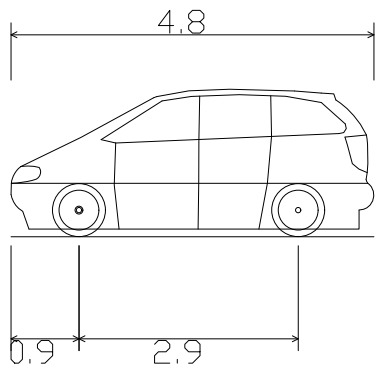

Standard Design Vehicle (SDV)	
Overall Length	4.800m
Overall Width	2.000m
Overall Body Height	1.950m
Min Body Ground Clearance	0.100m
Track Width	2.000m
Lock to lock time	4.00s
Wall to Wall Turning Radius	6.000m

Revision: -	Description: -	Date: -	Initials: -
A	GENERALLY UPDATED	18.06.19	LW

Client:
ALDWYCH GROUP LTD
Project:
169 367 WILMSLOW ROAD
Title:
PROPOSED VEHICLE ACCESS

Drawing No: PL 010	Revision: A	Scale: 1:100 @ A2	Drawn: LW	Date: 01.04.19
-----------------------	----------------	----------------------	--------------	-------------------

12/23
Architecture Design
Limited

11-23 Bridgewater Place
Manchester
M4 1QF


T : 0161 711 0584
E : lwalsh@1223arch.co.uk
W : www.1223arch.co.uk

DRAWING IS THE INTELLECTUAL COPYRIGHT OF 12 / 23 ARCHITECTURE DESIGN LTD AND SHOULD NOT BE REPRODUCED WITHOUT PRIOR CONSENT.


ANY MATTERS ARISING SHOULD BE REPORTED TO THE ARCHITECT DIRECTLY AND IMMEDIATELY.

DRAWING/INFORMATION SHOULD NOT BE USED FOR ANY STRUCTURAL CALCULATIONS OR STRUCTURAL DESIGN BY ANY PARTY OTHER THAN A STRUCTURAL ENGINEER WHO HAS OBTAINED THE DRAWING FROM THE ARCHITECT.


12 / 23 ARCHITECTURE DESIGN LTD DO NOT TAKE RESPONSIBILITY FOR ANY SETTING OUT INFORMATION OR ANY INCORRECT SURVEY INFORMATION.

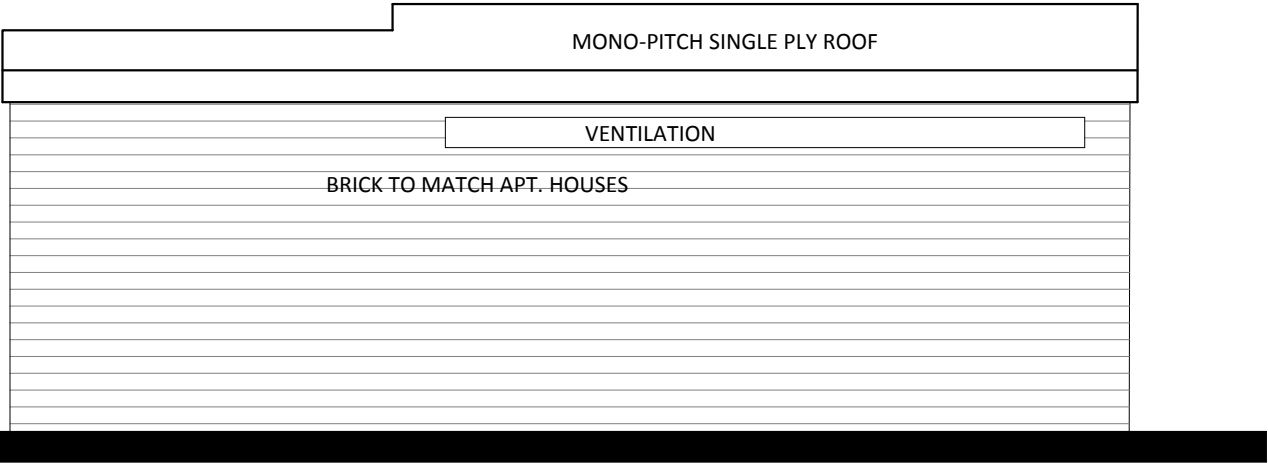


REAR ELAVATION

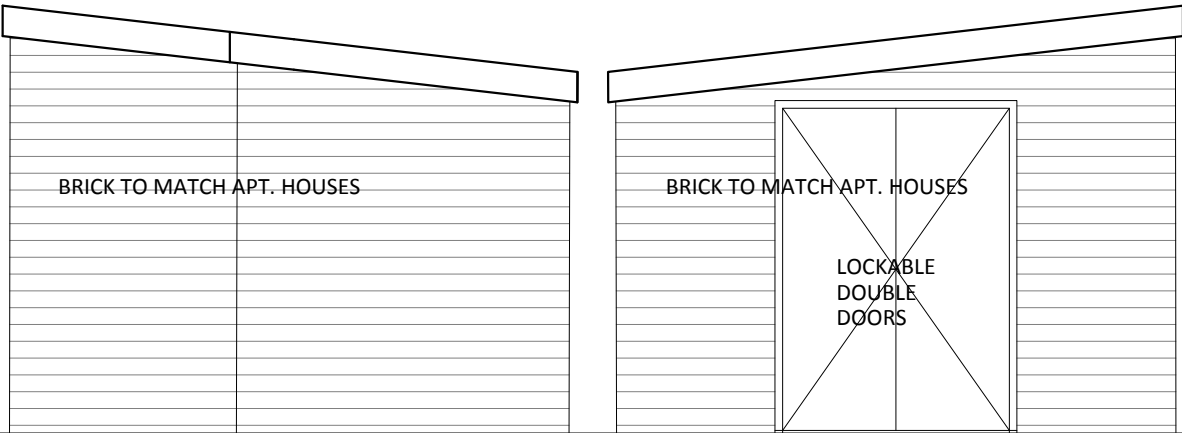

SIDE ELAVATIONS

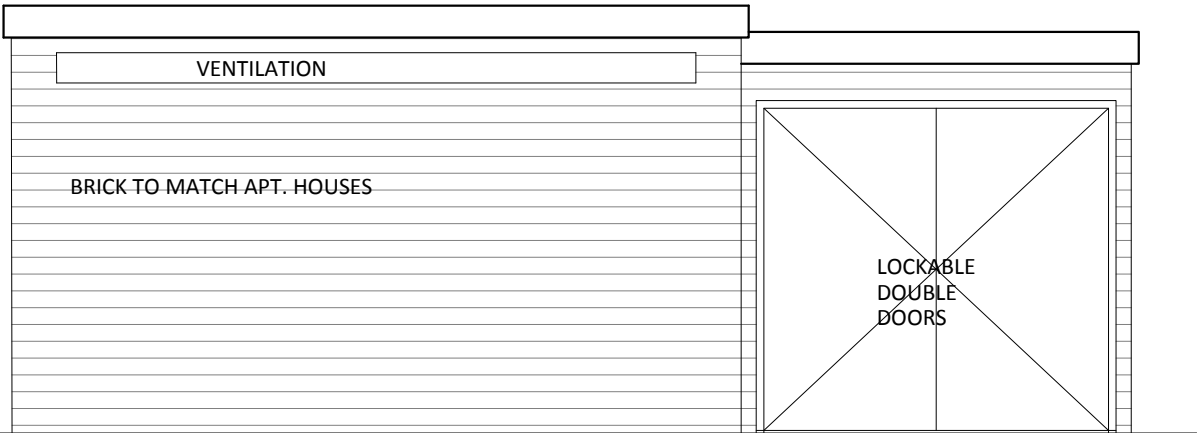

FRONT ELAVATION

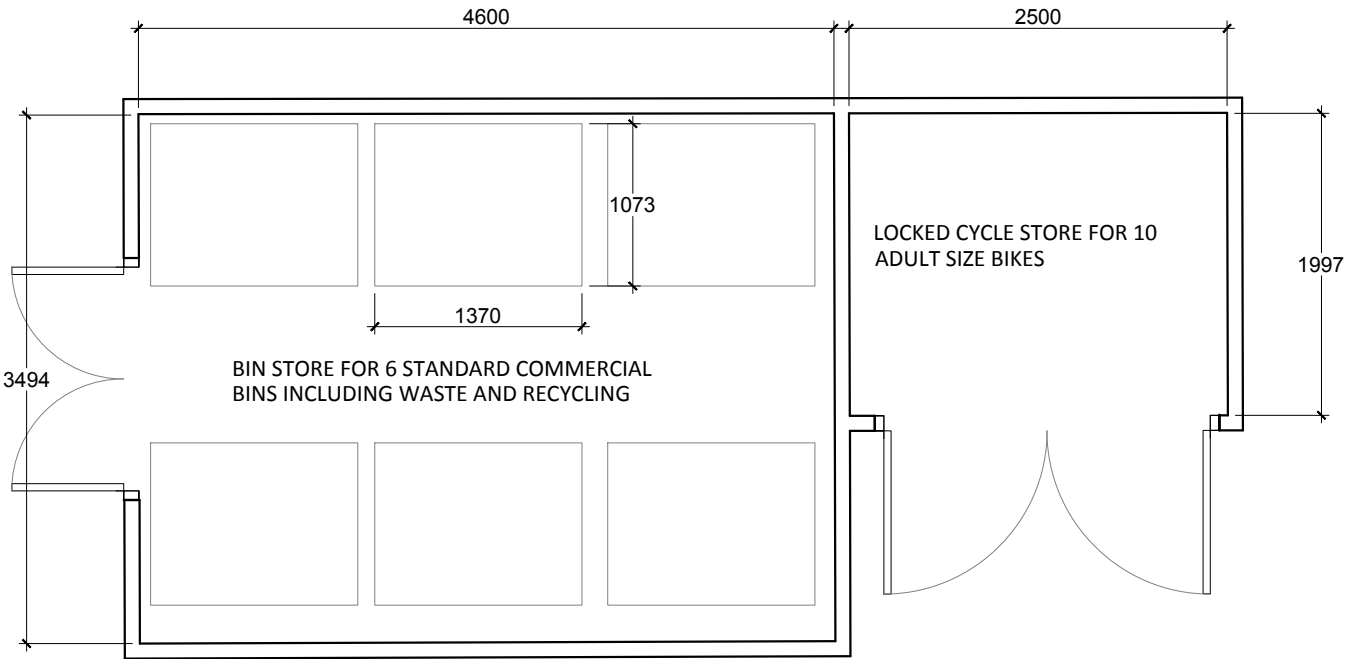

Revision:-	Description:-	Date:-	Initials:-
-	-	-	-

Client

ALDWYCH GROUP LTD

Project

169 367 WILMSLOW ROAD

Title

PROPOSED BIN AND CYCLE STORE

Drawing No.

PL 011

Revision

-

Scale

1:50 @ A3

Drawn

LW

Date

03.06.19

12/23

Architecture Design

SUBMITTING OFFICE

11-23 Bridgewater Place

Manchester

M4 1QF

T :

0161 711 0584

E :

lwalsh@1223arch.co.uk

W :

www.1223arch.co.uk