



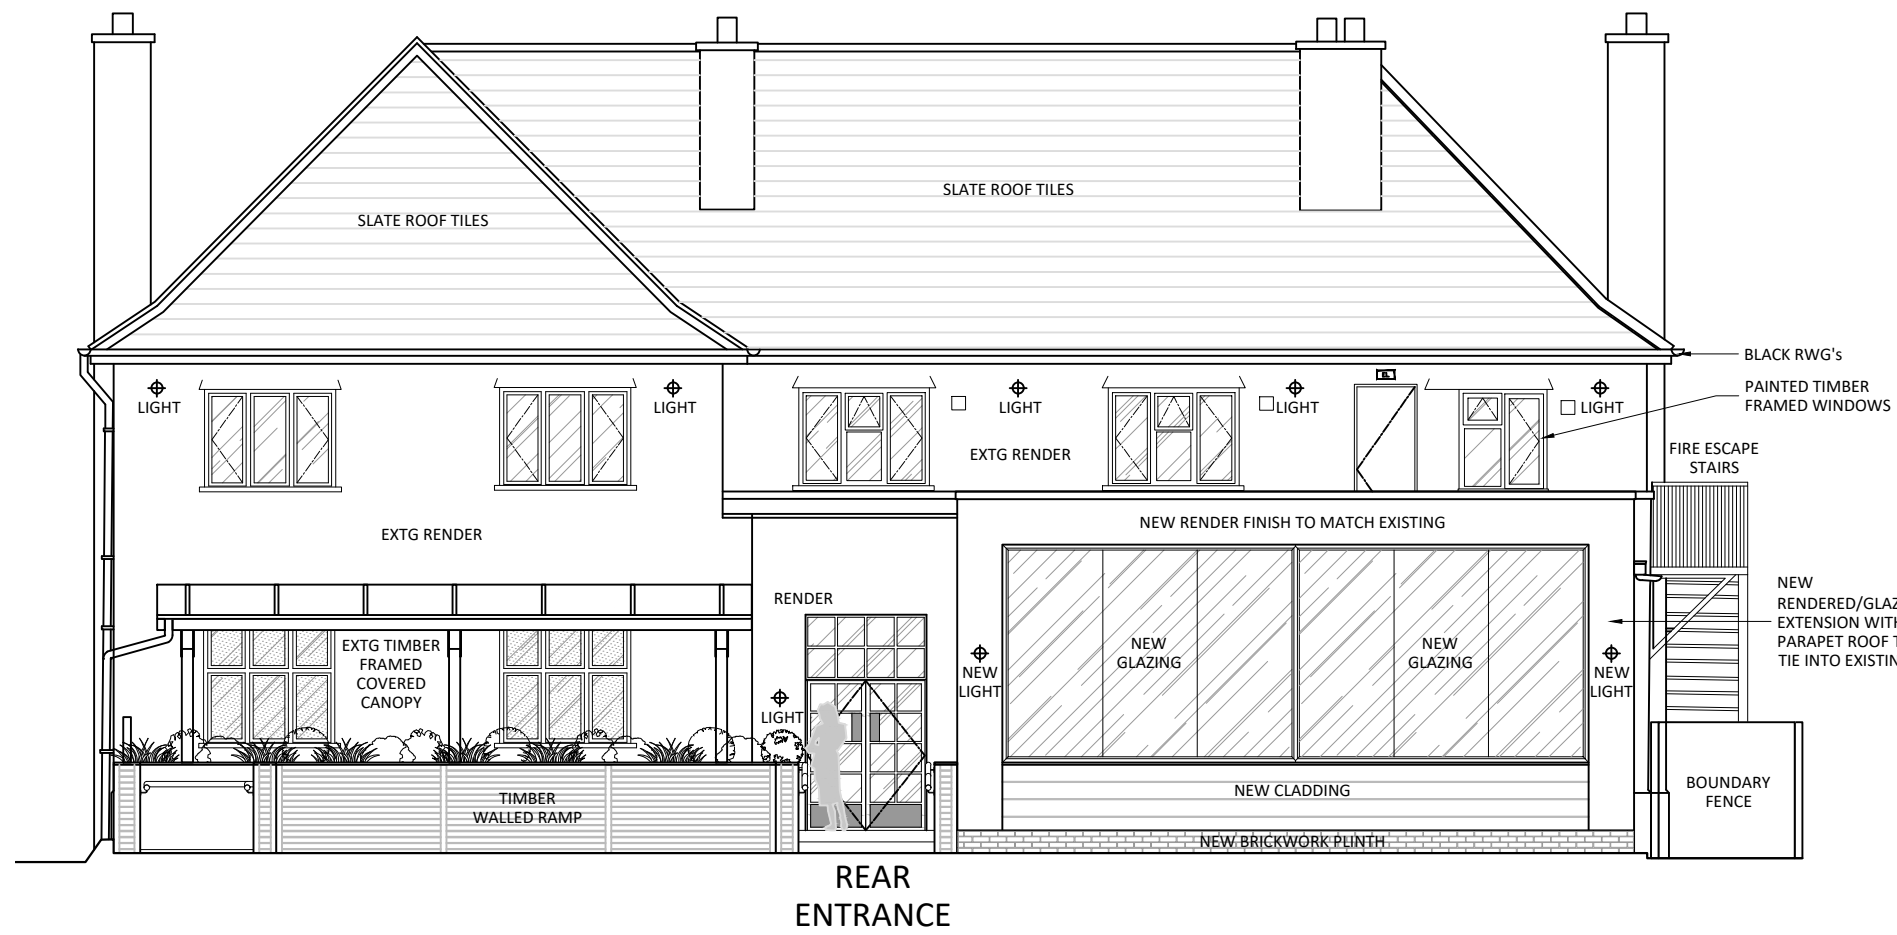


Datum 74.00m

REAR (SOUTH EAST FACING) ELEVATION AS PROPOSED
SCALE: 1:100@A2

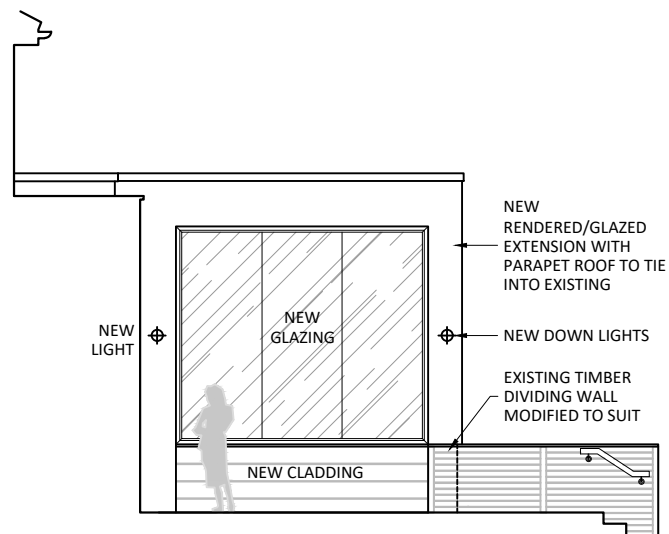


ELEVATION 'A' AS PROPOSED
SCALE: 1:100@A2

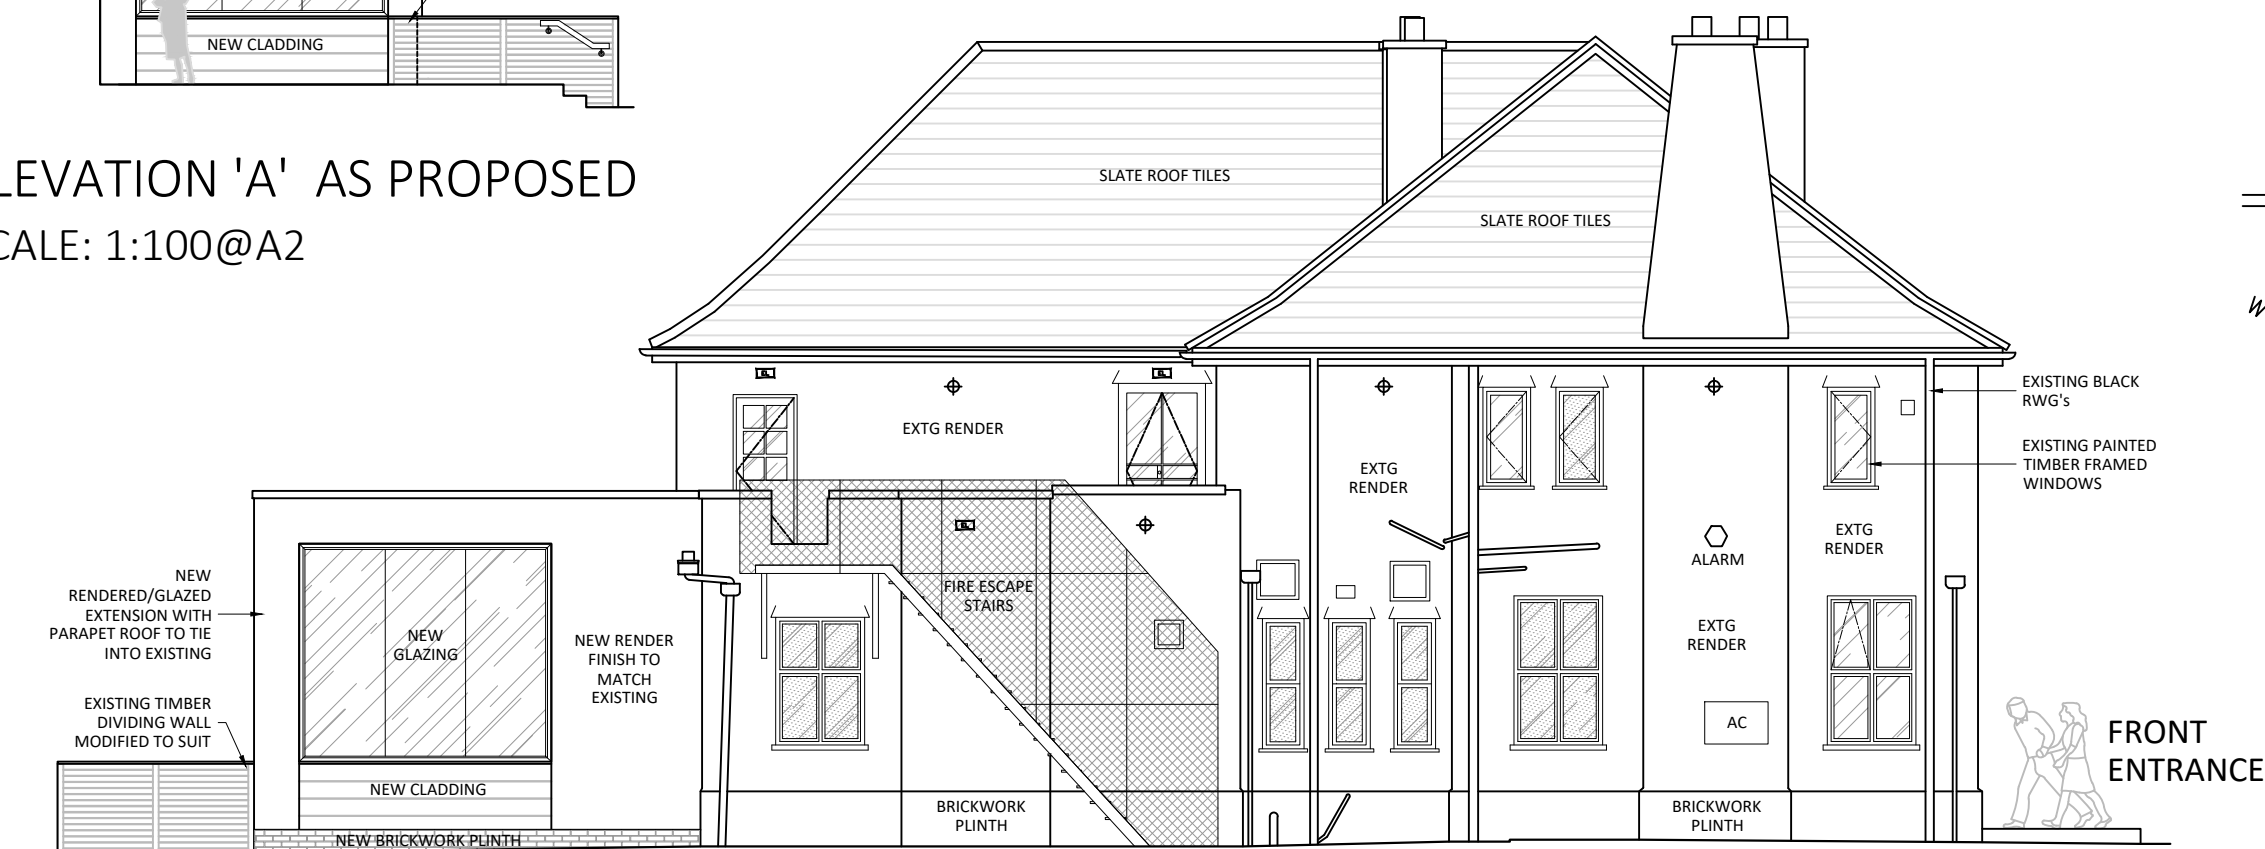


SIDE (NORTH EAST FACING) ELEVATION AS PROPOSED
SCALE: 1:100@A2

Datum 74.00m

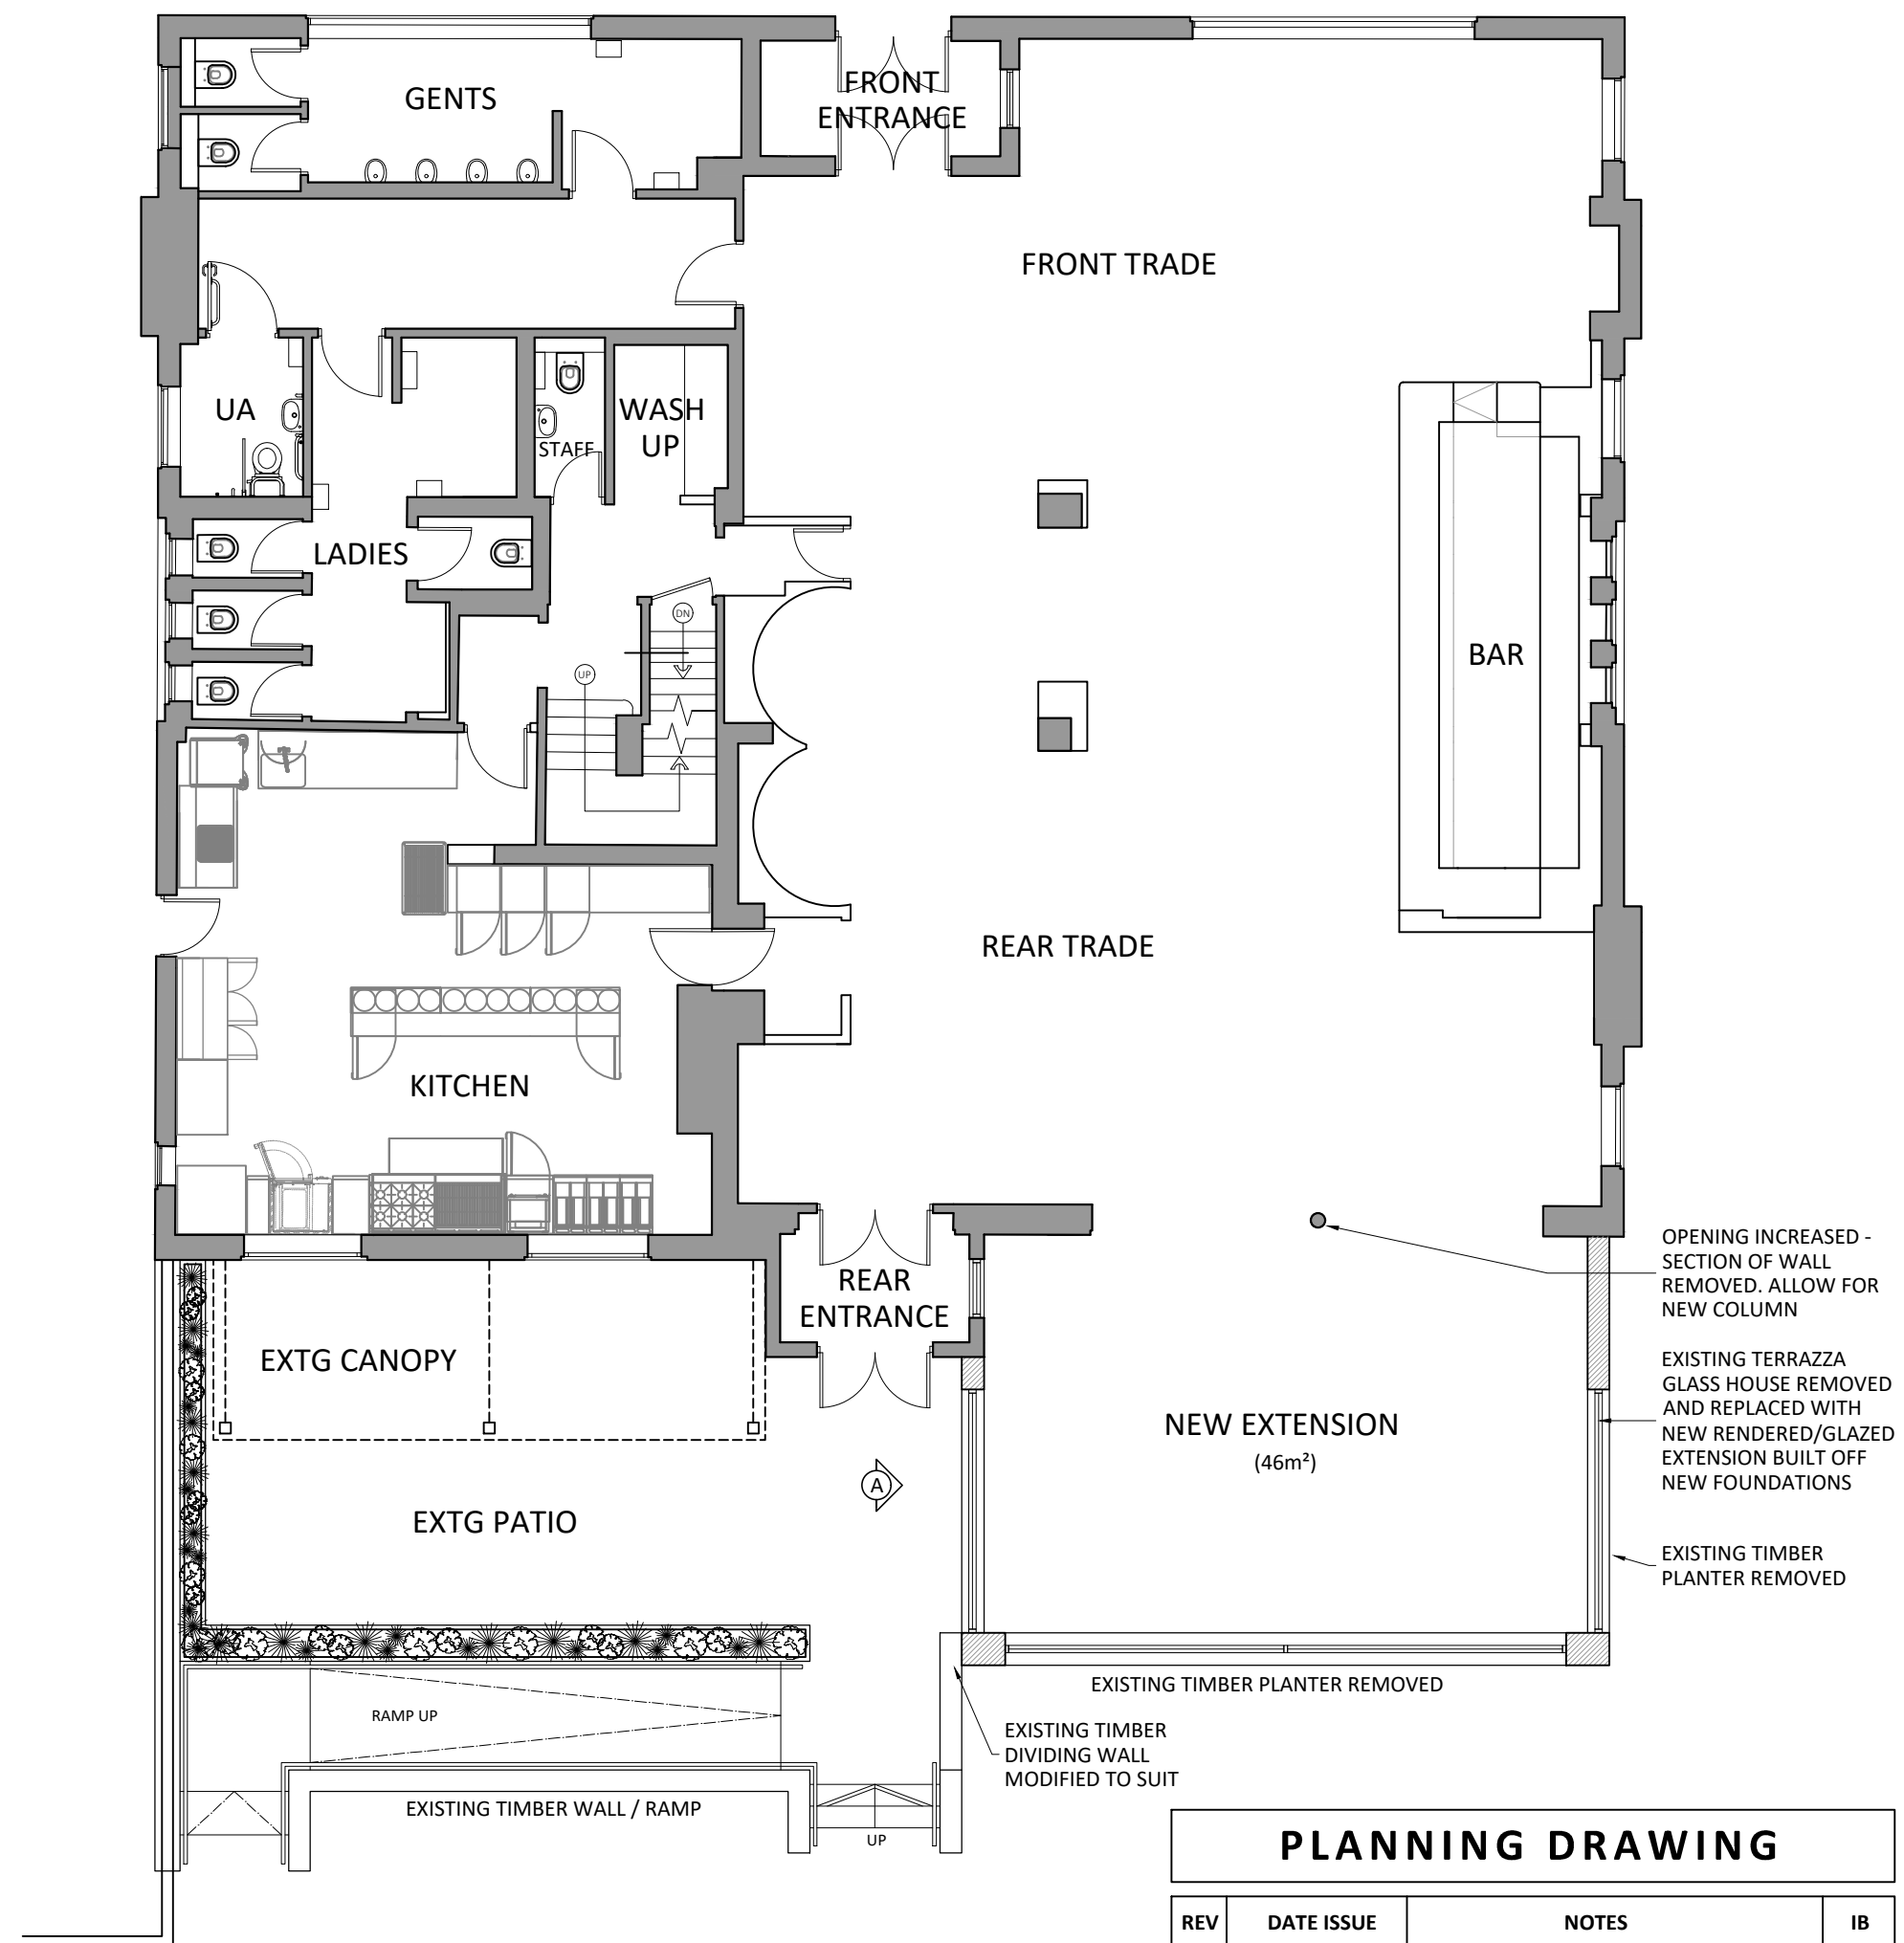

GROUND FLOOR PLAN AS PROPOSED
SCALE: 1:100@A2

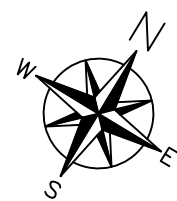

0 2 4 6 8 10
SCALE IN METRES

PLANNING DRAWING

REV	DATE ISSUE	NOTES	IB
A	04/10/2021	PROPOSED EXTENSION FACADE ADAPTED	LJS

© FREDERIC ROBINSON LTD DO NOT SCALE THIS DRAWING. ALL DIMENSIONS TO BE CHECKED AND VERIFIED ON SITE. THIS DRAWING IS TO BE READ IN CONJUNCTION WITH ALL OTHER RELEVANT DRAWINGS AND SPECIFICATIONS. ANY DISCREPANCIES IN THE DRAWINGS ARE TO BE REPORTED IMMEDIATELY TO THE PROPERTY DEPARTMENT AT FREDERIC ROBINSON LIMITED. THIS DRAWING IS NOT TO BE USED FOR CONSTRUCTION OR SALES PURPOSES UNLESS EXPRESSLY MARKED AS SUCH.				
IMPORTANT NOTE REGARDING ASBESTOS THIS BUILDING MAY CONTAIN ASBESTOS. A COPY OF THE INTRUSIVE ASBESTOS SURVEY FOR THIS BUILDING HAS BEEN MADE AVAILABLE TO ALL CONTRACTORS. SHOULD COPIES BE REQUIRED PLEASE CONTACT THE PROPERTY DEPARTMENT USING THE DETAILS OPPOSITE.				
		FREDERIC ROBINSON LIMITED PROPERTY DEPARTMENT UNICORN BREWERY STOCKPORT CHESHIRE SK1 1JJ Tel: +44 (0)161 480 6571 Fax: +44 (0)161 476 6011 Email:info@frederic-robinson.co.uk		
PROJECT TITLE:		THE AIRPORT, RINGWAY ROAD, MANCHESTER, M22 5WH		
DRAWING TITLE:		PLANNING DRAWING (PUBLIC HOUSE) - GF PLAN & ELEVATIONS AS PROPOSED		
ARCINV NO:		ARCINV 442	DATE:	AUG 21
DRAWN BY:		DWG NO:	203	REVISION:
				A