

GOOGLE STREETVIEW - [Hyperlink to streetview of the site](#)

A diagram showing a step function. A red outline represents the function, which is high on the left and drops to a lower level on the right. Below it, a blue arrow points to the right, indicating the direction of flow or the sequence of steps.


	Hutchinson 3G UK Limited Step House, 20 Grenfell Road Maidenhead, SL6 1EH Tel: 01628 785 000 Fax: 01628 765 001		Hatfield Business Park Hatfield Hertfordshire AL10 9BW Tel: 01707 315000 Fax: 01707 319001
---	---	---	---

Mobile Broadband Network Limited
Sixth Floor, Thames Tower, Station Road, Reading, RG1 1LX



Tel: 01133023550
e-mail: info@whptelecoms.com

Master Drawing No:	Issue:
1636575 MAN430 79780 - M003	C

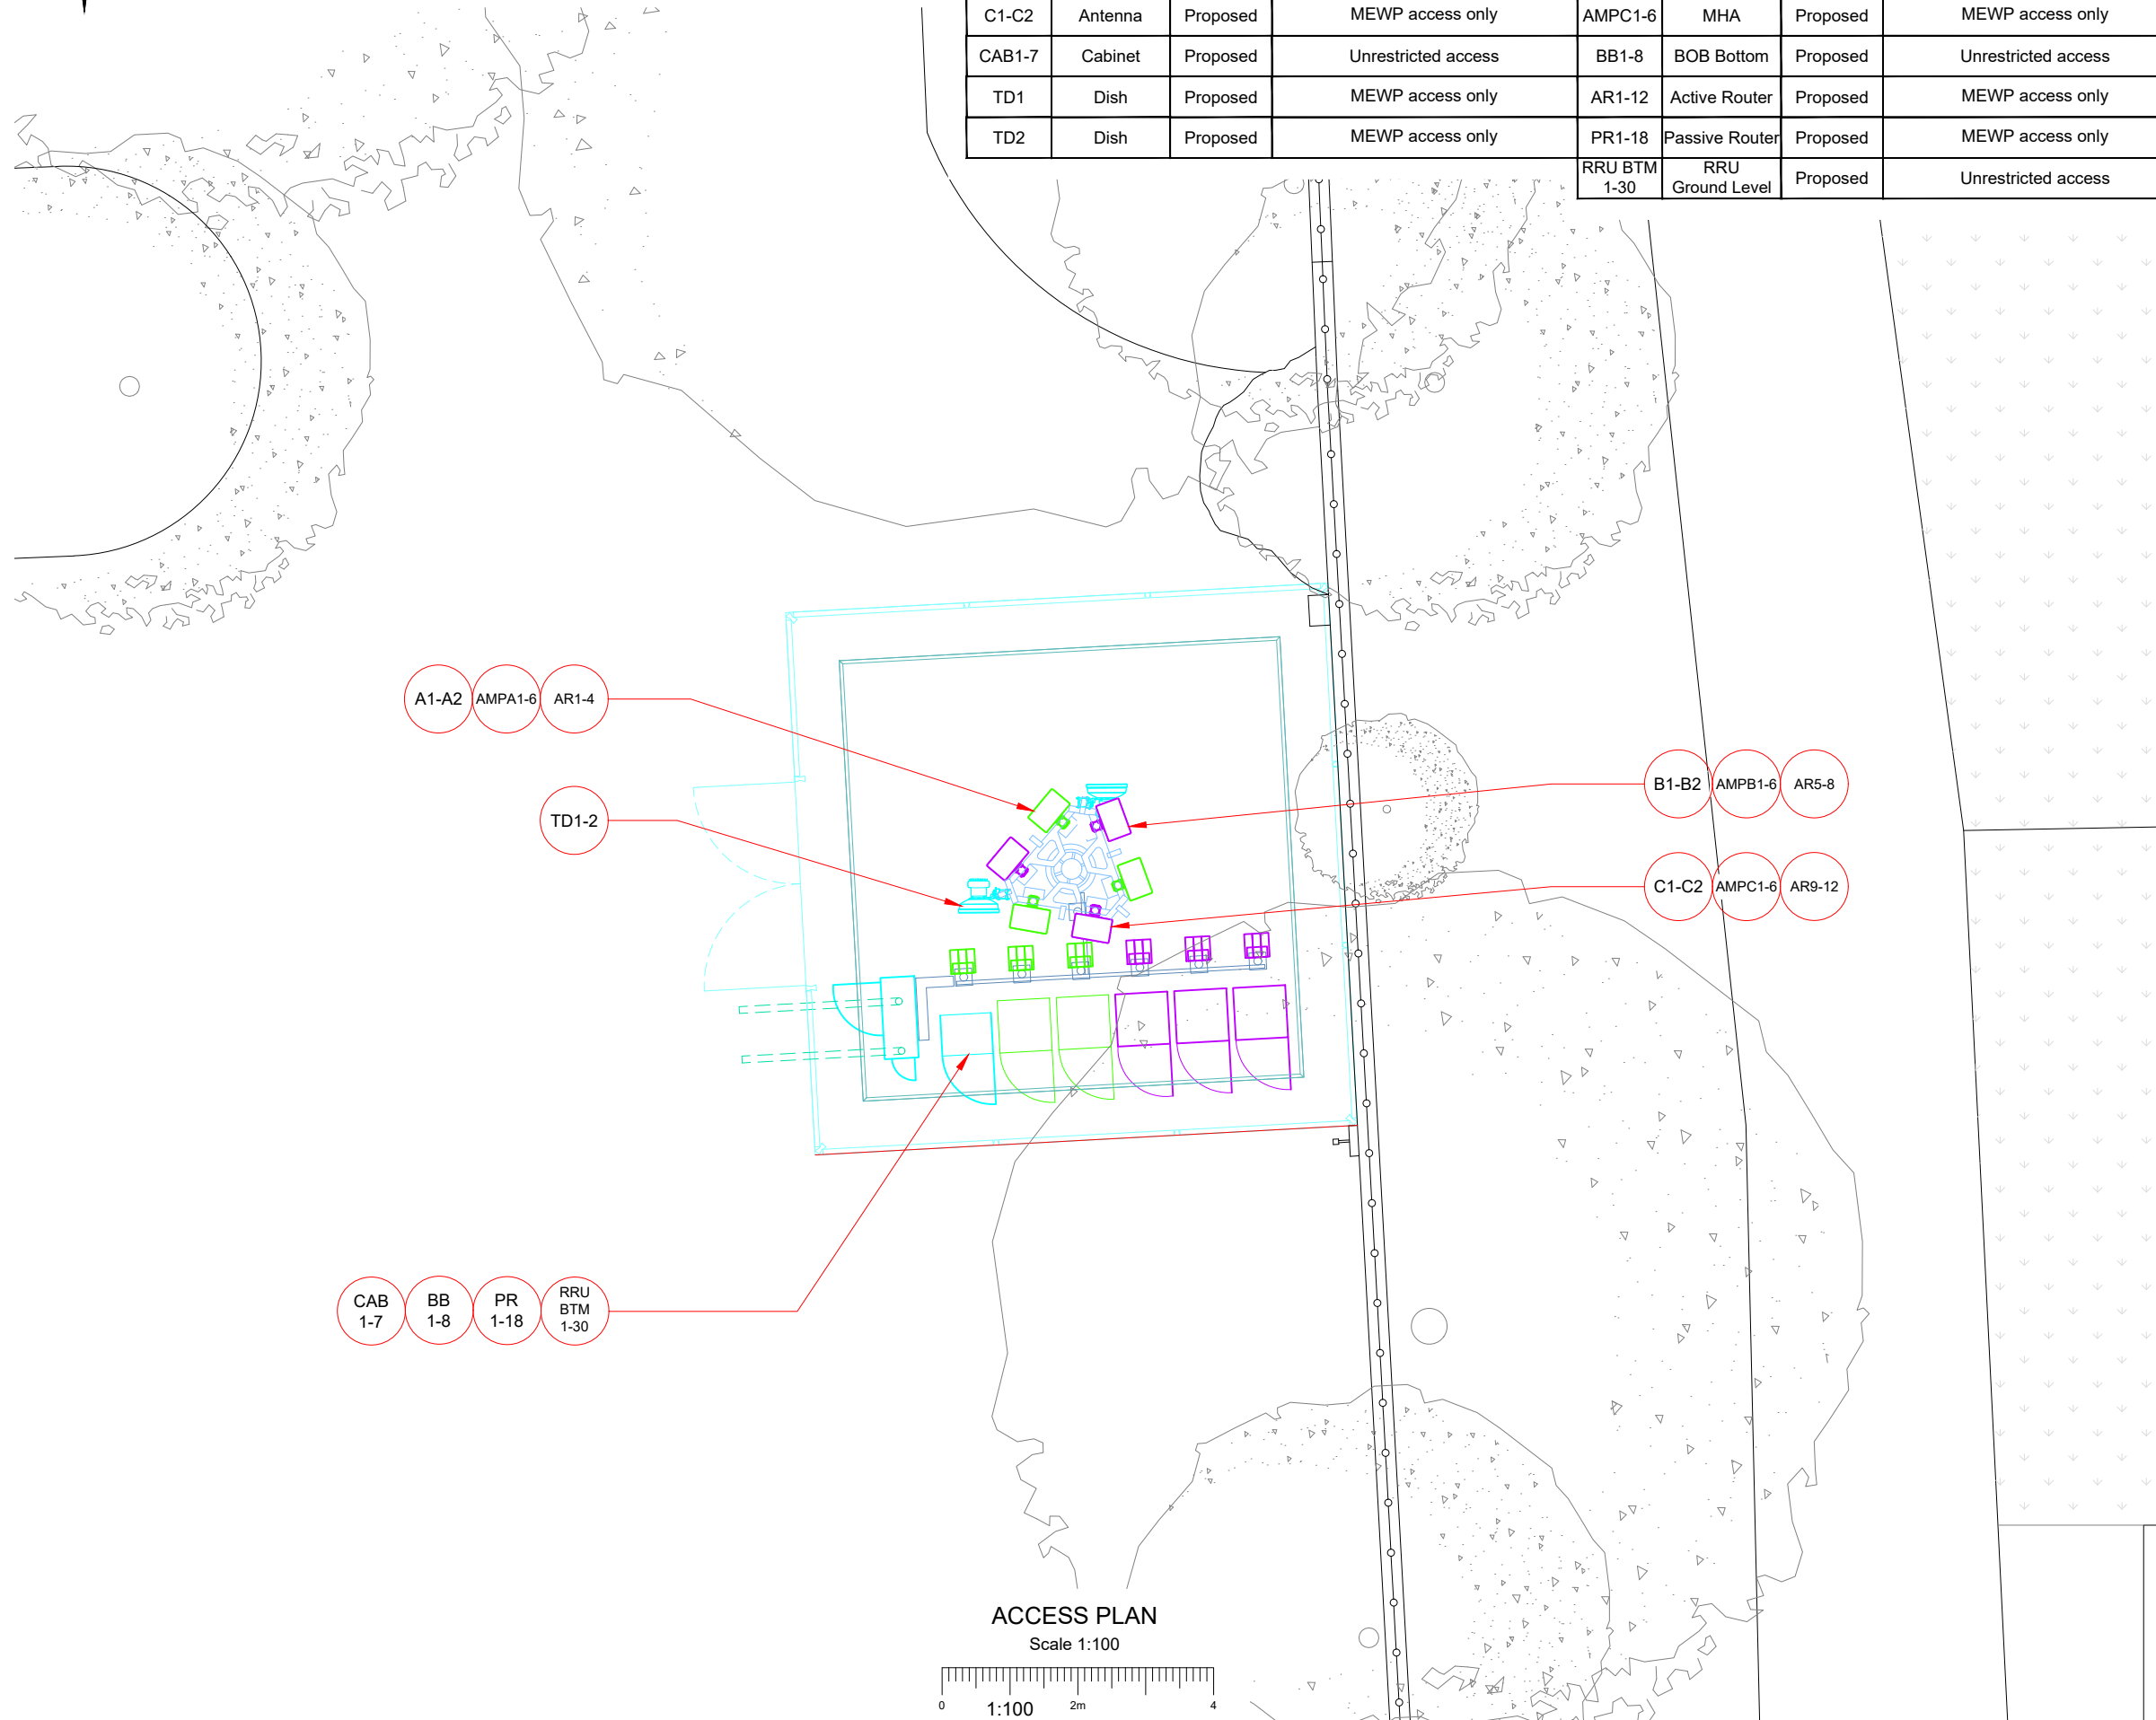

Asset Reference	Asset Description:	Asset Status:	Antenna / Dish / MHA / RRU / Equipment Access Description:	Asset Reference	Asset Description:	Asset Status:	Antenna / Dish / MHA / RRU / Equipment Access Description:
A1-A2	Antenna	Proposed	MEWP access only	AMPA1-6	MHA	Proposed	MEWP access only
B1-B2	Antenna	Proposed	MEWP access only	AMPB1-6	MHA	Proposed	MEWP access only
C1-C2	Antenna	Proposed	MEWP access only	AMPC1-6	MHA	Proposed	MEWP access only
CAB1-7	Cabinet	Proposed	Unrestricted access	BB1-8	BOB Bottom	Proposed	Unrestricted access
TD1	Dish	Proposed	MEWP access only	AR1-12	Active Router	Proposed	MEWP access only
TD2	Dish	Proposed	MEWP access only	PR1-18	Passive Router	Proposed	MEWP access only
				RRU BTM 1-30	RRU Ground Level	Proposed	Unrestricted access

1. ALL DIMENSIONS IN MM UNLESS OTHERWISE NOTED.

SHARED CONFIGURATION SITE	
RF CONFIG	H2b

Master:	MBNL / EE / H3G:	Project:	Purpose of Issue:	Issue:
M003	MBNL	NTQ	Planning	C
Date:	16/09/2021	Revision / Upgrade Description:		
Drawn:	D.PARTON	Compound size reduced & moved due to SP request		
Checked:	A.FANNING			
Approved:	P.CONVERY			
Master:	MBNL / EE / H3G:	Project:	Purpose of Issue:	Issue:
M002	MBNL	NTQ	Planning	B
Date:	13/07/21	Revision / Upgrade Description:		
Drawn:	D.PARTON	Minor Amendments		
Checked:	A.FANNING			
Approved:	P.CONVERY			
Master:	MBNL / EE / H3G:	Project:	Purpose of Issue:	Issue:
M001	MBNL	NTQ	Planning	A
Date:	29/06/21	Revision / Upgrade Description:		
Drawn:	J. BOOTE	First Issue		
Checked:	J. STOCKDALE			
Approved:	J. STOCKDALE			

	Hutchinson 3G UK Limited Star House, 20 Grenfell Road Maidenhead, SL6 1EH Tel: 01628 765 000 Fax: 01628 765 001		Hatfield Business Park Hatfield Hertfordshire AL10 9BW Tel: 01707 315000 Fax: 01707 319001
H3G Base Station Information line: 0845 0443000 Available 8am-5pm Monday to Friday			

Mobile Broadband Network Limited
Sixth Floor, Thames Tower, Station Road, Reading, RG1 1LX

Design Consultant & Principal Contractor:



WHP Telecoms
Unit 1 Maple Park,
Low Fields Avenue, Leeds
LS12 6HH

Tel: 01133023550
e-mail: info@whptelecoms.com

Site Name: **BRITISH MUSLIM HERITAGE CENTRE**

Site ID: 1636575


Address: BRITISH MUSLIM HERITAGE CENTRE,
COLLEGE ROAD,
WHALLEY RANGE, MANCHESTER,
GREATER MANCHESTER,
M16 8BP

Title: 003 ACCESS PLAN

Project: NTQ

Purpose of Issue: **GENERAL ARRANGEMENT**

EE Cell ID: 79780	MBNL Cell ID: MAN430	3UK Cell ID: -
Master Drawing No: 1636575_MAN430_79780_-_M003		Issue: C

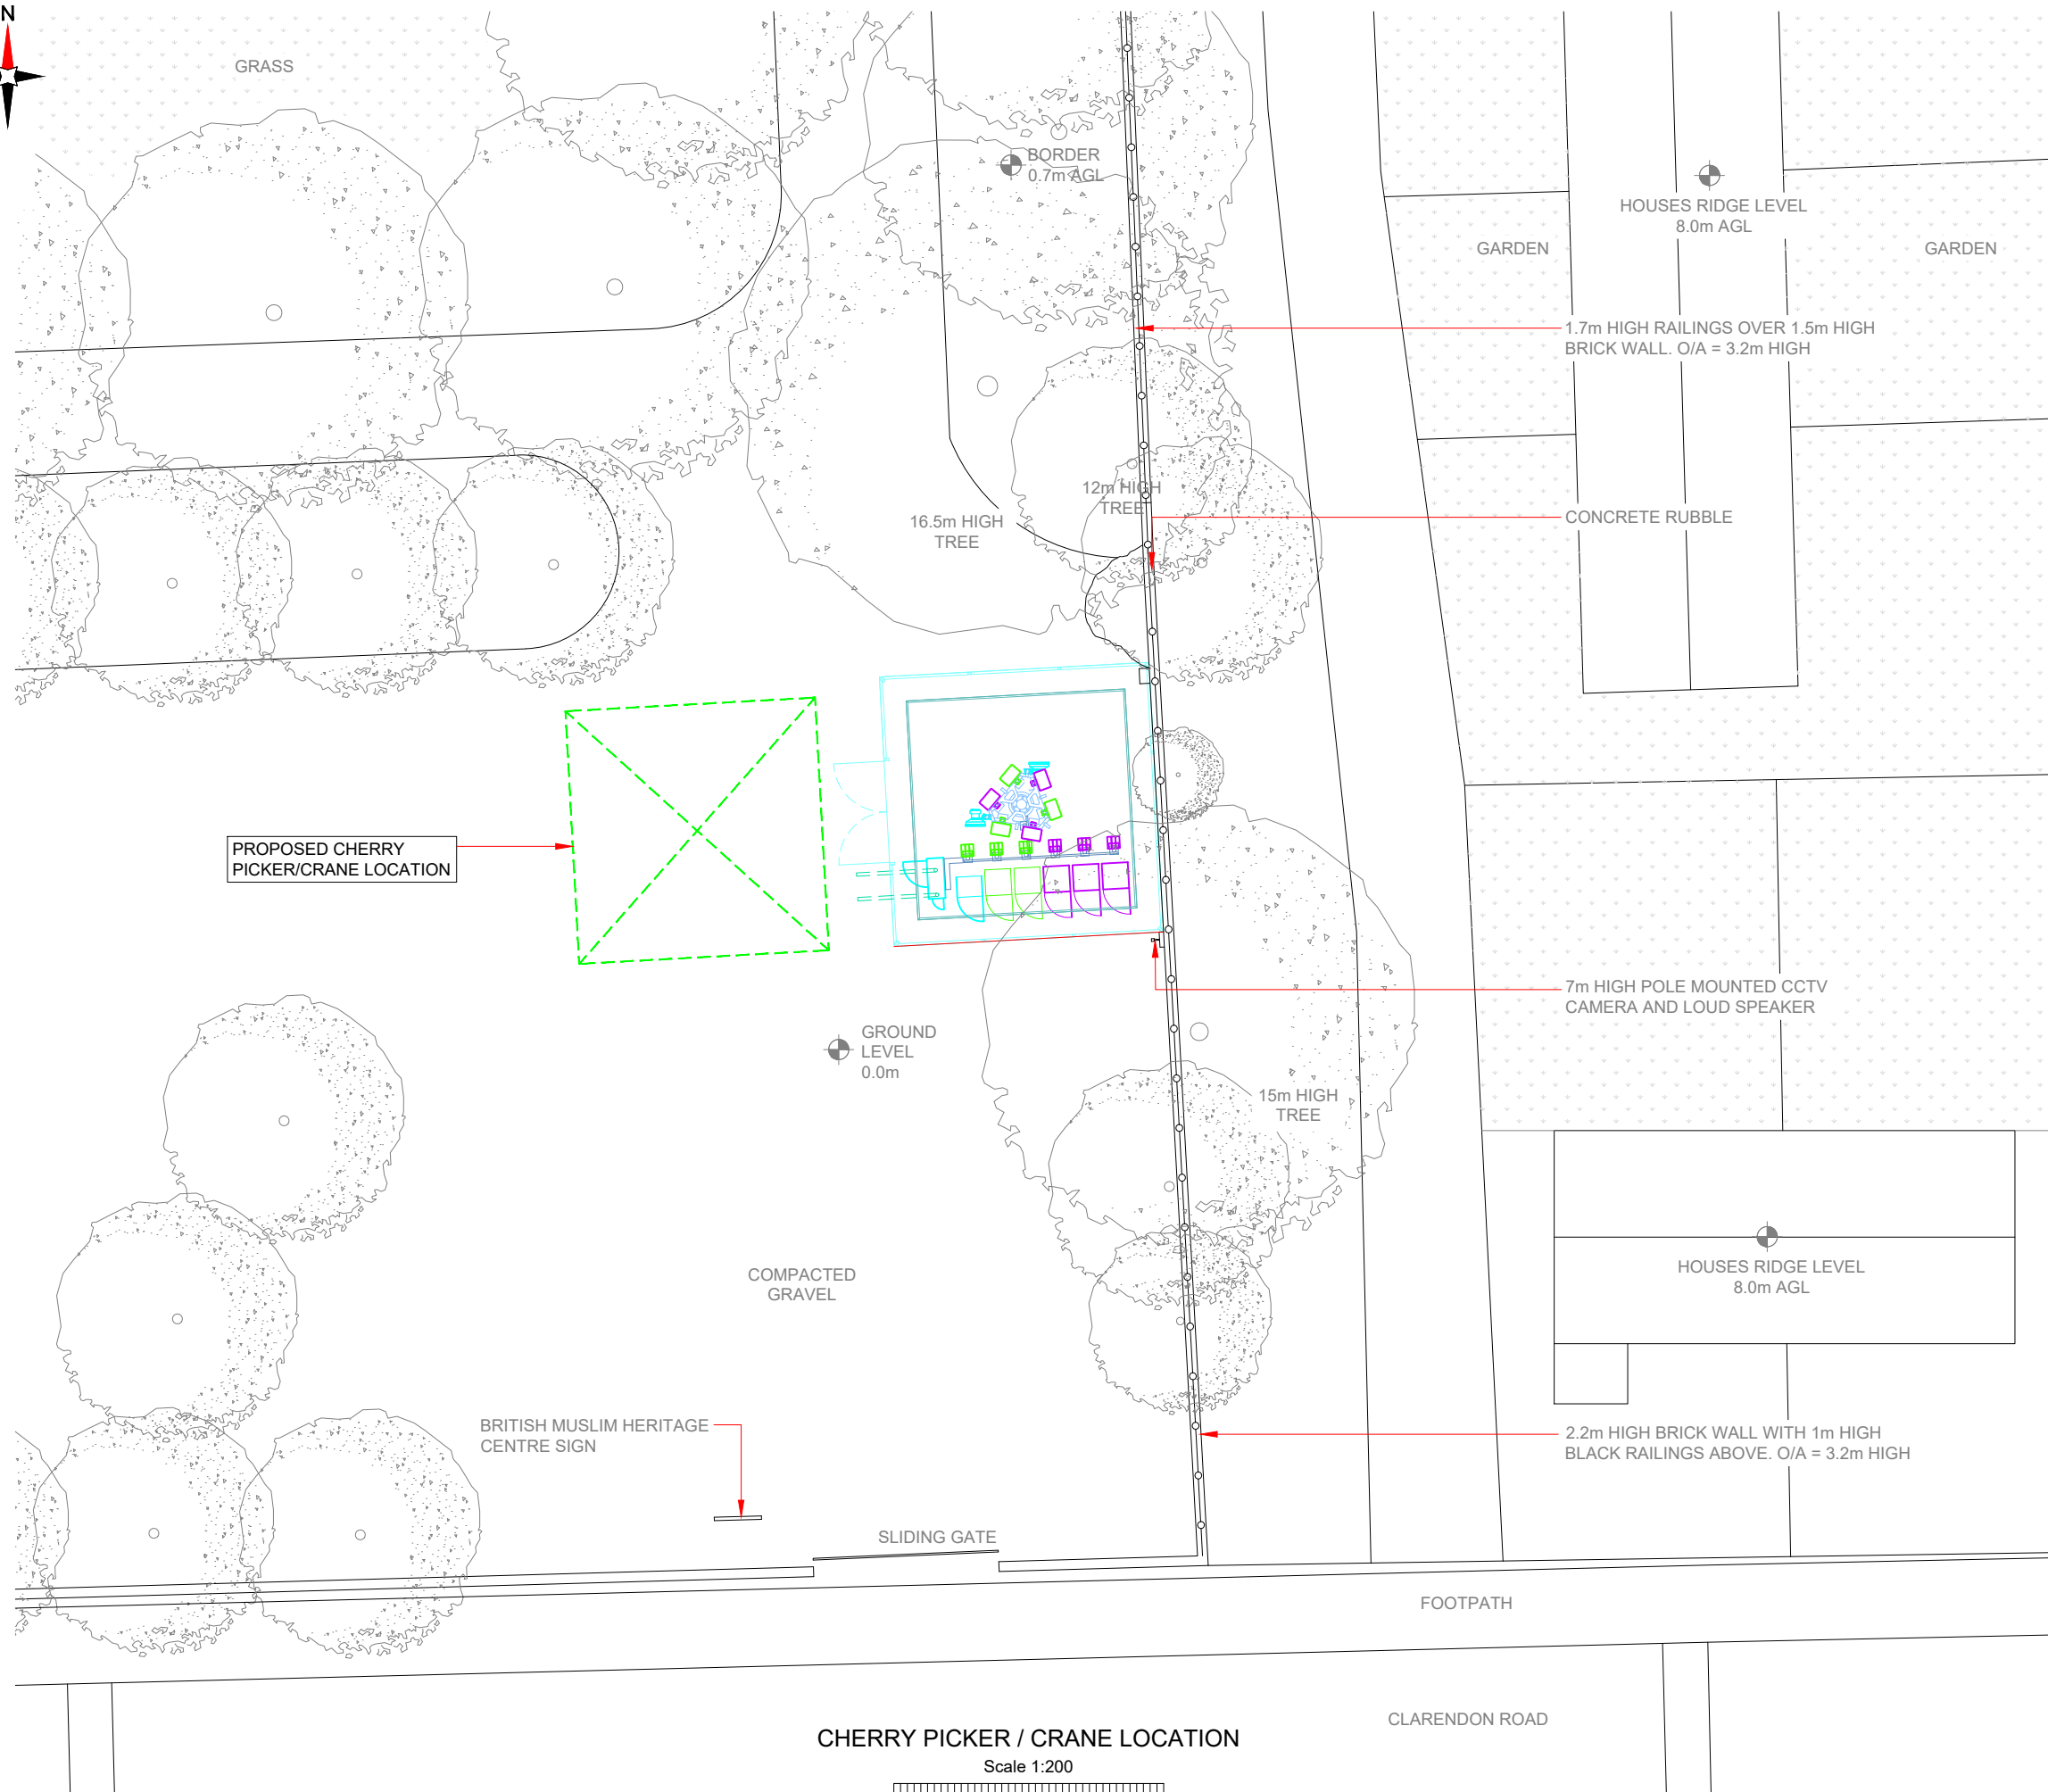

Master:	MBNL / EE / H3G:	Project:	Purpose of Issue:	Issue:
M003	MBNL	NTQ	Planning	C
Date:	16/09/2021	Revision / Upgrade Description:		
Drawn:	D.PARTON	Compound size reduced & moved due to SP request		
Checked:	A.FANNING			
Approved:	P.CONVEY			
Master:	MBNL / EE / H3G:	Project:	Purpose of Issue:	Issue:
M002	MBNL	NTQ	Planning	B
Date:	13/07/21	Revision / Upgrade Description:		
Drawn:	D.PARTON	Minor Amendments		
Checked:	A.FANNING			
Approved:	P.CONVEY			
Master:	MBNL / EE / H3G:	Project:	Purpose of Issue:	Issue:
M001	MBNL	NTQ	Planning	A
Date:	29/06/21	Revision / Upgrade Description:		
Drawn:	J. BOOTE	First Issue		
Checked:	J. STOCKDALE			
Approved:	J. STOCKDALE			

	Hutchison 3G UK Limited Star House, 20 Grenfell Road Maidenhead, SL6 1EH Tel: 01628 765 000 Fax: 01628 765 001		Hatfield Business Park Hatfield Hertfordshire AL10 9BW Tel: 01707 315000 Fax: 01707 319001
H3G Base Station Information line: 0845 6043000 Available 8am-8pm Monday to Friday			

MBNL Mobile Broadband Network Limited
Sixth Floor, Thames Tower, Station Road, Reading, RG1 1LX

Design Consultant & Principal Contractor:

 **WHP Telecoms**
 Unit 1 Maple Park,
 Low Fields Avenue, Leeds
 LS12 6HH

Tel: 01133023550
 e-mail: info@whptelecoms.com

Site Name: **BRITISH MUSLIM HERITAGE CENTRE**

Site ID: 1636575

Address:
BRITISH MUSLIM HERITAGE CENTRE,
COLLEGE ROAD,
WHALLEY RANGE, MANCHESTER,
GREATER MANCHESTER,
M16 8BP


Title: 005 CHERRY PICKER & CRANE LOCATION

Project:	NTQ
----------	-----

Purpose of Issue:	GENERAL ARRANGEMENT
-------------------	---------------------

EE Cell ID: 79780	MBNL Cell ID: MAN430	3UK Cell ID: -
-----------------------------	--------------------------------	--------------------------

Master Drawing No:	Issue:
1636575 MAN430 79780 - M003	C

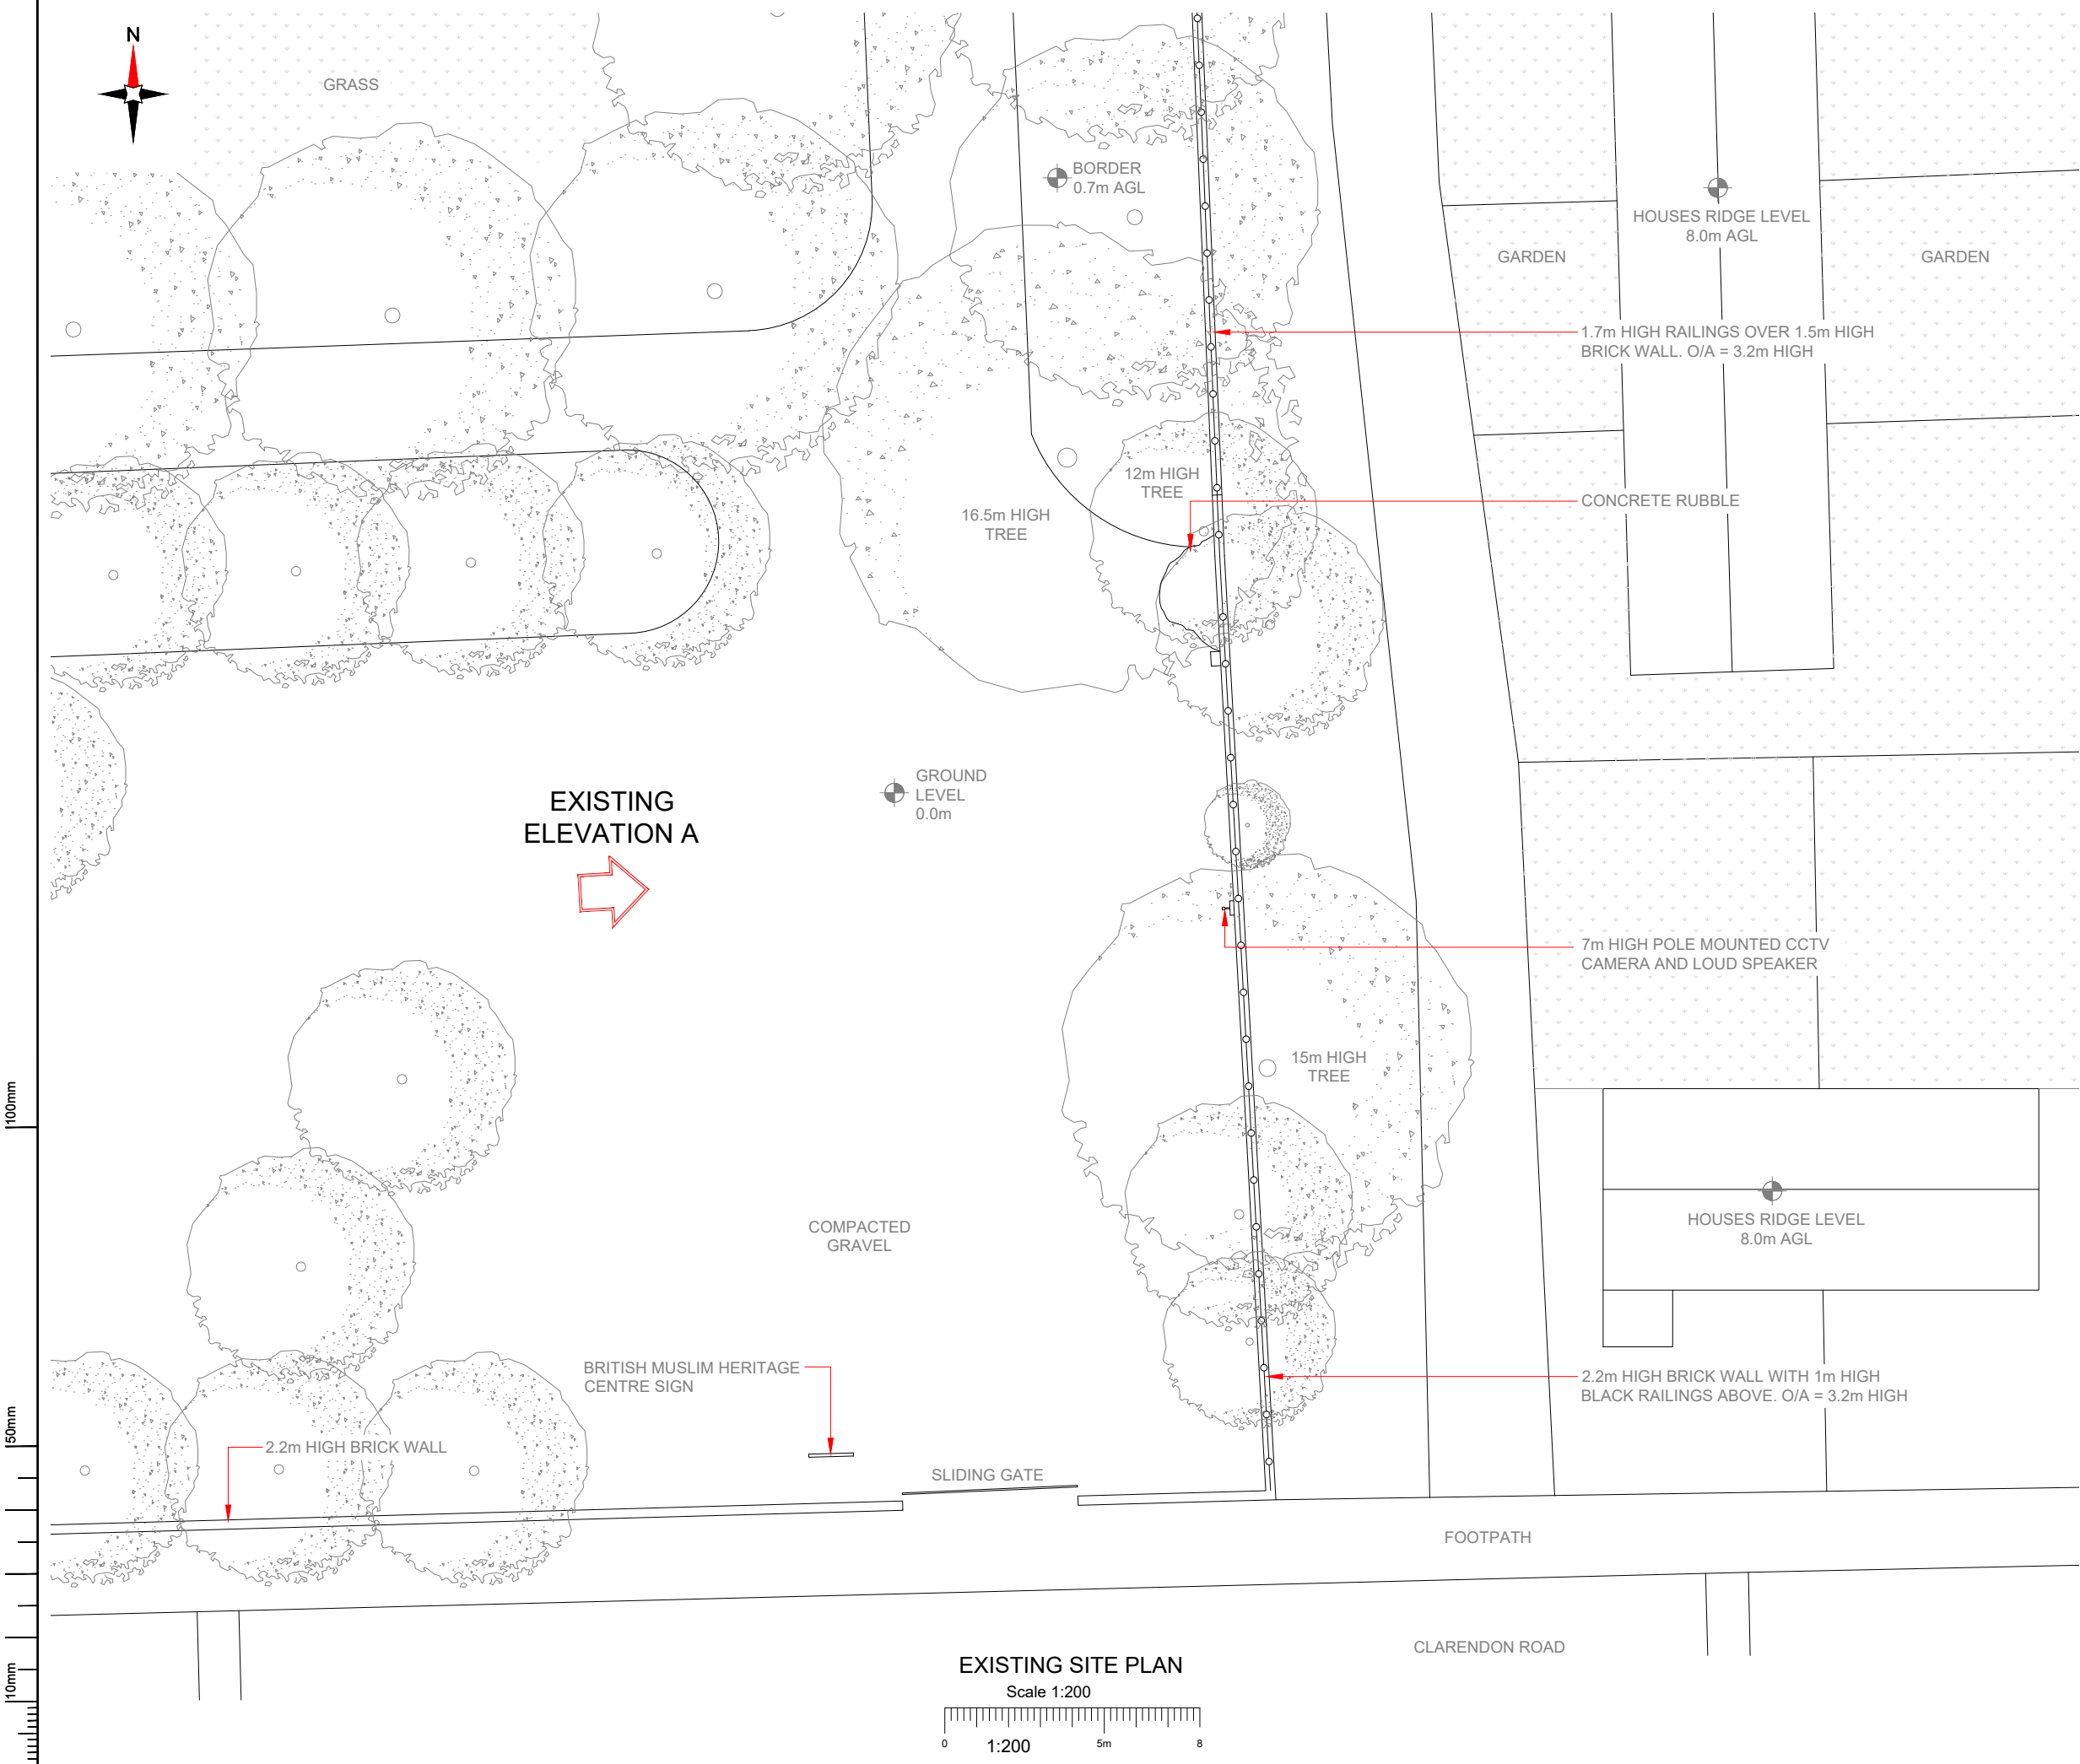

NOTES:
1. ALL DIMENSIONS IN MM UNLESS OTHERWISE NOTED.

Master:	MBNL / EE / H3G:	Project:	Purpose of Issue:	Issue:
M003	MBNL	NTQ	Planning	C
Date:	16/09/2021	Revision / Upgrade Description:		
Drawn:	D.PARTON	Compound size reduced & moved due to SP request		
Checked:	A.FANNING			
Approved:	P.CONVERY			
Master:	MBNL / EE / H3G:	Project:	Purpose of Issue:	Issue:
M002	MBNL	NTQ	Planning	B
Date:	13/07/21	Revision / Upgrade Description:		
Drawn:	D.PARTON	Minor Amendments		
Checked:	A.FANNING			
Approved:	P.CONVERY			
Master:	MBNL / EE / H3G:	Project:	Purpose of Issue:	Issue:
M001	MBNL	NTQ	Planning	A
Date:	29/06/21	Revision / Upgrade Description:		
Drawn:	J. BOOTE	First Issue		
Checked:	J. STOCKDALE			
Approved:	J. STOCKDALE			

Hutchison 3G UK Limited
Star House, 20 Grenfell Road
Maidenhead, SL6 1EH
Tel: 01628 765 000
Fax: 01628 765 001

H3G Base Station Information line:
0845 6043000
Available 8am-8pm Monday to Friday

Hatfield Business Park
Hatfield
Hertfordshire
AL10 9BW

Tel: 01707 315000
Fax: 01707 319001

Mobile Broadband Network Limited
Sixth Floor, Thames Tower, Station Road, Reading, RG1 1LX

Design Consultant & Principal Contractor:

WHP Telecoms
Unit 1 Maple Park,
Low Fields Avenue, Leeds
LS12 6HH

Tel: 01133023550
e-mail: info@whptelecoms.com

Site Name:
BRITISH MUSLIM HERITAGE CENTRE

Site ID:
1636575

Address:
**BRITISH MUSLIM HERITAGE CENTRE,
COLLEGE ROAD,
WHALLEY RANGE, MANCHESTER,
GREATER MANCHESTER,
M16 8BP**

Title:
100 EXISTING SITE PLAN

Project:
NTQ

Purpose of Issue:
GENERAL ARRANGEMENT

EE Cell ID:	MBNL Cell ID:	3UK Cell ID:
79780	MAN430	-


Master Drawing No:
1636575_MAN430_79780_-_M003

Issue:
C

100mm

50mm

10mm

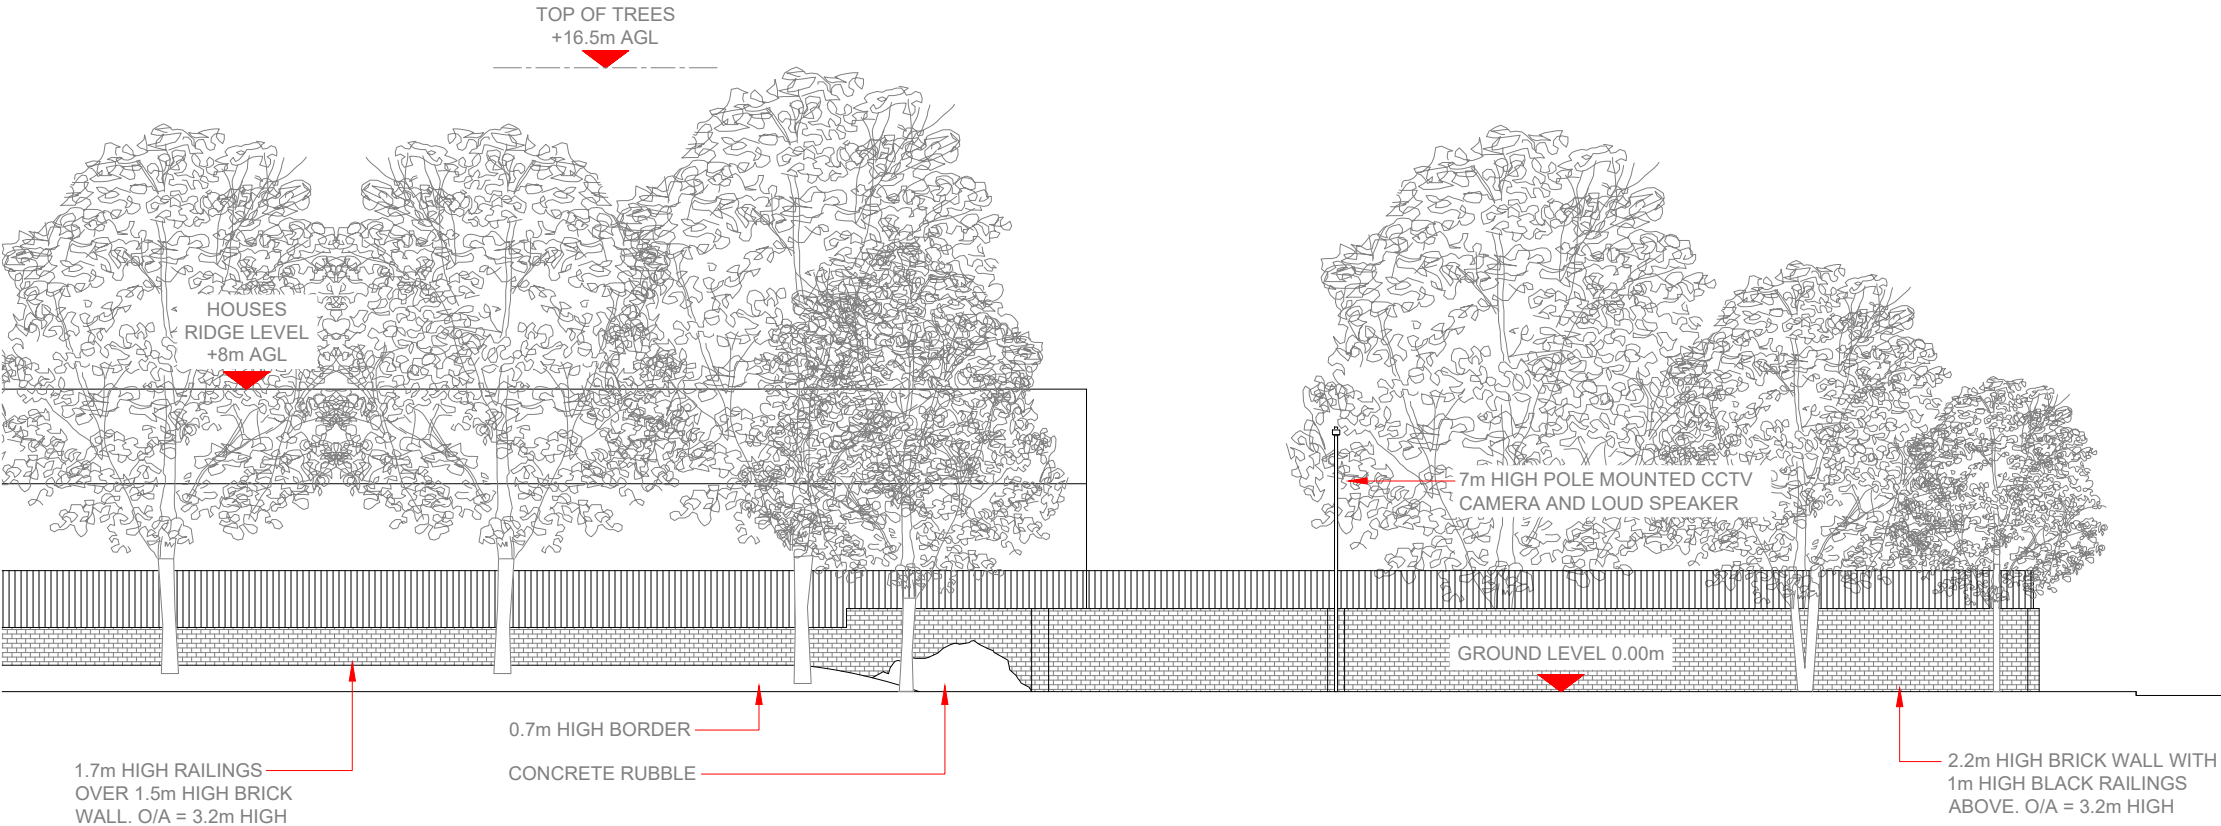

EXISTING ELEVATION A
Scale 1:200

- NOTES:
- ALL DIMENSIONS IN MM UNLESS OTHERWISE NOTED.

Master:	MBNL / EE / H3G:	Project:	Purpose of Issue:	Issue:
M003	MBNL	NTQ	Planning	C
Date:	16/09/2021	Revision / Upgrade Description:		
Drawn:	D.PARTON	Compound size reduced & moved due to SP request		
Checked:	A.FANNING			
Approved:	P.CONVERY			
Master:	MBNL / EE / H3G:	Project:	Purpose of Issue:	Issue:
M002	MBNL	NTQ	Planning	B
Date:	13/07/21	Revision / Upgrade Description:		
Drawn:	D.PARTON	Minor Amendments		
Checked:	A.FANNING			
Approved:	P.CONVERY			
Master:	MBNL / EE / H3G:	Project:	Purpose of Issue:	Issue:
M001	MBNL	NTQ	Planning	A
Date:	29/06/21	Revision / Upgrade Description:		
Drawn:	J. BOOTE	First Issue		
Checked:	J. STOCKDALE			
Approved:	J. STOCKDALE			



Hutchison 3G UK Limited
Star House, 20 Grenfell Road
Maidenhead, SL6 1EH
Tel: 01628 765 000
Fax: 01628 765 001

H3G Base Station Information line:
0845 6043000
Available 8am-8pm Monday to Friday



Hatfield Business Park
Hatfield
Hertfordshire
AL10 9BW

Tel: 01707 315000
Fax: 01707 319001



Mobile Broadband Network Limited
Sixth Floor, Thames Tower, Station Road, Reading, RG1 1LX

Design Consultant & Principal Contractor:



WHP Telecoms
Unit 1 Maple Park,
Low Fields Avenue, Leeds
LS12 6HH

Tel: 01133023550
e-mail: info@whptelecoms.com

Site Name:
BRITISH MUSLIM HERITAGE CENTRE

Site ID:
1636575


Address:
**BRITISH MUSLIM HERITAGE CENTRE,
COLLEGE ROAD,
WHALLEY RANGE, MANCHESTER,
GREATER MANCHESTER,
M16 8BP**

Title:
150 EXISTING ELEVATION A

Project:
NTQ

Purpose of Issue:
GENERAL ARRANGEMENT

EE Cell ID:	MBNL Cell ID:	3UK Cell ID:
79780	MAN430	-
Master Drawing No: 1636575_MAN430_79780_-_M003		
Issue: C		

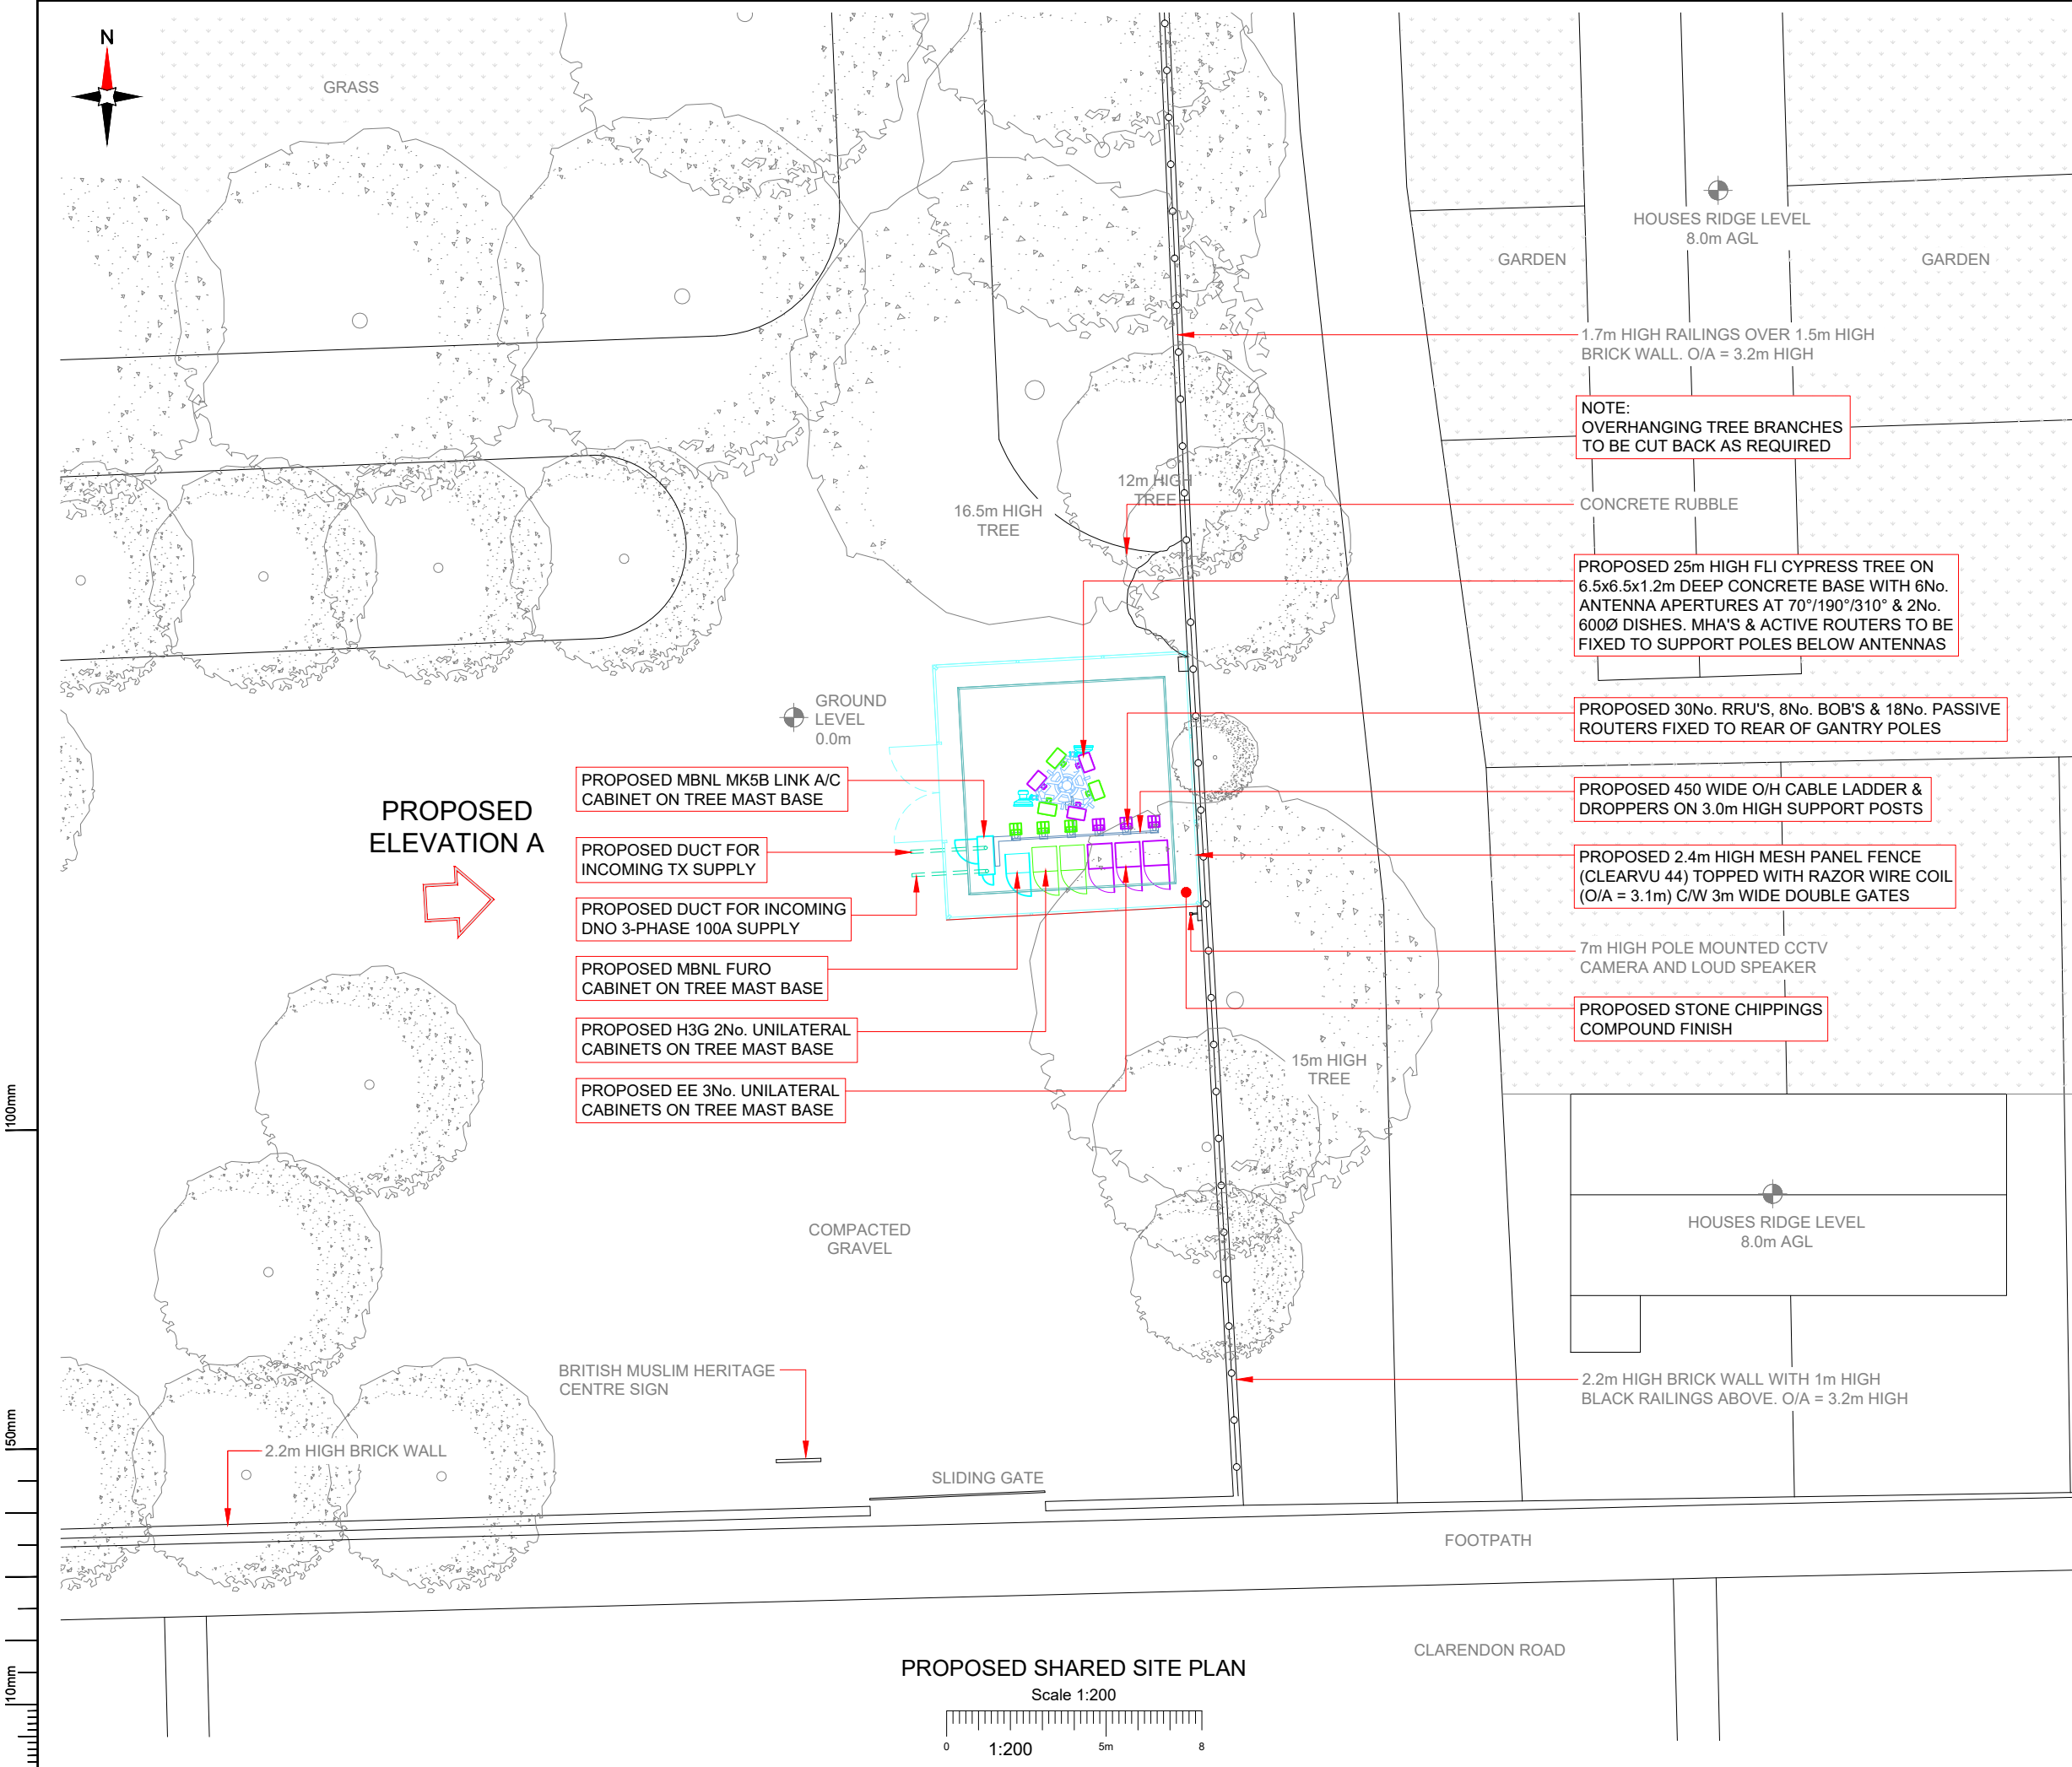

NOTES:
1. ALL DIMENSIONS IN MM UNLESS OTHERWISE NOTED.

SHARED CONFIGURATION SITE

RF CONFIGH2b

Master:	MBNL / EE / H3G:	Project:	Purpose of Issue:	Issue:
M003	MBNL	NTQ	Planning	C
Date:	16/09/2021	Revision / Upgrade Description:		
Drawn:	D.PARTON	Compound size reduced & moved due to SP request		
Checked:	A.FANNING			
Approved:	P.CONVERY			
Master:	MBNL / EE / H3G:	Project:	Purpose of Issue:	Issue:
M002	MBNL	NTQ	Planning	B
Date:	13/07/21	Revision / Upgrade Description:		
Drawn:	D.PARTON	Minor Amendments		
Checked:	A.FANNING			
Approved:	P.CONVERY			
Master:	MBNL / EE / H3G:	Project:	Purpose of Issue:	Issue:
M001	MBNL	NTQ	Planning	A
Date:	29/06/21	Revision / Upgrade Description:		
Drawn:	J. BOOTE	First Issue		
Checked:	J. STOCKDALE			
Approved:	J. STOCKDALE			



Hutchison 3G UK Limited
Star House, 20 Grenfell Road
Maidenhead, SL6 1EH
Tel: 01628 765 000
Fax: 01628 765 001

H3G Base Station Information line:
0845 6043000
Available 8am-8pm Monday to Friday



Hatfield Business Park
Hatfield
Hertfordshire
AL10 9BW

Tel: 01707 315000
Fax: 01707 319001

MBNL

Mobile Broadband Network Limited
Sixth Floor, Thames Tower, Station Road, Reading, RG1 1LX

Design Consultant & Principal Contractor:



WHP Telecoms
Unit 1 Maple Park,
Low Fields Avenue, Leeds
LS12 6HH

Tel: 01133023550
e-mail: info@whptelecoms.com

Site Name:

BRITISH MUSLIM HERITAGE CENTRE

Site ID:

1636575

Address:

BRITISH MUSLIM HERITAGE CENTRE,
COLLEGE ROAD,
WHALLEY RANGE, MANCHESTER,
GREATER MANCHESTER,
M16 8BP

Title:

200 PROPOSED SHARED SITE PLAN

Project:

NTQ

Purpose of Issue:

GENERAL ARRANGEMENT

EE Cell ID:	MBNL Cell ID:	3UK Cell ID:
79780	MAN430	-

Master Drawing No:

1636575_MAN430_79780_-_M003


Issue:

C

100mm

50mm

10mm

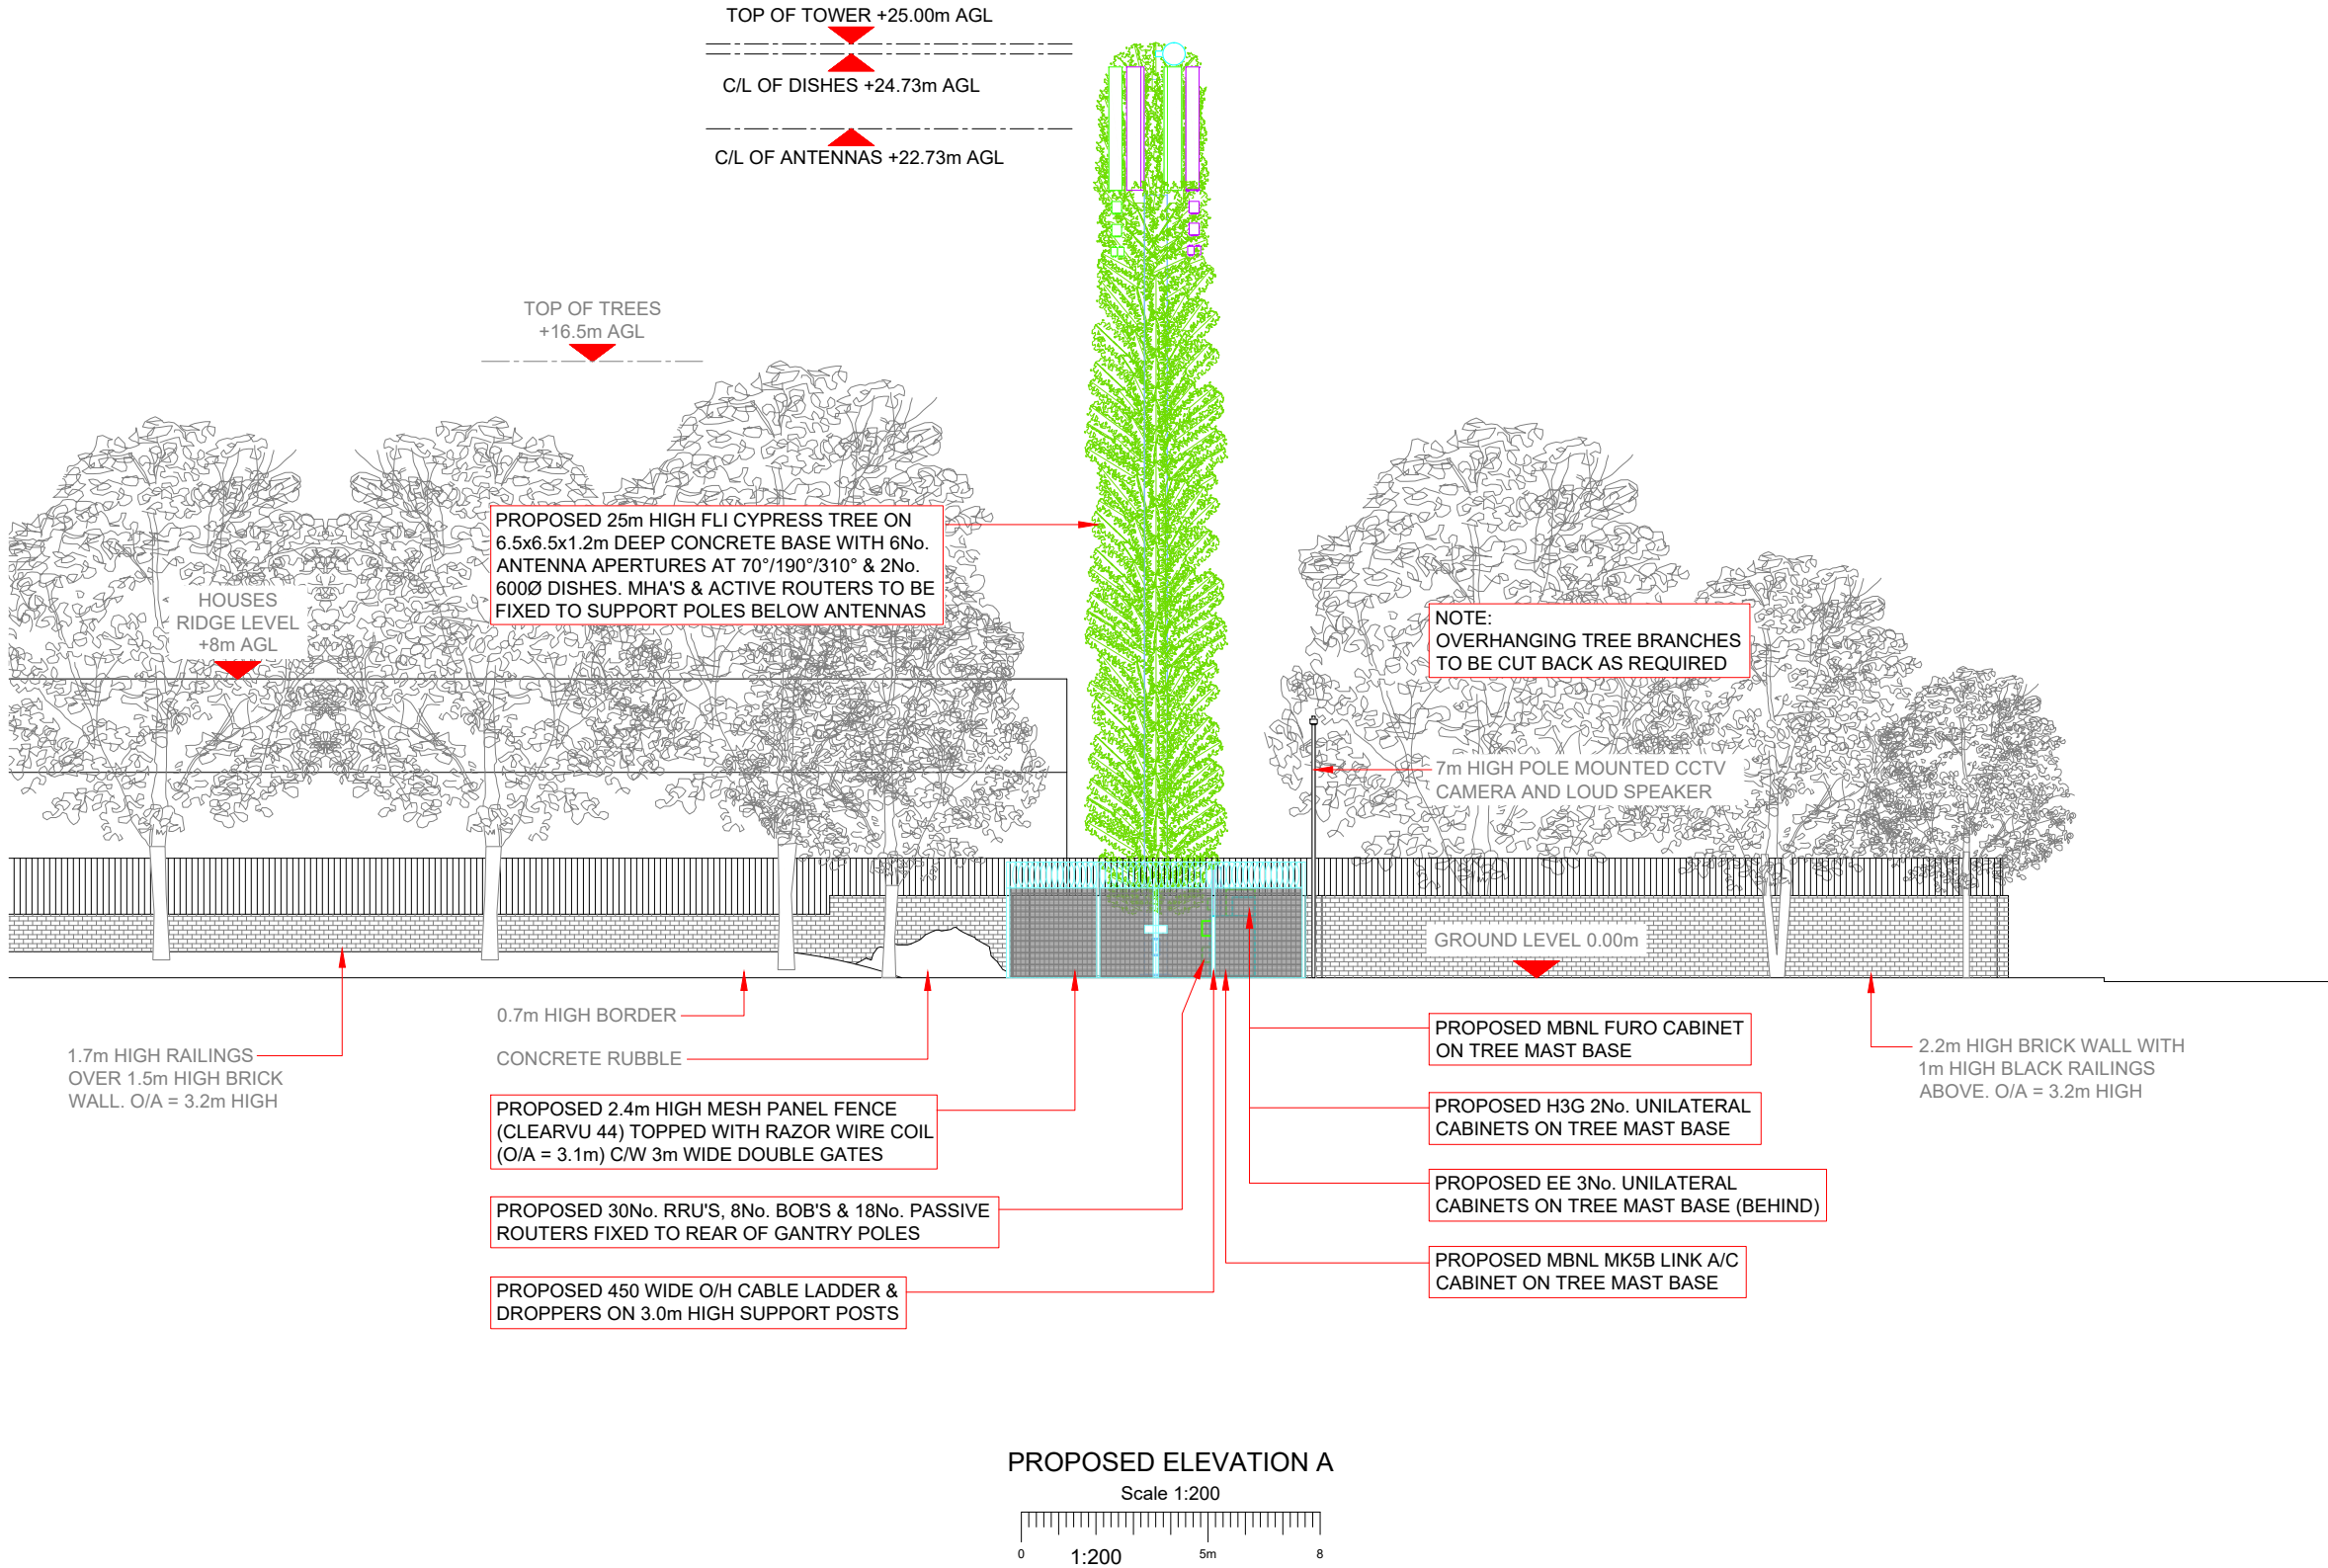

NOTES:
1. ALL DIMENSIONS IN MM UNLESS OTHERWISE NOTED.

SHARED CONFIGURATION SITE

RF CONFIGH2b

Master:	MBNL / EE / H3G:	Project:	Purpose of Issue:	Issue:
M003	MBNL	NTQ	Planning	C
Date:	16/09/2021	Revision / Upgrade Description:		
Drawn:	D.PARTON	Compound size reduced & moved due to SP request		
Checked:	A.FANNING			
Approved:	P.CONVERY			
Master:	MBNL / EE / H3G:	Project:	Purpose of Issue:	Issue:
M002	MBNL	NTQ	Planning	B
Date:	13/07/21	Revision / Upgrade Description:		
Drawn:	D.PARTON	Minor Amendments		
Checked:	A.FANNING			
Approved:	P.CONVERY			
Master:	MBNL / EE / H3G:	Project:	Purpose of Issue:	Issue:
M001	MBNL	NTQ	Planning	A
Date:	29/06/21	Revision / Upgrade Description:		
Drawn:	J. BOOTE	First Issue		
Checked:	J. STOCKDALE			
Approved:	J. STOCKDALE			

Hutchison 3G UK Limited
Star House, 20 Grenfell Road
Maidenhead, SL6 1EH
Tel: 01628 765 900
Fax: 01628 765 901

H3G Base Station Information line:
0845 6043000
Available 8am-8pm Monday to Friday

Hatfield Business Park
Hatfield
Hertfordshire
AL10 9BW

Tel: 01707 315000
Fax: 01707 319001

Mobile Broadband Network Limited
Sixth Floor, Thames Tower, Station Road, Reading, RG1 1LX

Design Consultant & Principal Contractor:

WHP Telecoms
Unit 1 Maple Park,
Low Fields Avenue, Leeds
LS12 6HH

Tel: 01133023550
e-mail: info@whptelecoms.com

Site Name:
BRITISH MUSLIM HERITAGE CENTRE

Site ID:
1636575

Address:
BRITISH MUSLIM HERITAGE CENTRE,
COLLEGE ROAD,
WHALLEY RANGE, MANCHESTER,
GREATER MANCHESTER,
M16 8BP

Title:
250 PROPOSED SHARED ELEVATION A

Project:
NTQ

Purpose of Issue:
GENERAL ARRANGEMENT

EE Cell ID:	MBNL Cell ID:	3UK Cell ID:
79780	MAN430	-

Master Drawing No:
1636575_MAN430_79780_-_M003

Issue:
C

Max Configuration Antenna Aperture Schedule & RF Equipment Capacity																	
Antenna Aperture ID	Antenna Aperture Size (Length x Width x Depth)	Aperture Height C/L	Aperture Max Weight (kg)	Proposed Bearing	Tech:	Operator: Shared/ EE/H3G	Antenna Aperture Coordinates		RRU No. Max Size & Weight L=300mm W=400mm D=150mm Weight=25kg	MHA No. Max Size & Weight L=300mm W=300mm D=150mm Weight=10kg	Main Feeder			BOB Max Size & Weight (300x300x250mm & 5kg)		Active Router No. Max Size & Weight (370x260x150mm & 10kg)	Passive Router No. Max Size & Weight (350x220x150mm & 10kg)
							Eastings	Northings			Size	Length	No.	No. Top	No. Bottom		
A1	3300x550x350mm	22.73m	150kg	70°	2G/3G/4G/5G	EE	-	-	-	3	LDF6-50	30.0m	6	-	2	2	3
A2	3300x550x350mm	22.73m	150kg	70°	3G/4G/5G	H3G	-	-	-	3	LDF6-50	30.0m	6	-	-	2	3
B1	3300x550x350mm	22.73m	150kg	190°	2G/3G/4G/5G	EE	-	-	-	3	LDF6-50	30.0m	6	-	2	2	3
B2	3300x550x350mm	22.73m	150kg	190°	3G/4G/5G	H3G	-	-	-	3	LDF6-50	30.0m	6	-	1	2	3
C1	3300x550x350mm	22.73m	150kg	310°	2G/3G/4G/5G	EE	-	-	-	3	LDF6-50	30.0m	6	-	2	2	3
C2	3300x550x350mm	22.73m	150kg	310°	3G/4G/5G	H3G	-	-	-	3	LDF6-50	30.0m	6	-	1	2	3

NOTE:
THERE MAY BE UP TO 2 ANTENNAS PER APERTURE
SUBJECT TO SITE SPECIFIC RADIO DESIGN

Passive Infrastructure Equipment Capacity		
A	B	C
H2b	H2b	H2b

STATUS KEY:

Installed: Existing
Retain: Existing and to remain
Relocate: Existing and to be relocated
Remove: Existing to be removed from site
Proposed: New on site

Master: M003	MBNL / EE / H3G: MBNL	Project: NTQ	Purpose of Issue: Planning	Issue: C
Date: 16/09/2021	Revision / Upgrade Description: Compound size reduced & moved due to SP request			
Drawn: D.PARTON				
Checked: A.FANNING				
Approved: P.CONVERY				
Master: M002	MBNL / EE / H3G: MBNL	Project: NTQ	Purpose of Issue: Planning	Issue: B
Date: 13/07/21	Revision / Upgrade Description: Minor Amendments			
Drawn: D.PARTON				
Checked: A.FANNING				
Approved: P.CONVERY				
Master: M001	MBNL / EE / H3G: MBNL	Project: NTQ	Purpose of Issue: Planning	Issue: A
Date: 29/06/21	Revision / Upgrade Description: First Issue			
Drawn: J. BOOTE				
Checked: J. STOCKDALE				
Approved: J. STOCKDALE				



Hutchison 3G UK Limited
Star House, 20 Grenfell Road
Maidenhead, SL6 1EH
Tel: 01628 765 000
Fax: 01628 765 001



Hatfield Business Park
Hatfield
Hertfordshire
AL10 9BW

Tel: 01707 315000
Fax: 01707 319001



Mobile Broadband Network Limited
Sixth Floor, Thames Tower, Station Road, Reading, RG1 1LX

Design Consultant & Principal Contractor:



WHP Telecoms
Unit 1 Maple Park,
Low Fields Avenue, Leeds
LS12 6HH

Tel: 01133023550
e-mail: info@whptelecoms.com

Site Name:
BRITISH MUSLIM HERITAGE CENTRE

Site ID:
1636575

Address:
BRITISH MUSLIM HERITAGE CENTRE,
COLLEGE ROAD,
WHALLEY RANGE, MANCHESTER,
GREATER MANCHESTER,
M16 8BP

Title: 301 PROPOSED SHARED ANTENNA
SCHEDULE & LINE CONFIGURATION

Project: NTQ

Purpose of Issue:
GENERAL ARRANGEMENT

EE Cell ID: 79780	MBNL Cell ID: MAN430	3UK Cell ID: -
----------------------	-------------------------	-------------------

Master Drawing No: 1636575_MAN430_79780_-_M003	Issue: C
---	-------------

100mm

50mm

10mm

Support Structure Schedule										
Structure ID	Status	Equipment Description / Type	Structure Manufacturer	Height AGL (m)	Colour (RAL Colour)	Headframe Details	Foundation / Support Grillage / Host Structure Details	Support Bolt Details	MBNL Ref:	Comments
ST1	Proposed	5G CYPRESS TREE	FLI	25m	-	-	6.5m x 6.5m x 1.2m RC base	-	-	TO BE INSTALLED ON A NEW CONCRETE BASE

Equipment Schedule													
Equipment ID	Quantity	Status	Equipment Description / Type	Equipment Manufacturer	Dimensions (W x D x H)	Weight (kg)	Colour (RAL Colour)	Material	Location	Power	Power cable length (m)	MBNL Ref:	Comments
CAB1	1	PROPOSED	MK5B LINK AC	-	1200x600x1600	-	GREY	STEEL	OUTDOOR	-	-	-	ON TREE MAST BASE
CAB2	1	PROPOSED	EE/H3G - FURO	ICD	750x600x2100	-	GREY	STEEL	OUTDOOR	-	-	-	ON TREE MAST BASE
CAB3	1	PROPOSED	EE - UNILATERAL	TBC	770x770x2200	-	GREY	STEEL	OUTDOOR	-	-	-	ON TREE MAST BASE
CAB4	1	PROPOSED	EE - UNILATERAL	TBC	770x770x2200	-	GREY	STEEL	OUTDOOR	-	-	-	ON TREE MAST BASE
CAB5	1	PROPOSED	EE - UNILATERAL	TBC	770x770x2200	-	GREY	STEEL	OUTDOOR	-	-	-	ON TREE MAST BASE
CAB6	1	PROPOSED	H3G - UNILATERAL	TBC	770x770x2310	-	GREY	STEEL	OUTDOOR	-	-	-	ON TREE MAST BASE
CAB7	1	PROPOSED	H3G - UNILATERAL	TBC	770x770x2310	-	GREY	STEEL	OUTDOOR	-	-	-	ON TREE MAST BASE

POWER SCHEDULE

Supply Status	Type	Supplier	Supply Type	Location	Comments
PROPOSED	DNO	TBC	3 Phase 100A (69 kVA)	MK5B LINK/AC CABINET	-

STATUS KEY:

Installed:

Existing

Retain:

Existing and to remain

Relocate:

Existing and to be relocated

Remove:

Existing to be removed from site

Proposed:

New on site

LOCATION KEY:

Outdoor:

Located outside

Indoor:

Located within an equipment cabin or equipment room

Internal:

located inside a cabinet or item of equipment

Master: M003

MBNL / EE / H3G: MBNL

Project: NTQ

Purpose of Issue: Planning

Issue: C

Date: 16/09/2021

Revision / Upgrade Description: Compound size reduced & moved due to SP request

Drawn: D.PARTON

Checked: A.FANNING

Approved: P.CONVERY

Master: M002

MBNL / EE / H3G: MBNL

Project: NTQ

Purpose of Issue: Planning

Issue: B

Date: 13/07/21

Revision / Upgrade Description: Minor Amendments

Drawn: D.PARTON

Checked: A.FANNING

Approved: P.CONVERY

Master: M001

MBNL / EE / H3G: MBNL

Project: NTQ

Purpose of Issue: Planning

Issue: A

Date: 29/06/21

Revision / Upgrade Description: First Issue

Drawn: J. BOOTE

Checked: J. STOCKDALE

Approved: J. STOCKDALE



Hutchison 3G UK Limited

Star House, 20 Grenfell Road

Maidenhead, SL6 1EH

Tel: 01628 765 000

Fax: 01628 765 001

H3G Base Station Information line:

0845 6043000

Available 8am-8pm Monday to Friday



Hatfield Business Park

Hatfield

Hertfordshire

AL10 9BW

Tel: 01707 315000

Fax: 01707 319001



Mobile Broadband Network Limited

Sixth Floor, Thames Tower, Station Road, Reading, RG1 1LX

Design Consultant & Principal Contractor:



WHP

WHP Telecoms

Unit 1 Maple Park,

Low Fields Avenue, Leeds

LS12 6HH

Tel: 01133023550

e-mail: info@whptelecoms.com

Site Name:

BRITISH MUSLIM HERITAGE CENTRE

Site ID:

1636575

Address:

BRITISH MUSLIM HERITAGE CENTRE,
COLLEGE ROAD,
WHALLEY RANGE, MANCHESTER,
GREATER MANCHESTER,
M16 8BP

Title:

305 EQUIPMENT SCHEDULE &
SUPPORT STRUCTURE DETAILS

Project:

NTQ

Purpose of Issue:

GENERAL ARRANGEMENT

EE Cell ID:
79780

MBNL Cell ID:
MAN430

3UK Cell ID:
-

Master Drawing No:
1636575_MAN430_79780_-_M003

Issue:
C

100mm

50mm

10mm

13